SL 82 (AQUARENA SPRINGS DRIVE) DISPLACED LEFT-TURN PROJECT LAYOUT

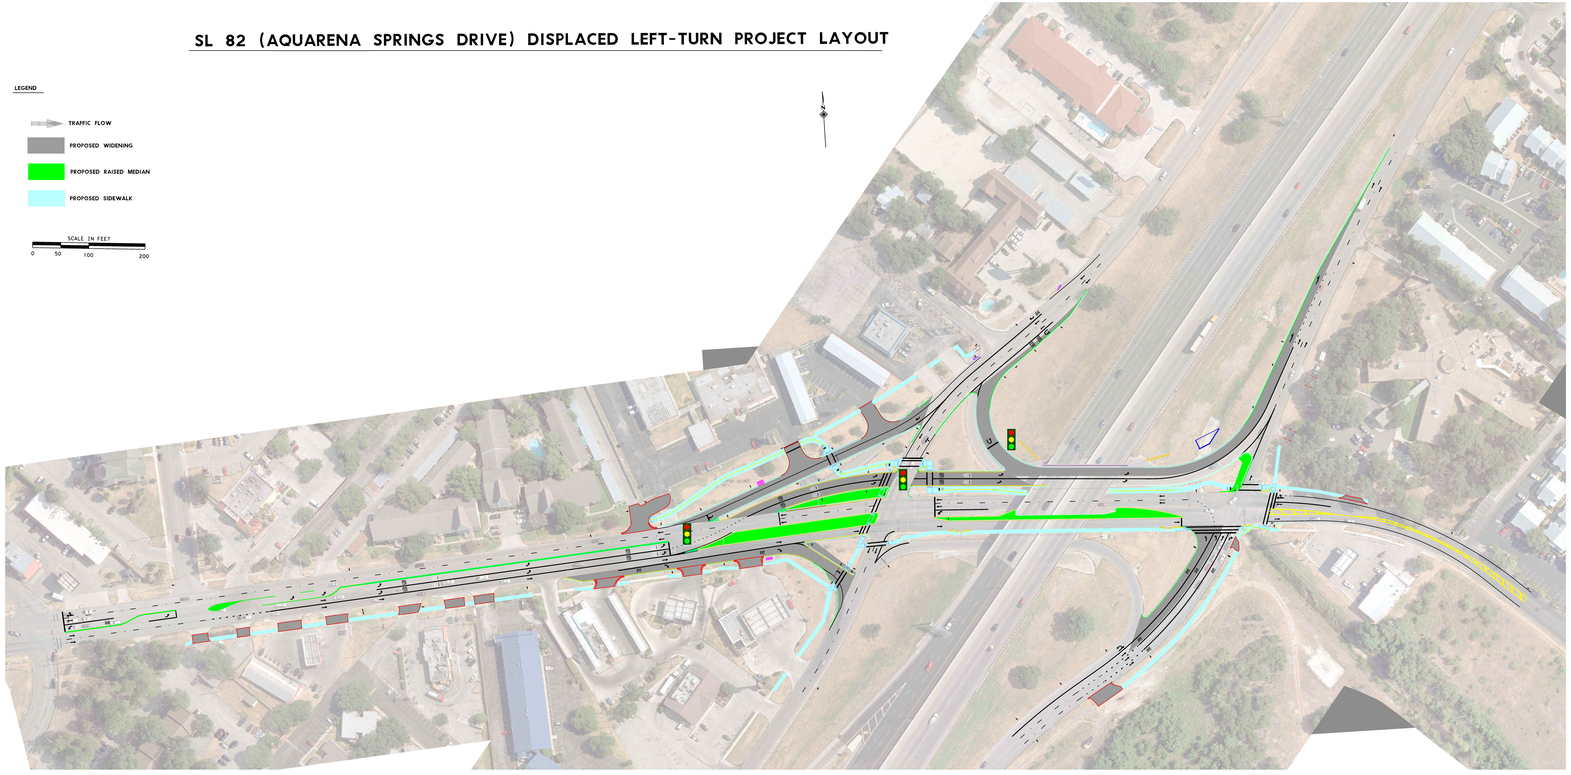

SL 82 (AQUARENA SPRINGS DRIVE) DISPLACED LEFT-TURN TYPICAL SECTIONS

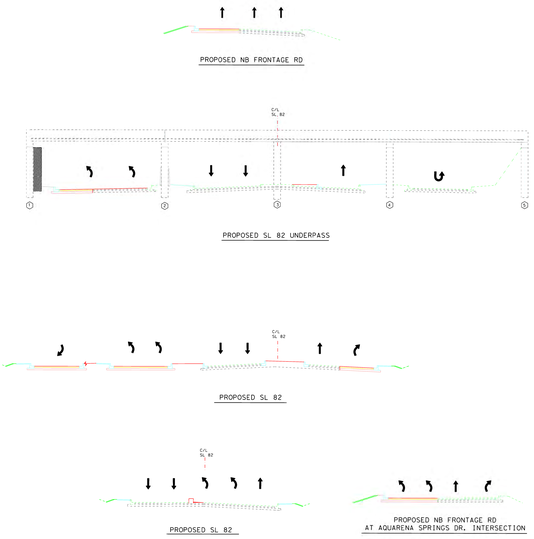

© 2013

Texas Department of Transportation®

CONT	SECT	JOB	HIGHWAY
0016	09	037	SL 82
DIST		COUNTY	SHEET NO.
AUS		HAYS	1