SH 80 (HOPKINS STREET) DISPLACED LEFT-TURN PROJECT LAYOUT

LEGEND

- TRAFFIC FLOW
- PROPOSED WIDENING
- PROPOSED RAISED MEDIAN
- PROPOSED SIDEWALK

SCALE IN FEET

0 50 100 200

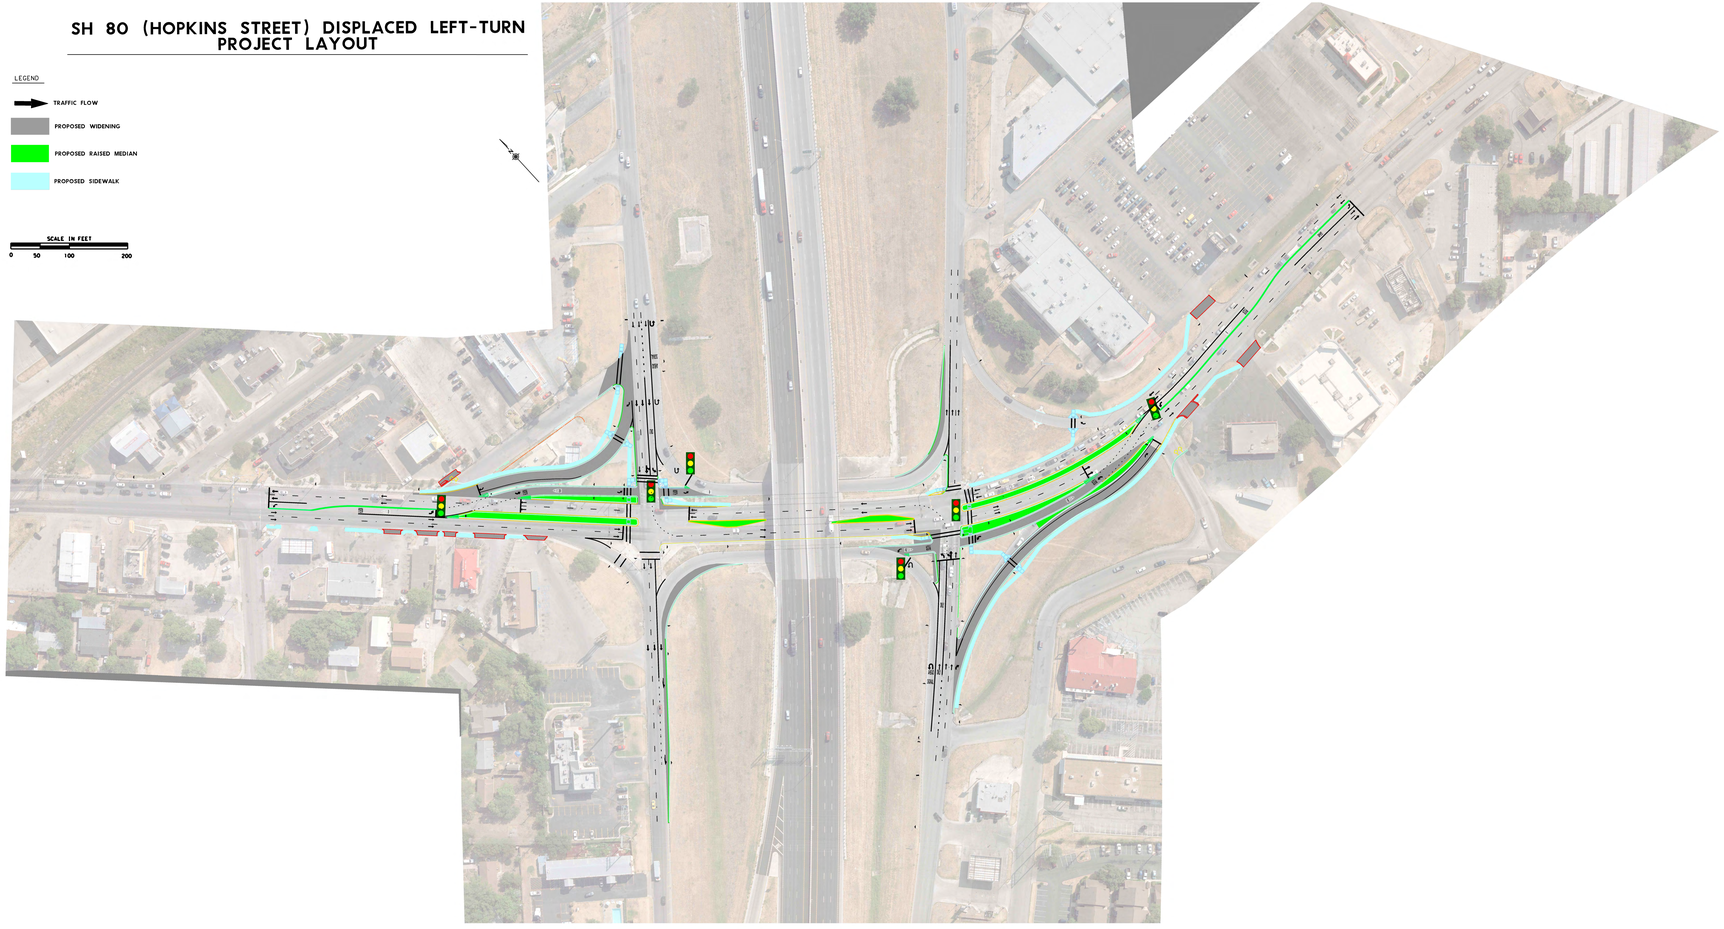

SH 80 (HOPKINS STREET) DISPLACED LEFT-TURN TYPICAL SECTIONS

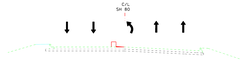

PROPOSED SH 80

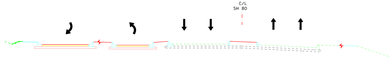

PROPOSED SH 80

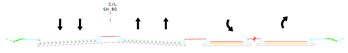

PROPOSED SH 80

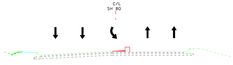

PROPOSED SH 80

© 2013

Texas Department of Transportation®

CONT	SECT	JOB	HIGHWAY
0286	01	053	SH80
DIST		COUNTY	SHEET NO.
AUS		HAYS	1