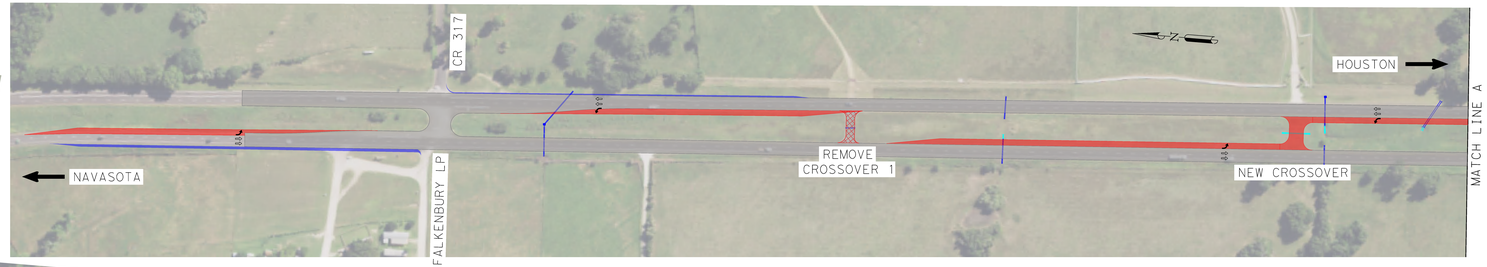

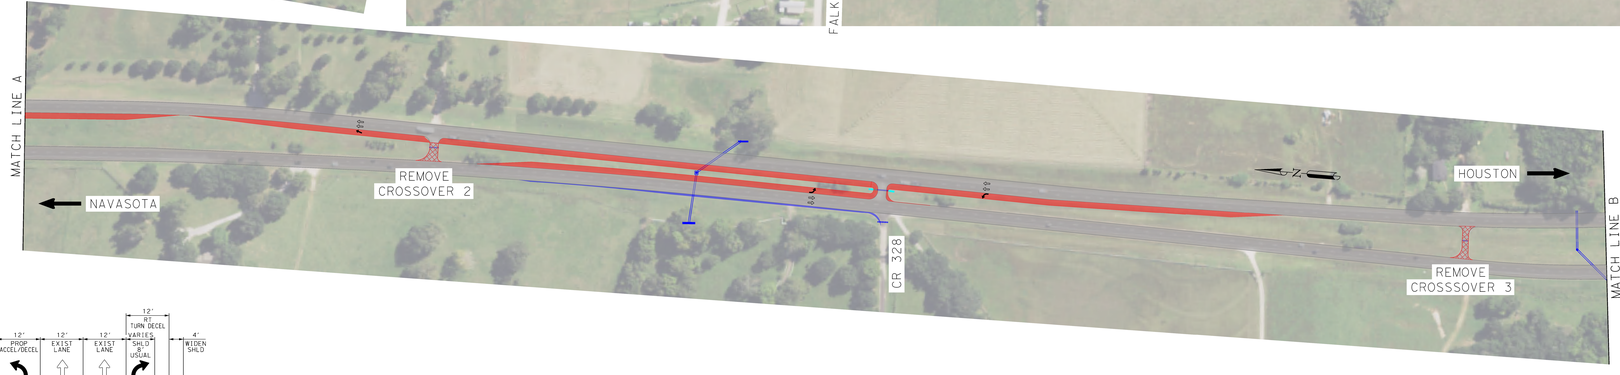

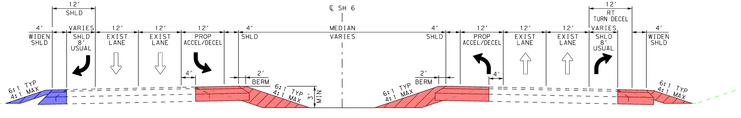

1 PROPOSED SH 6

FULL WIDTH TURN LANE WIDENING/EXTENSION

SHOULDER WIDENING

PRELIMINARY
SUBJECT
TO CHANGE

0' 50' 100' 200'
SCALE: 1"=100'

THIS DOCUMENT IS ISSUED FOR INTERIM REVIEW AND IS NOT TO BE USED FOR CONSTRUCTION, BIDDING, OR PERMITTING PURPOSES.

BRIAN C. CLARK, P.E.
TEXAS P.E. #109791

ISSUED ON:
Nov. 20, 2015

LJA Engineering, Inc.
FRN-F1386

© 2015

Texas Department of Transportation

SH 6 CROSSOVERS

SH 6 CROSSOVER LAYOUT

SHEET 1 OF 4

FED. RD. DIV. NO.		PROJECT NO.		HIGHWAY NO.
6				SH 6
STATE	FEDERAL AID PROJ. NO.	COUNTY		SHEET NO.
TEXAS	BRY	GRIMES		
CONT.	SECT.	JOB		
0050	03	095		

Nov. 20, 2015
4:48:27 PM
J:\JOBS\0095\GRAPHICS\SHEETS\095-SHEET1.DGN