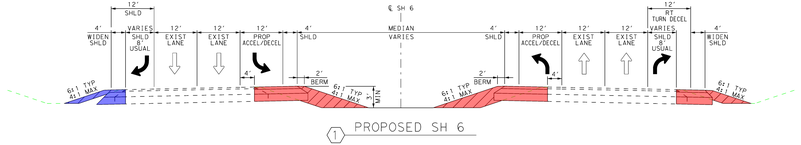


1 PROPOSED SH 6

FULL WIDTH TURN LANE WIDENING/EXTENSION

SHOULDER WIDENING

PRELIMINARY
SUBJECT
TO CHANGE

0' 50' 100' 200'
SCALE: 1"=100'

THIS DOCUMENT IS ISSUED FOR INTERIM REVIEW AND IS NOT TO BE USED FOR CONSTRUCTION, BIDDING, OR PERMITTING PURPOSES.

BRIAN C. CLARK, P.E.
TEXAS P.E. #109791

ISSUED ON:
Nov. 20, 2015

LJA Engineering, Inc.
FRN-F1386

© 2015

Texas Department of Transportation

SH 6 CROSSOVERS

SH 6 CROSSOVER LAYOUT

SHEET 4 OF 4

| FED. RD. DIV. NO. | PROJECT NO. | | HIGHWAY NO. |
|---|---|---|---|
| 6 | | | SH 6 |
| STATE | STATE DIST. NO. | COUNTY | SHEET NO. |
| TEXAS | BRY | GRIMES | |
| CONT. | SECT. | JOB | |
| 0050 | 03 | 095 | |

Nov. 20, 2015
S:\DISTRICT\BRY\ENGINEERING\SHARED\SCHEMATICS\SH6_CROSSOVERS.dgn