PRELIMINARY
SUBJECT TO CHANGE

MATCH LINE STA. 300+00

LEGEND

PROP FM 45 ℄
PROP EDGE OF PAVEMENT
PROP ROW LINE
EXIST ROW LINE
GENERAL BOUND. LINE

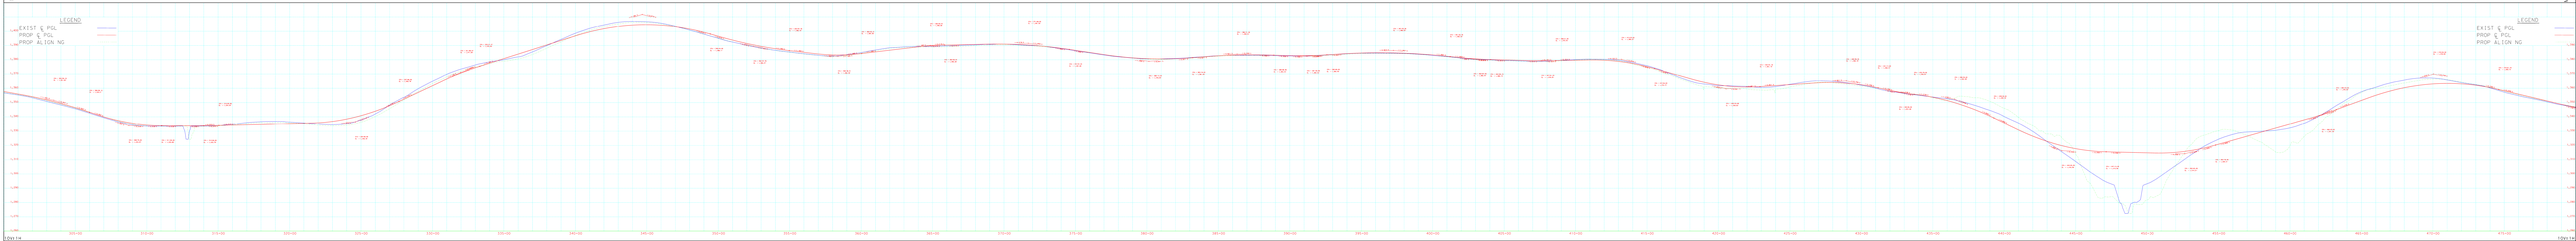

PRELIMINARY
SUBJECT TO CHANGE

MATCH LINE STA. 440+00

LEGEND

PROP FM 45 ℄
PROP EDGE OF PAVEMENT
PROP ROW LINE
EXIST ROW LINE
GENERAL BOUND. LINE

LEGEND

EXIST ℄ PGL
PROP ℄ PGL
PROP ALIGN NG