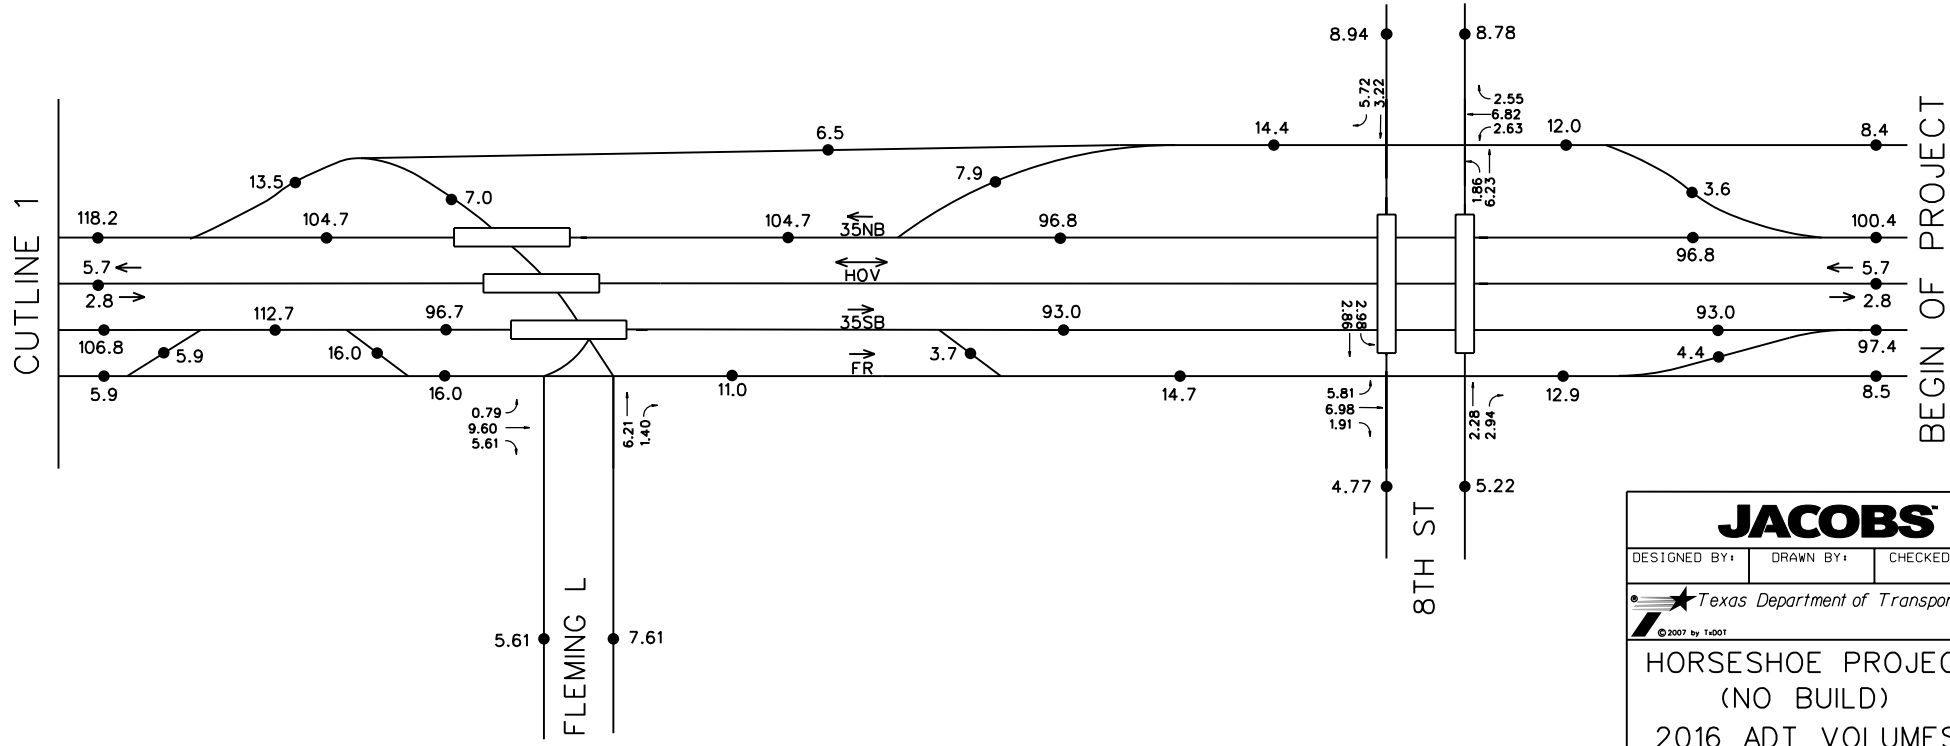

Note:
Numbers in 1000s

FOR INTERIM REVIEW ONLY
BIDDING OR PERMIT PURPOSES
NOT INTENDED FOR CONSTRUCTION

JACOBS

DESIGNED BY:	DRAWN BY:	CHECKED BY:

Texas Department of Transportation

© 2007 by TxDOT

HORSESHOE PROJECT (NO BUILD) 2016 ADT VOLUMES

FED.RD. DIV.NO.	FEDERAL AID PROJECT NO.	SHEET NO.
		1 OF 8

STATE	DIST.	COUNTY	
TX	DALLAS	DALLAS	
CONT.	SECT.	JOB	HIGHWAY NO.
0196 0442 1068	03 02 04	205 118/132 116	IH35E / IH 30

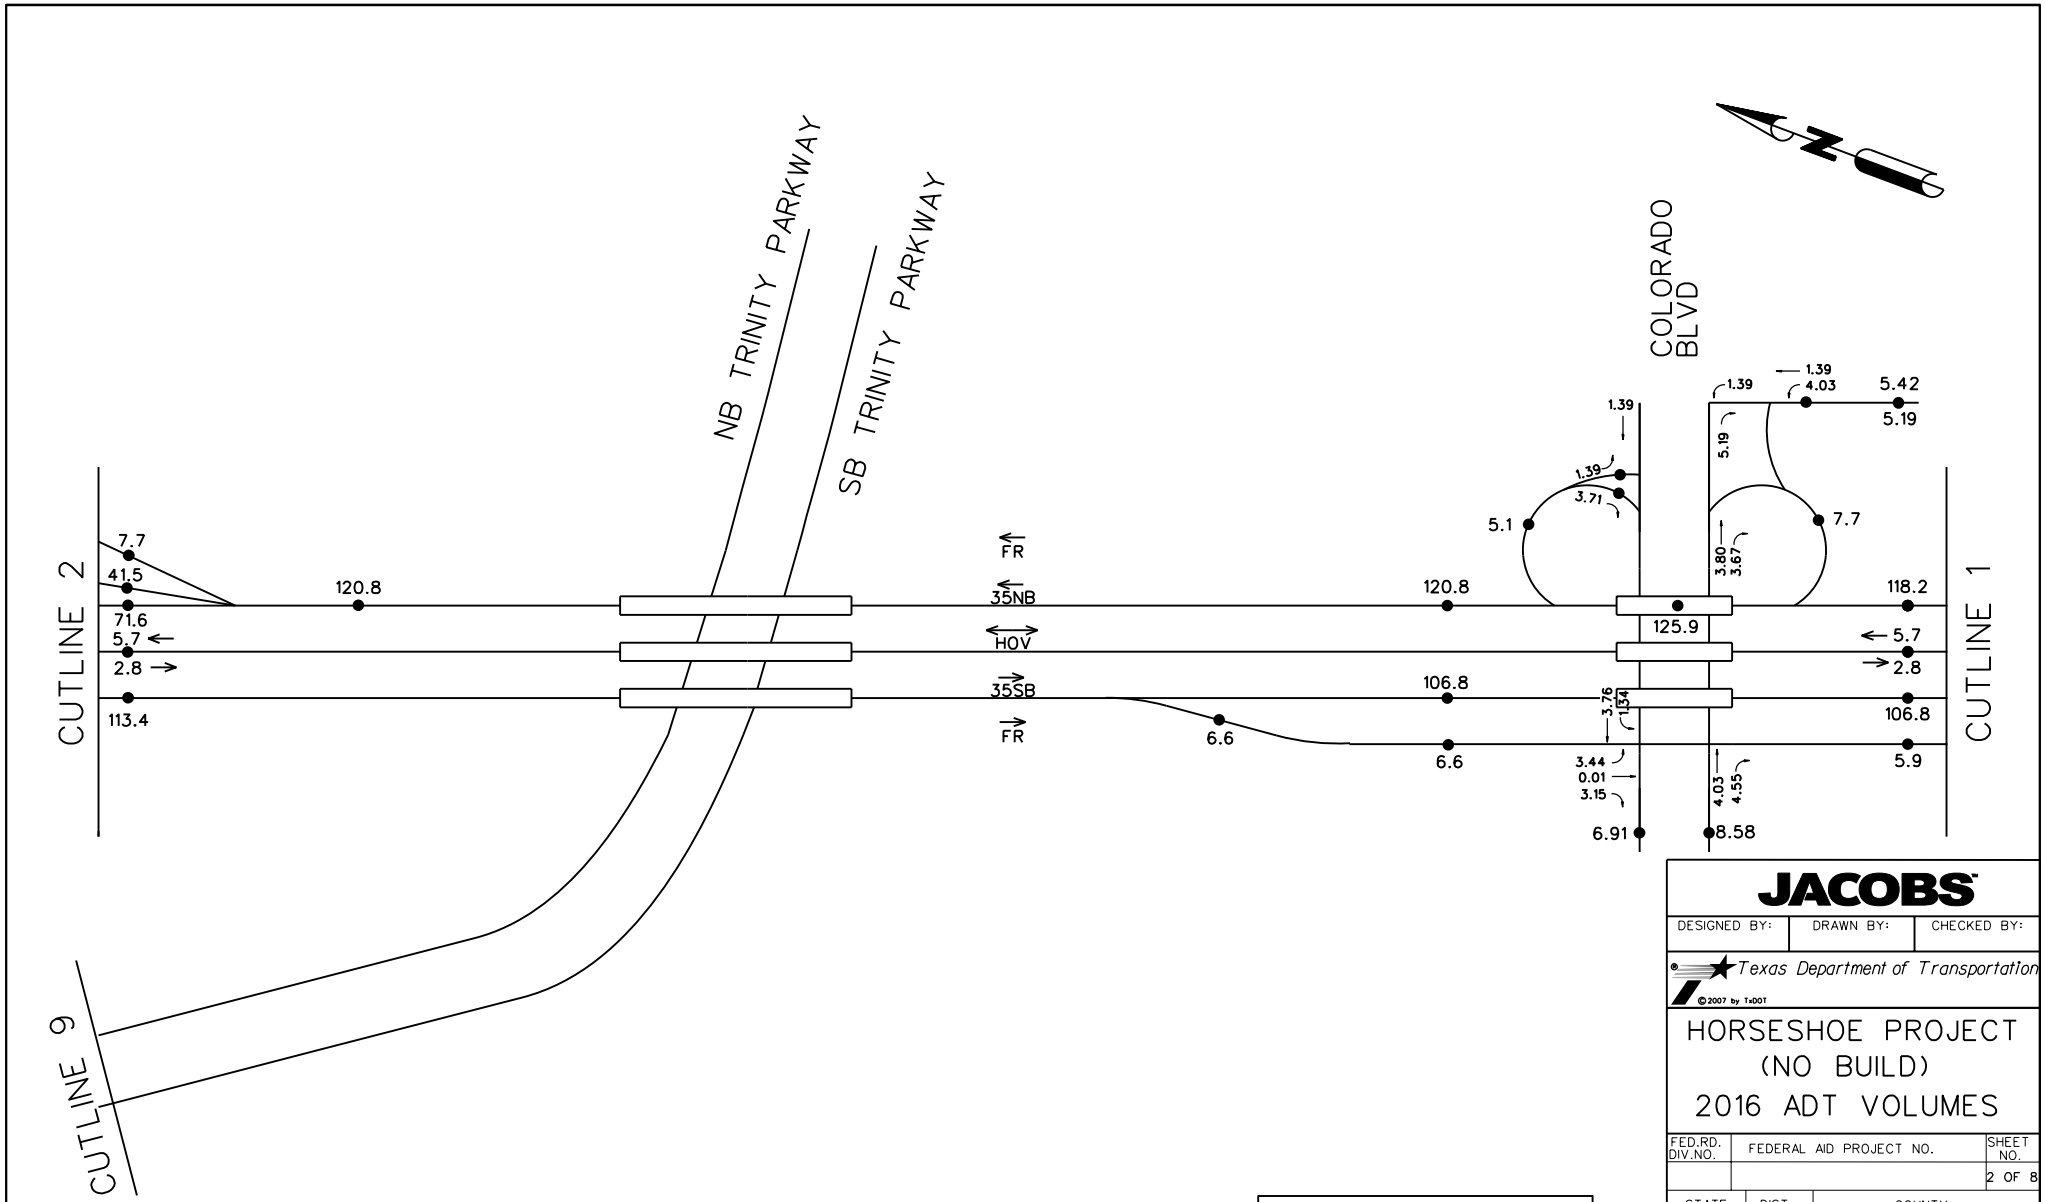

Note:

Numbers in 1000s

FOR INTERIM REVIEW ONLY
BIDDING OR PERMIT PURPOSES
NOT INTENDED FOR CONSTRUCTION

JACOBS

DESIGNED BY:	DRAWN BY:	CHECKED BY:

Texas Department of Transportation

© 2007 by TxDOT

HORSESHOE PROJECT (NO BUILD) 2016 ADT VOLUMES

FED.RD. DIV.NO.	FEDERAL AID PROJECT NO.	SHEET NO.
		2 OF 8

STATE	DIST.	COUNTY	
TX	DALLAS	DALLAS	
CONT.	SECT.	JOB	HIGHWAY NO.
0196 0442 1068	03 02 04	205 118/132 116	IH35E / IH 30

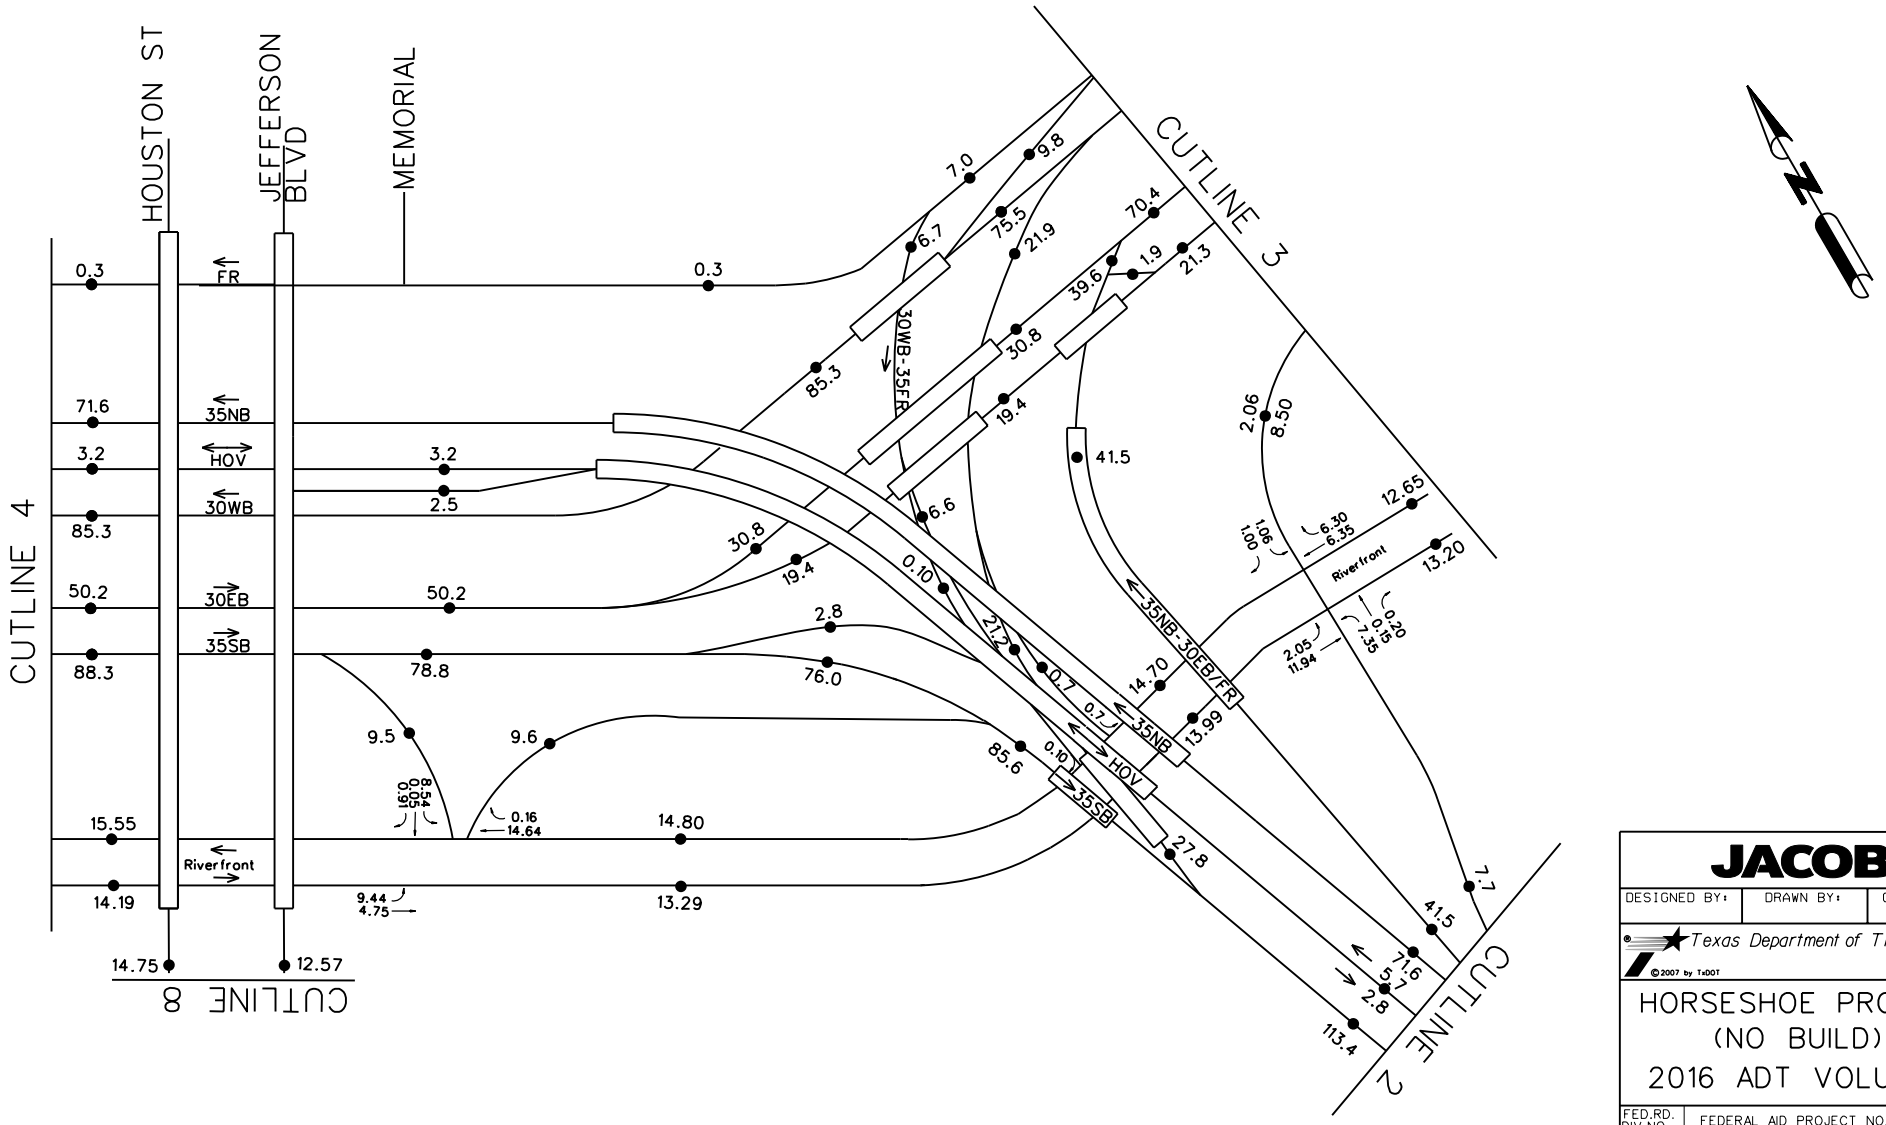

Note:

Numbers in 1000s

FOR INTERIM REVIEW ONLY
BIDDING OR PERMIT PURPOSES
NOT INTENDED FOR CONSTRUCTION

JACOBS

DESIGNED BY:	DRAWN BY:	CHECKED BY:

Texas Department of Transportation

© 2007 by TxDOT

HORSESHOE PROJECT (NO BUILD) 2016 ADT VOLUMES

FED.RD. DIV.NO.	FEDERAL AID PROJECT NO.	SHEET NO.
		3 OF 8

STATE	DIST.	COUNTY	
TX	DALLAS	DALLAS	
CONT.	SECT.	JOB	HIGHWAY NO.
0196 0442 1068	03 02 04	205 118/132 116	IH35E / IH 30

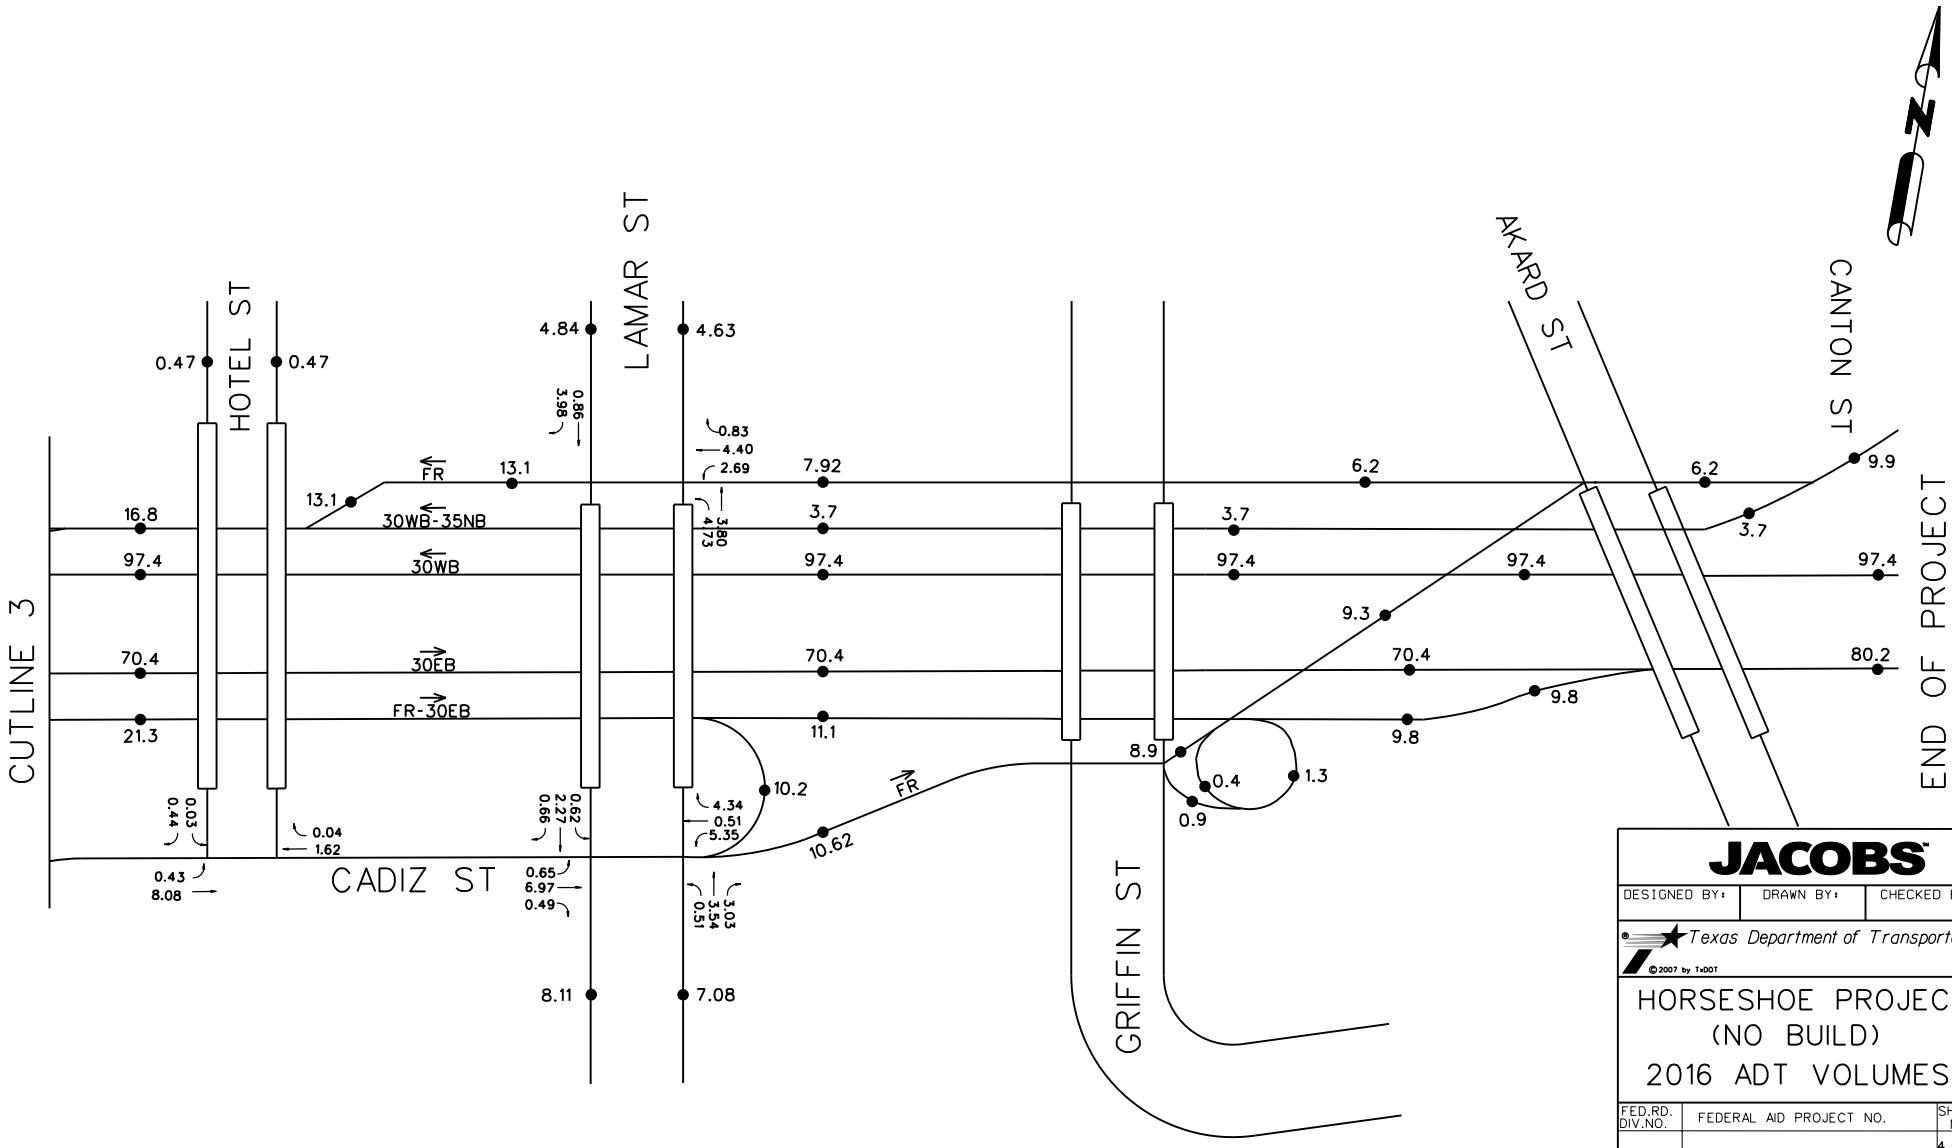

Note:

Numbers in 1000s

FOR INTERIM REVIEW ONLY
BIDDING OR PERMIT PURPOSES
NOT INTENDED FOR CONSTRUCTION

JACOBS

DESIGNED BY:	DRAWN BY:	CHECKED BY:

Texas Department of Transportation

© 2007 by TxDOT

HORSESHOE PROJECT (NO BUILD) 2016 ADT VOLUMES

FED.RD. DIV.NO.	FEDERAL AID PROJECT NO.	SHEET NO.
		4 OF 8

STATE	DIST.	COUNTY	
TX	DALLAS	DALLAS	
CONT.	SECT.	JOB	HIGHWAY NO.
0196 0442 1068	03 02 04	205 118/132 116	IH35E / IH 30

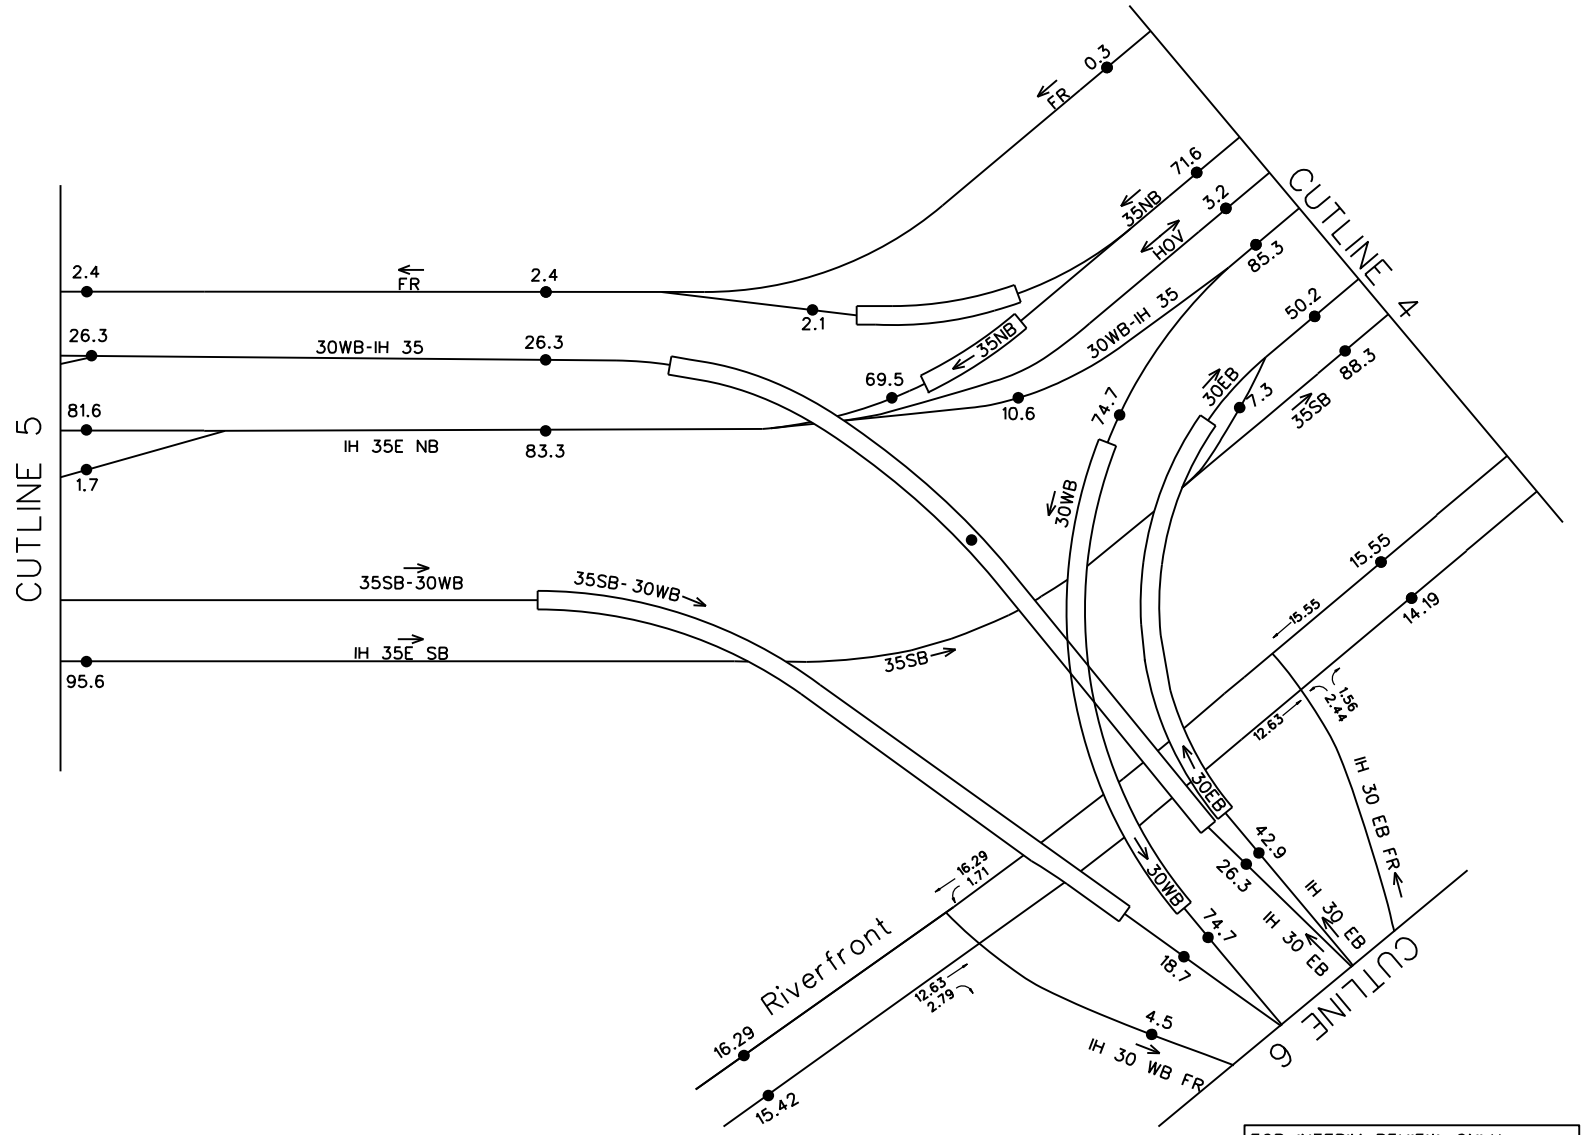

Note:

Numbers in 1000s

FOR INTERIM REVIEW ONLY
BIDDING OR PERMIT PURPOSES
NOT INTENDED FOR CONSTRUCTION

JACOBS

DESIGNED BY:	DRAWN BY:	CHECKED BY:

Texas Department of Transportation

© 2007 by TxDOT

HORSESHOE PROJECT (NO BUILD) 2016 ADT VOLUMES

FED.RD. DIV.NO.	FEDERAL AID PROJECT NO.	SHEET NO.
		5 OF 8

STATE	DIST.	COUNTY	
TX	DALLAS	DALLAS	
CONT.	SECT.	JOB	HIGHWAY NO.
0196 0442 1068	03 02 04	205 118/132 116	IH35E / IH 30

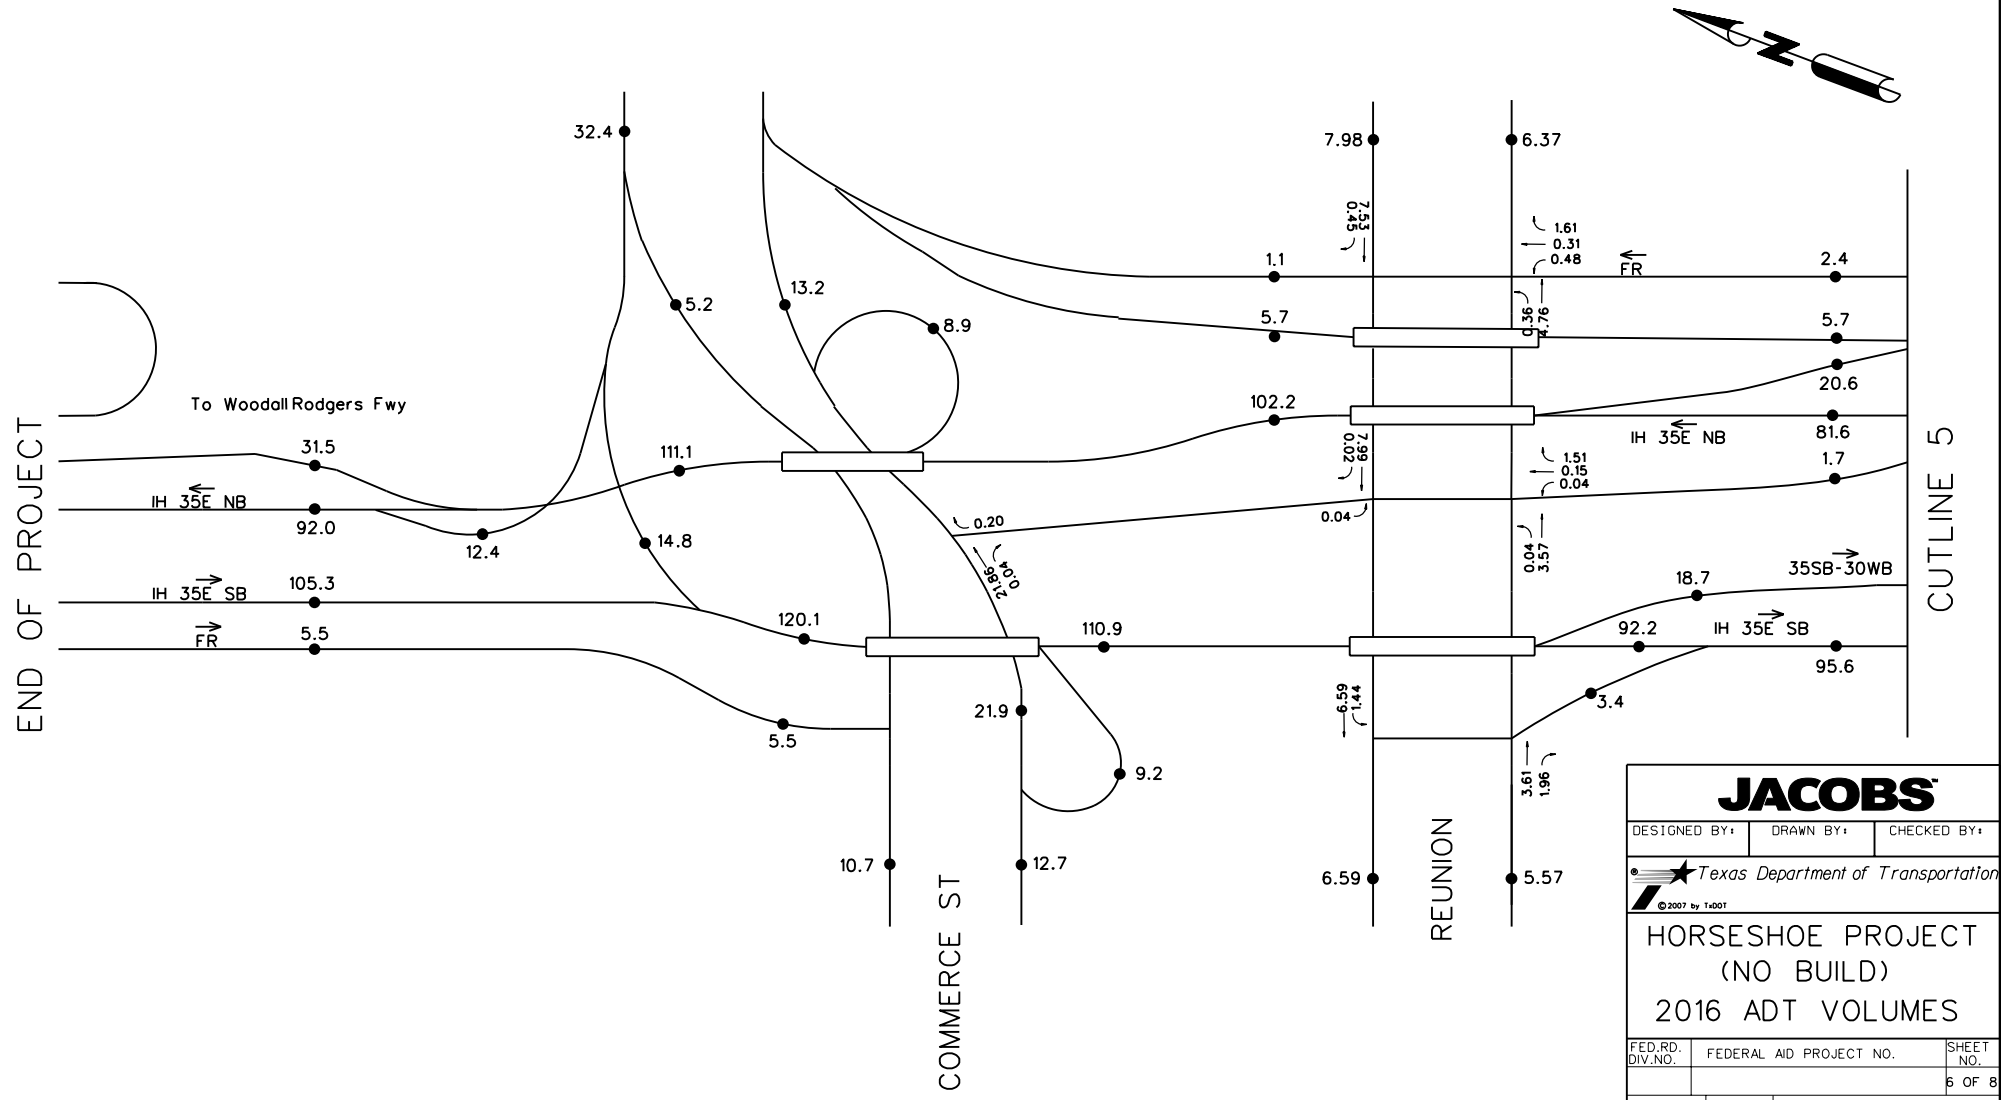

Note:

Numbers in 1000s

FOR INTERIM REVIEW ONLY
BIDDING OR PERMIT PURPOSES
NOT INTENDED FOR CONSTRUCTION

JACOBS

DESIGNED BY:	DRAWN BY:	CHECKED BY:

Texas Department of Transportation

© 2007 by TxDOT

HORSESHOE PROJECT (NO BUILD) 2016 ADT VOLUMES

FED.RD. DIV.NO.	FEDERAL AID PROJECT NO.	SHEET NO.
		6 OF 8

STATE	DIST.	COUNTY	
TX	DALLAS	DALLAS	
CONT.	SECT.	JOB	HIGHWAY NO.
0196 0442 1068	03 02 04	205 118/132 116	IH35E / IH 30

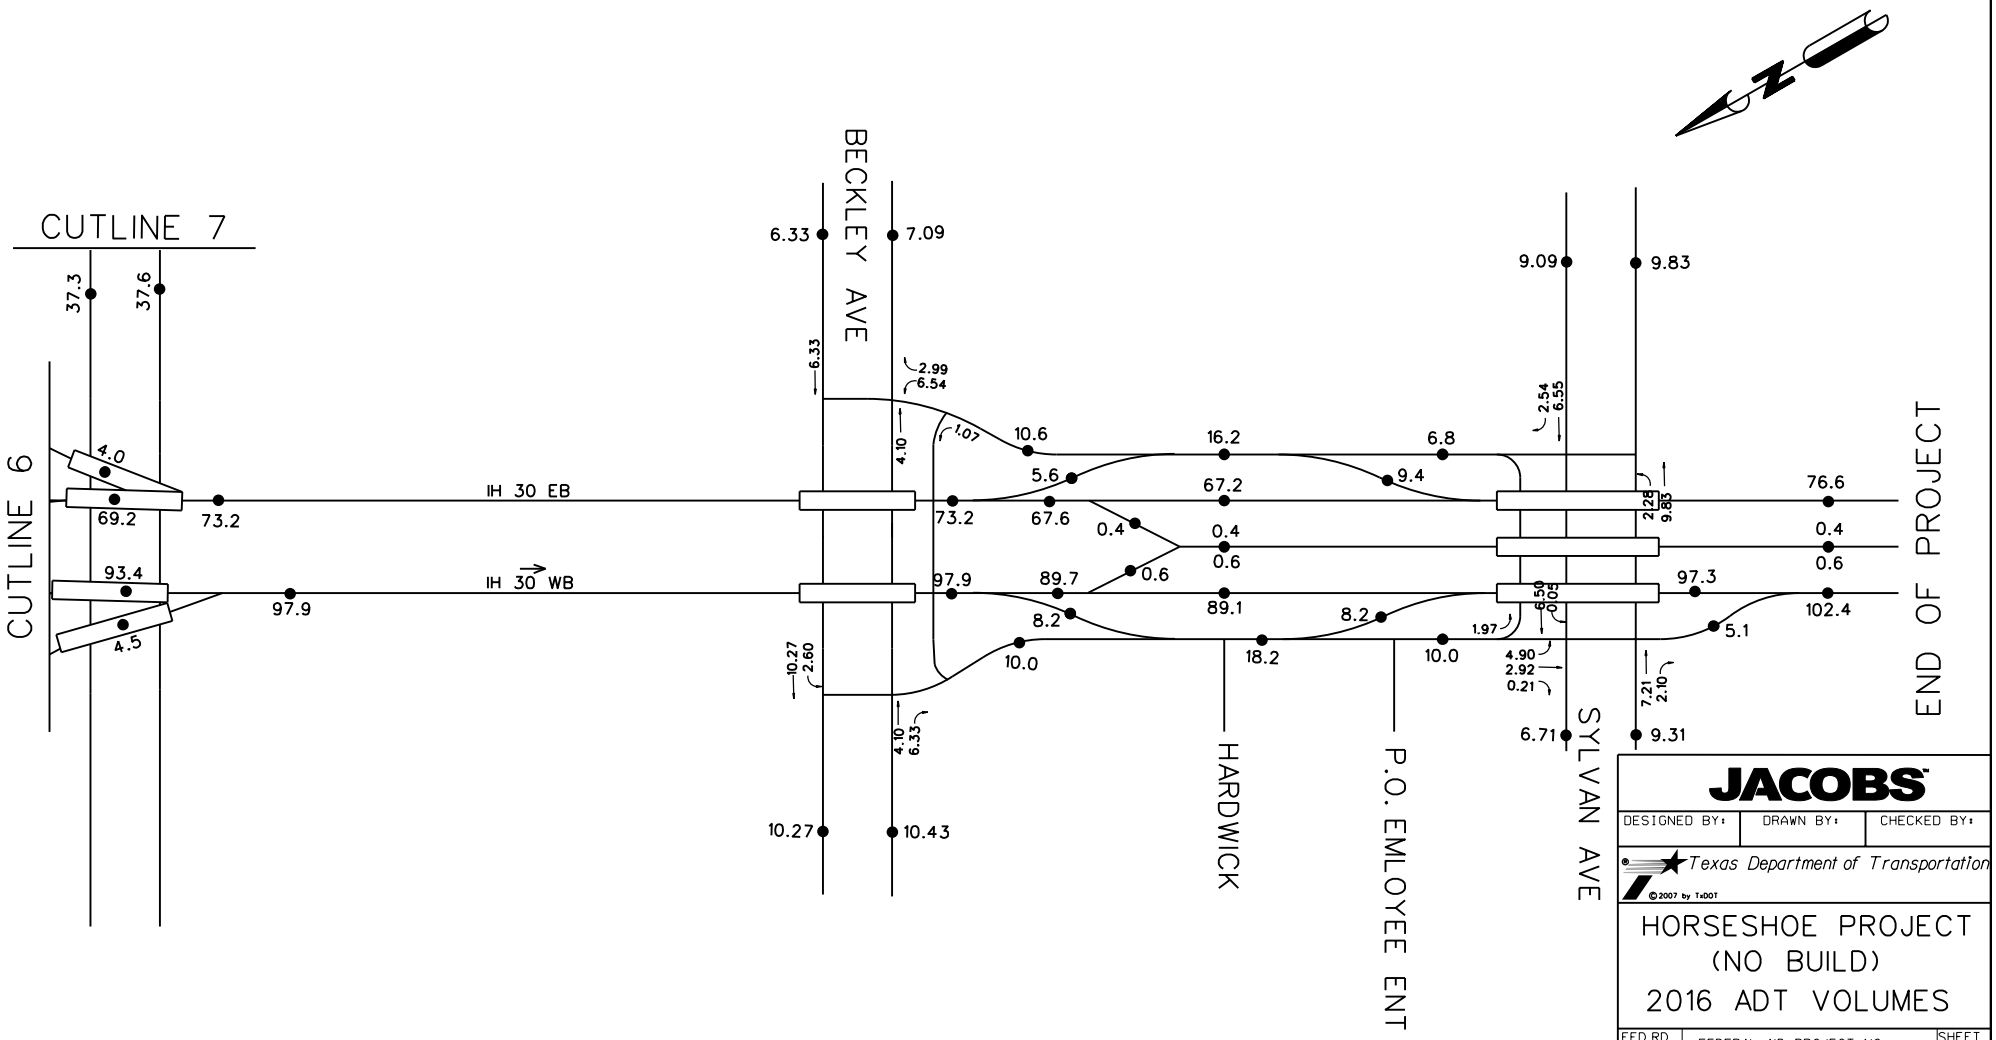

Note:

Numbers in 1000s

FOR INTERIM REVIEW ONLY
BIDDING OR PERMIT PURPOSES
NOT INTENDED FOR CONSTRUCTION

JACOBS

DESIGNED BY:	DRAWN BY:	CHECKED BY:

Texas Department of Transportation

© 2007 by TxDOT

HORSESHOE PROJECT (NO BUILD) 2016 ADT VOLUMES

FED.RD. DIV.NO.	FEDERAL AID PROJECT NO.	SHEET NO.
		7 OF 8

STATE	DIST.	COUNTY	
TX	DALLAS	DALLAS	
CONT.	SECT.	JOB	HIGHWAY NO.
0196 0442 1068	03 02 04	205 118/132 116	IH35E / IH 30

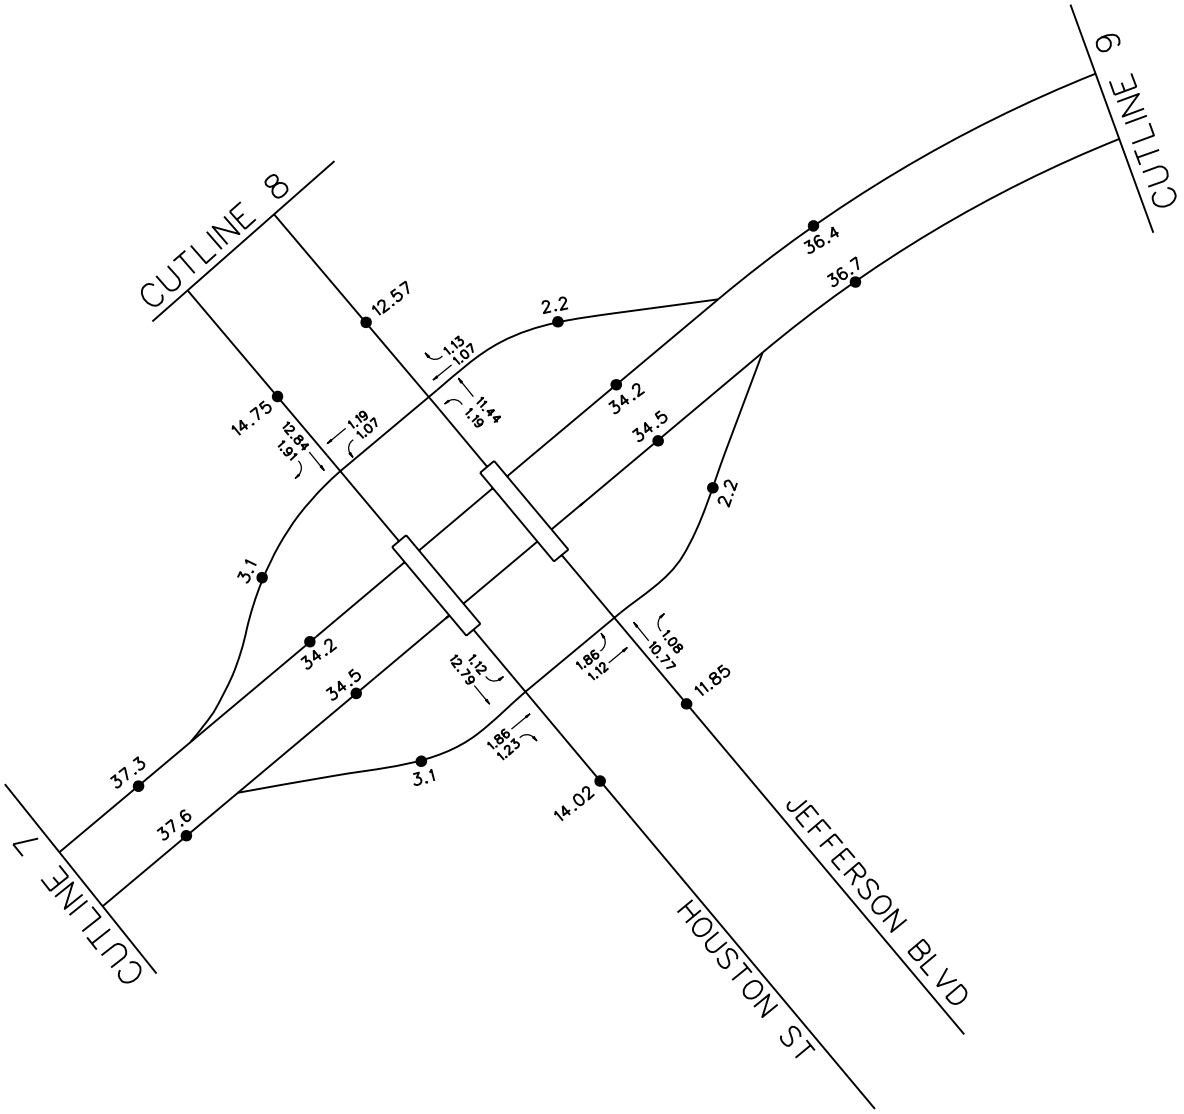

Note:

Numbers in 1000s

FOR INTERIM REVIEW ONLY
BIDDING OR PERMIT PURPOSES
NOT INTENDED FOR CONSTRUCTION

JACOBS

DESIGNED BY:	DRAWN BY:	CHECKED BY:

Texas Department of Transportation

© 2007 by TxDOT

HORSESHOE PROJECT (NO BUILD) 2016 ADT VOLUMES

FED.RD. DIV.NO.	FEDERAL AID PROJECT NO.	SHEET NO.
		8 OF 8

STATE	DIST.	COUNTY	
TX	DALLAS	DALLAS	
CONT.	SECT.	JOB	HIGHWAY NO.
0196 0442 1068	03 02 04	205 118/132 116	IH35E / IH 30