DENTON COUNTY

PRELIMINARY DESIGN SCHEMATIC

Texas Department of Transportation

DISTRICT: DENTON COUNTY: DENTON
CONTROL: 0918-00-000
PROJECT: FM 455
HELL GATE

FM 455

FROM FM 2450 TO 0.25 MILES WEST OF MUTZ ROAD

LENGTH: 1.75 MILES (9,240 FT)
ROW WIDTH: VARIES (80 FT - 120 FT)
PROJECT TYPE: ROAD RECONSTRUCTION
ADT: 8,000 (2018) / 12,000 (2038)
DESIGN SPEED: 45 MPH (2018) / 50 MPH (2038)
FUNCTIONAL CLASS: MINOR ARTERIAL
NHS: NO
SIDEWALKS: NO
BICYCLE FACILITIES: NO
HOV LANES: NO
TRUCK ROUTE: NO
NEW ROAD: NO
RAILROAD: NO
PROJECT LENGTH: 1.75 MILES

DANNENBAUM
ENGINEERING CORPORATION
T.B.P.E. FIRM REGISTRATION #3609
T.B.P.L.S. FIRM REGISTRATION #10075

PRELIMINARY
SUBJECT TO CHANGE

ROLL 1 OF 2

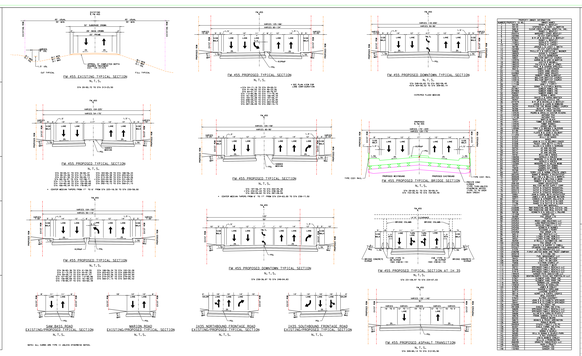

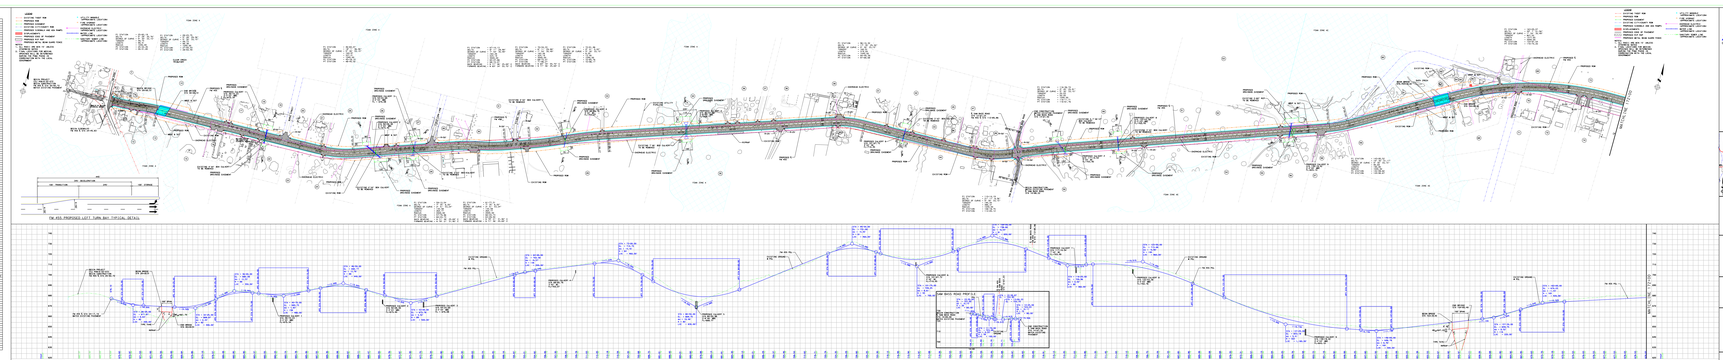
LEGEND
EXISTING RIGHT OF WAY
PROPOSED RIGHT OF WAY
EXISTING CURB
PROPOSED CURB
EXISTING EDGE OF PAVEMENT
PROPOSED EDGE OF PAVEMENT
EXISTING CONCRETE PAVEMENT
PROPOSED CONCRETE PAVEMENT
EXISTING ASPHALT PAVEMENT
PROPOSED ASPHALT