COLES STREET INTERCHANGE

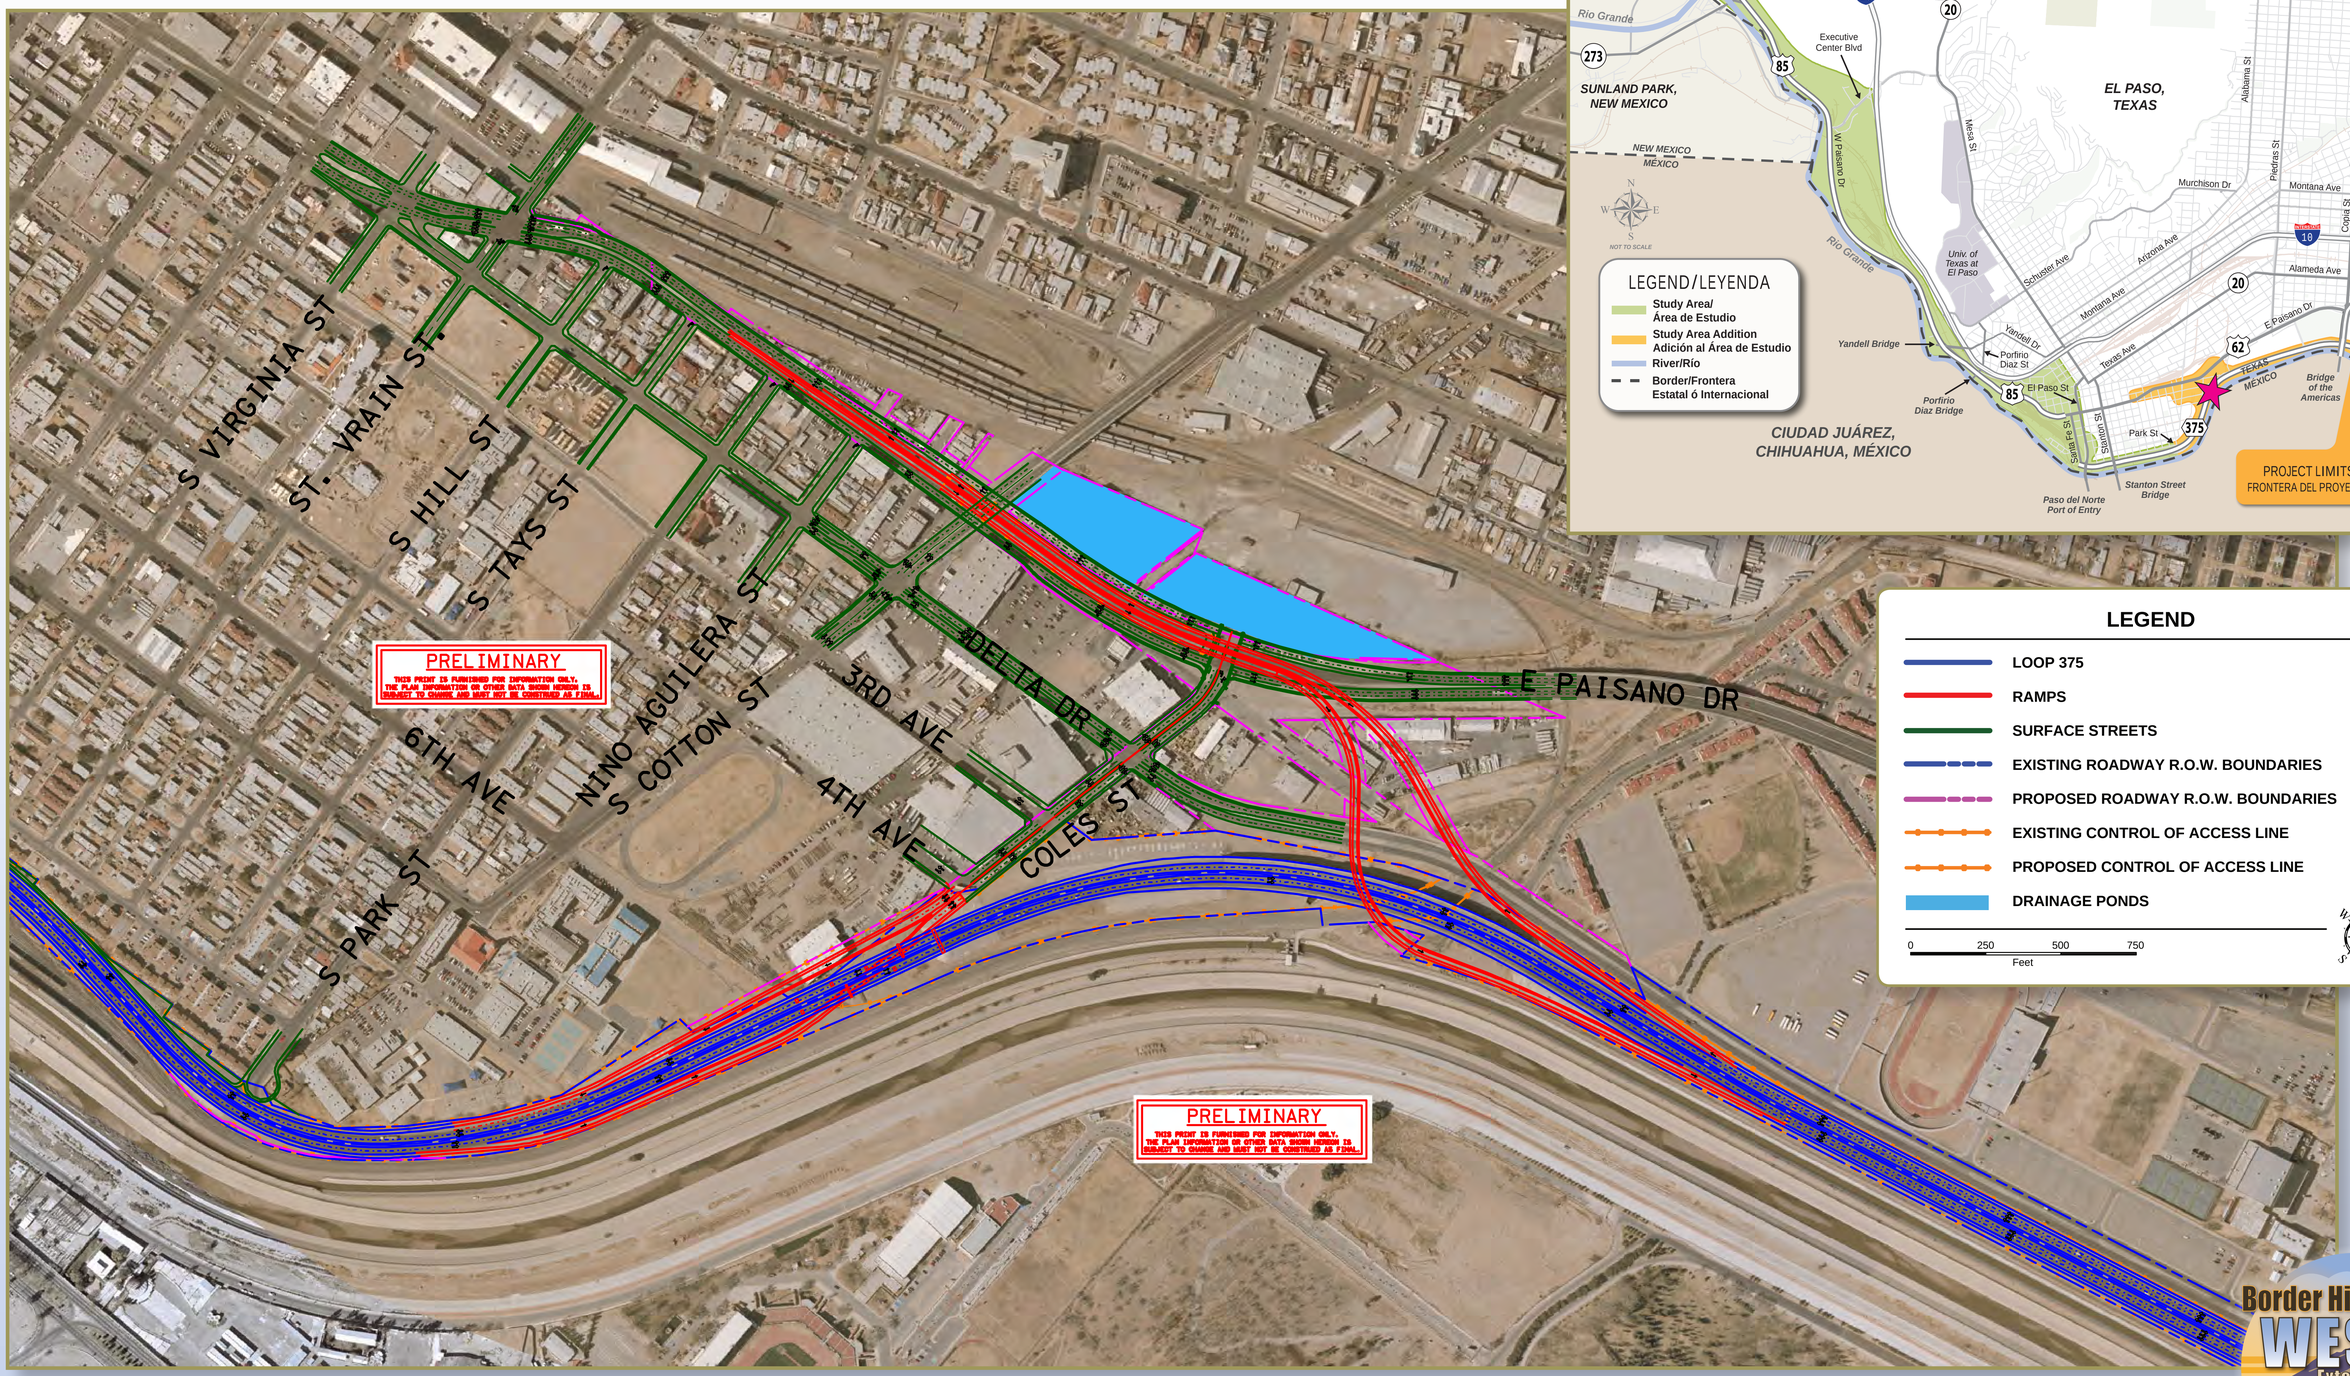

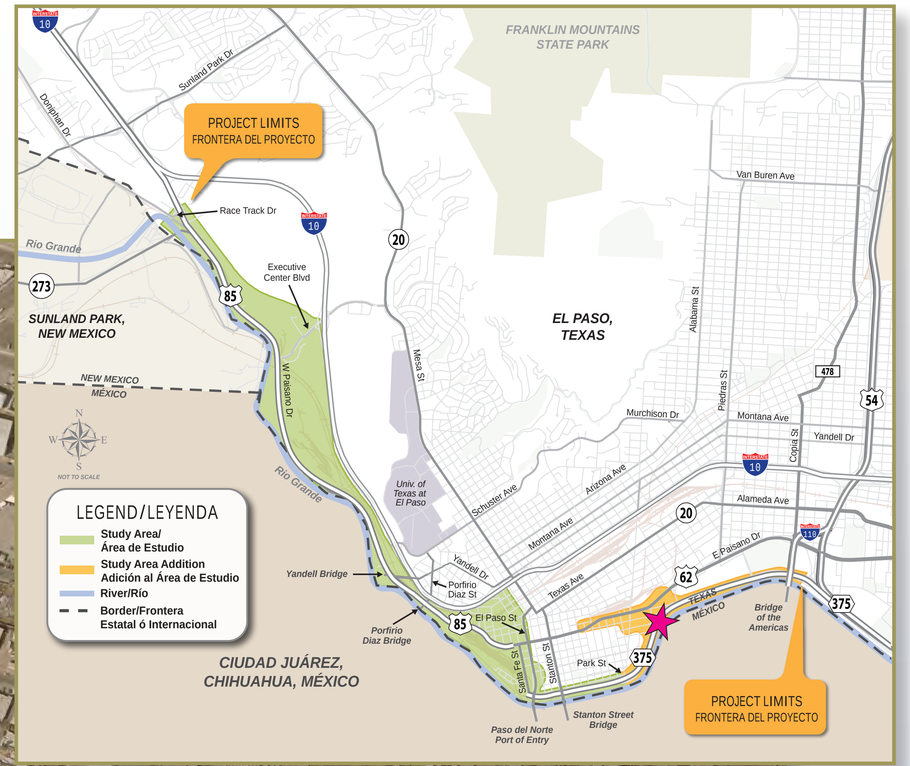

LEGEND

- LOOP 375
- RAMPS
- SURFACE STREETS
- EXISTING ROADWAY R.O.W. BOUNDARIES
- PROPOSED ROADWAY R.O.W. BOUNDARIES
- EXISTING CONTROL OF ACCESS LINE
- PROPOSED CONTROL OF ACCESS LINE
- DRAINAGE PONDS

0 250 500 750
Feet

Border Highway WEST Extension Project