DEVELOPER'S SCHEMATIC
DFW CONNECTOR PROJECT
DALLAS & TARRANT COUNTIES

STATE HIGHWAY 114
FROM BUSINESS 114L TO INTERNATIONAL PARKWAY
AND
STATE HIGHWAY 121
FROM SH 360 TO FM 2499

D.2.6
EXHIBIT 2, APPENDIX 3: SCHEMATICS

ROLL 3 OF 4

DESIGN SPEED
FUNCTIONAL CLASSIFICATION, DESIGN SPEED=
MAINLANES-URBAN FREEWAY-70 MPH
COLLECTOR DISTRIBUTOR -URBAN FREEWAY-50 MPH
RAMP-URBAN FREEWAY-50 MPH
FRONTAGE ROADS-COLLECTOR-40 MPH
CROSS STREETS-COLLECTOR-30 MPH
TURNABOUTS,UTURNS-COLLECTOR-20 MPH
FM 2499-URBAN FREEWAY-55 MPH

CONFIGURATION 2 WITH DEFERRALS BEST AND FINAL OFFER

NOT FOR CONSTRUCTION OR PERMIT PURPOSES
PREPARED UNDER THE SUPERVISION OF
WILLIAM M. FRYE, P.E. #81465
MAY 18, 2009

NorthGate Constructors

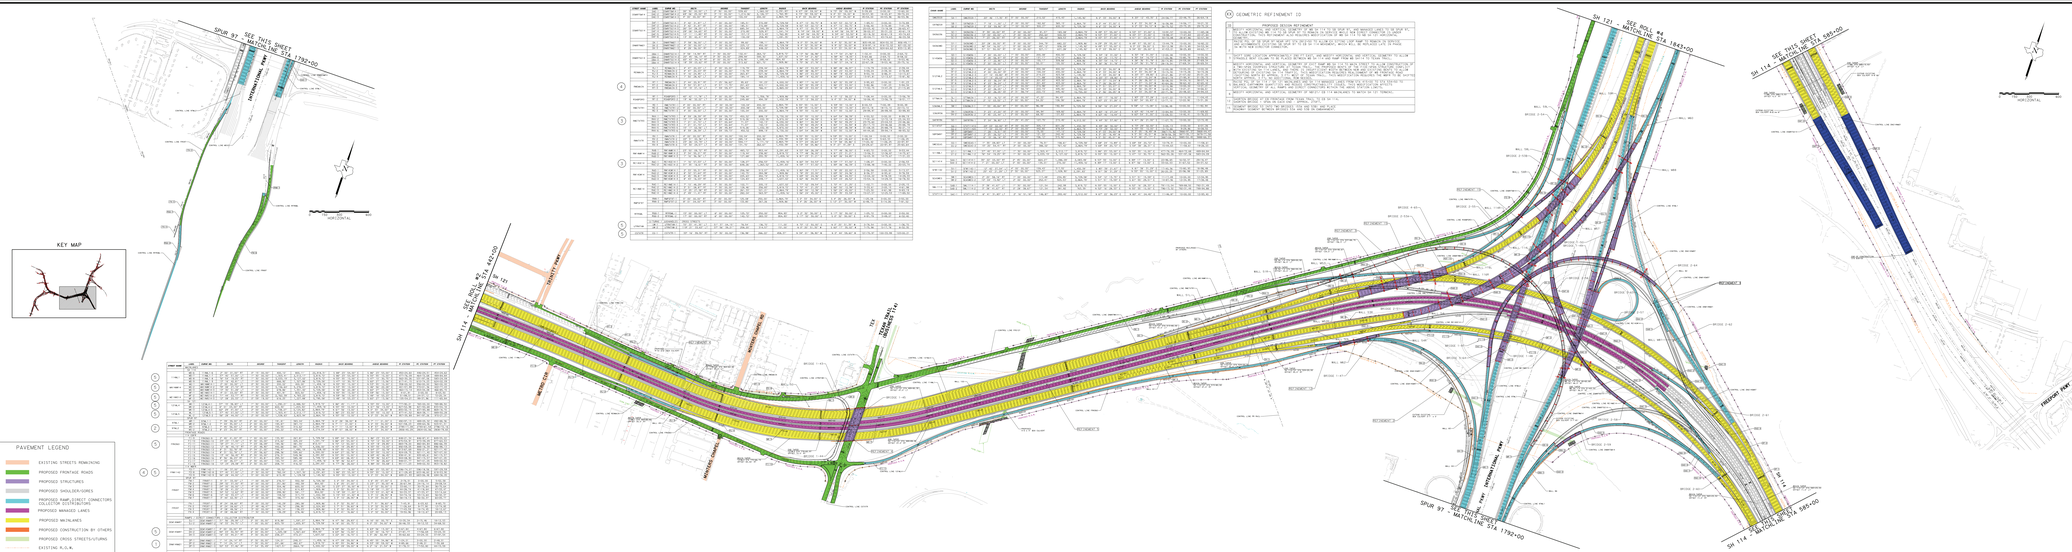

DEVELOPER'S SCHEMATIC
DFW CONNECTOR PROJECT
DALLAS & TARRANT COUNTIES

STATE HIGHWAY 114
FROM BUSINESS 114L TO INTERNATIONAL PARKWAY
AND
STATE HIGHWAY 121
FROM SH 360 TO FM 2499

D.2.6
EXHIBIT 2, APPENDIX 3: SCHEMATICS

ROLL 3 OF 4

DESIGN SPEED
FUNCTIONAL CLASSIFICATION, DESIGN SPEED=
MAINLANES-URBAN FREEWAY-70 MPH
COLLECTOR DISTRIBUTOR -URBAN FREEWAY-50 MPH
RAMP-URBAN FREEWAY-50 MPH
FRONTAGE ROADS-COLLECTOR-40 MPH
CROSS STREETS-COLLECTOR-30 MPH
TURNABOUTS,UTURNS-COLLECTOR-20 MPH
FM 2499-URBAN FREEWAY-55 MPH

CONFIGURATION 2 WITH DEFERRALS BEST AND FINAL OFFER

NOT FOR CONSTRUCTION OR PERMIT PURPOSES
PREPARED UNDER THE SUPERVISION OF
WILLIAM M. FRYE, P.E. #81465
MAY 18, 2009

NorthGate Constructors