IH 30 - GREAT SOUTHWEST PARKWAY ACCESS - ALTERNATIVE 1

LEGEND
- PROPOSED PAVEMENT MARKINGS
- PROPOSED EDGE OF PAVEMENT
- PROPOSED RETAINING WALL
- EXISTING RIGHT-OF-WAY
- PROPOSED RIGHT-OF-WAY
- ACCESS SIGNAL
- PROPOSED PAVEMENT REMOVAL
- PROPOSED FRONTAGE ROAD CONSTRUCTION
- PROPOSED SIDE STREET CONSTRUCTION
- PROPOSED BRIDGE CONSTRUCTION
- PROPOSED BRIDGE CONSTRUCTION
- PROPOSED TRAFFIC FLOW
- POTENTIALLY DISPLACED BUILDING

N

0 100 200 300 400
SCALE: 1"=200'

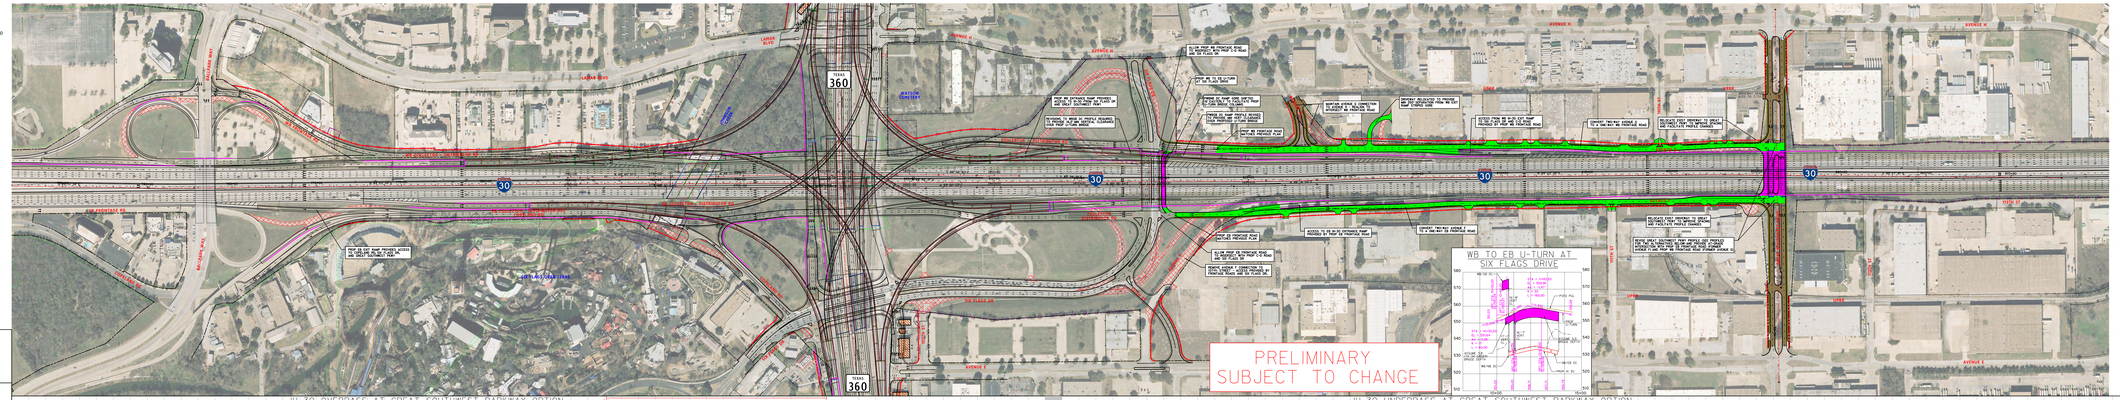

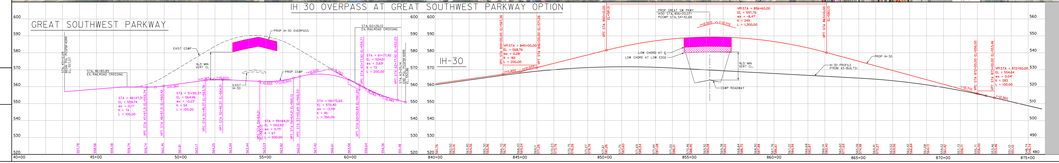

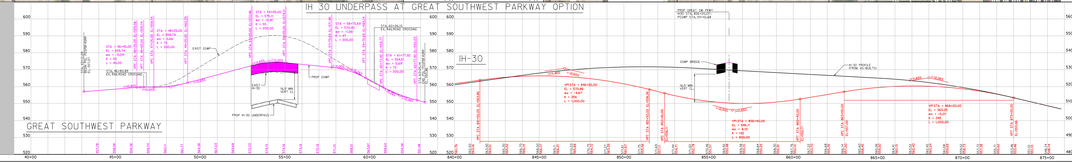

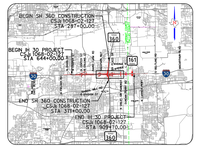

TEXAS DEPARTMENT OF TRANSPORTATION®
FORT WORTH DISTRICT
BRIAN R. BARTH, P.E., DISTRICT ENGINEER

PUBLIC MEETING DISPLAY
IH 30 FROM COOPER STREET TO SH 161
INCLUDING SH 360 INTERCHANGE
CSJs 1068-02-127

DECEMBER 2, 2014

IH 30 - GREAT SOUTHWEST PARKWAY ACCESS
ALTERNATIVE 1

PRELIMINARY
SUBJECT TO CHANGE

CHIEF ENGINEER		DATE	12-02-2014
NAME		FILE NO.	0/0
DESIGN UNIT		DATE	12-02-2014
NAME		FILE NO.	0/0

PREPARED BY:
HDR, INC. OF TEXAS
TBPE FIRM NO. F-22

© 2014 by Texas Department of Transportation all rights reserved

LEGEND
- PROPOSED PAVEMENT MARKINGS
- PROPOSED EDGE OF PAVEMENT
- PROPOSED RETAINING WALL
- EXISTING RIGHT-OF-WAY
- PROPOSED RIGHT-OF-WAY
- ACCESS SIGNAL
- PROPOSED PAVEMENT REMOVAL
- PROPOSED FRONTAGE ROAD CONSTRUCTION
- PROPOSED SIDE STREET CONSTRUCTION
- PROPOSED BRIDGE CONSTRUCTION
- PROPOSED BRIDGE CONSTRUCTION
- PROPOSED TRAFFIC FLOW
- POTENTIALLY DISPLACED BUILDING

TEXAS DEPARTMENT OF TRANSPORTATION®
FORT WORTH DISTRICT
BRIAN R. BARTH, P.E., DISTRICT ENGINEER

PUBLIC MEETING DISPLAY
IH 30 FROM COOPER STREET TO SH 161
INCLUDING SH 360 INTERCHANGE
CSJs 1068-02-127

DECEMBER 2, 2014

IH 30 - GREAT SOUTHWEST PARKWAY ACCESS
ALTERNATIVE 1

PRELIMINARY
SUBJECT TO CHANGE

CHIEF ENGINEER		DATE	12-02-2014
NAME		FILE NO.	0/0
DESIGN UNIT		DATE	12-02-2014
NAME		FILE NO.	0/0

PREPARED BY:
HDR, INC. OF TEXAS
TBPE FIRM NO. F-22

© 2014 by Texas Department of Transportation all rights reserved