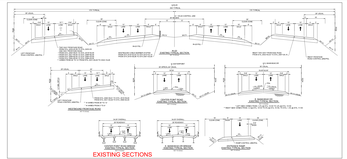

EXISTING SECTIONS

PROPOSED
CENTER POINT ROAD SECTIONS

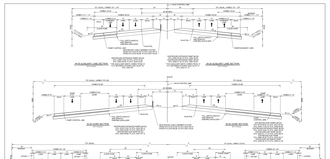

PROPOSED IH-20 / FRONTAGE ROAD / RAMP SECTIONS

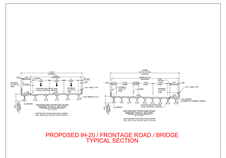

PROPOSED IH-20 / FRONTAGE ROAD / BRIDGE
TYPICAL SECTION

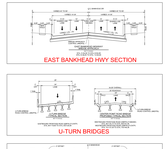

EAST BANKHEAD HWY SECTION

U-TURN BRIDGES

EAST BANKHEAD HIGHWAY BRIDGE SECTION

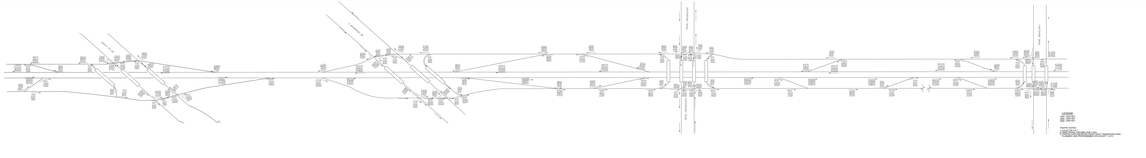

CONSTRUCTION SEQUENCE PLAN

CONSTRUCTION PHASE I
1. CONSTRUCT THE EASTBOUND SHOULDER ALONG WHICH WILL REDUCE THE LANE WIDTHS TO 11' AND PLACE CONCRETE BARRICADES SUCH THAT THE TRAFFIC LANES INCLUDE 2' OF THE INSIDE SHOULDER.
2. CONSTRUCT THE EASTBOUND FRONTAGE ROAD FROM CENTER POINT ROAD TO 100 WEST OF LAKESHORE DRIVE AND THE EASTBOUND EXIT RAMP WEST OF LAKESHORE DRIVE.
3. CONSTRUCT THE EASTBOUND ENTRANCE RAMP WEST OF LAKESHORE DRIVE.
4. CONSTRUCT THE EASTBOUND ENTRANCE RAMP WEST OF LAKESHORE DRIVE.

CONSTRUCTION PHASE II
1. CONSTRUCT THE EASTBOUND FRONTAGE ROAD FROM CENTER POINT ROAD TO EXISTING WESTBOUND FRONTAGE ROAD APPROX. 1900 LF EAST OF E. BANKHEAD HWY.
2. CONSTRUCT THE EASTBOUND ENTRANCE RAMP WEST OF CENTER POINT ROAD.
3. WITH EXISTING WESTBOUND HOVED BRIDGE TO CONSTRUCT CENTERPOINT WARLANE BRIDGE (TEMPO TO BE SWITCHED TO OPPOSITE SIDE OF HOV MEDIAN AS BRIDGE CONSTRUCTING).
4. CONSTRUCT NORTH AND SOUTH APPROACHES TO BRIDGE.

CONSTRUCTION PHASE III
1. CONSTRUCT THE WESTBOUND FRONTAGE ROAD FROM CENTER POINT ROAD TO APPROX. 100 LF EAST OF CENTER POINT ROAD, REMOVE EXISTING CENTER POINT ROAD NORTH AND SOUTH BRIDGE APPROACHES.
2. CONSTRUCT WESTBOUND CENTER POINT ROAD BRIDGE TO SERVE AS THE WESTBOUND U-TURN BRIDGE.
3. CONSTRUCT WESTBOUND FRONTAGE ROAD FROM CENTER POINT ROAD TO APPROX. 700 LF EAST OF CENTER POINT ROAD. CONSTRUCT U-TURN APPROACHES TO EXISTING CENTER POINT ROAD BRIDGE.

CONSTRUCTION PHASE IV
1. CONSTRUCT THE REST LANE OF THE NEW WESTBOUND FRONTAGE ROAD FROM CENTER POINT ROAD TO APPROXIMATELY 750 EAST OF CENTER POINT ROAD.
2. THEN CONSTRUCT THE REST OF THE WESTBOUND FRONTAGE ROAD FROM CENTER POINT ROAD TO APPROXIMATELY 100 EAST OF CENTER POINT ROAD.
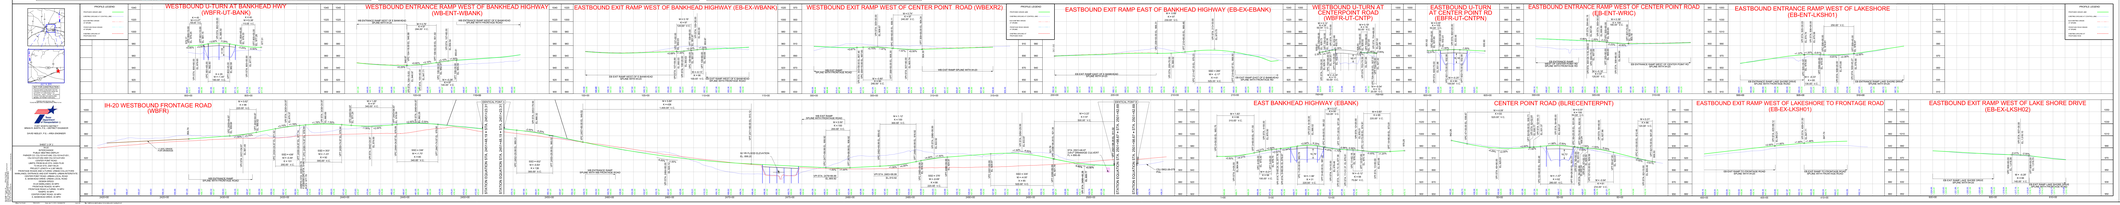
CONSTRUCTION PHASE V
1. CLOSE THE OUTER SHOULDERS BUT WILL REDUCE THE LANE WIDTHS TO 11', AND PLACE CONCRETE BARRICADES SUCH THAT THE TRAFFIC LANES INCLUDE 2' OF THE INSIDE SHOULDER. (BOTH OUTSIDE SHOULDERS WILL BE CLOSED FOR THE REMAINDER OF THE PROJECT).
2. CONSTRUCT THE WESTBOUND EXIT RAMP WEST OF CENTER POINT ROAD.
3. CONSTRUCT THE EASTBOUND EXIT RAMP WEST OF CENTER POINT ROAD.
4. CONSTRUCT THE EASTBOUND FRONTAGE ROAD FROM APPROX. 100 LF EAST E. BANKHEAD HIGHWAY TO APPROX. 950 LF WEST OF E. BANKHEAD HIGHWAY. CONSTRUCT SOUTH AND NORTH BRIDGE APPROACHES TO EXISTING CENTER POINT ROAD BRIDGE.
5. CONSTRUCT CLOVER LEAF EXIT RAMP WEST OF CENTER POINT ROAD. CONSTRUCT SUBLIGHT LANE ALONG REMAINING FRONTAGE ROAD FROM WESTBOUND ENTRANCE RAMP WEST OF CENTER POINT ROAD TO EASTBOUND EXIT RAMP WEST OF CENTER POINT ROAD.
6. REMOVE THE EXISTING EASTBOUND EXIT AND ENTRANCE RAMPS AT E. BANKHEAD HIGHWAY.
7. CONSTRUCT THE EASTBOUND FRONTAGE ROAD FROM APPROX. 950 LF WEST OF E. BANKHEAD HIGHWAY TO APPROX. 1900 LF EAST OF E. BANKHEAD HWY. CONSTRUCT EASTBOUND EXIT RAMP WEST OF E. BANKHEAD HWY.
8. CONSTRUCT EASTBOUND ENTRANCE RAMP EAST OF E. BANKHEAD HWY.