Texas Department of Transportation

TEXAS DEPARTMENT OF TRANSPORTATION
FORT WORTH DISTRICT

MARIBEL P. CHAVEZ, P.E. DISTRICT ENGINEER
WORKING DESIGN DRAWING
IH 35W (URBAN FREEWAY) SECTION 3B
(FROM IH 820 TO NORTH TARRANT PARKWAY)
TARRANT COUNTY
CSJ NUMBERS 0014-16-255, 0081-12-045
NET LENGTH OF PROJECT (APPROX) = 5.14 MILES

ROADWAY TYPE	DESIGN SPEED	FUNCTIONAL CLASSIFICATION
IH 35W GENERAL PURPOSE LANES	70 MPH	URBAN FREEWAY
US 81/287 BET N IH 170 MAINLANES	70 MPH	URBAN FREEWAY
MANAGED LANES	70 MPH	URBAN FREEWAY
DIRECT CONNECTORS	45 MPH	URBAN FREEWAY
IH 35W FROM US 81/287 TO IH 20	70 MPH	URBAN FREEWAY
SUPPLEMENTAL LANE RAMPS	45 MPH	URBAN FREEWAY
COLLECTOR/DISTRIBUTORS	50 MPH	URBAN PRINCIPAL ARTERIAL
FRONTAGE ROADS	40 MPH	URBAN COLLECTOR STREET
CITY STREETS	35 MPH	URBAN LOCAL STREET

* 55 MPH UNLESS NOTED OTHERWISE

TRAFFIC DATA

TRAFFIC VOLUMES BASED ON PROJECTED ADT FOR YEAR 2045	IH 35W STA 1647 TO STA 1671
DIRECTIONAL DISTRIBUTION	60/40
PERCENT TRUCKS OF ADT	5.0
K FACTOR	9.0

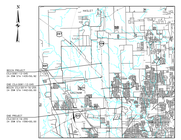

PROJECT LOCATION MAP
NO TO SCALE

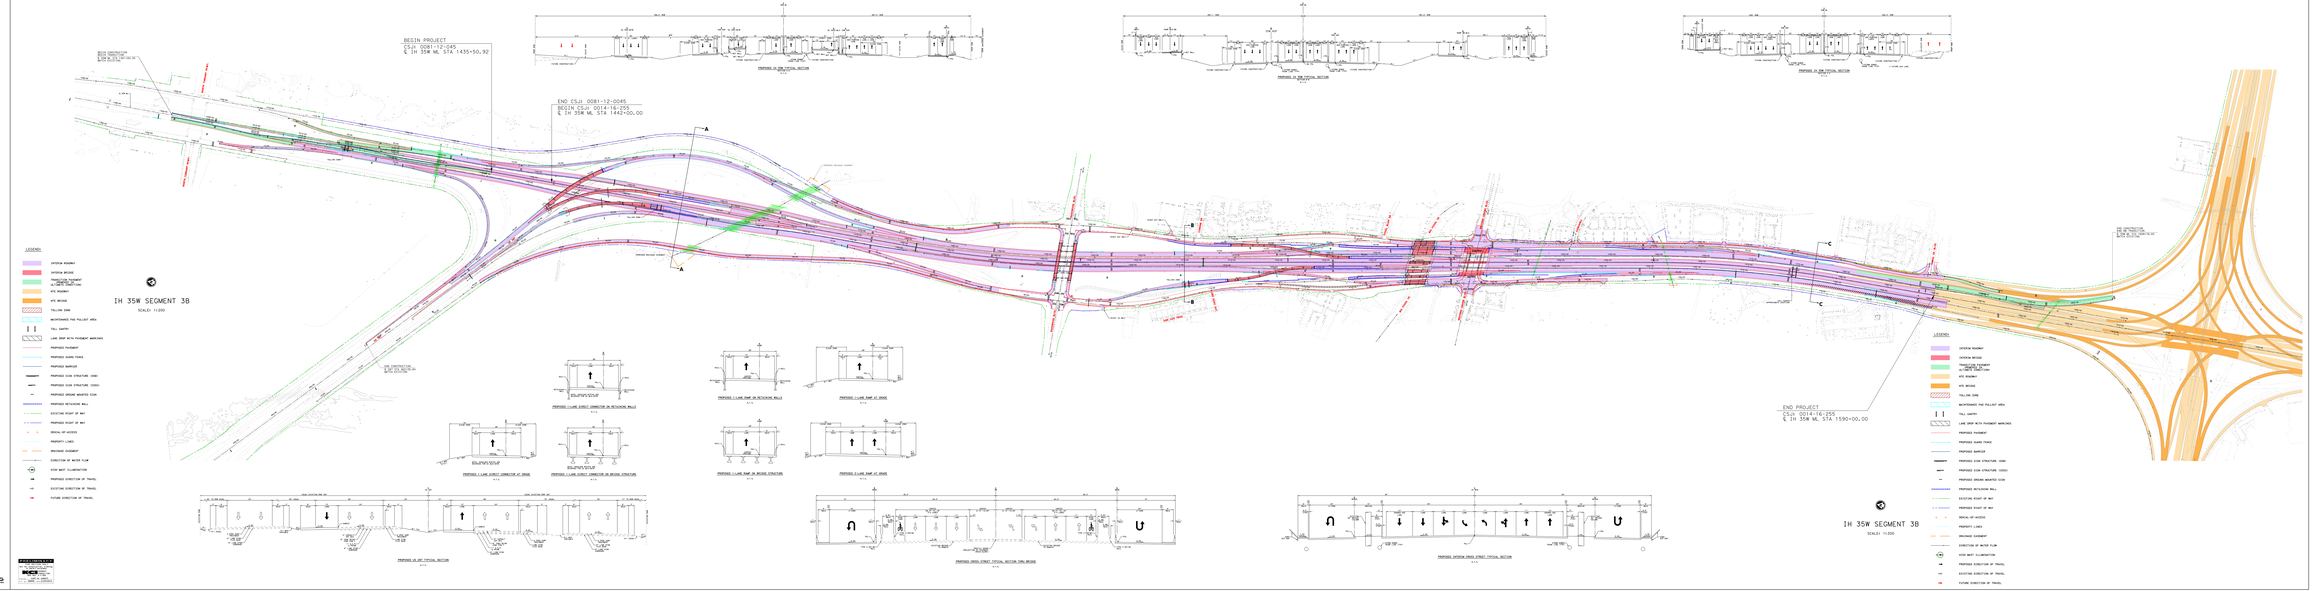

LS Engineers LLC
TBPE Firm No. F-10193
TBPLS Firm No. 10194

KENNEDY CONSULTING
TBPE Firm No. F-3580