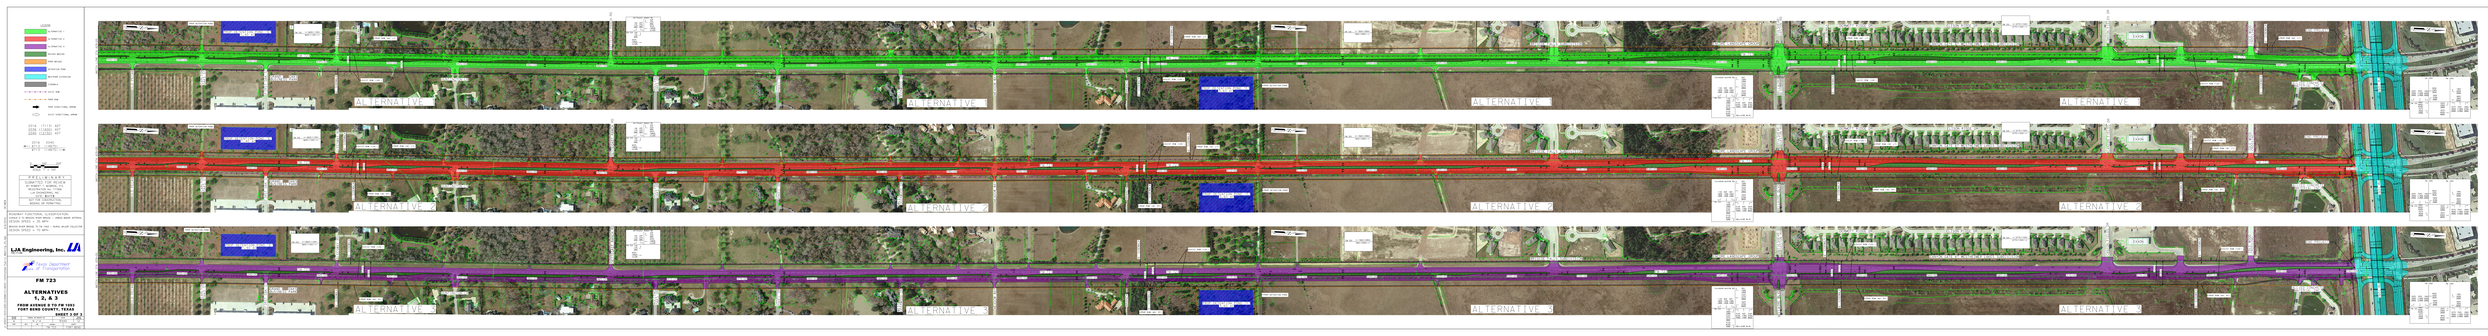
LEGEND
ALTERNATIVE 1
ALTERNATIVE 2
ALTERNATIVE 3
RAMP MERGE
RAMP DIVERGE
EXISTING ROW
PROPOSED ROW
EXISTING
TRAFFIC FLOW
RAMP DIRECTIONAL ARROW
EXIT DIRECTIONAL ARROW
DATA: 2015 ADT
2035 (NO BUILD) ADT
2035 (BUILD) ADT
2015 DHV
K = 0.09
D = 0.55
T = 0.06
PRELIMINARY
NOT FOR CONSTRUCTION
OR PERMIT PURPOSES
BY PERMIT AUTHORITY
ENGINEER
DATE
GUYTON BOWLING
NO. 123456
PROJECT DIRECTIONAL CLASSIFICATIONS
SEGMENT BEGIN TO END - LANES - SPEED - SPEED LIMIT
BRIDGE WIDTH
BRIDGE ROW WIDTH TO TIE TEXT - RURAL MAJOR COLLECTOR
L/A Engineering, Inc.
TBPE
Texas Department of Transportation
FM 723
ALTERNATIVES
1, 2, & 3
FROM AVENUE D TO FM 1501
FORT BEND COUNTY, TEXAS
SHEET 1 OF 1
ALTERNATIVE 1
ALTERNATIVE 2
ALTERNATIVE 3
ALTERNATIVE 1
ALTERNATIVE 2
ALTERNATIVE 3
ALTERNATIVE 1
ALTERNATIVE 2
ALTERNATIVE 3