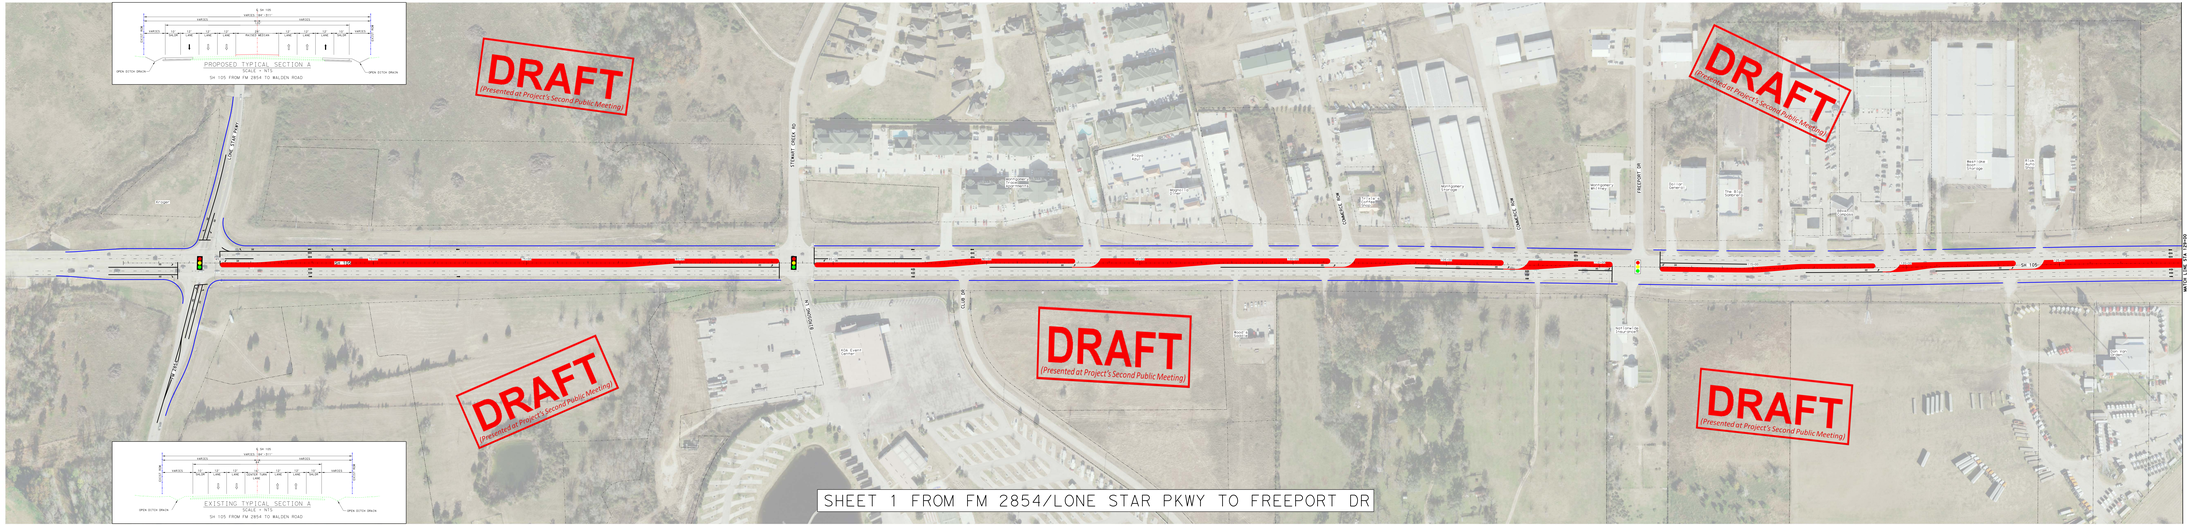

S SH 105
VARIES (W - 31')
VARIES
VARIES
VARIES

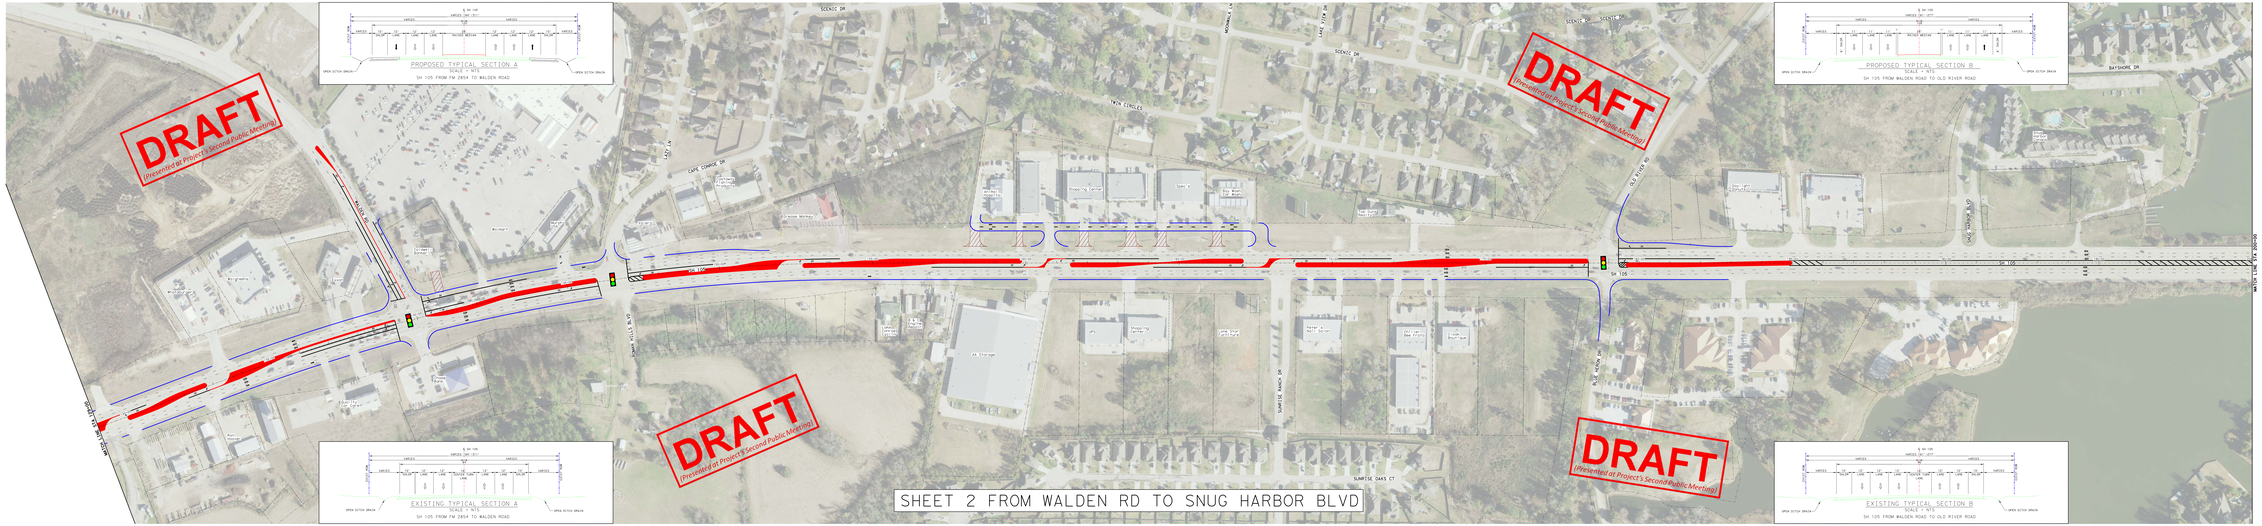

PROPOSED TYPICAL SECTION A
SCALE: N.T.S.
SH 105 FROM FM 2854 TO WALDEN ROAD

PROPOSED TYPICAL SECTION B
SCALE: N.T.S.
SH 105 FROM WALDEN ROAD TO OLD RIVER ROAD

EXISTING TYPICAL SECTION A
SCALE: N.T.S.
SH 105 FROM FM 2854 TO WALDEN ROAD

EXISTING TYPICAL SECTION B
SCALE: N.T.S.
SH 105 FROM WALDEN ROAD TO OLD RIVER ROAD

SHEET 2 FROM WALDEN RD TO SNUG HARBOR BLVD

* LEGEND *

- PROPOSED SOLID PAVEMENT MARKING
- PROPOSED BROKEN PAVEMENT MARKING
- PROPOSED LANE DROP
- PROPOSED FACE OF CURB
- PROPOSED EDGE OF SIDEWALK
- PROPOSED WIDENED EDGE
- PARCEL BOUNDARY LINE
- ARROW PAVEMENT MARKING
- WORD "ONLY" PAVEMENT MARKING
- EXISTING SIGNAL
- PROPOSED SIGNAL
- PROPOSED RAISED MEDIAN
- ASPHALT REMOVAL
- CROSSWALK REMOVAL
- BY OTHERS
- TRUCK LOON
- TRAFFIC FLOW
- NEW LANE

Texas Department of Transportation

AECOM

SH 105
ACCESS MANAGEMENT STUDY
FROM FM 2854/LONE STAR PKWY TO M 45
PROPOSED IMPROVEMENTS
FROM WALDEN RD TO SNUG HARBOR BLVD
SHEET 2 OF 10

Texas Department of Transportation

AECOM

SH 105
ACCESS MANAGEMENT STUDY
FROM FM 2854/LONE STAR PKWY TO IH 45
PROPOSED IMPROVEMENTS
FROM S PINE LAKE RD TO LAKE CONROE VILLAGE BLVD

SHEET 3 OF 10

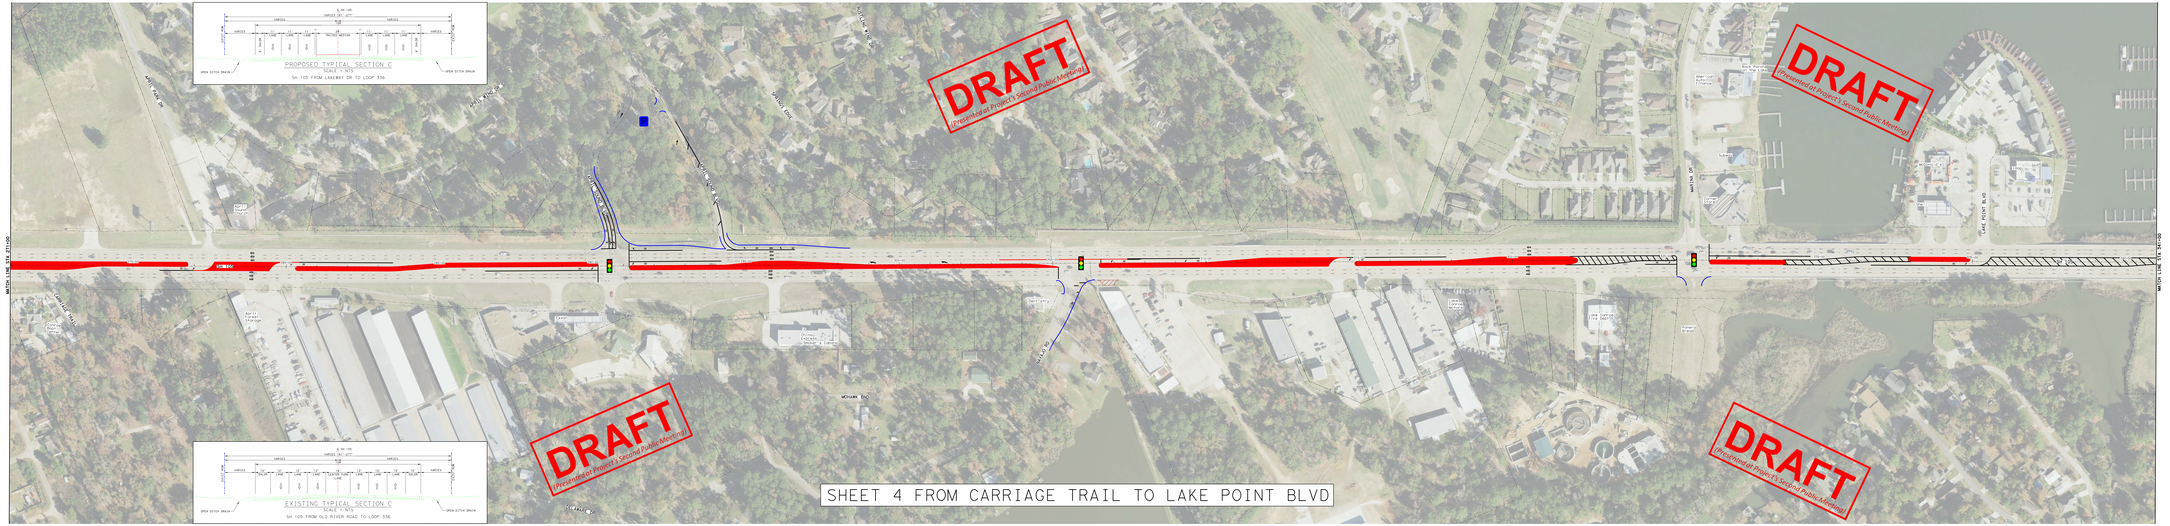

PROPOSED TYPICAL SECTION C

SCALE: N.T.S.

SH 105 FROM LAKEWAY DR TO LOOP 336

EXISTING TYPICAL SECTION C

SCALE: N.T.S.

SH 105 FROM OLD RIVER ROAD TO LOOP 336

Texas Department of Transportation

AECOM

SH 105

ACCESS MANAGEMENT STUDY

FROM FM 2854/LONE STAR PKWY TO IH 45

PROPOSED IMPROVEMENTS

FROM CARRIAGE TRAIL TO LAKE POINT BLVD

SHEET 4 OF 12

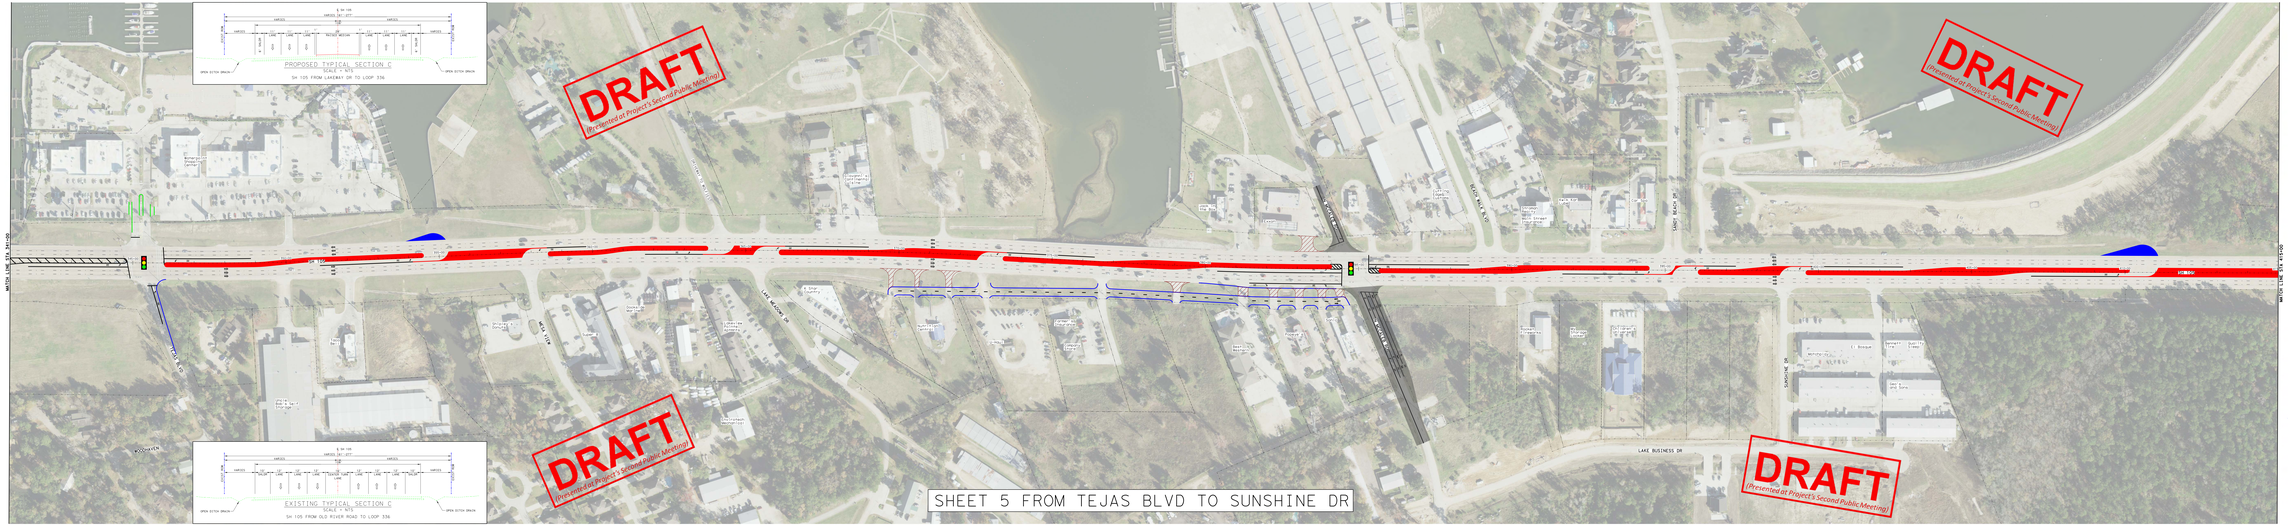
PROPOSED TYPICAL SECTION C
SCALE: 1" = 10'
SH 105 FROM LAKEWAY DR TO LOOP 336
EXISTING TYPICAL SECTION C
SCALE: 1" = 10'
SH 105 FROM OLD RIVER ROAD TO LOOP 336
DRAFT
(Presented at Project's Second Public Meeting)
DRAFT
(Presented at Project's Second Public Meeting)
DRAFT
(Presented at Project's Second Public Meeting)
DRAFT
(Presented at Project's Second Public Meeting)
SHEET 5 FROM TEJAS BLVD TO SUNSHINE DR
WHITE LINE STA 341+00
WHITE LINE STA 351+00
TEJAS BLVD
WOODVIEW
MAIN ENTRY
LAKE MUSKOW DR
SUNSHINE DR
LAKE BUSINESS DR
MONTGOMERY
MONTGOMERY COUNTY
STUDY CORRIDOR
LEGEND
PROPOSED SOLID PAVEMENT MARKING
PROPOSED BROKEN PAVEMENT MARKING
PROPOSED LANE DROP
PROPOSED FACE OF CURB
PROPOSED EDGE OF SIDEWALK
PROPOSED WIDENED EDGE
PARCEL BOUNDARY LINE
ARROW PAVEMENT MARKING
WORD "ONLY" PAVEMENT MARKING
EXISTING SIGNAL
PROPOSED SIGNAL
PROPOSED RAISED MEDIAN
ASPHALT REMOVAL
CROSSWALK REMOVAL
BY OTHERS
TRUCK LOON
TRAFFIC FLOW
NEW LANE
Texas Department of Transportation
AECOM
SH 105
ACCESS MANAGEMENT STUDY
FROM FM 2854/LONE STAR PKWY TO IH 45
PROPOSED IMPROVEMENTS
FROM TEJAS BLVD TO SUNSHINE DR
SHEET 5 OF 10

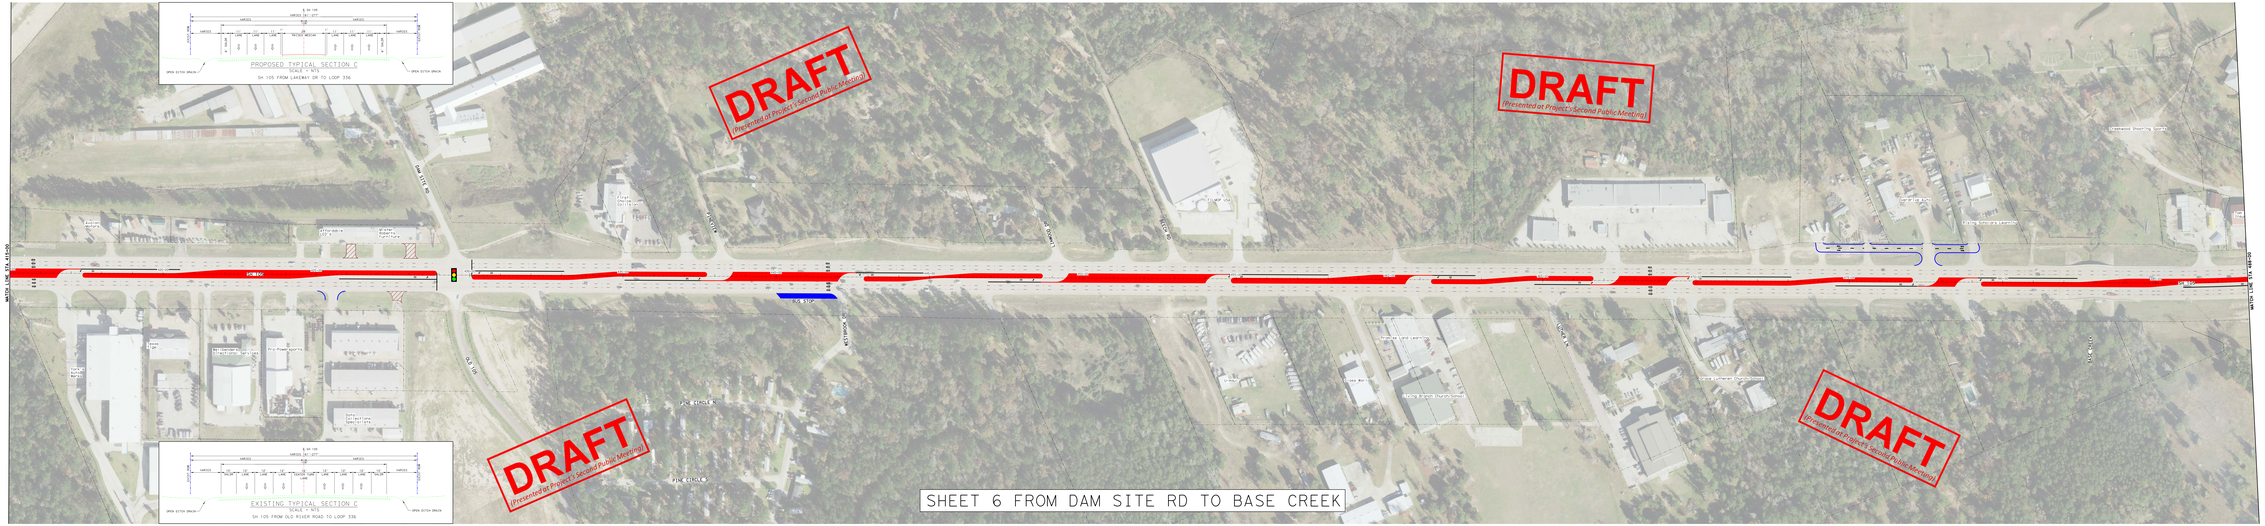

LEGEND

- PROPOSED SOLID PAVEMENT MARKING
- PROPOSED BROKEN PAVEMENT MARKING
- PROPOSED LANE DROP
- PROPOSED FACE OF CURB
- PROPOSED EDGE OF SIDEWALK
- PROPOSED WIDENED EDGE
- PARCEL BOUNDARY LINE
- ARROW PAVEMENT MARKING
- WORD "ONLY" PAVEMENT MARKING
- EXISTING SIGNAL
- PROPOSED SIGNAL
- PROPOSED RAISED MEDIAN
- ASPHALT REMOVAL
- CROSSWALK REMOVAL
- BY OTHERS
- TRUCK LOON
- TRAFFIC FLOW
- NEW LANE

Texas Department of Transportation

AECOM

SH 105
ACCESS MANAGEMENT STUDY
FROM FM 2854/LONE STAR PKWY TO IH 45
PROPOSED IMPROVEMENTS
FROM DAM SITE RD TO BASE CREEK

SHEET 6 OF 10

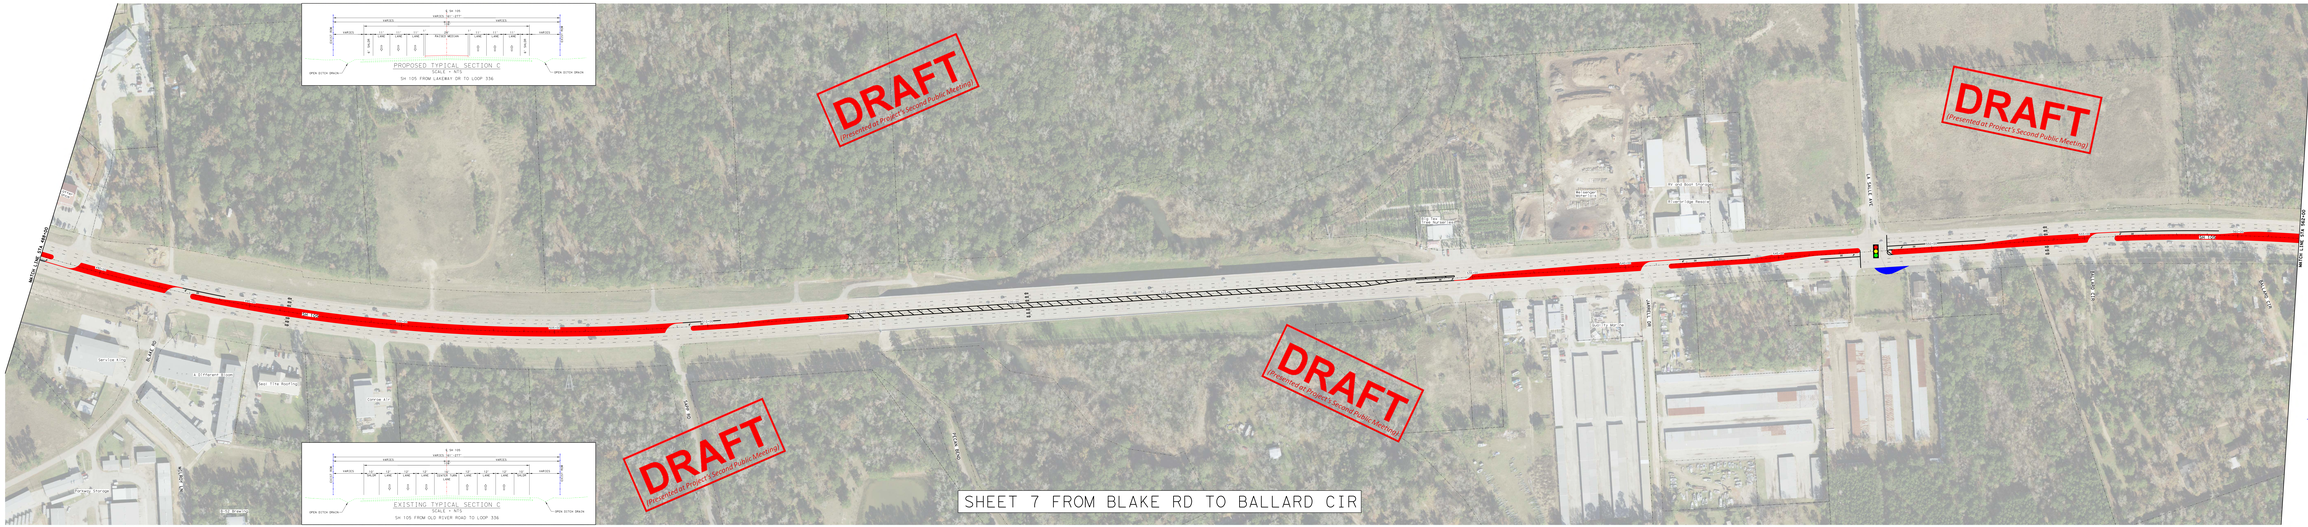
DRAFT
[Presented at Project's Second Public Meeting]
DRAFT
[Presented at Project's Second Public Meeting]
DRAFT
[Presented at Project's Second Public Meeting]
DRAFT
[Presented at Project's Second Public Meeting]
SHEET 7 FROM BLAKE RD TO BALLARD CIR
HOBBS LINE ST
HOBBS LINE ST
HOBBS LINE ST

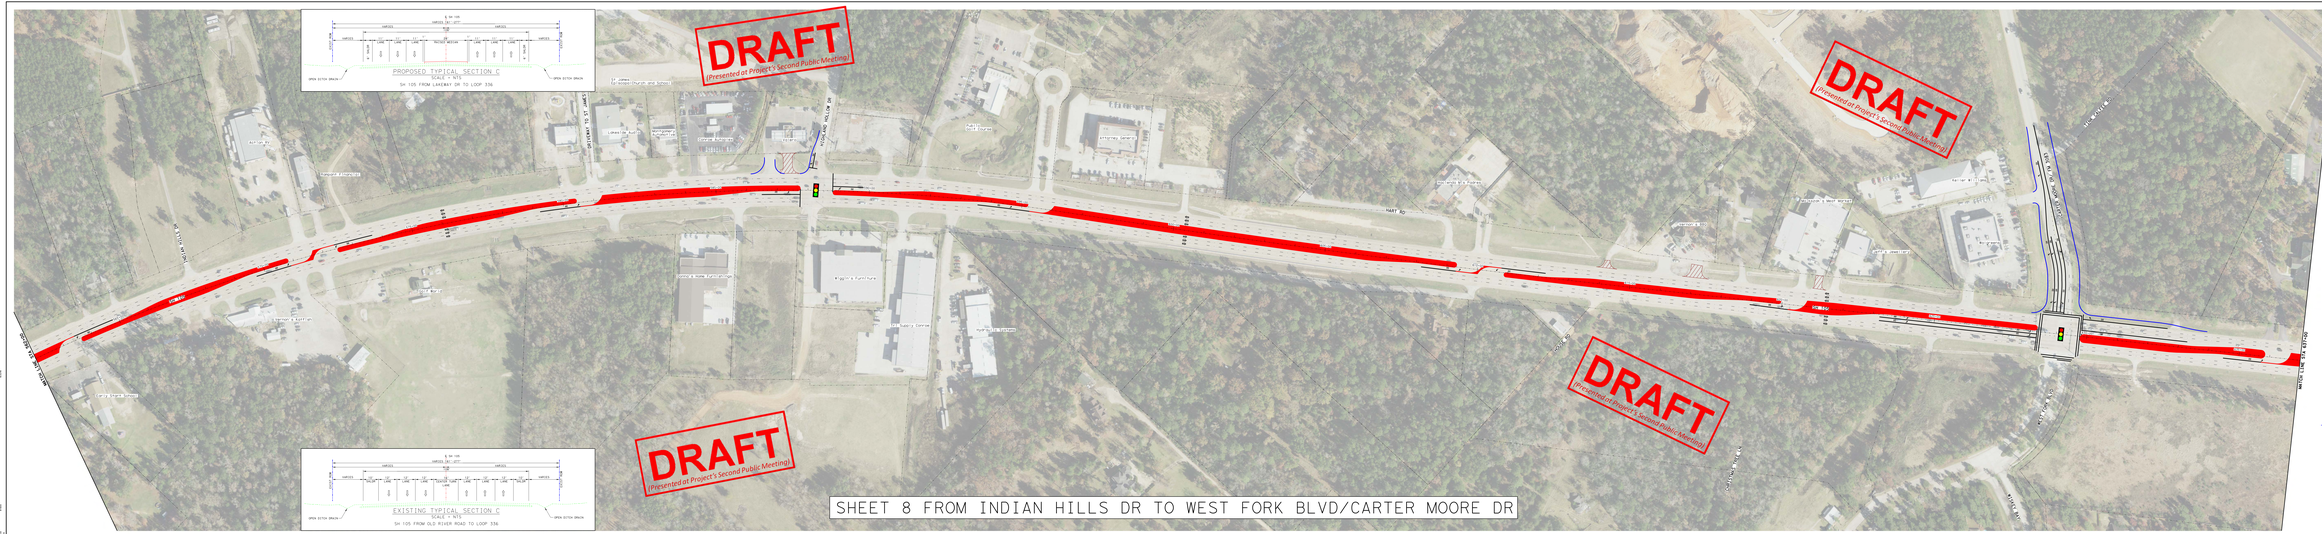
DRAFT
(Presented at Project's Second Public Meeting)
DRAFT
(Presented at Project's Second Public Meeting)
DRAFT
(Presented at Project's Second Public Meeting)
PROPOSED TYPICAL SECTION C
SCALE: 1"=5'
SH 105 FROM LAKEWAY DR TO LOOP 336
EXISTING TYPICAL SECTION C
SCALE: 1"=5'
SH 105 FROM OLD RIVER ROAD TO LOOP 336
SHEET 8 FROM INDIAN HILLS DR TO WEST FORK BLVD/CARTER MOORE DR
HWY 105
HOWARD DOLLAR DR
HARRIS ST
INDIAN HILLS DR
WEST FORK BLVD
CARTER MOORE DR
OLD RIVER RD
LOOP 336
MONTGOMERY
MONTGOMERY COUNTY
CONROE
STUDY CORRIDOR
LEGEND
PROPOSED SOLID PAVEMENT MARKING
PROPOSED BROKEN PAVEMENT MARKING
PROPOSED LANE DROP
PROPOSED FACE OF CURB
PROPOSED EDGE OF SIDEWALK
PROPOSED WIDENED EDGE
PARCEL BOUNDARY LINE
ARROW PAVEMENT MARKING
WORD "ONLY" PAVEMENT MARKING
EXISTING SIGNAL
PROPOSED SIGNAL
PROPOSED RAISED MEDIAN
ASPHALT REMOVAL
CROSSWALK REMOVAL
BY OTHERS
TRUCK LOON
TRAFFIC FLOW
NEW LANE
Texas Department of Transportation
AECOM
SH 105
ACCESS MANAGEMENT STUDY
FROM FM 2854/LONE STAR PKWY TO IH 45
PROPOSED IMPROVEMENTS
FROM INDIAN HILLS DR TO WEST FORK BLVD/CARTER MOORE DR
SHEET 8 OF 10

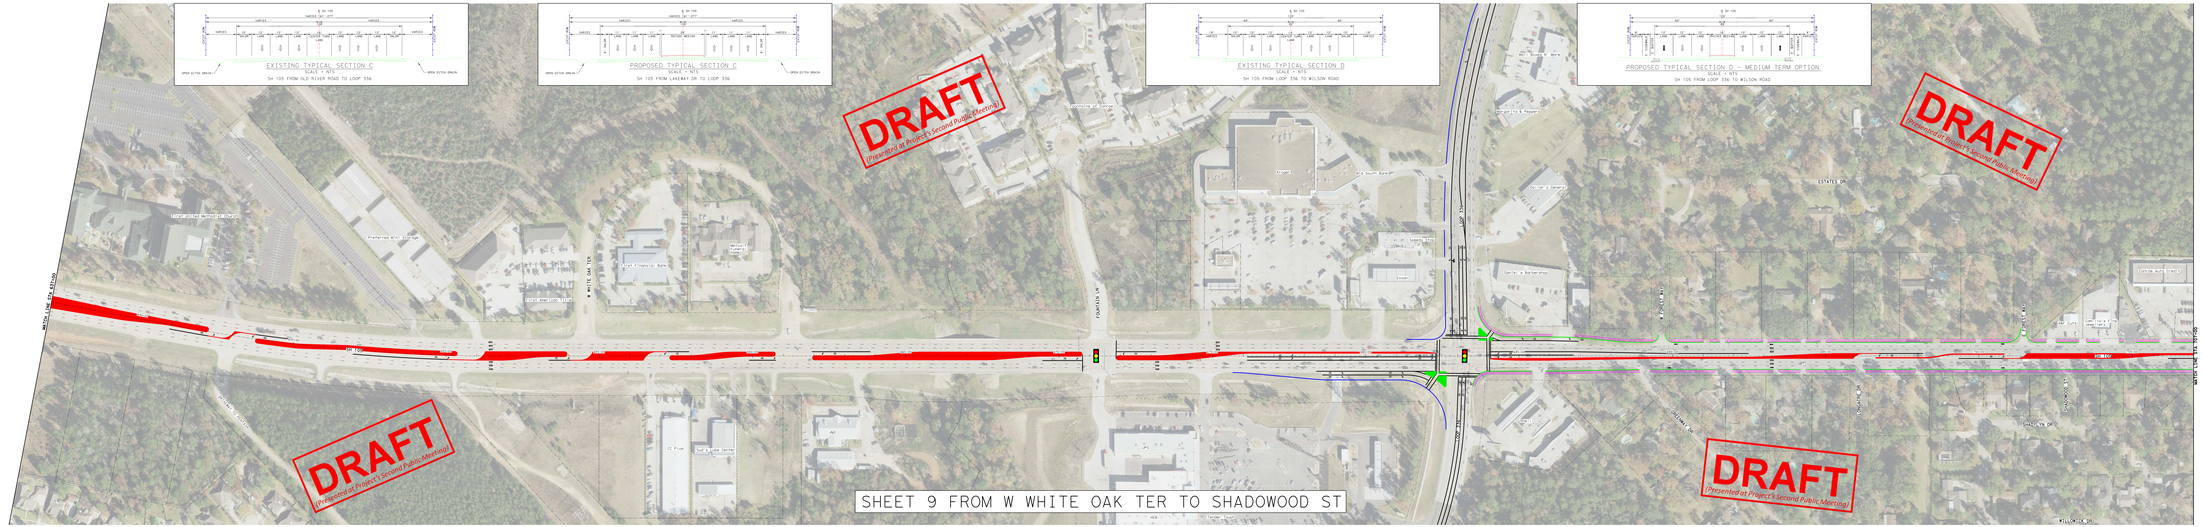

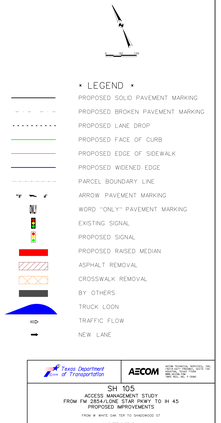

Texas Department of Transportation

AECOM

SH 105
ACCESS MANAGEMENT STUDY
FROM FM 2854/LONE STAR PKWY TO M 45
PROPOSED IMPROVEMENTS
FROM W WHITE OAK TER TO SHADOWOOD ST

SHEET 9 OF 10

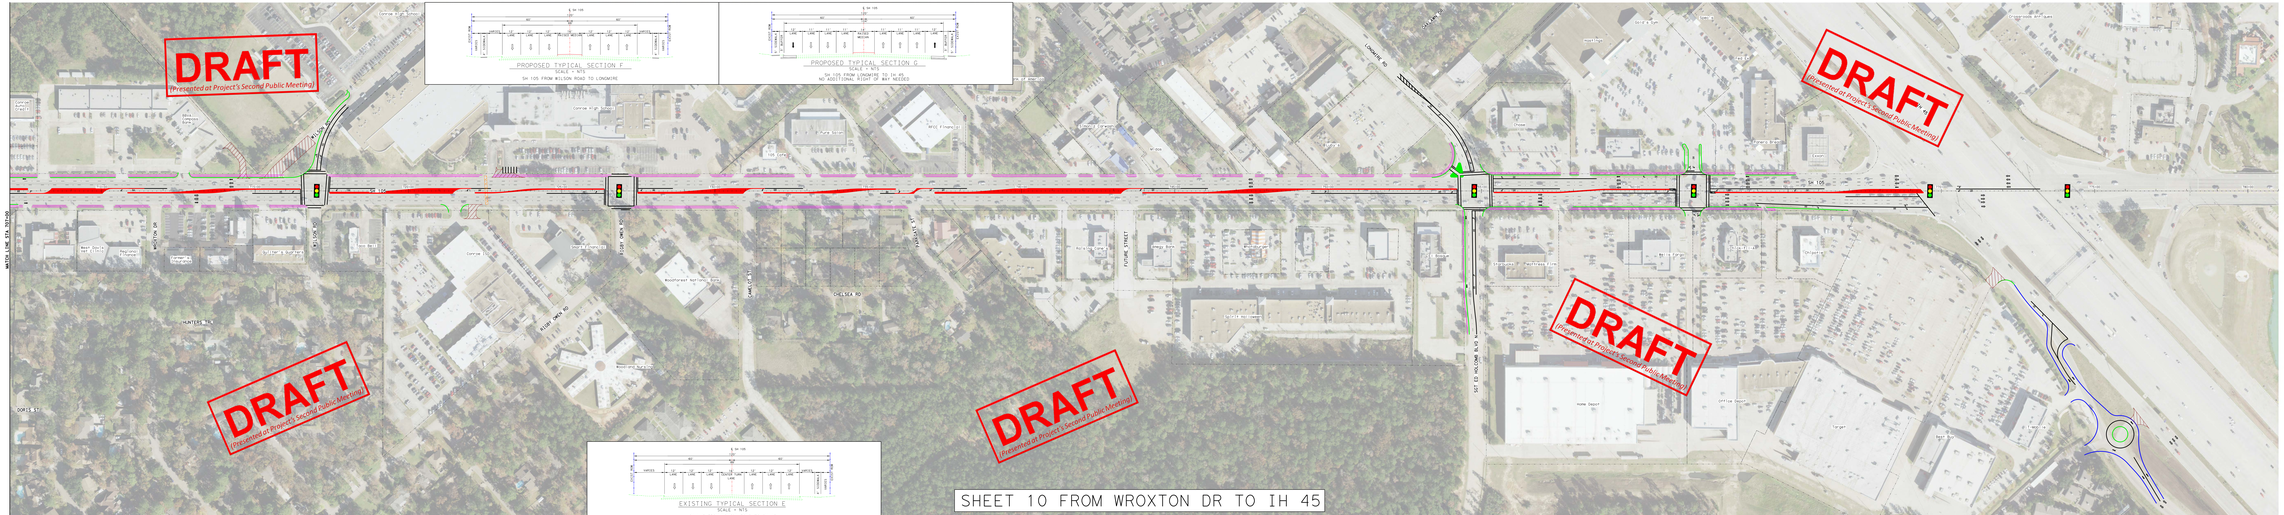

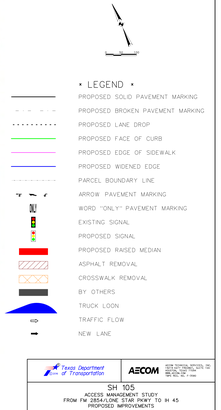

Texas Department of Transportation

AECOM

SH 105
ACCESS MANAGEMENT STUDY
FROM FM 2854/LONE STAR PKWY. TO IH 45
PROPOSED IMPROVEMENTS
FROM WROXTON DR TO IH 45
SHEET 10 OF 10