IH-610 EXPRESS LANE

CSJ: 0271-17-162

PRELIMINARY DESIGN SCHEMATIC
HARRIS COUNTY

LIMITS: FROM IH-69(US 59) TO IH-10

PROJECT LENGTH: 3.8 MILES

DATE: December 10, 2015

Texas Department of Transportation

HOUSTON DISTRICT

NOT INTENDED FOR CONSTRUCTION, BIDDING, OR PERMIT PURPOSES

DAVID C. BALMOS, P.E. — DATE

DESIGN SPEED: EXPRESS LANES 60 MPH; MAINLANES 60 MPH; RAMPS 45 MPH

FUNCTIONAL CLASS: URBAN FREEWAY; RAMPS SUBURBAN

LOCATION MAP

SCALE: 1" = 1 MILE

LEGEND
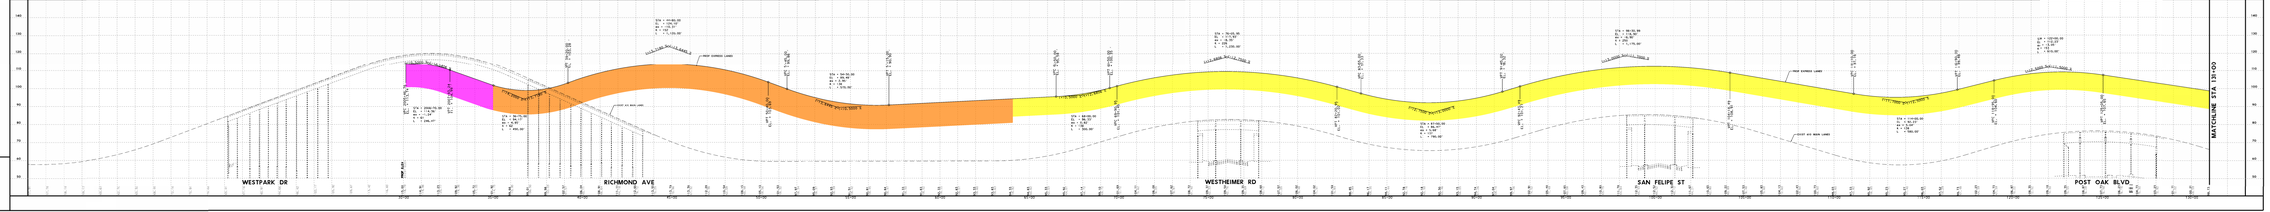
- EXISTING TRAFFIC DIRECTION
- PROPOSED TRAFFIC DIRECTION
- EXISTING ROW
- PROP. EXISTING EXPRESS LANES
- PROP. EXISTING EXPRESS LANES
- PROP. EXPRESS LANES RAMP
- PROP. GTS MAINLANES
- PROP. US 59 CONNECTOR
- PROP. DEDICATED BUS LANE