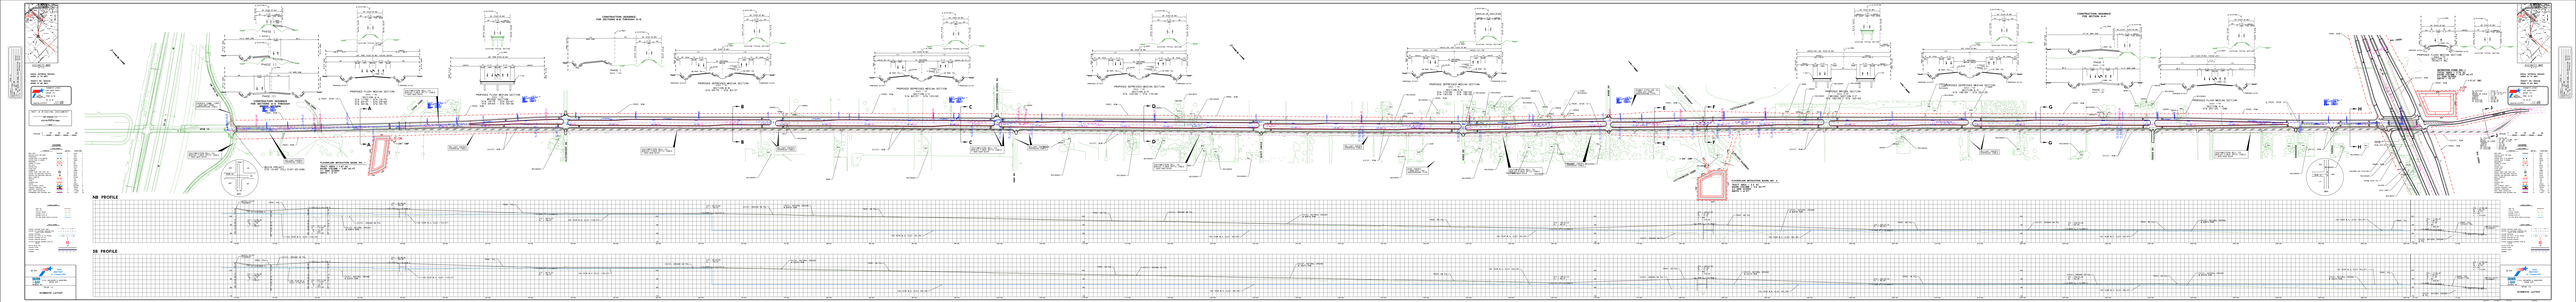
CONSTRUCTION PHASING
FOR STAGE 1 & PHASE 1
PROPOSED FLOW MEDIAN SECTION
PROPOSED DEPRESSED MEDIAN SECTION
CONSTRUCTION PHASING
FOR SECTION 2 & 3
NB PROFILE
SB PROFILE
LEGEND
GENERAL NOTES
DESIGNED - LATCHF
DRAWN - LATCHF
REVIEWED - LATCHF
WORKSPACE - LATCHF