STATE OF TEXAS
DEPARTMENT OF TRANSPORTATION

PROPOSED SCHEMATIC LAYOUT

NACOGDOCHES COUNTY
FM 2609
CONTROL: 2590-01-020
NET LENGTH OF PROJECT = 1,491.11 FT = 0.282 MI
LIMITS: FROM RAGUET STREET TO NORTH STREET (BU 59-F)
FOR THE CONSTRUCTION OF WIDEN NON-FREEWAY CONSISTING OF WIDEN FROM 2 LANES TO 4 LANES AND ADD CURB & GUTTER

DESIGN SPEED = 30 MPH

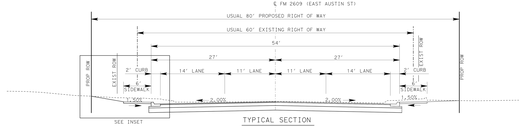

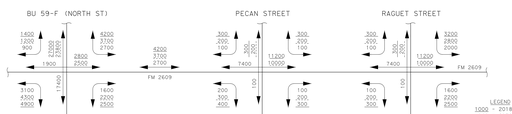

LEGEND
1000 - 2018 ADT
1000 - 2038 ADT
1000 - 2048 ADT

PROJECT LOCATION

NOTE:
THIS DOCUMENT IS RELEASED FOR THE PURPOSE OF INTERIM REVIEW UNDER THE AUTHORITY OF KELLY G. MORRIS, P.E. 115111 ON 8/8/2014. IT WAS NOT INTENDED TO BE USED FOR CONSTRUCTION OR BIDDING PURPOSES.

Texas Department of Transportation
© 2014 TxDOT

PRELIMINARY

TEXAS DEPARTMENT OF TRANSPORTATION
SUBMITTED FOR APPROVAL: _____ DATE
DESIGN DIVISION APPROVAL BY MEMO DATED _____ DATE

LEGEND
EXISTING RIGHT OF WAY
PROPOSED RIGHT OF WAY
RETAINING WALL

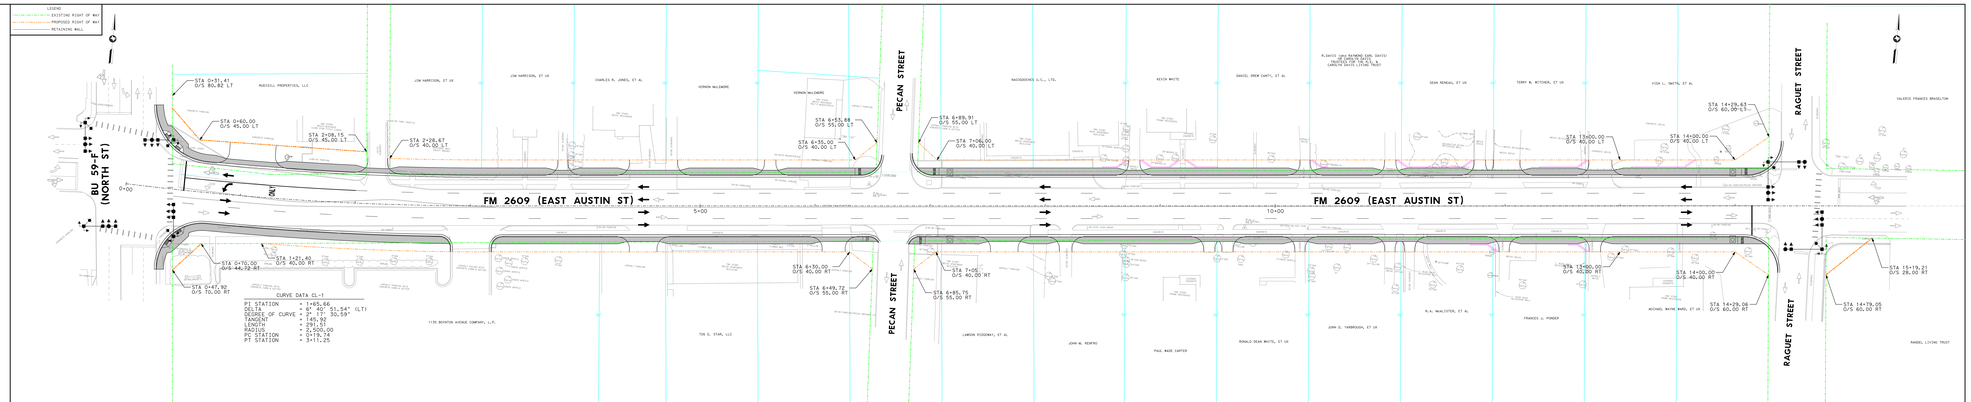
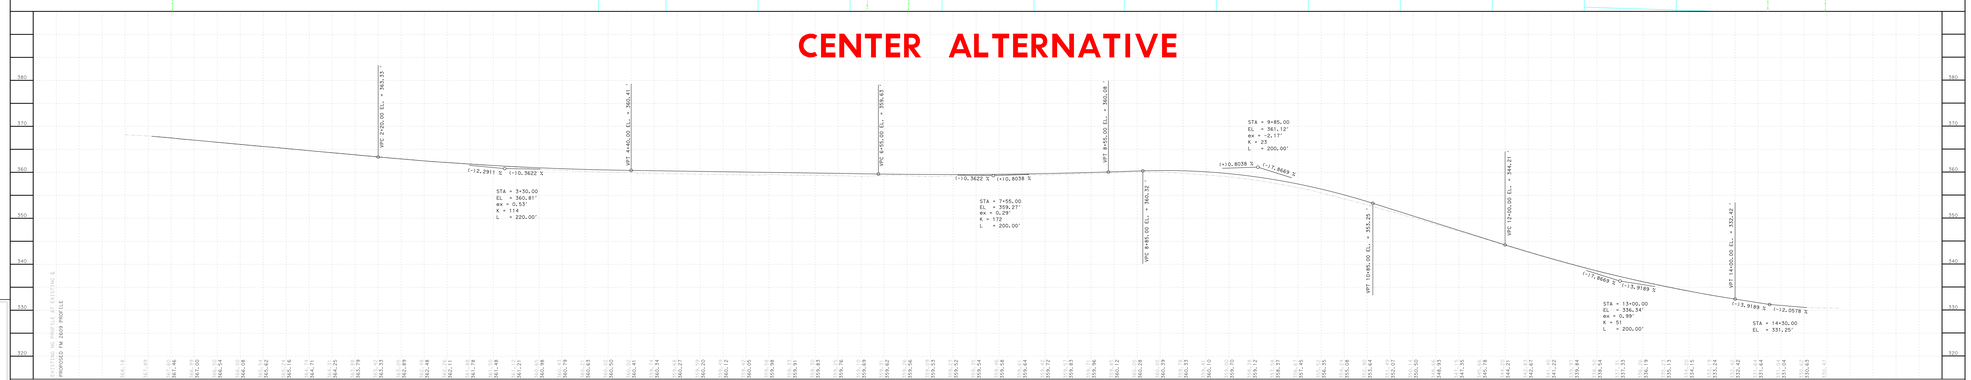
CENTER ALTERNATIVE