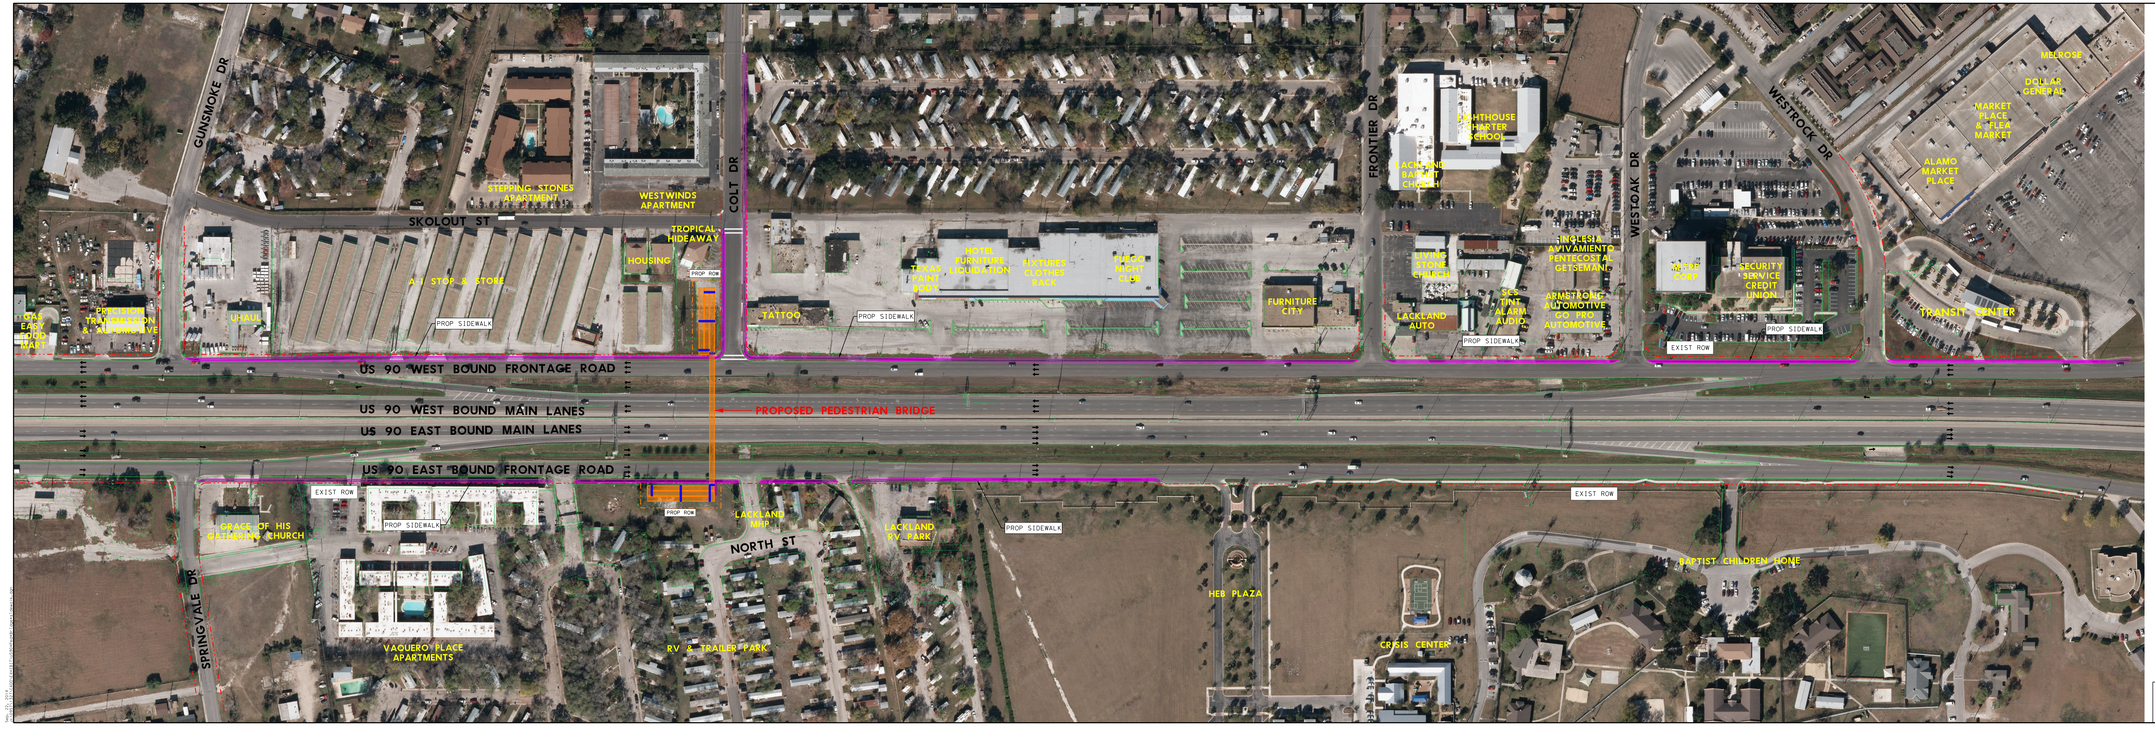

LEGEND

SYMBOLOGY	LINE WT	COLOR	CODE
PROPOSED PEDESTRIAN BRIDGE	2	ORANGE	6
PROPOSED BRIDGE ABUT/BENT	3	BLUE	1
PROPOSED ROW	7	ORANGE	6
EXISTING ROW	4	RED	3
PROPOSED SIDEWALK	3	MAGENTA	5
PROPOSED LANE DIRECTIONAL INDICATOR	1	BLACK	0

THIS DOCUMENT IS ISSUED FOR INTERIM REVIEW AND IS NOT TO BE USED FOR CONSTRUCTION, BIDDING, OR PERMITTING PURPOSES.

ROBERT W. BARNETT, P.E.
TEXAS P.E. #49537

ISSUED ON:
Sep. 22, 2014

PRELIMINARY
SUBJECT TO CHANGE

US90 PEDESTRIAN BRIDGE
IH410 TO MILITARY DR
PREFERRED ALTERNATIVE

100 50 0 100 200

Texas Department of Transportation

LJA Engineering, Inc.
FRN - F-1386