Existing Typical Section

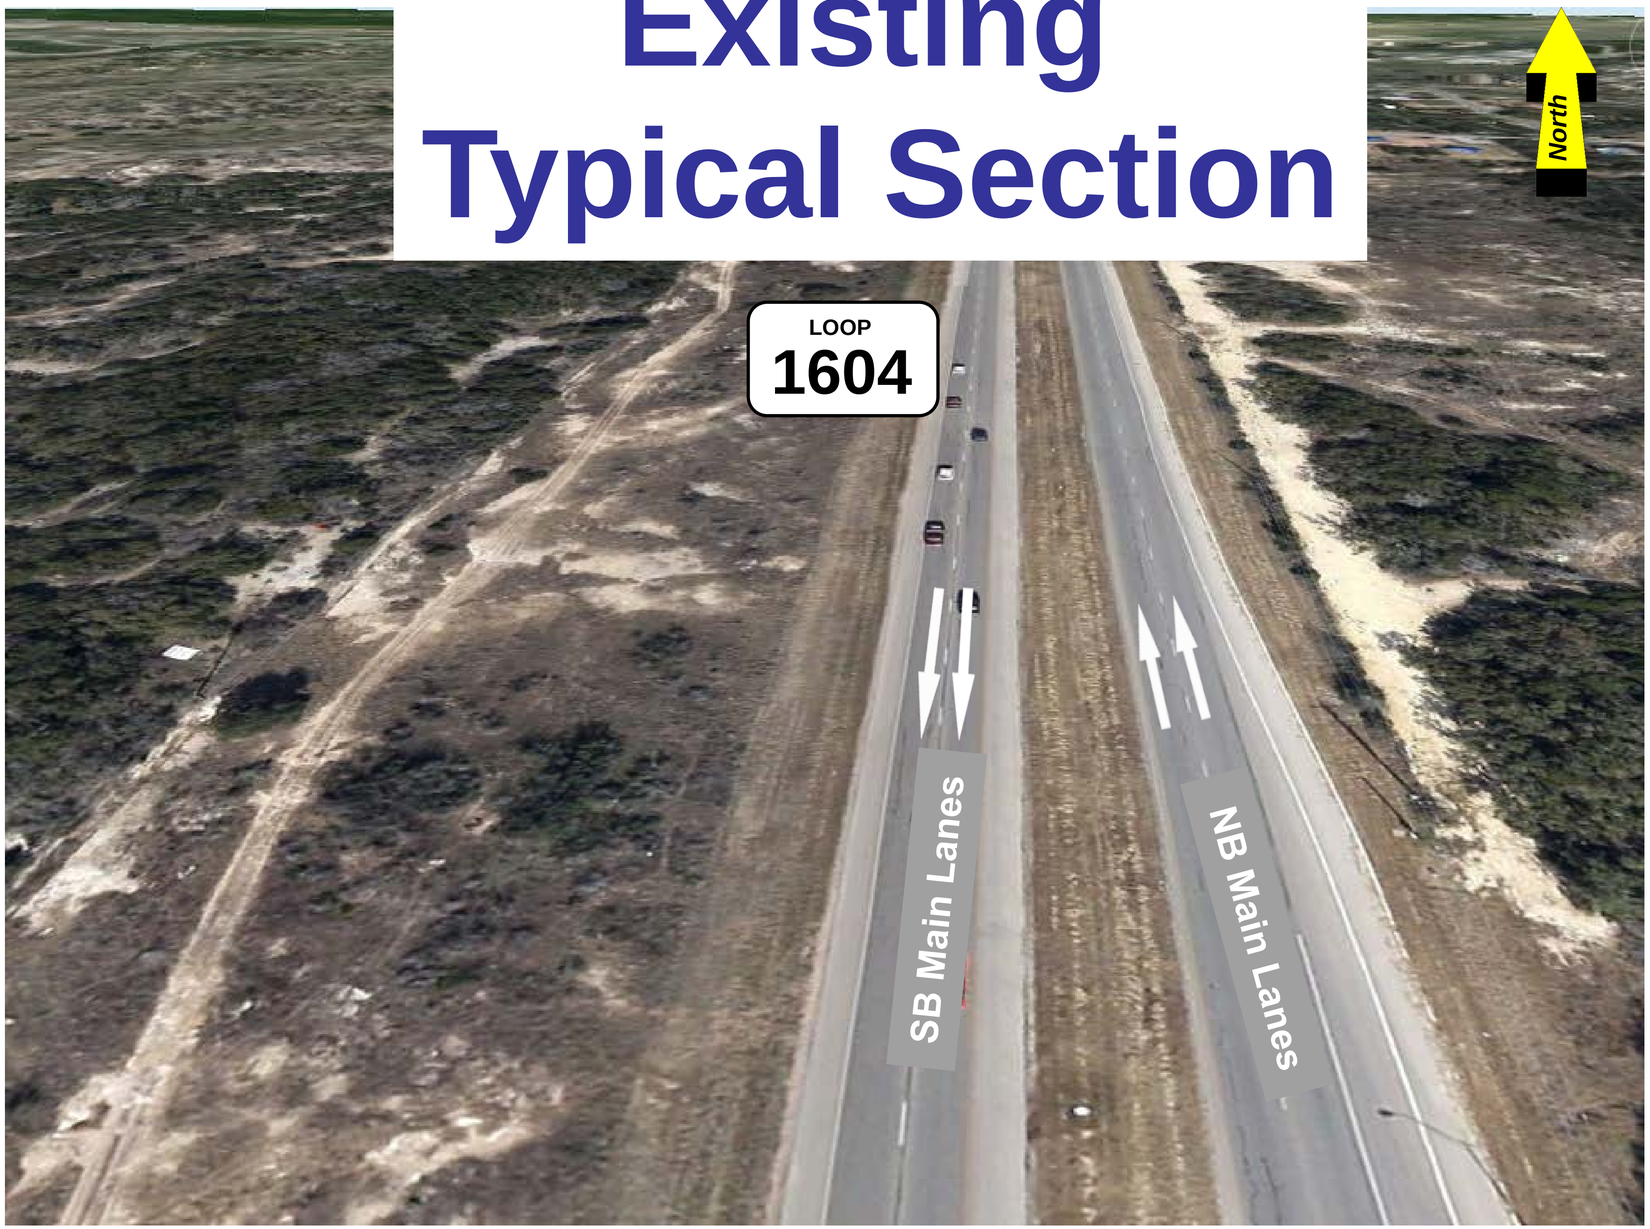

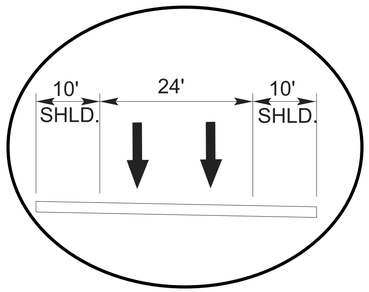

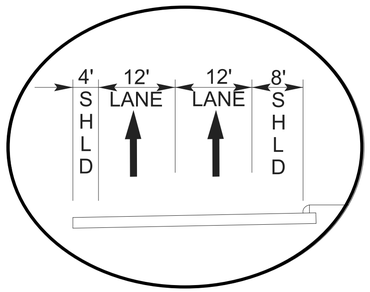

Proposed Typical Section

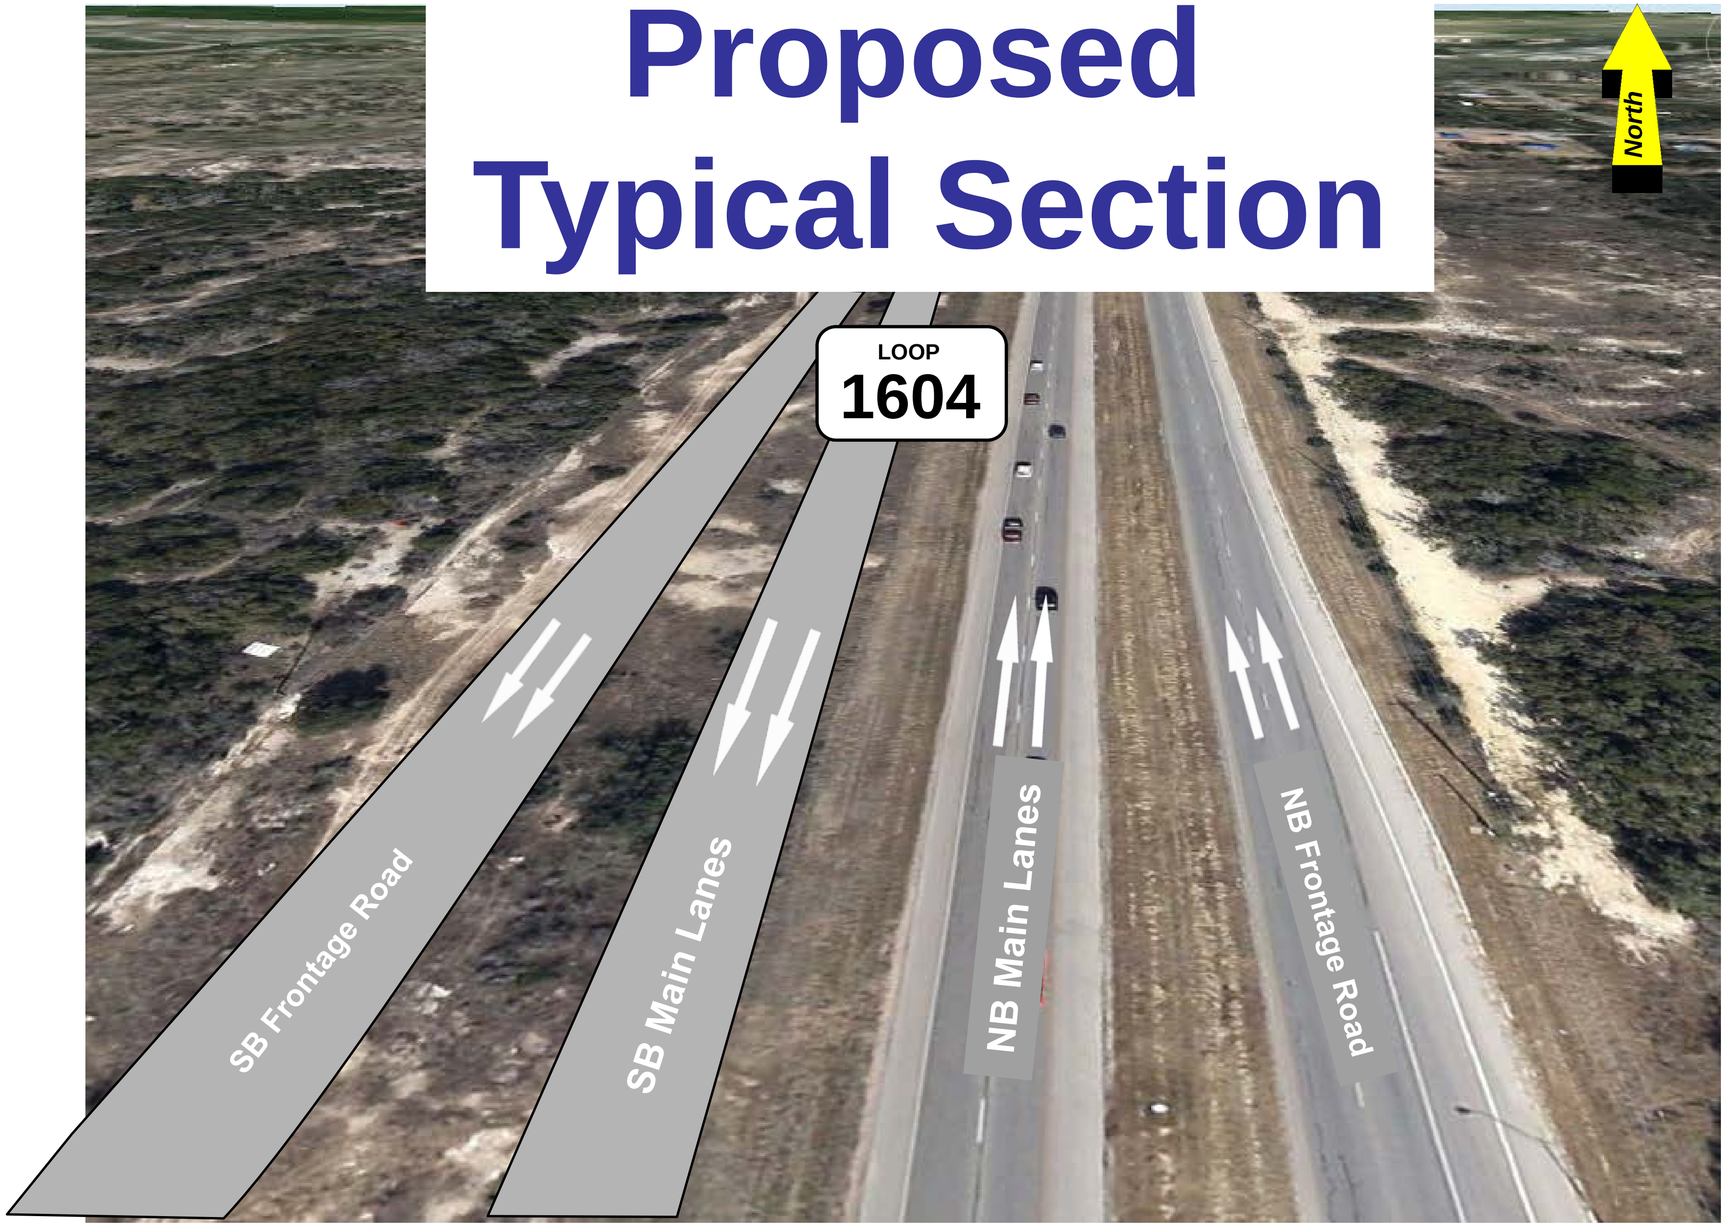

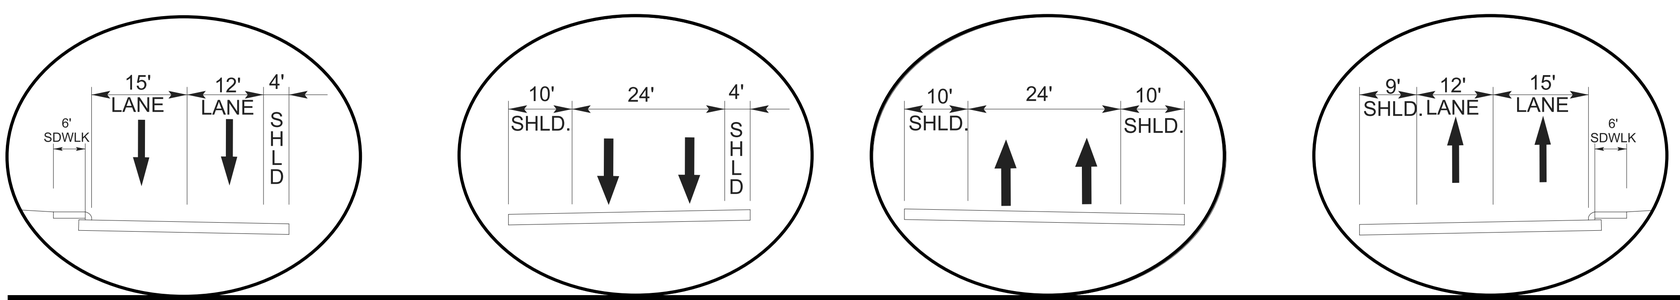

Overpasses At Potranco Rd., Military Drive W. & Wiseman Blvd.