TEXAS DEPARTMENT OF TRANSPORTATION

TECHNICAL PROVISIONS

FOR

SH 99 GRAND PARKWAY SEGMENTS H, I-1 AND I-2

ATTACHMENT 19-2
O&M LIMITS

ADDENDUM #2

AUGUST 17, 2015

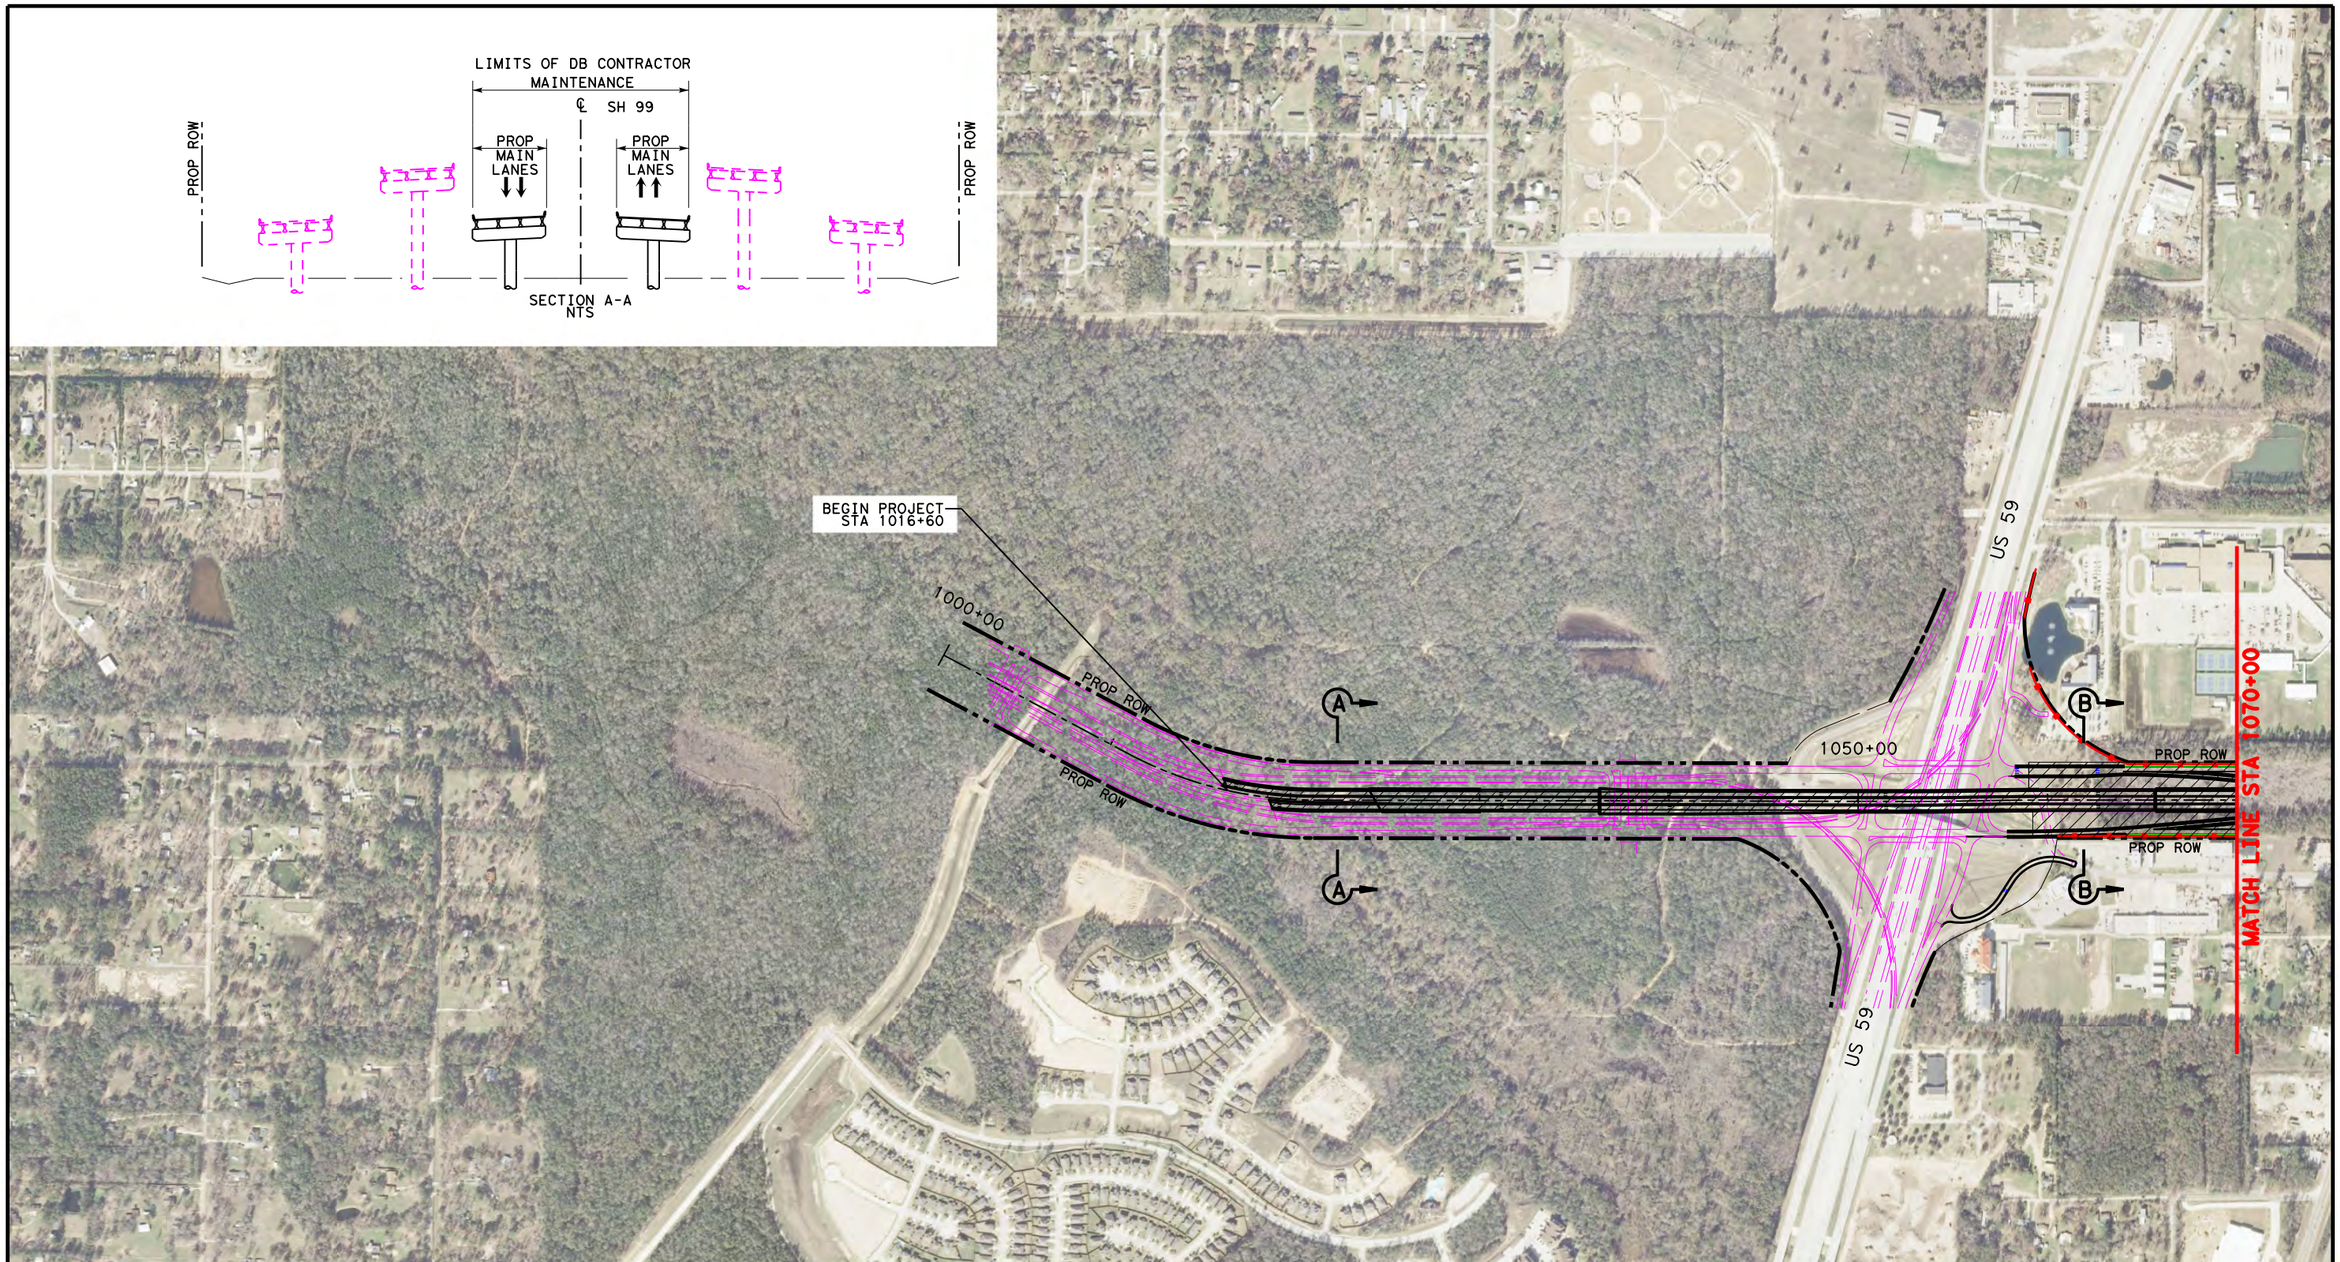

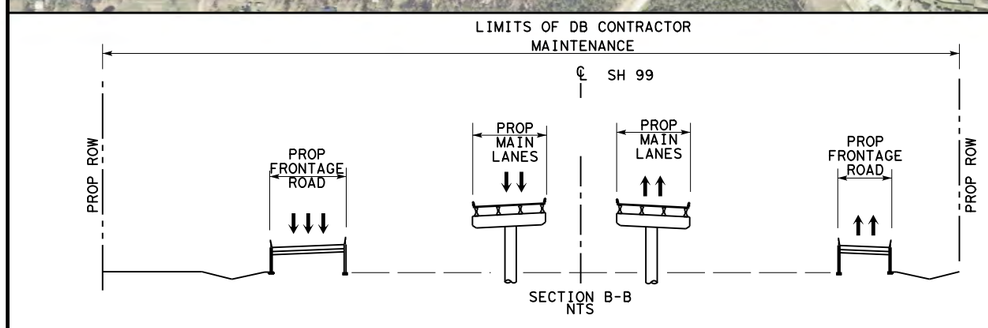

LEGEND

- LIMITS OF DB CONTRACTOR'S CONSTRUCTION, OPERATIONS, AND MAINTENANCE RESPONSIBILITIES
- PROPOSED GRAND PARKWAY
- PROP ROW
- PROP CONTOL OF ACCESS
- EXISTING ROW
- PROPERTY LINE
- PROPOSED GRAND PARKWAY BY OTHERS

0 200 400 800 (H)

Texas Department of Transportation

STATE HIGHWAY 99 GRAND PARKWAY H&I

ATTACHMENT 19-2
O & M LIMITS, H & I-1

DSN:	FED. RD. DIV. NO.	STATE	PROJECT NO.			HIGHWAY NO.
CK:	6	TEXAS				SH 99
DRN:	STATE DISTRICT	COUNTY	CONTROL NO.	SECTION NO.	JOB NO.	SHEET NO.
CK:						1

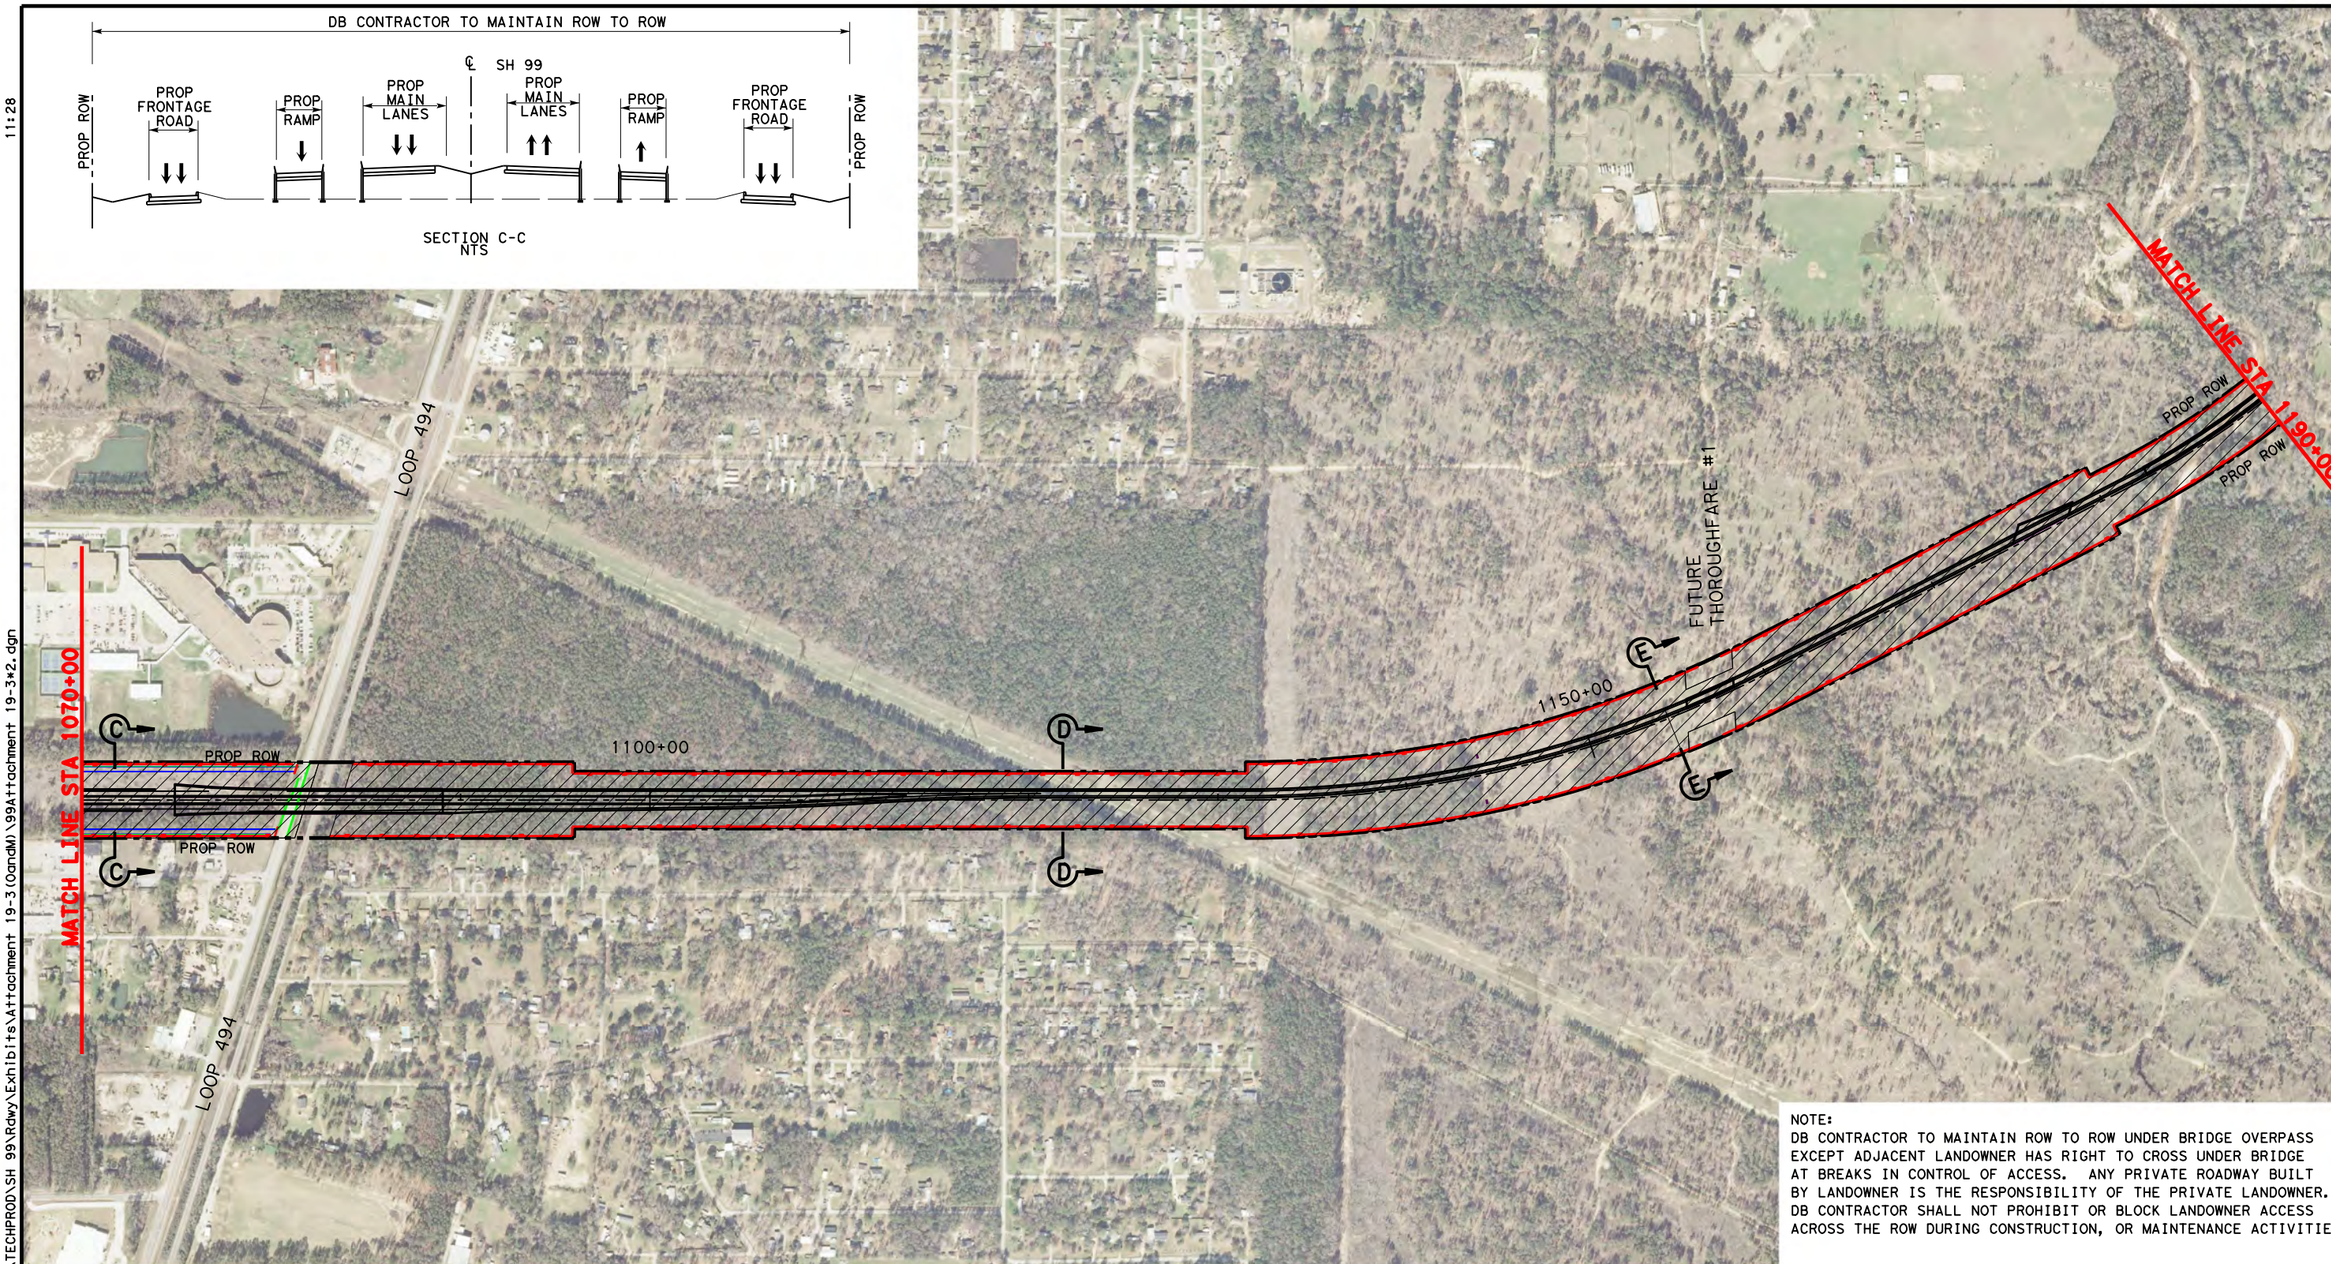

NOTE:
DB CONTRACTOR TO MAINTAIN ROW TO ROW UNDER BRIDGE OVERPASS EXCEPT ADJACENT LANDOWNER HAS RIGHT TO CROSS UNDER BRIDGE AT BREAKS IN CONTROL OF ACCESS. ANY PRIVATE ROADWAY BUILT BY LANDOWNER IS THE RESPONSIBILITY OF THE PRIVATE LANDOWNER. DB CONTRACTOR SHALL NOT PROHIBIT OR BLOCK LANDOWNER ACCESS ACROSS THE ROW DURING CONSTRUCTION, OR MAINTENANCE ACTIVITIES.

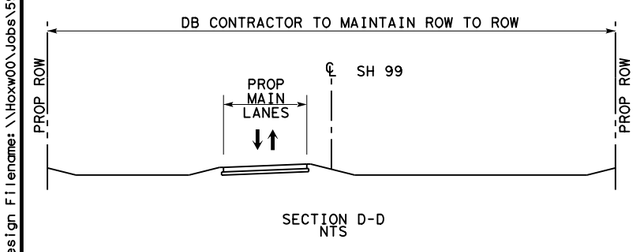

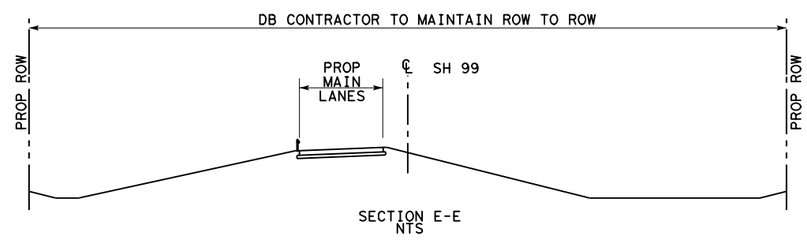

LEGEND

- LIMITS OF DB CONTRACTOR'S CONSTRUCTION, OPERATIONS, AND MAINTENANCE RESPONSIBILITIES
- PROPOSED GRAND PARKWAY
- PROP ROW
- PROP CONTOL OF ACCESS
- EXISTING ROW
- PROPERTY LINE
- PROPOSED GRAND PARKWAY BY OTHERS

0 200 400 800 (H)

Texas Department of Transportation

STATE HIGHWAY 99 GRAND PARKWAY H&I

ATTACHMENT 19-2
O & M LIMITS, H & I-1

DSN:	FED. RD. DIV. NO.	STATE	PROJECT NO.			HIGHWAY NO.
CK:	6	TEXAS				SH 99
DRN:	STATE DISTRICT	COUNTY	CONTROL NO.	SECTION NO.	JOB NO.	SHEET NO.
CK:						2

Scale: 800.000000:1.000000
Plotted on:8/7/2015 11:28

dnaillon
Pen Table:\\hoxw00\Jobs\59004\TECHPROD\SH 99\Rdwy\plots\59004*SH99*11x17.pen
Design Filename:\\Hoxw00\Jobs\59004\TECHPROD\SH 99\Rdwy\Exhibits\Attachment 19-3(OandM)\99Attachment 19-3*2.dgn

Design Filename:\\Hoxw00\Jobs\59004\TECHPROD\SH 99\Rdwy\Exhibits\Attachment 19-3(OandM)\99Attachment 19-3*2.dgn

Scale: 800.000000:1.000000
Plotted on:8/7/2015 11:29

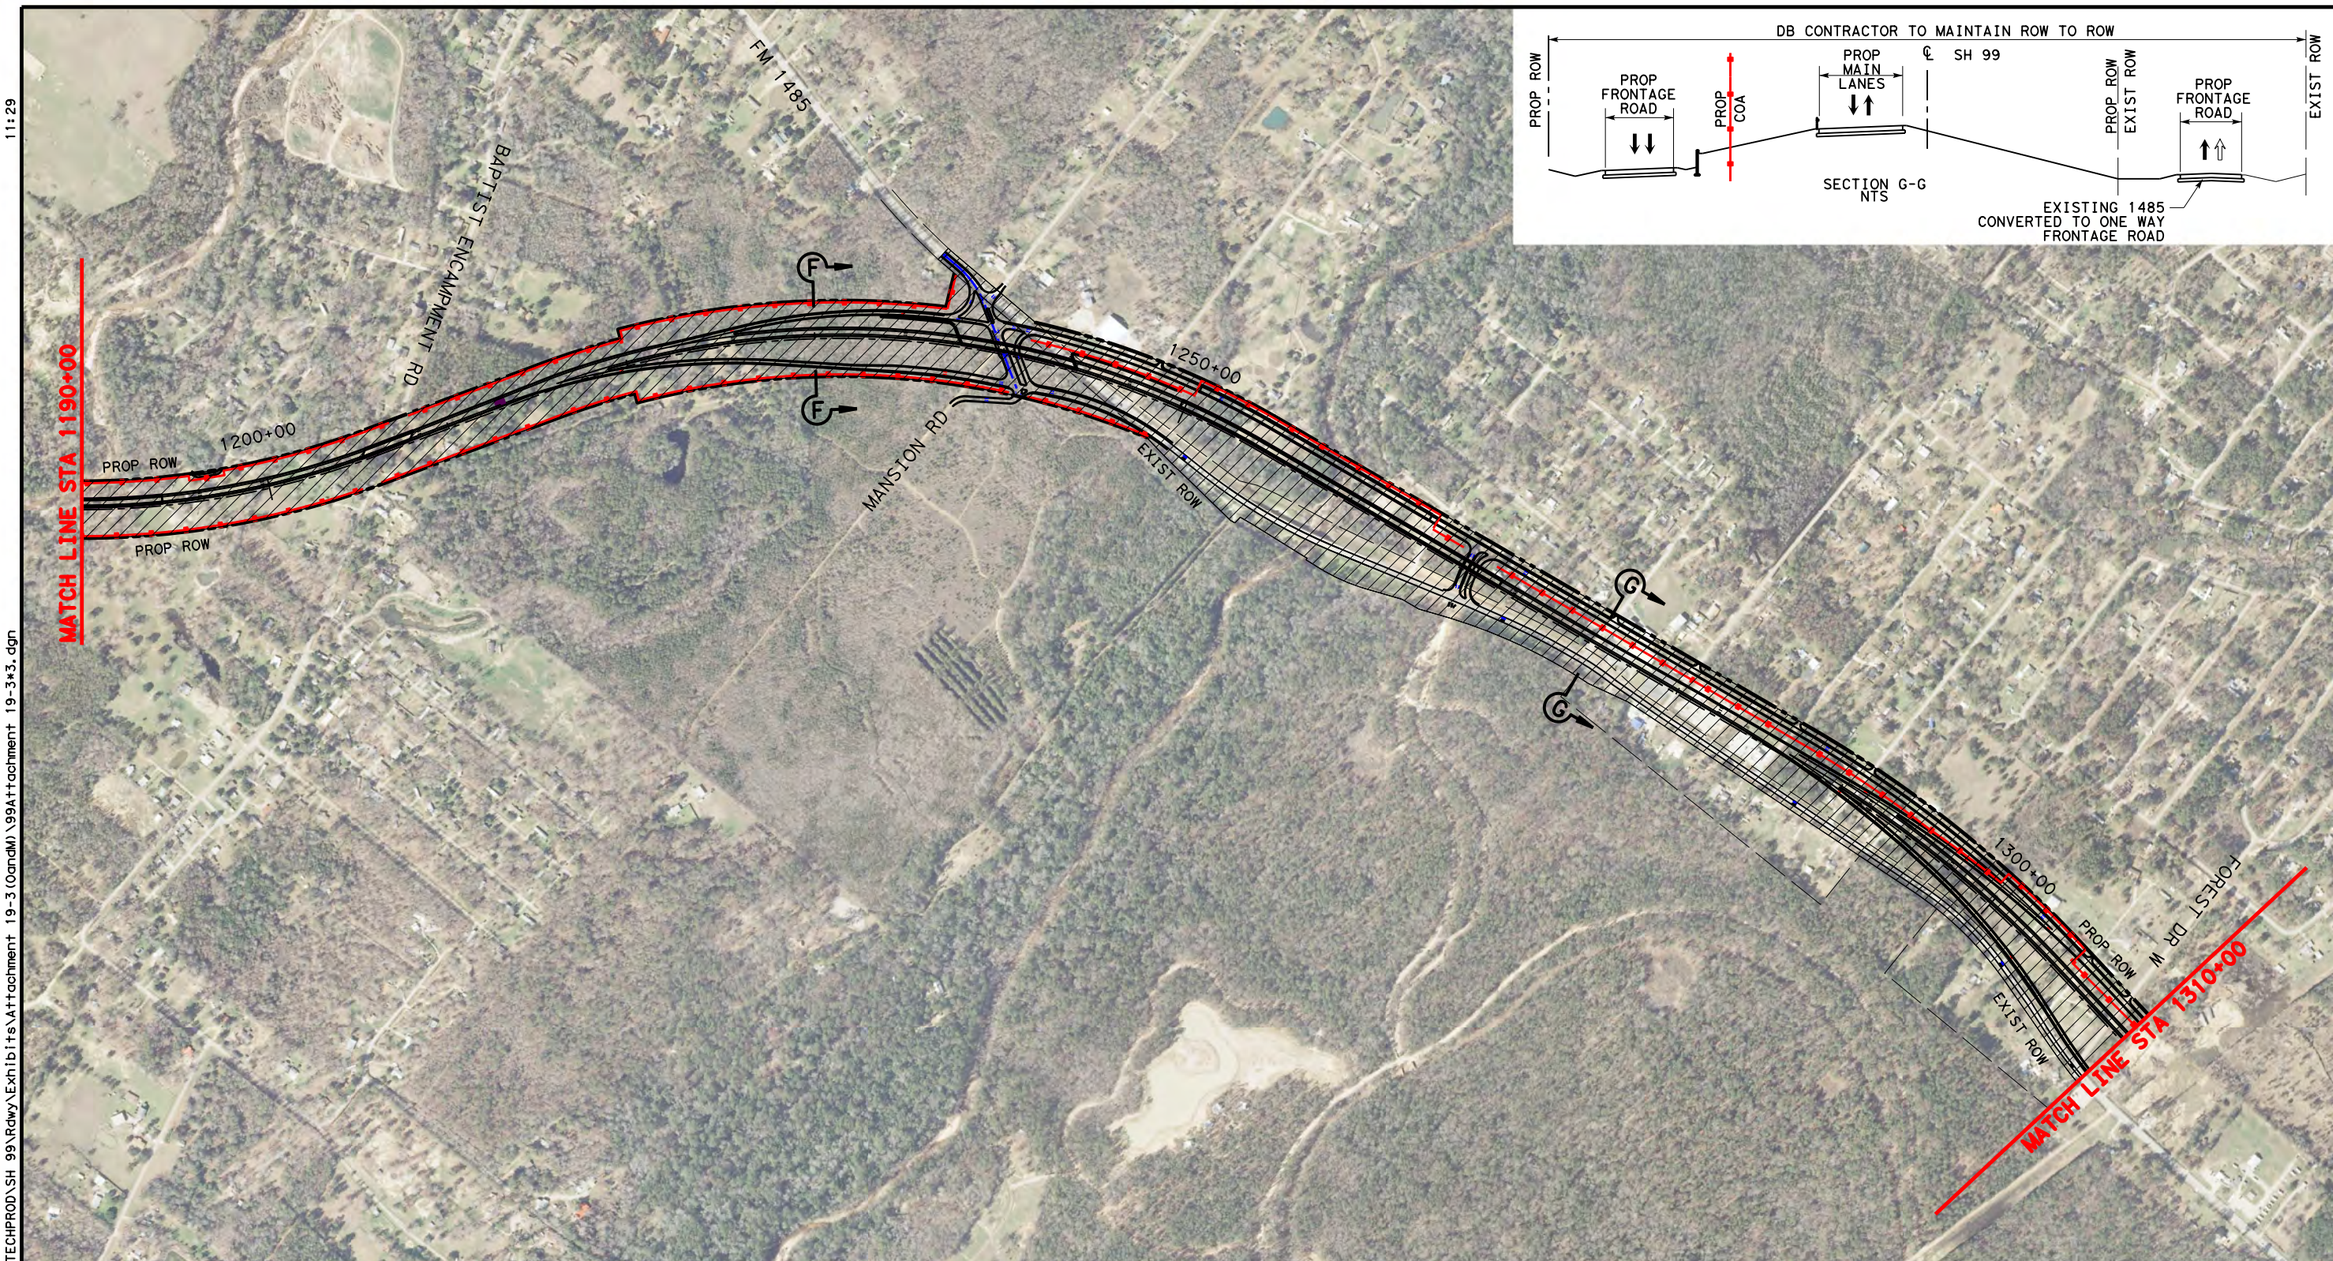

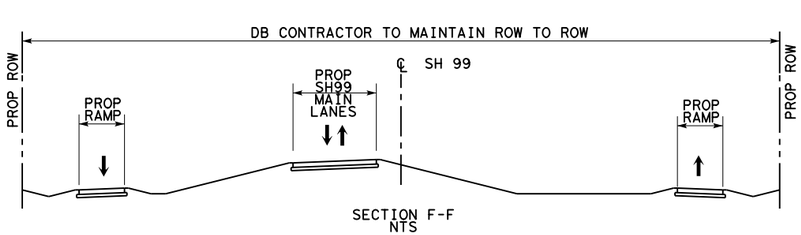

LEGEND

- LIMITS OF DB CONTRACTOR'S CONSTRUCTION, OPERATIONS, AND MAINTENANCE RESPONSIBILITIES
- PROPOSED GRAND PARKWAY
- PROP ROW
- PROP CONTOL OF ACCESS
- EXISTING ROW
- PROPERTY LINE
- PROPOSED GRAND PARKWAY BY OTHERS

0 200 400 800(H)

Texas Department of Transportation

STATE HIGHWAY 99 GRAND PARKWAY H&I

ATTACHMENT 19-2
O & M LIMITS, H & I-1

DSN:	FED. RD. DIV. NO.	STATE	PROJECT NO.			HIGHWAY NO.
CK:	6	TEXAS				SH 99
DRN:	STATE DISTRICT	COUNTY	CONTROL NO.	SECTION NO.	JOB NO.	SHEET NO.
CK:						3

dmaillion
Pen Table: \\hoxw00\Jobs\59004\TECHPROD\SH 99\Rdwy\plots\59004*SH99*11x17.pen
Design Filename: \\Hoxw00\Jobs\59004\TECHPROD\SH 99\Rdwy\Exhibits\Attachment 19-3(OandM)\99Attachment 19-3*3.dgn

Scale: 800.000000:1.000000
Plotted on:8/7/2015
11:30

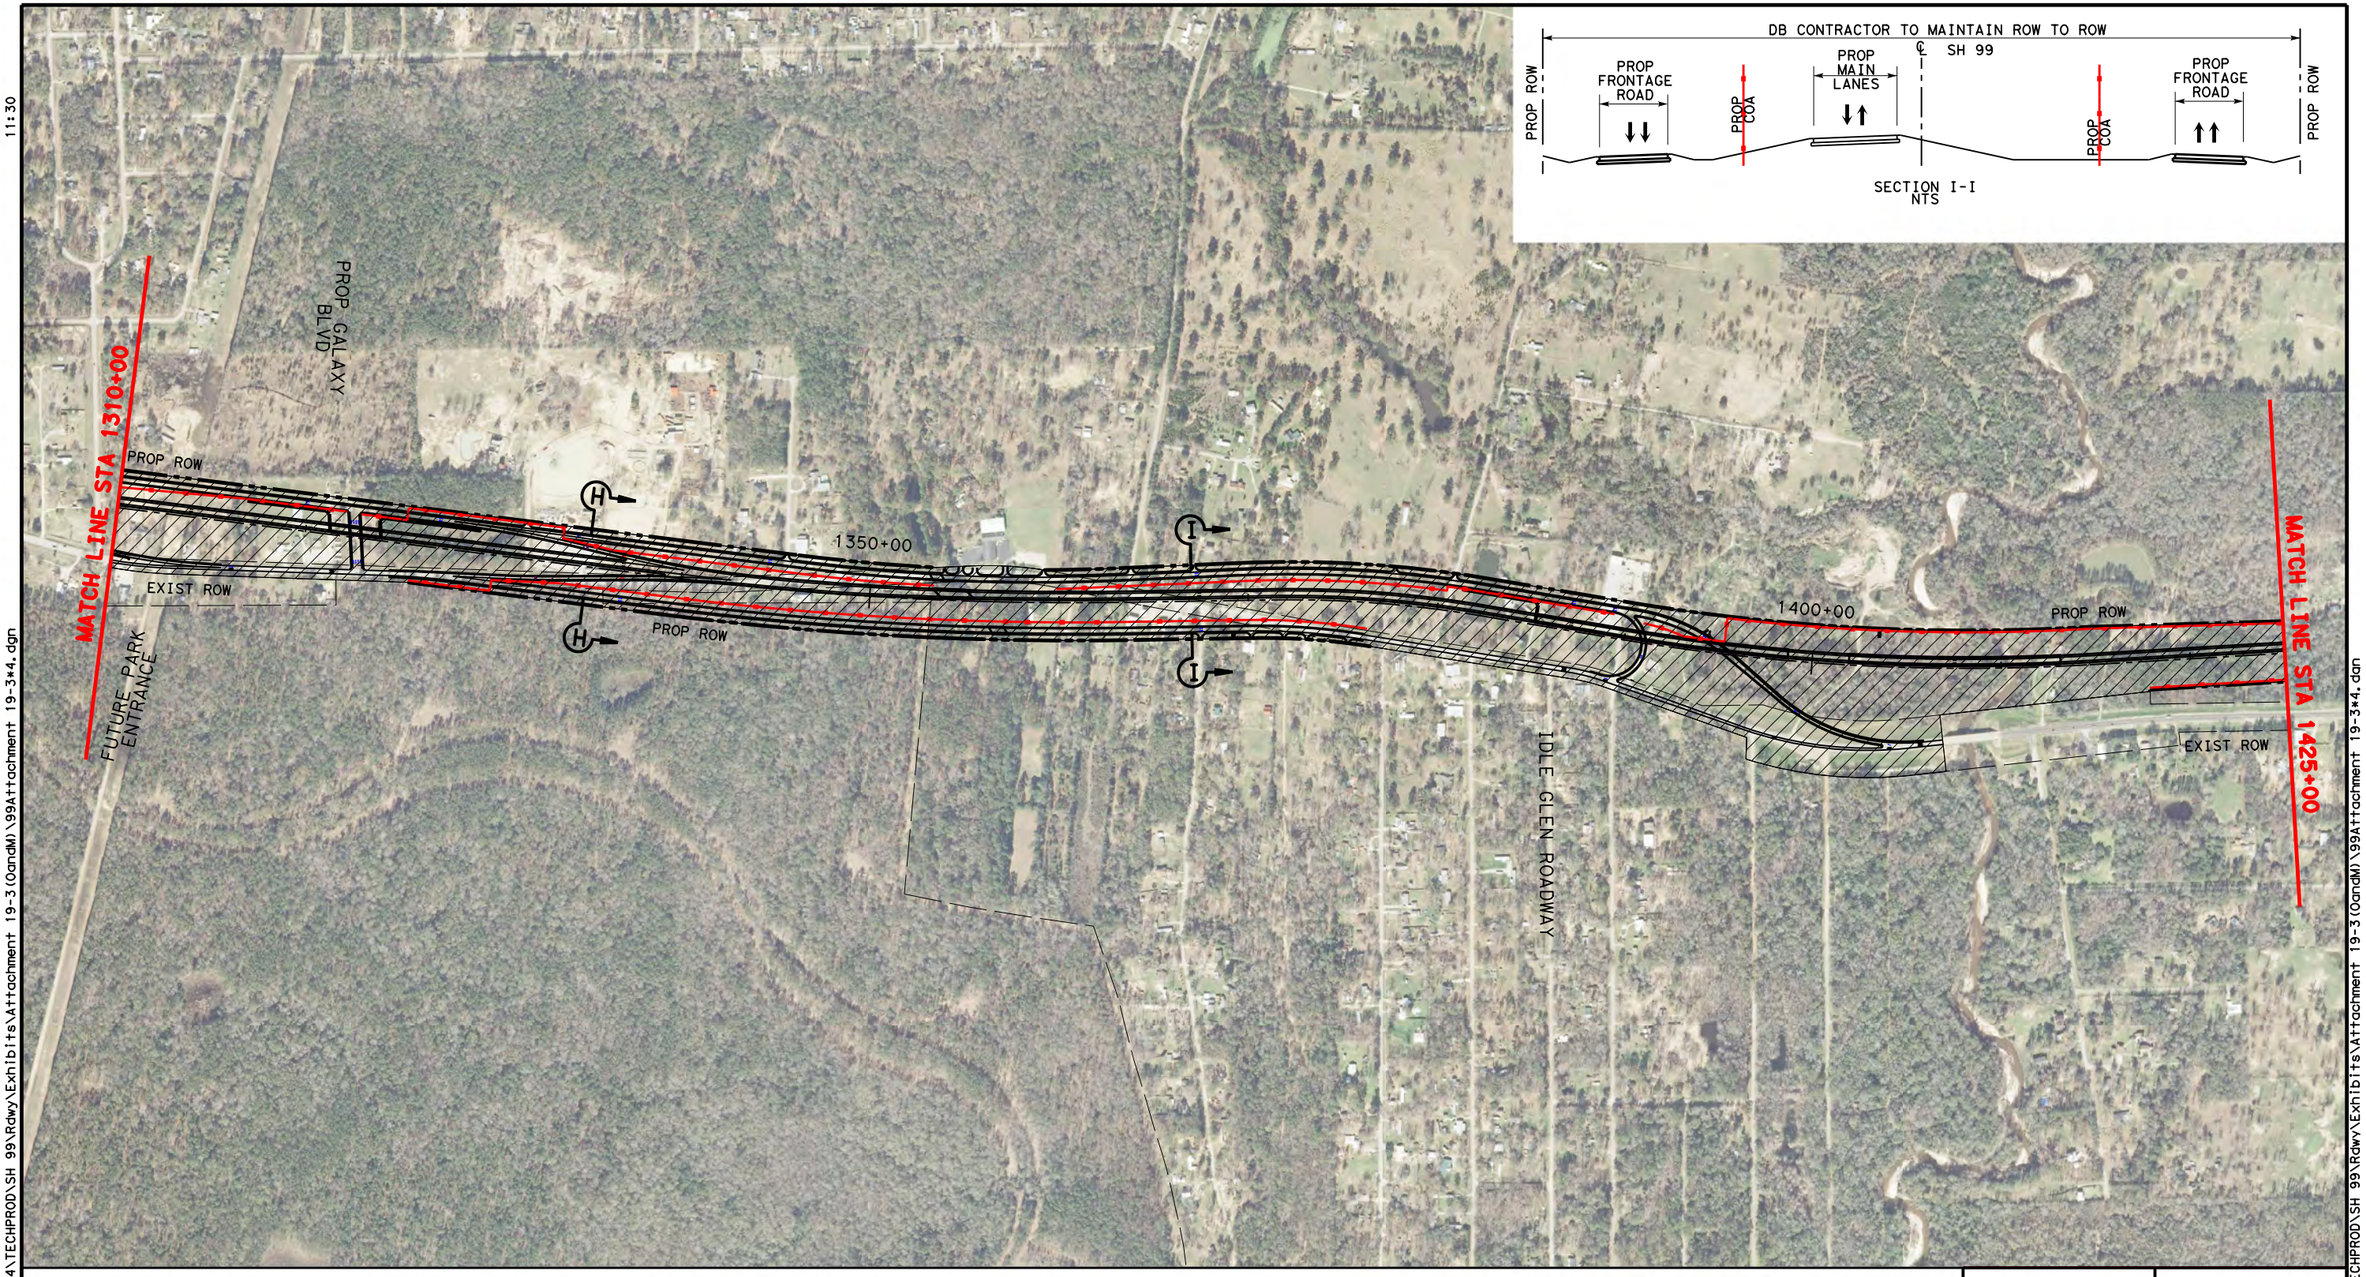

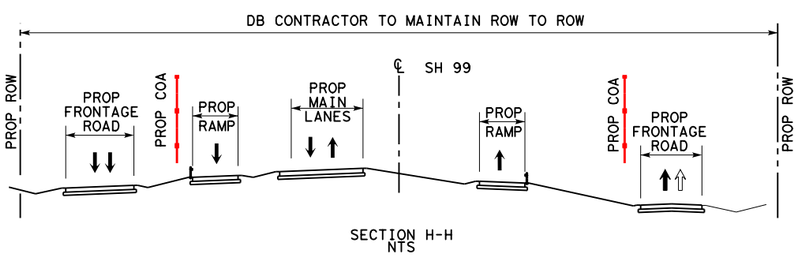

LEGEND

- LIMITS OF DB CONTRACTOR'S CONSTRUCTION, OPERATIONS, AND MAINTENANCE RESPONSIBILITIES
- PROPOSED GRAND PARKWAY
- PROP ROW
- PROP CONTOL OF ACCESS
- EXISTING ROW
- PROPERTY LINE
- PROPOSED GRAND PARKWAY BY OTHERS

0 200 400 800 (H)

Texas Department of Transportation

STATE HIGHWAY 99 GRAND PARKWAY H&I

ATTACHMENT 19-2
O & M LIMITS, H & I-1

DSN:	FED. RD. DIV. NO.	STATE	PROJECT NO.			HIGHWAY NO.
CK:	6	TEXAS				SH 99
DRN:	STATE DISTRICT	COUNTY	CONTROL NO.	SECTION NO.	JOB NO.	SHEET NO.
CK:						4

dmaillon
Pen Table:\\hoxw00\Jobs\59004\TECHPROD\SH 99\Rdwy\plots\59004*SH99*11x17.pen
Design Filename:\\Hoxw00\Jobs\59004\TECHPROD\SH 99\Rdwy\Exhibits\Attachment 19-3(OandM)\99Attachment 19-3*4.dgn

Scale: 800.000000:1.000000
Plotted on:8/7/2015
11:32

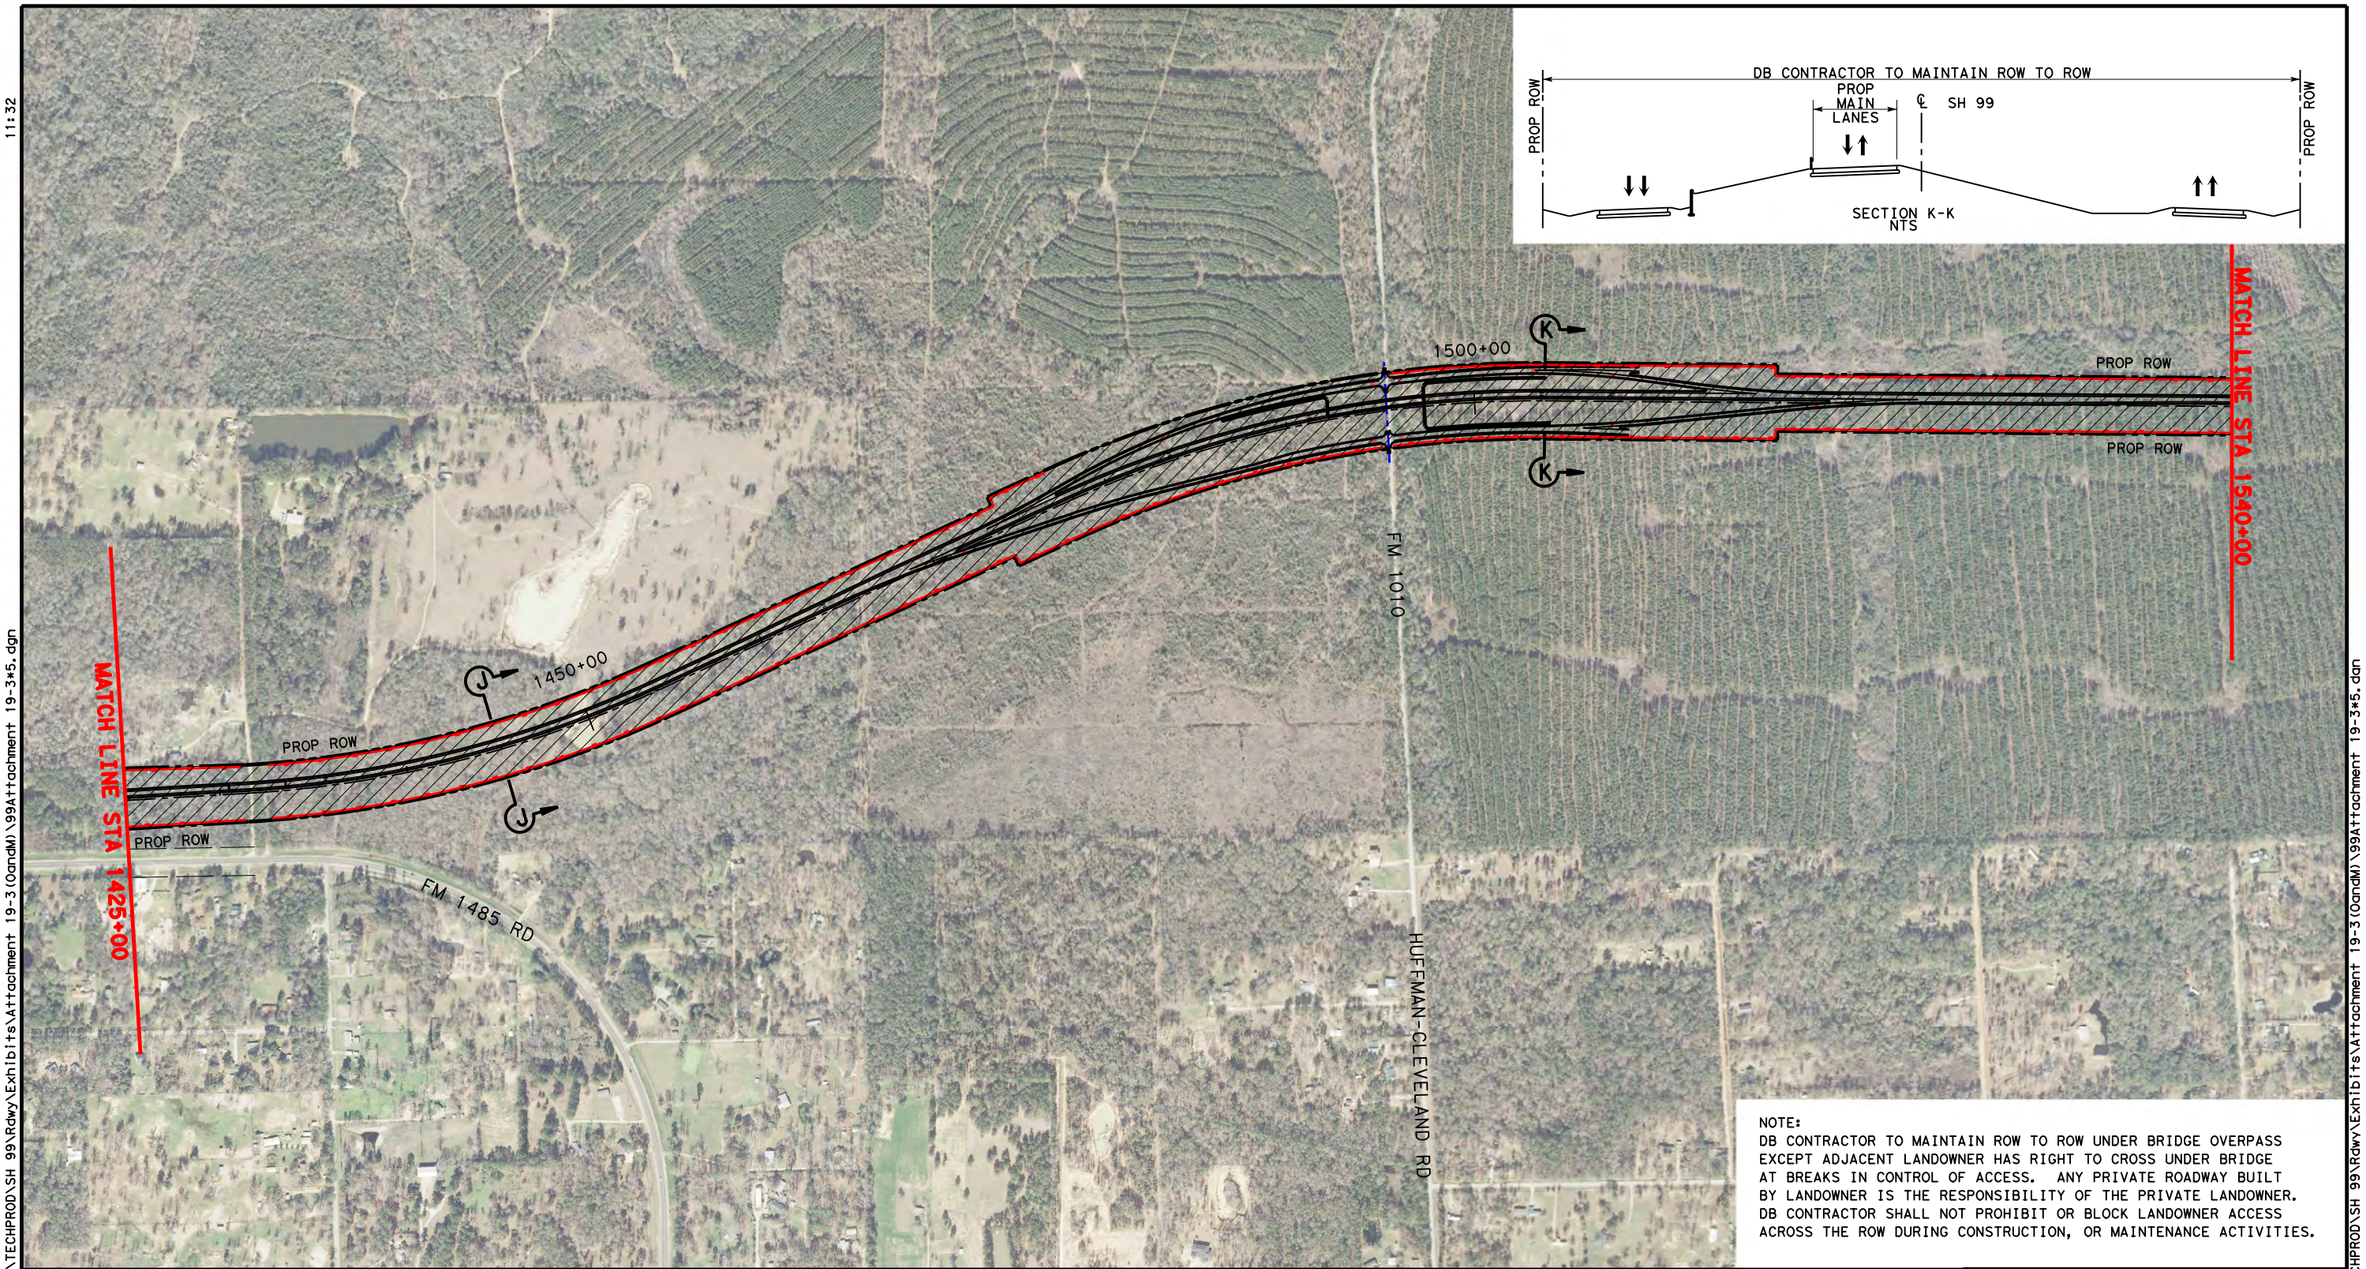

NOTE:
DB CONTRACTOR TO MAINTAIN ROW TO ROW UNDER BRIDGE OVERPASS EXCEPT ADJACENT LANDOWNER HAS RIGHT TO CROSS UNDER BRIDGE AT BREAKS IN CONTROL OF ACCESS. ANY PRIVATE ROADWAY BUILT BY LANDOWNER IS THE RESPONSIBILITY OF THE PRIVATE LANDOWNER. DB CONTRACTOR SHALL NOT PROHIBIT OR BLOCK LANDOWNER ACCESS ACROSS THE ROW DURING CONSTRUCTION, OR MAINTENANCE ACTIVITIES.

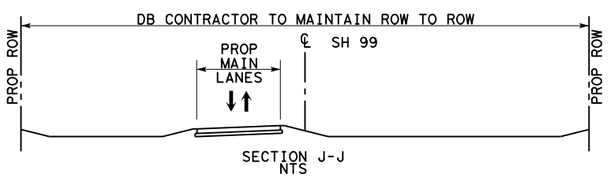

LEGEND

- LIMITS OF DB CONTRACTOR'S CONSTRUCTION, OPERATIONS, AND MAINTENANCE RESPONSIBILITIES
- PROPOSED GRAND PARKWAY
- PROP ROW
- PROP CONTOL OF ACCESS
- EXISTING ROW
- PROPERTY LINE
- PROPOSED GRAND PARKWAY BY OTHERS

0 200 400 800(H)

Texas Department of Transportation

STATE HIGHWAY 99 GRAND PARKWAY H&I

ATTACHMENT 19-2
O & M LIMITS, H & I-1

DSN:	FED. RD. DIV. NO.	STATE	PROJECT NO.			HIGHWAY NO.
CK:	6	TEXAS				SH 99
DRN:	STATE DISTRICT	COUNTY	CONTROL NO.	SECTION NO.	JOB NO.	SHEET NO.
CK:						5

dnaillon
Pen Table:\\hoxw00\Jobs\59004\TECHPROD\SH 99\Rdwy\plots\59004*SH99*11x17.pen
Design Filename: \\Hoxw00\Jobs\59004\TECHPROD\SH 99\Rdwy\Exhibits\Attachment 19-3(OandM)\99Attachment 19-3*5.dgn
Design Filename: \\Hoxw00\Jobs\59004\TECHPROD\SH 99\Rdwy\Exhibits\Attachment 19-3(OandM)\99Attachment 19-3*5.dgn

Scale: 800.000000:1.000000
Plotted on:8/7/2015
13:05

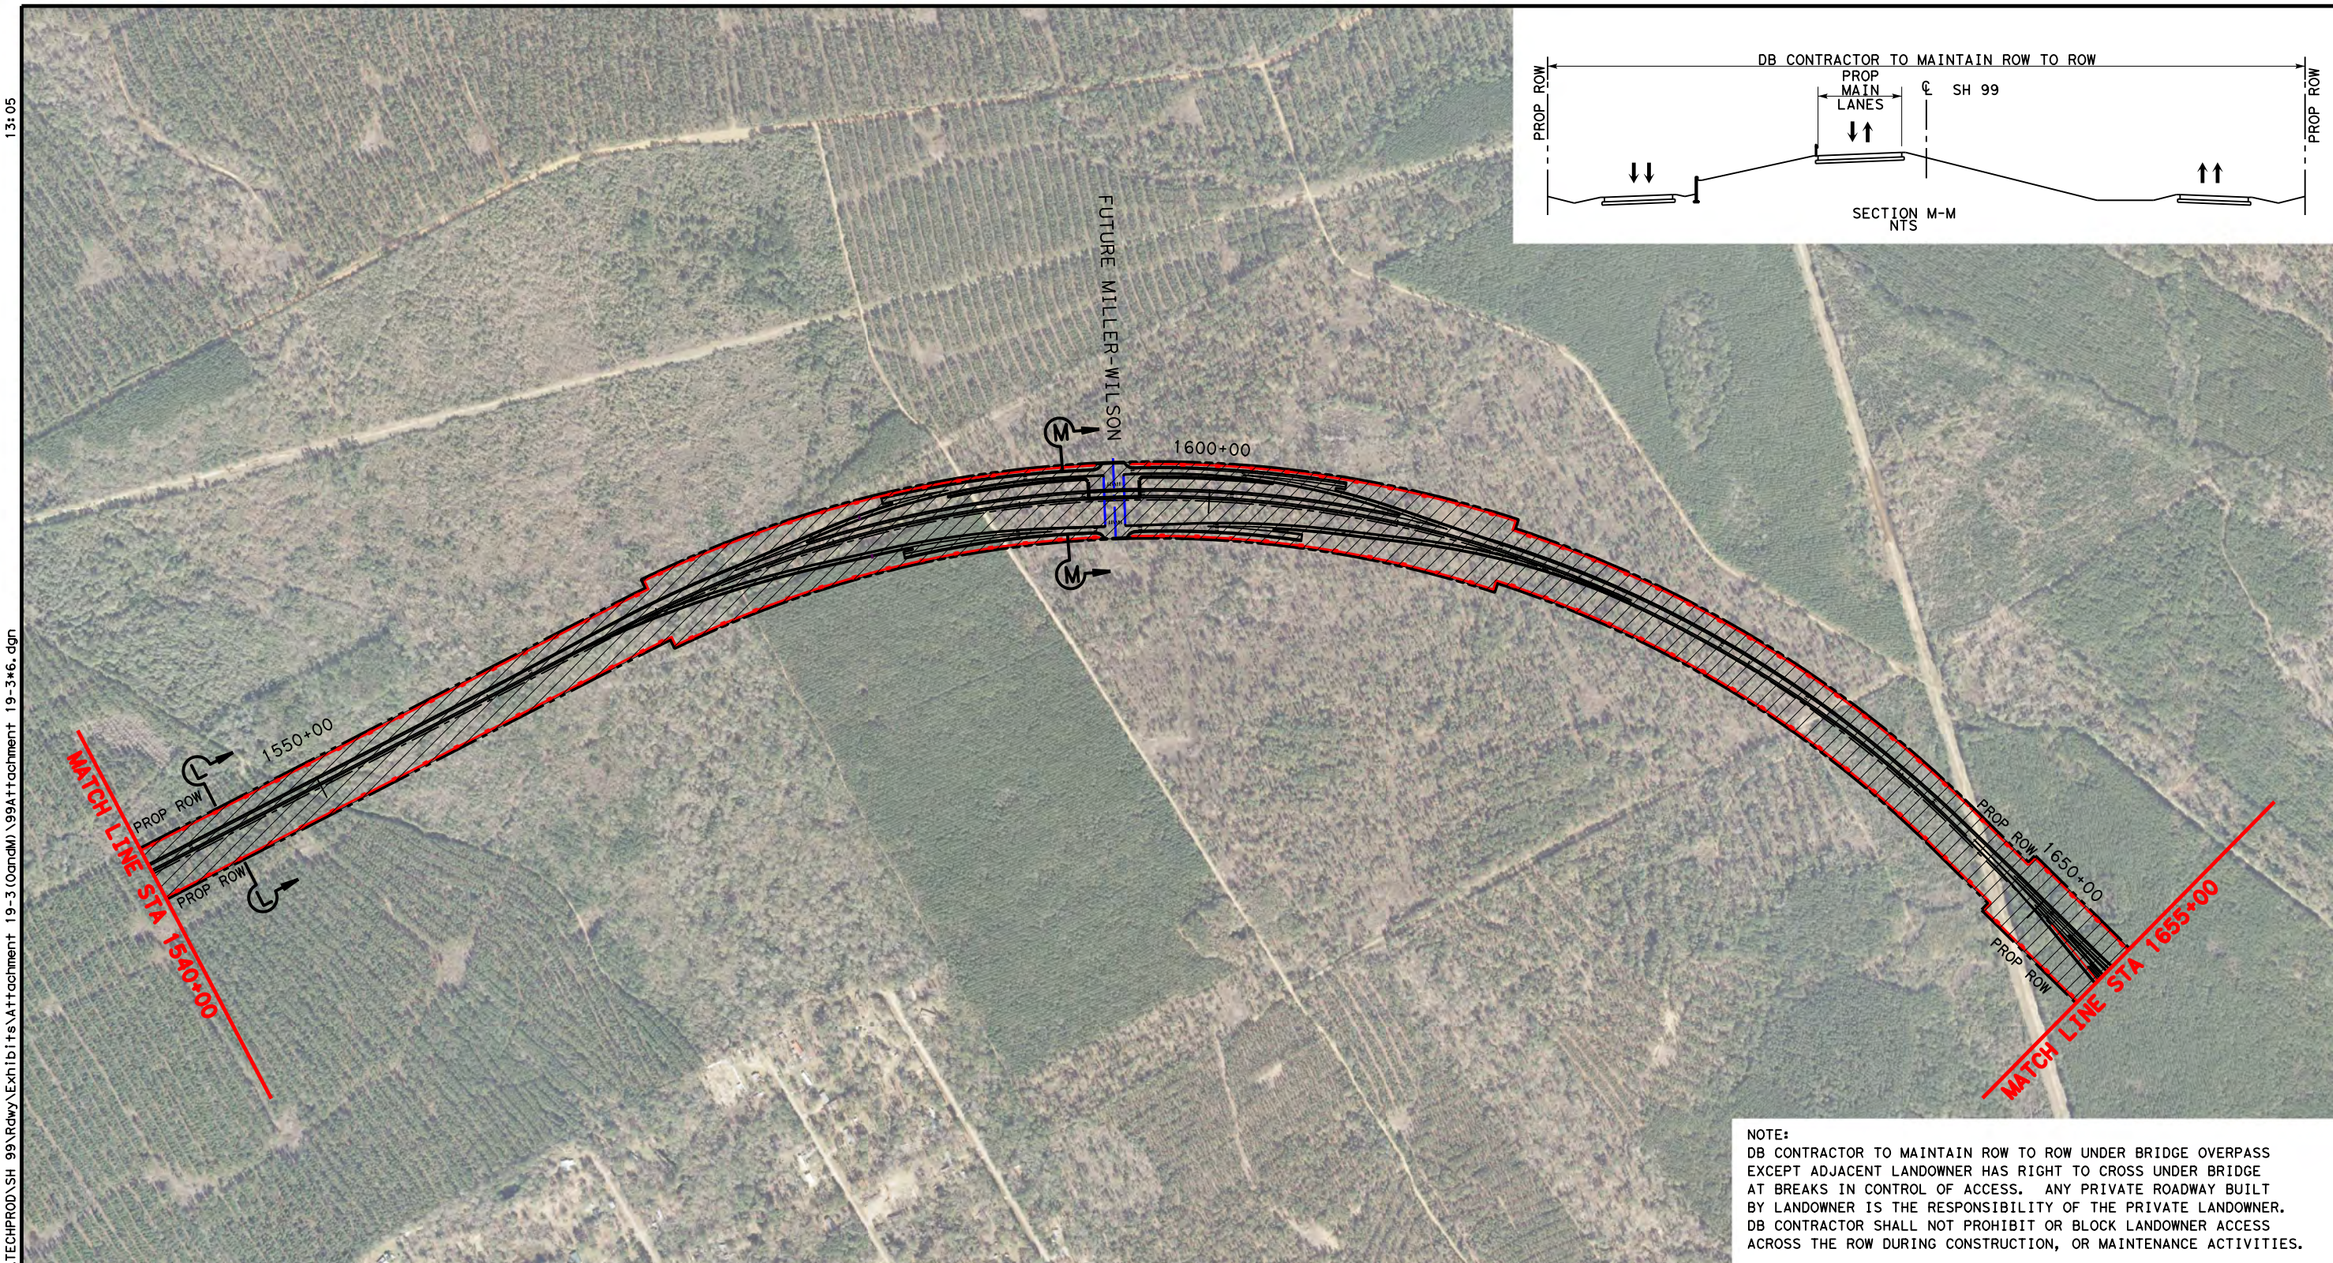

NOTE:
DB CONTRACTOR TO MAINTAIN ROW TO ROW UNDER BRIDGE OVERPASS EXCEPT ADJACENT LANDOWNER HAS RIGHT TO CROSS UNDER BRIDGE AT BREAKS IN CONTROL OF ACCESS. ANY PRIVATE ROADWAY BUILT BY LANDOWNER IS THE RESPONSIBILITY OF THE PRIVATE LANDOWNER. DB CONTRACTOR SHALL NOT PROHIBIT OR BLOCK LANDOWNER ACCESS ACROSS THE ROW DURING CONSTRUCTION, OR MAINTENANCE ACTIVITIES.

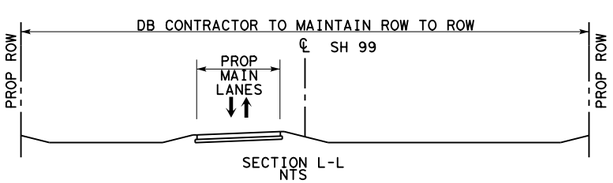

LEGEND

- LIMITS OF DB CONTRACTOR'S CONSTRUCTION, OPERATIONS, AND MAINTENANCE RESPONSIBILITIES
- PROPOSED GRAND PARKWAY
- PROP ROW
- PROP CONTOL OF ACCESS
- EXISTING ROW
- PROPERTY LINE
- PROPOSED GRAND PARKWAY BY OTHERS

0 200 400 800(H)

Texas Department of Transportation

STATE HIGHWAY 99 GRAND PARKWAY H&I

ATTACHMENT 19-2
O & M LIMITS, H & I-1

DSN:	FED. RD. DIV. NO.	STATE	PROJECT NO.			HIGHWAY NO.
CK:	6	TEXAS				SH 99
DRN:	STATE DISTRICT	COUNTY	CONTROL NO.	SECTION NO.	JOB NO.	SHEET NO.
CK:						6

dnaillon
Pen Table:\\hoxw00\Jobs\59004\TECHPROD\SH 99\Rdwy\plots\59004*SH99*11x17.pen
Design Filename:\\Hoxw00\Jobs\59004\TECHPROD\SH 99\Rdwy\Exhibits\Attachment 19-3(OandM)\99Attachment 19-3*6.dgn

Design Filename:\\Hoxw00\Jobs\59004\TECHPROD\SH 99\Rdwy\Exhibits\Attachment 19-3(OandM)\99Attachment 19-3*6.dgn

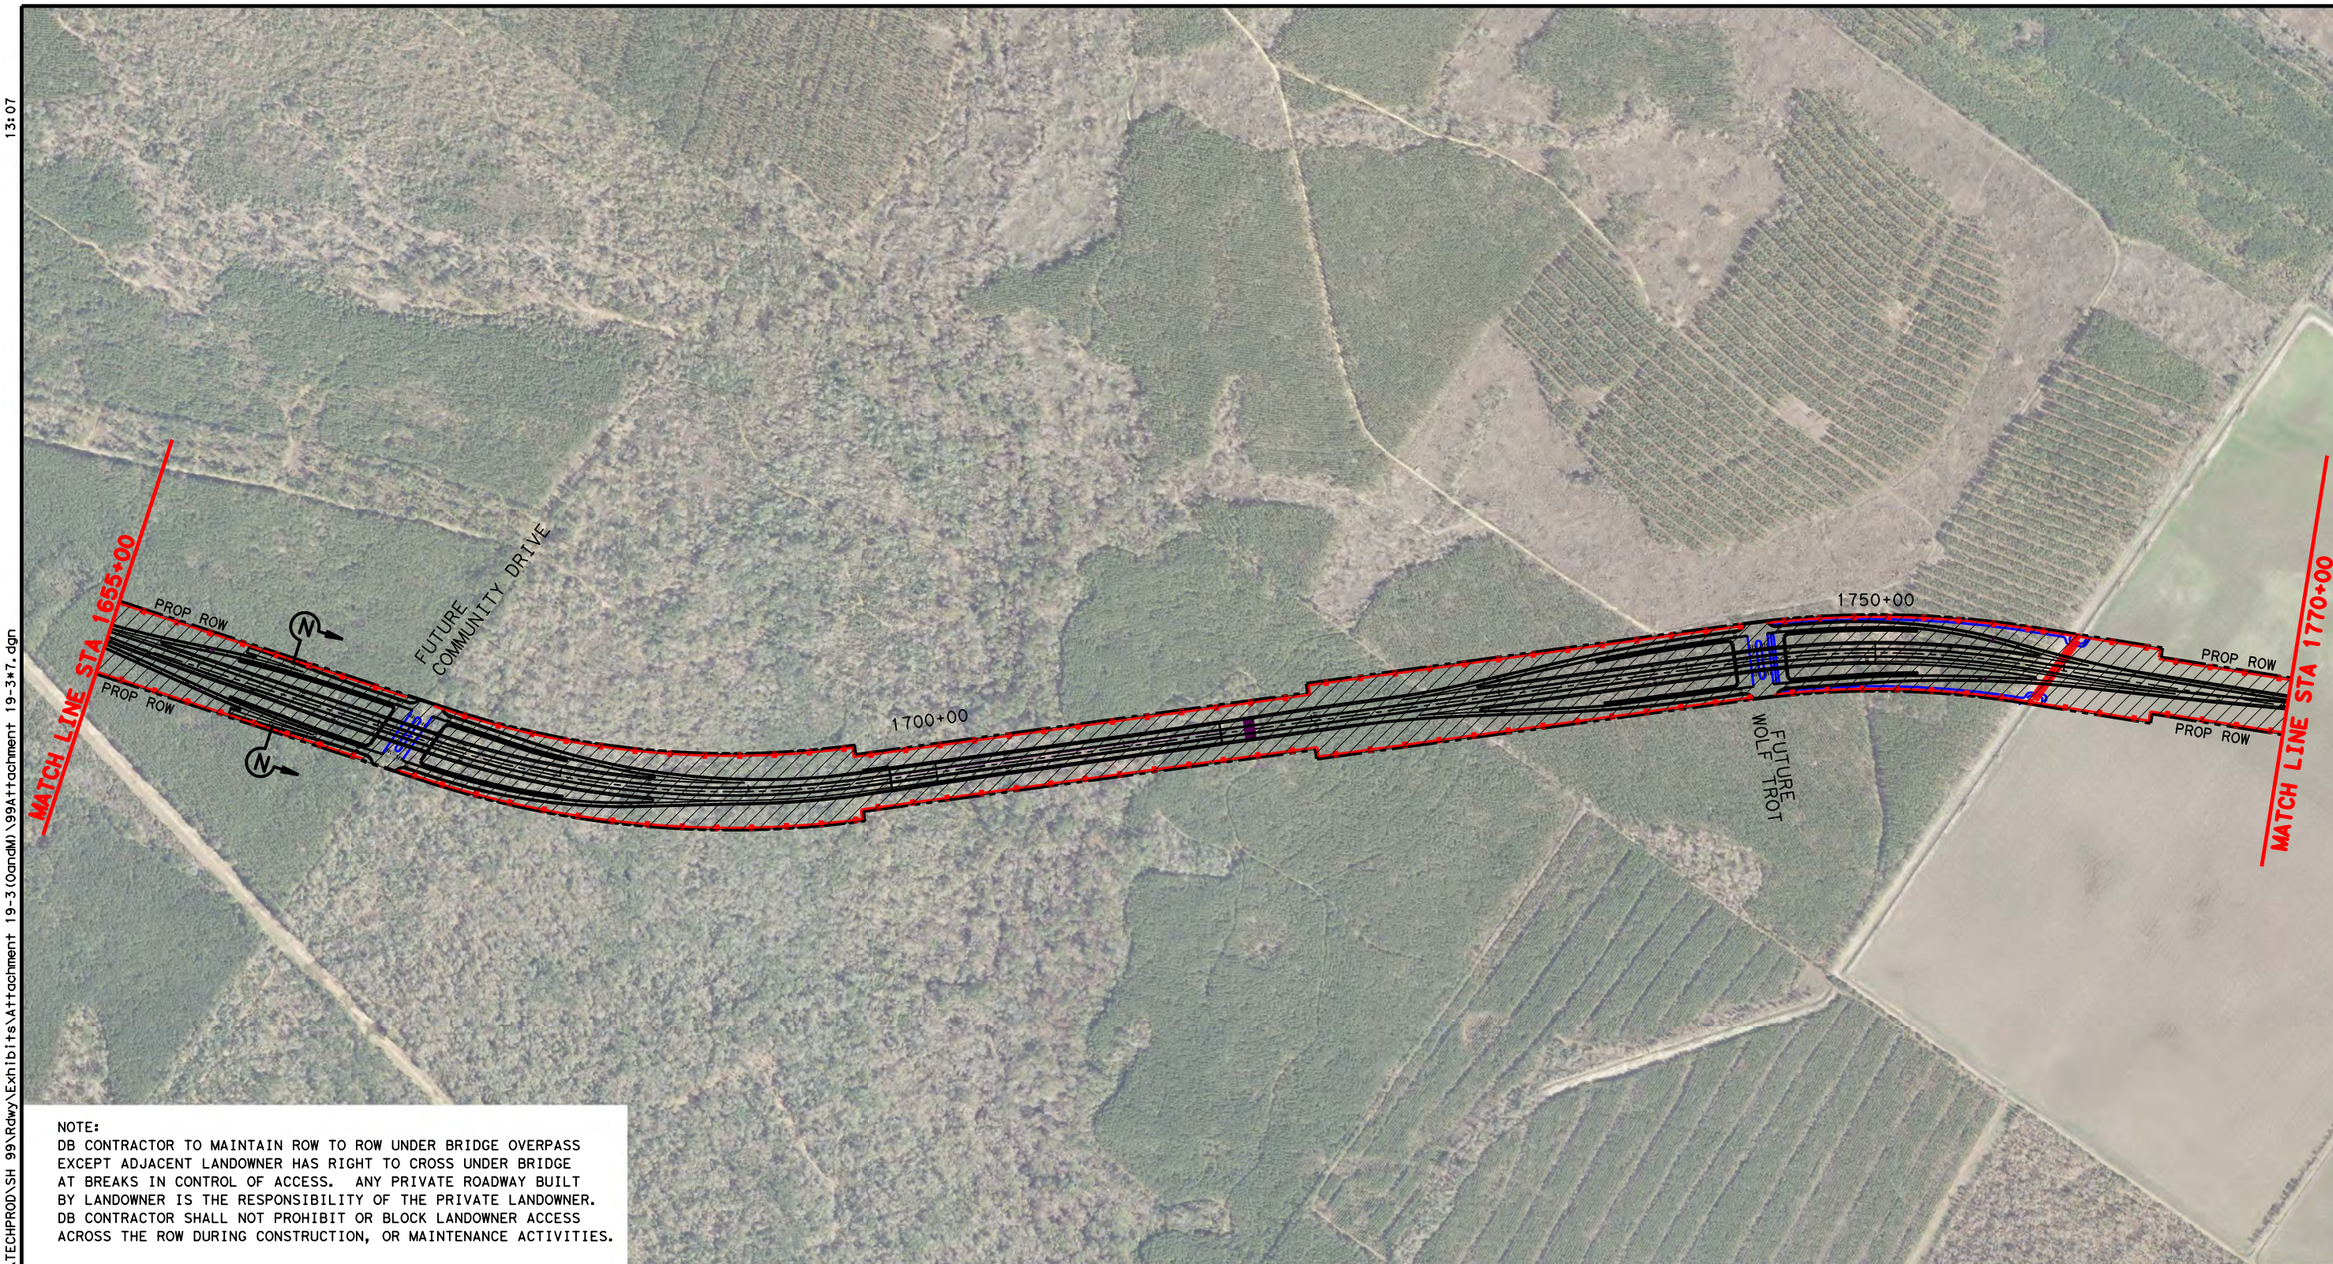

NOTE:
DB CONTRACTOR TO MAINTAIN ROW TO ROW UNDER BRIDGE OVERPASS EXCEPT ADJACENT LANDOWNER HAS RIGHT TO CROSS UNDER BRIDGE AT BREAKS IN CONTROL OF ACCESS. ANY PRIVATE ROADWAY BUILT BY LANDOWNER IS THE RESPONSIBILITY OF THE PRIVATE LANDOWNER. DB CONTRACTOR SHALL NOT PROHIBIT OR BLOCK LANDOWNER ACCESS ACROSS THE ROW DURING CONSTRUCTION, OR MAINTENANCE ACTIVITIES.

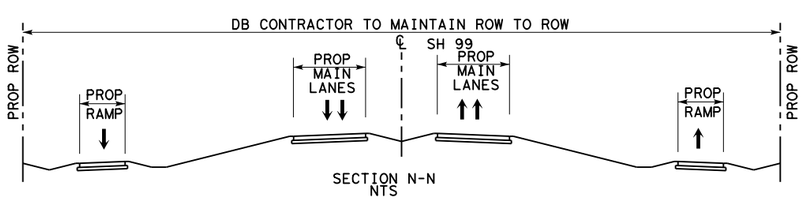

LEGEND

- LIMITS OF DB CONTRACTOR'S CONSTRUCTION, OPERATIONS, AND MAINTENANCE RESPONSIBILITIES
- PROPOSED GRAND PARKWAY
- PROP ROW
- PROP CONTOL OF ACCESS
- EXISTING ROW
- PROPERTY LINE
- PROPOSED GRAND PARKWAY BY OTHERS

0 200 400 800 (H)

Texas Department of Transportation

STATE HIGHWAY 99 GRAND PARKWAY H&I

ATTACHMENT 19-2
O & M LIMITS, H & I-1

DSN:	FED. RD. DIV. NO.	STATE	PROJECT NO.			HIGHWAY NO.
CK:	6	TEXAS				SH 99
DRN:	STATE DISTRICT	COUNTY	CONTROL NO.	SECTION NO.	JOB NO.	SHEET NO.
CK:						7

Scale: 800.000000:1.000000
Plotted on:8/7/2015 13:07

dnallion
Pen Table:\\hoxw00\Jobs\59004\TECHPROD\SH 99\Rdwy\plots\59004*SH99*11x17.pen
Design Filename:\\Hoxw00\Jobs\59004\TECHPROD\SH 99\Rdwy\Exhibits\Attachment 19-3(OandM)\99Attachment 19-3*7.dgn

Design Filename:\\Hoxw00\Jobs\59004\TECHPROD\SH 99\Rdwy\Exhibits\Attachment 19-3(OandM)\99Attachment 19-3*7.dgn

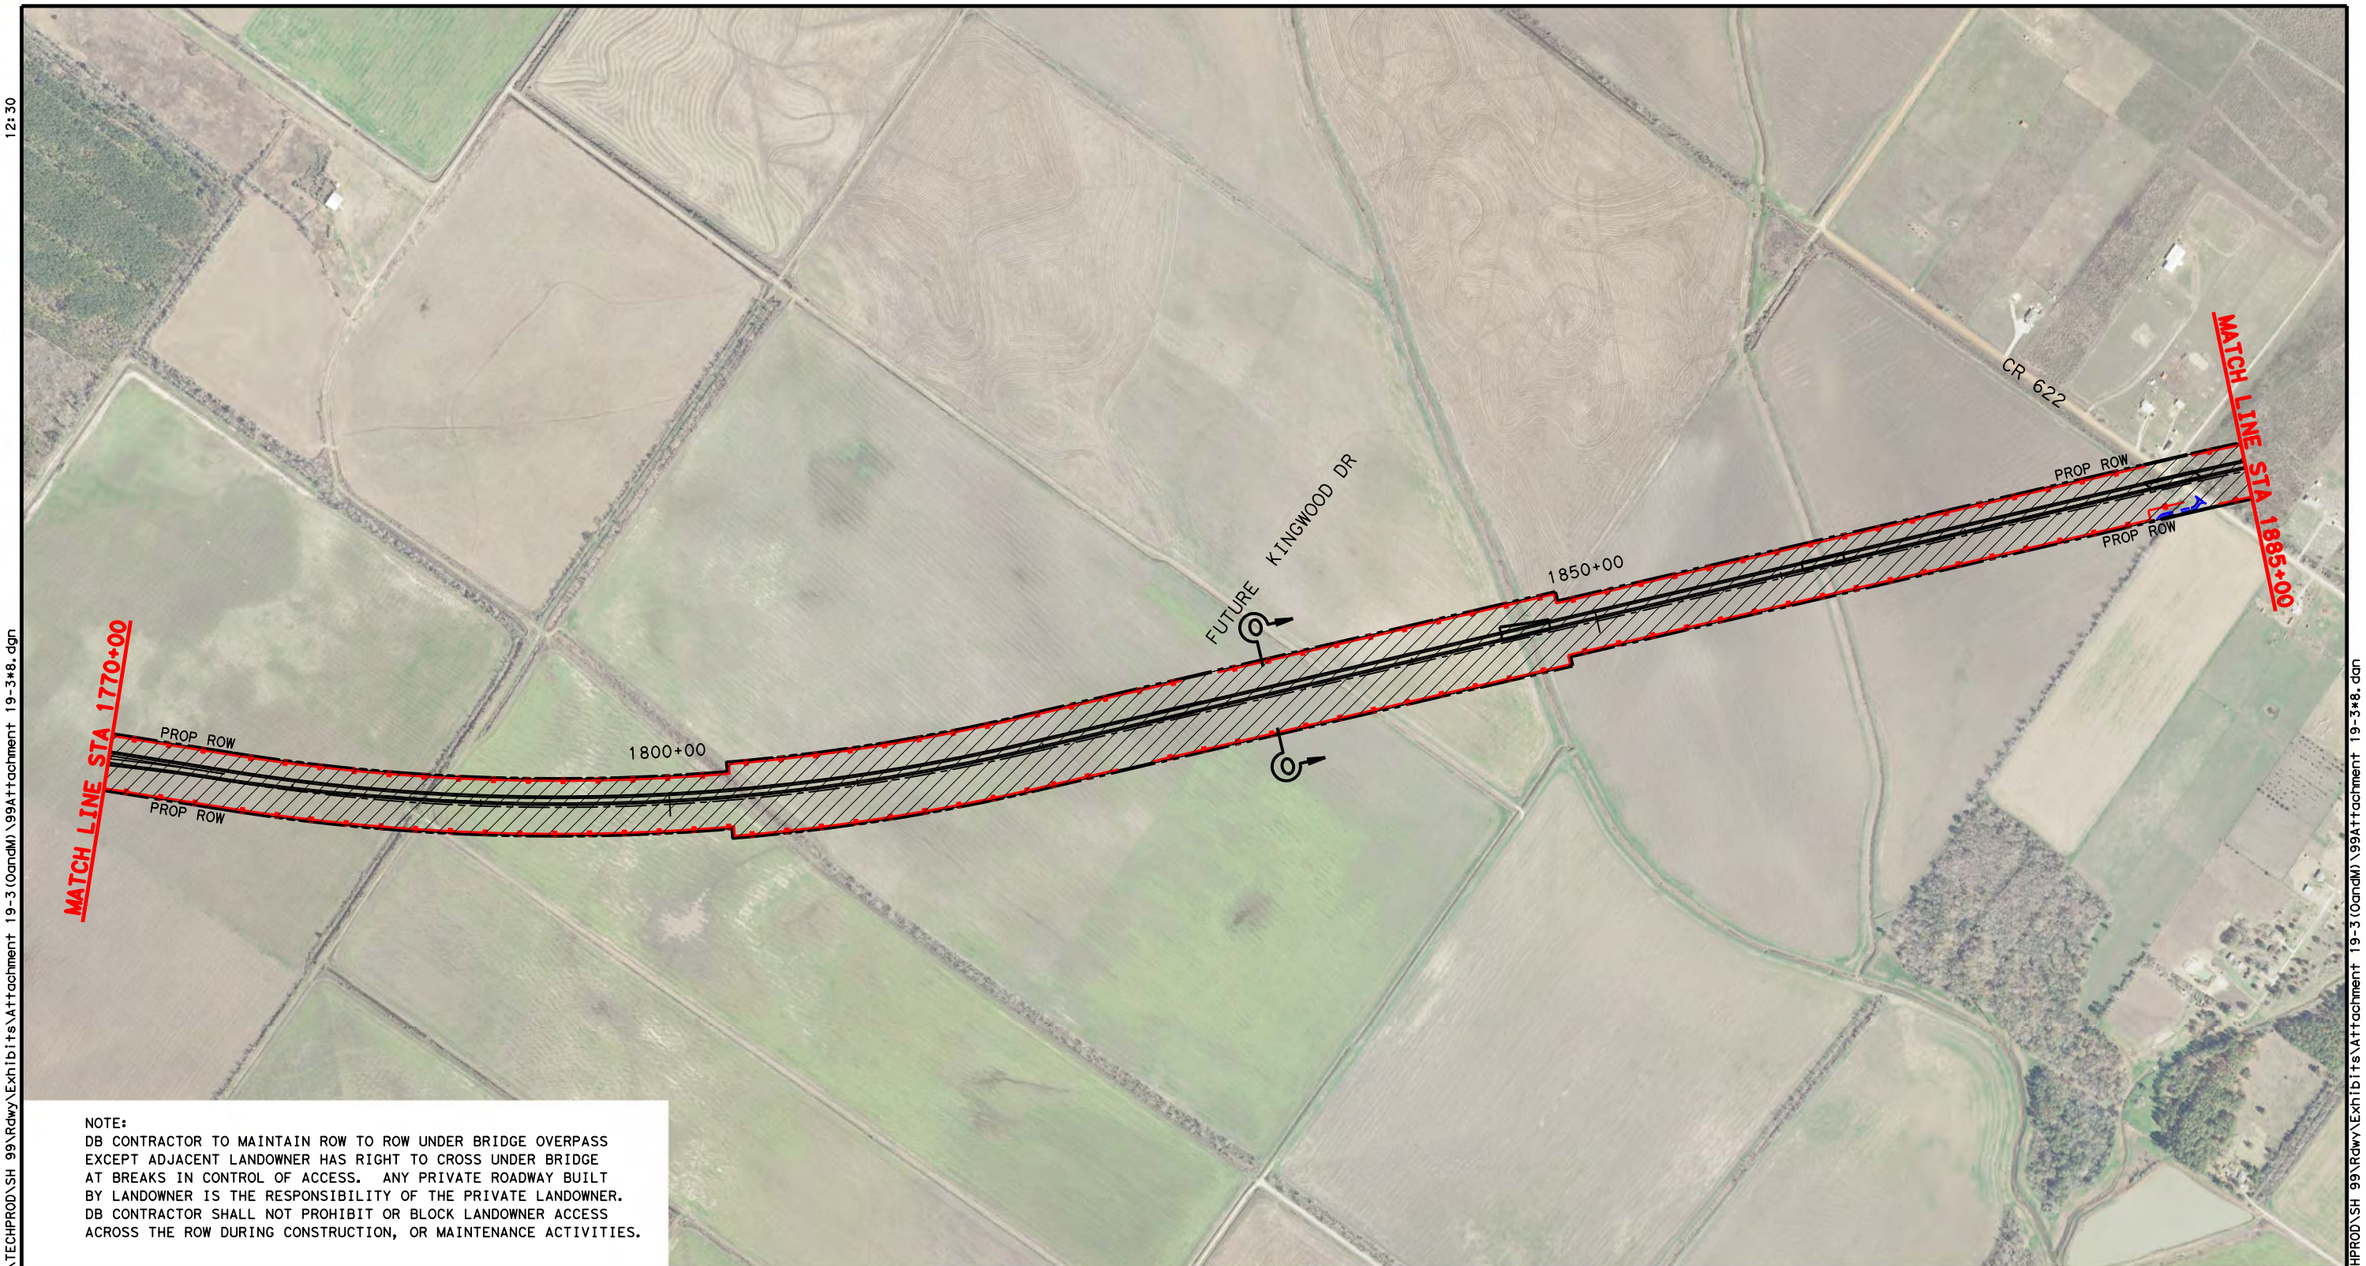

NOTE:
DB CONTRACTOR TO MAINTAIN ROW TO ROW UNDER BRIDGE OVERPASS EXCEPT ADJACENT LANDOWNER HAS RIGHT TO CROSS UNDER BRIDGE AT BREAKS IN CONTROL OF ACCESS. ANY PRIVATE ROADWAY BUILT BY LANDOWNER IS THE RESPONSIBILITY OF THE PRIVATE LANDOWNER. DB CONTRACTOR SHALL NOT PROHIBIT OR BLOCK LANDOWNER ACCESS ACROSS THE ROW DURING CONSTRUCTION, OR MAINTENANCE ACTIVITIES.

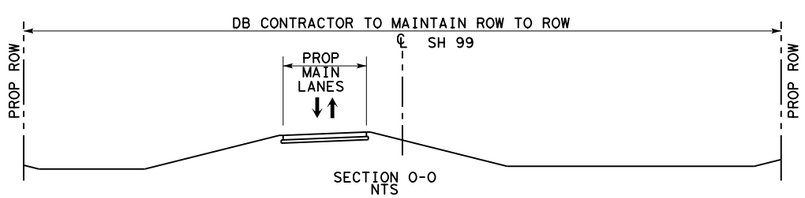

LEGEND

- LIMITS OF DB CONTRACTOR'S CONSTRUCTION, OPERATIONS, AND MAINTENANCE RESPONSIBILITIES
- PROPOSED GRAND PARKWAY
- PROP ROW
- PROP CONTOL OF ACCESS
- EXISTING ROW
- PROPERTY LINE
- PROPOSED GRAND PARKWAY BY OTHERS

0 200 400 800 (H)

Texas Department of Transportation

STATE HIGHWAY 99 GRAND PARKWAY H&I

ATTACHMENT 19-2
O & M LIMITS, H & I-1

DSN:	FED. RD. DIV. NO.	STATE	PROJECT NO.			HIGHWAY NO.
CK:	6	TEXAS				SH 99
DRN:	STATE DISTRICT	COUNTY	CONTROL NO.	SECTION NO.	JOB NO.	SHEET NO.
CK:						8

Scale: 800.000000:1.000000
Plotted on:8/7/2015 12:30

dnaillon
Pen Table:\\hoxw00\Jobs\59004\TECHPROD\SH 99\Rdwy\plots\59004*SH99*11x17.pen
Design Filename:\\Hoxw00\Jobs\59004\TECHPROD\SH 99\Rdwy\Exhibits\Attachment 19-3(OandM)\99Attachment 19-3*8.dgn

Design Filename:\\Hoxw00\Jobs\59004\TECHPROD\SH 99\Rdwy\Exhibits\Attachment 19-3(OandM)\99Attachment 19-3*8.dgn

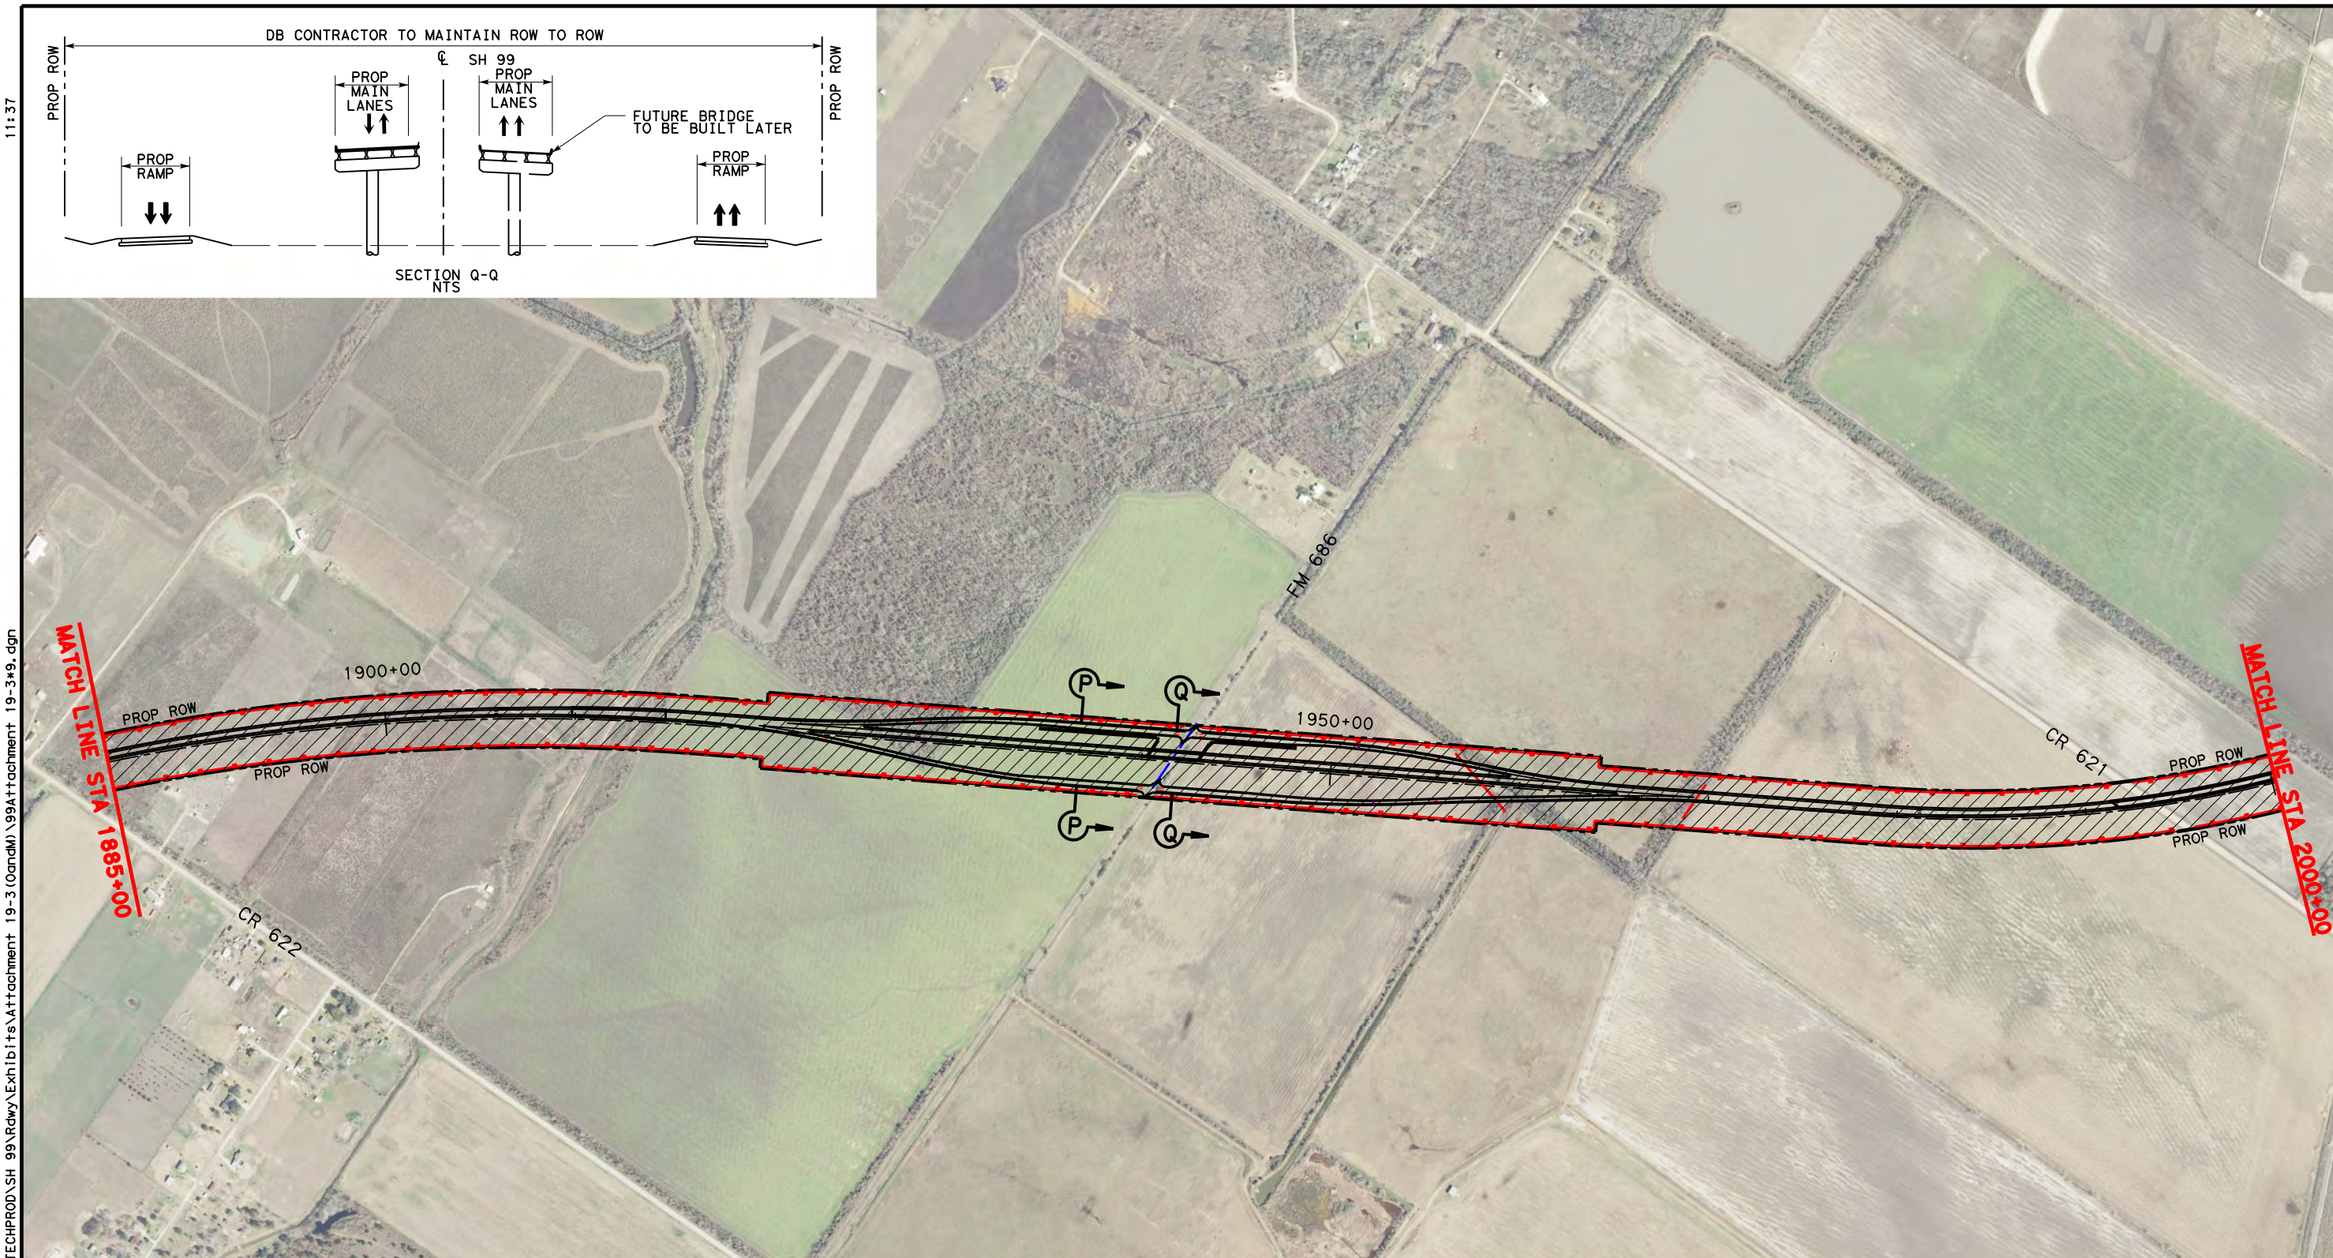

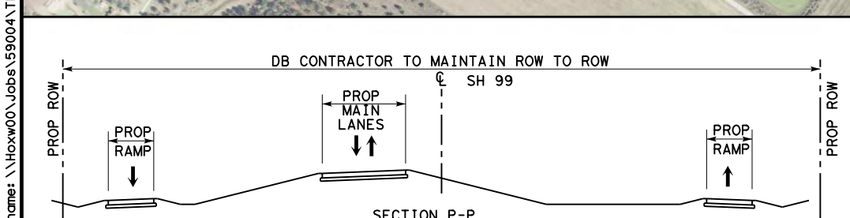

LEGEND

- LIMITS OF DB CONTRACTOR'S CONSTRUCTION, OPERATIONS, AND MAINTENANCE RESPONSIBILITIES
- PROPOSED GRAND PARKWAY
- PROP ROW
- PROP CONTOL OF ACCESS
- EXISTING ROW
- PROPERTY LINE
- PROPOSED GRAND PARKWAY BY OTHERS

0 200 400 800 (H)

Texas Department of Transportation

STATE HIGHWAY 99 GRAND PARKWAY H&I

ATTACHMENT 19-2
O & M LIMITS, H & I-1

DSN:	FED. RD. DIV. NO.	STATE	PROJECT NO.			HIGHWAY NO.
CK:	6	TEXAS				SH 99
DRN:	STATE DISTRICT	COUNTY	CONTROL NO.	SECTION NO.	JOB NO.	SHEET NO.
CK:						9

Scale: 800.000000:1.000000
Plotted on:8/7/2015 11:37

Design Filename: \\hoxw00\Jobs\59004\TECHPROD\SH 99\Rdwy\Exhibits\Attachment 19-3(O&M)\99Attachment 19-3*9.dgn
Pen Table: \\hoxw00\Jobs\59004\TECHPROD\SH 99\Rdwy\plots\59004*SH99*11x17.pen
Design Filename: \\Hoxw00\Jobs\59004\TECHPROD\SH 99\Rdwy\Exhibits\Attachment 19-3(O&M)\99Attachment 19-3*9.dgn
dnallion

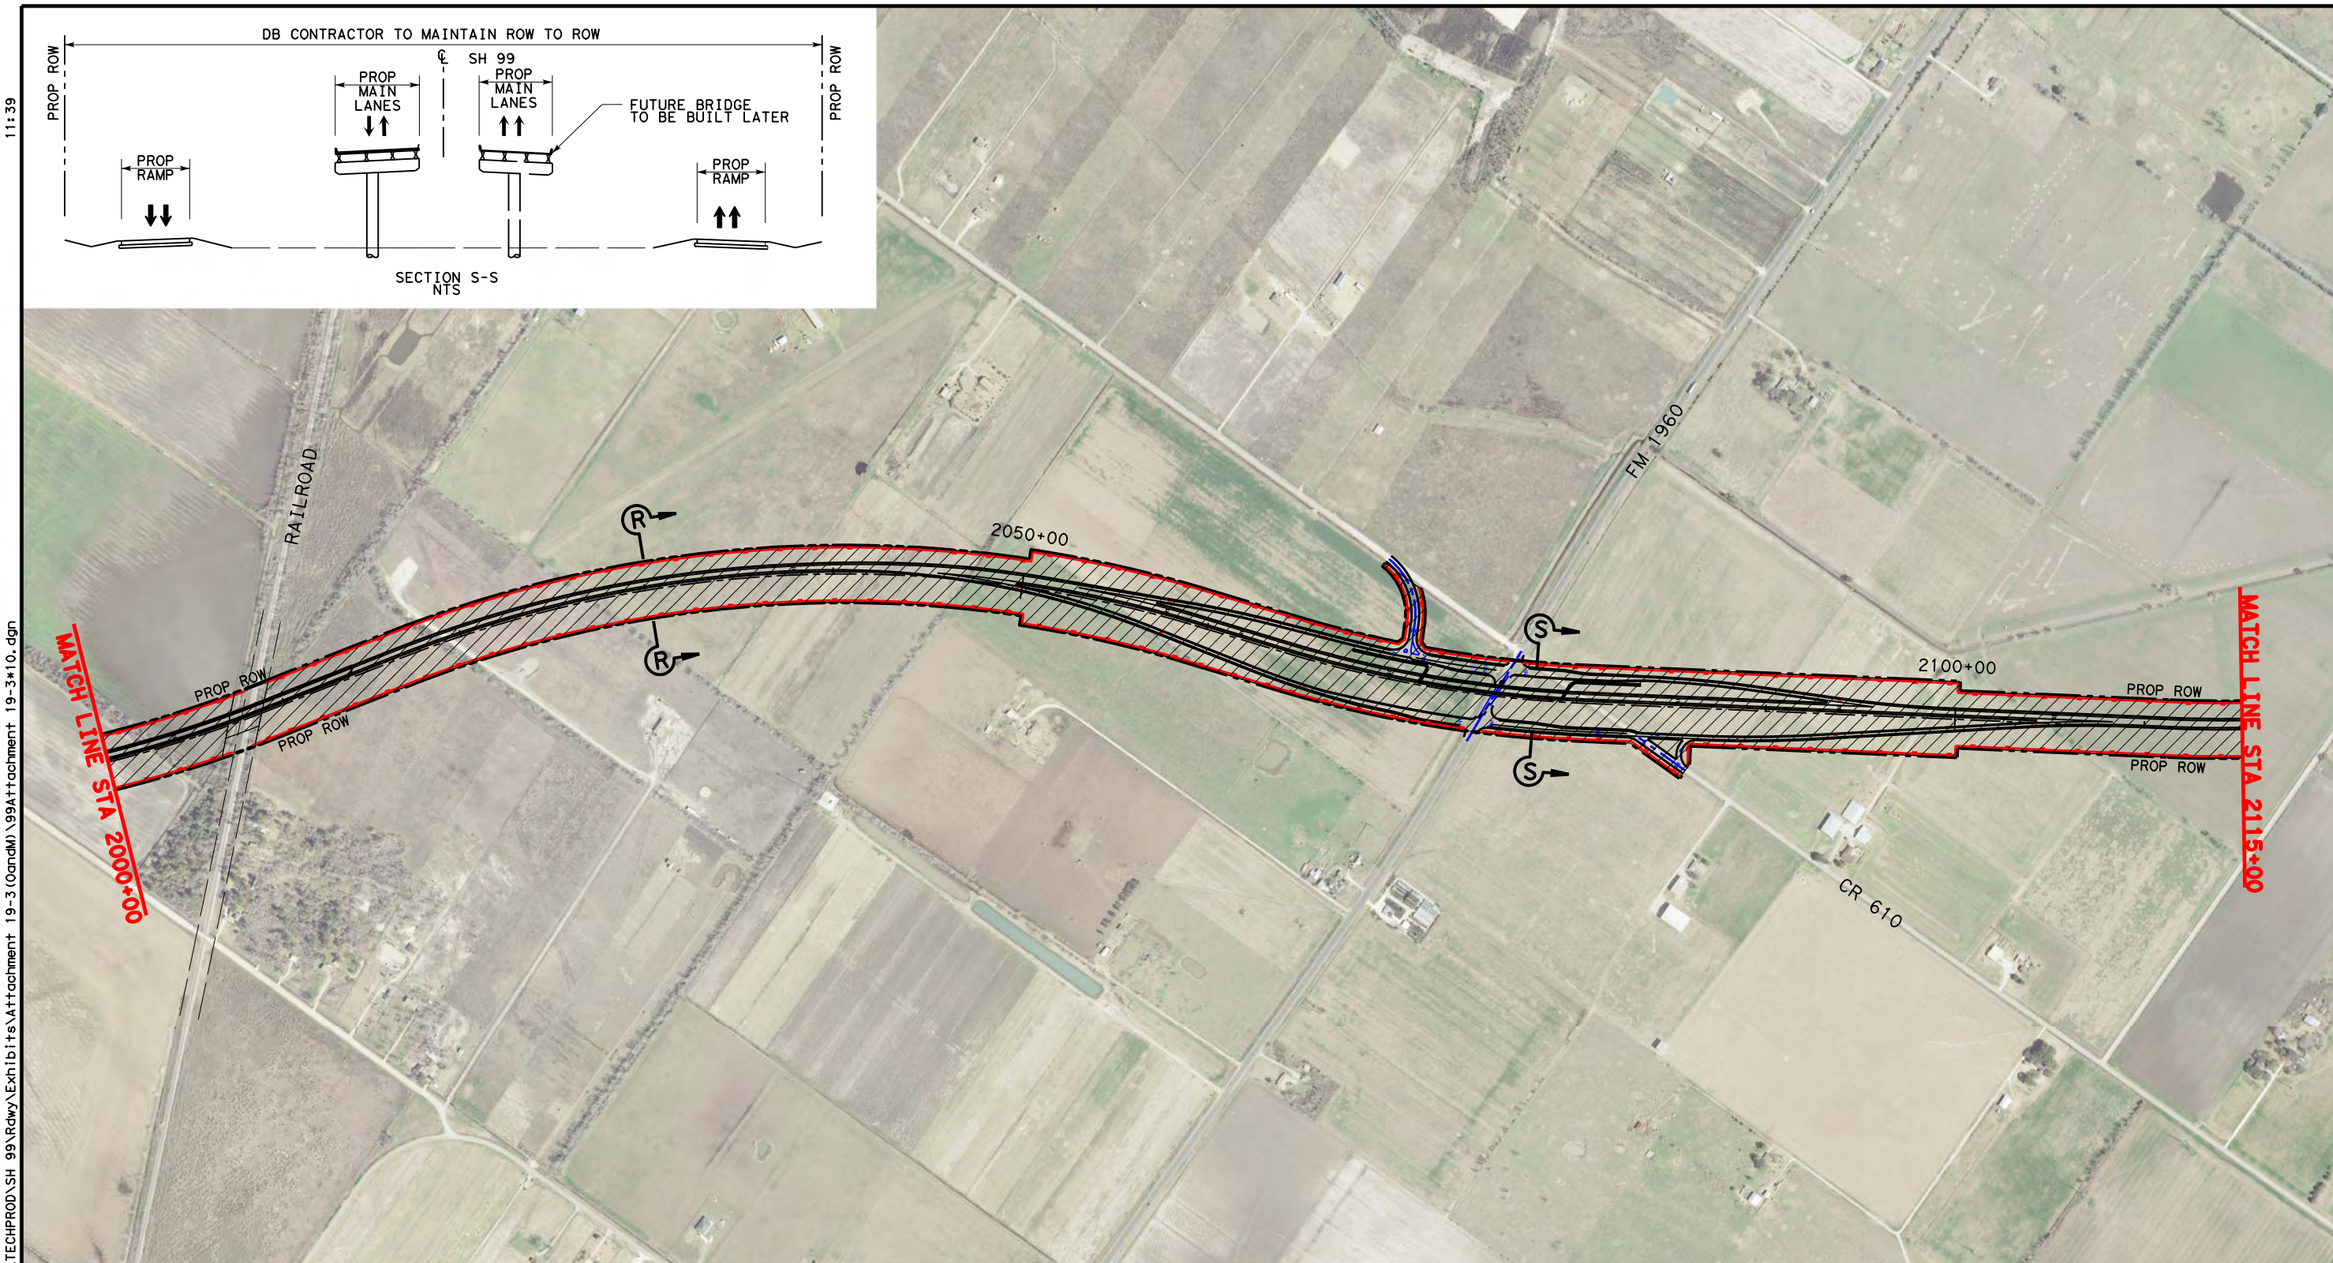

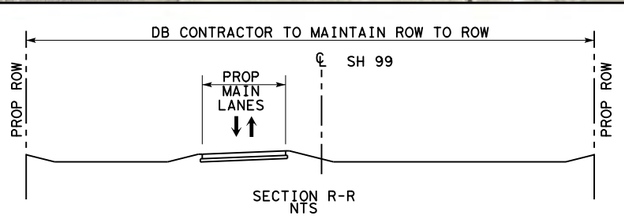

LEGEND

- LIMITS OF DB CONTRACTOR'S CONSTRUCTION, OPERATIONS, AND MAINTENANCE RESPONSIBILITIES
- PROPOSED GRAND PARKWAY
- PROP ROW
- PROP CONTOL OF ACCESS
- EXISTING ROW
- PROPERTY LINE
- PROPOSED GRAND PARKWAY BY OTHERS

0 200 400 800 (H)

Texas Department of Transportation

STATE HIGHWAY 99 GRAND PARKWAY H&I

ATTACHMENT 19-2
O & M LIMITS, H & I-1

DSN:	FED. RD. DIV. NO.	STATE	PROJECT NO.			HIGHWAY NO.
CK:	6	TEXAS				SH 99
DRN:	STATE DISTRICT	COUNTY	CONTROL NO.	SECTION NO.	JOB NO.	SHEET NO.
CK:						10

Scale: 800.000000:1.000000
Plotted on:8/7/2015 11:39

dnaillon
Pen Table:\\hoxw00\Jobs\59004\TECHPROD\SH 99\Rdwy\plots\59004*SH99*11x17.pen
Design Filename:\\Hoxw00\Jobs\59004\TECHPROD\SH 99\Rdwy\Exhibits\Attachment 19-3(OandM)\99Attachment 19-3*10.dgn

Design Filename:\\Hoxw00\Jobs\59004\TECHPROD\SH 99\Rdwy\Exhibits\Attachment 19-3(OandM)\99Attachment 19-3*10.dgn

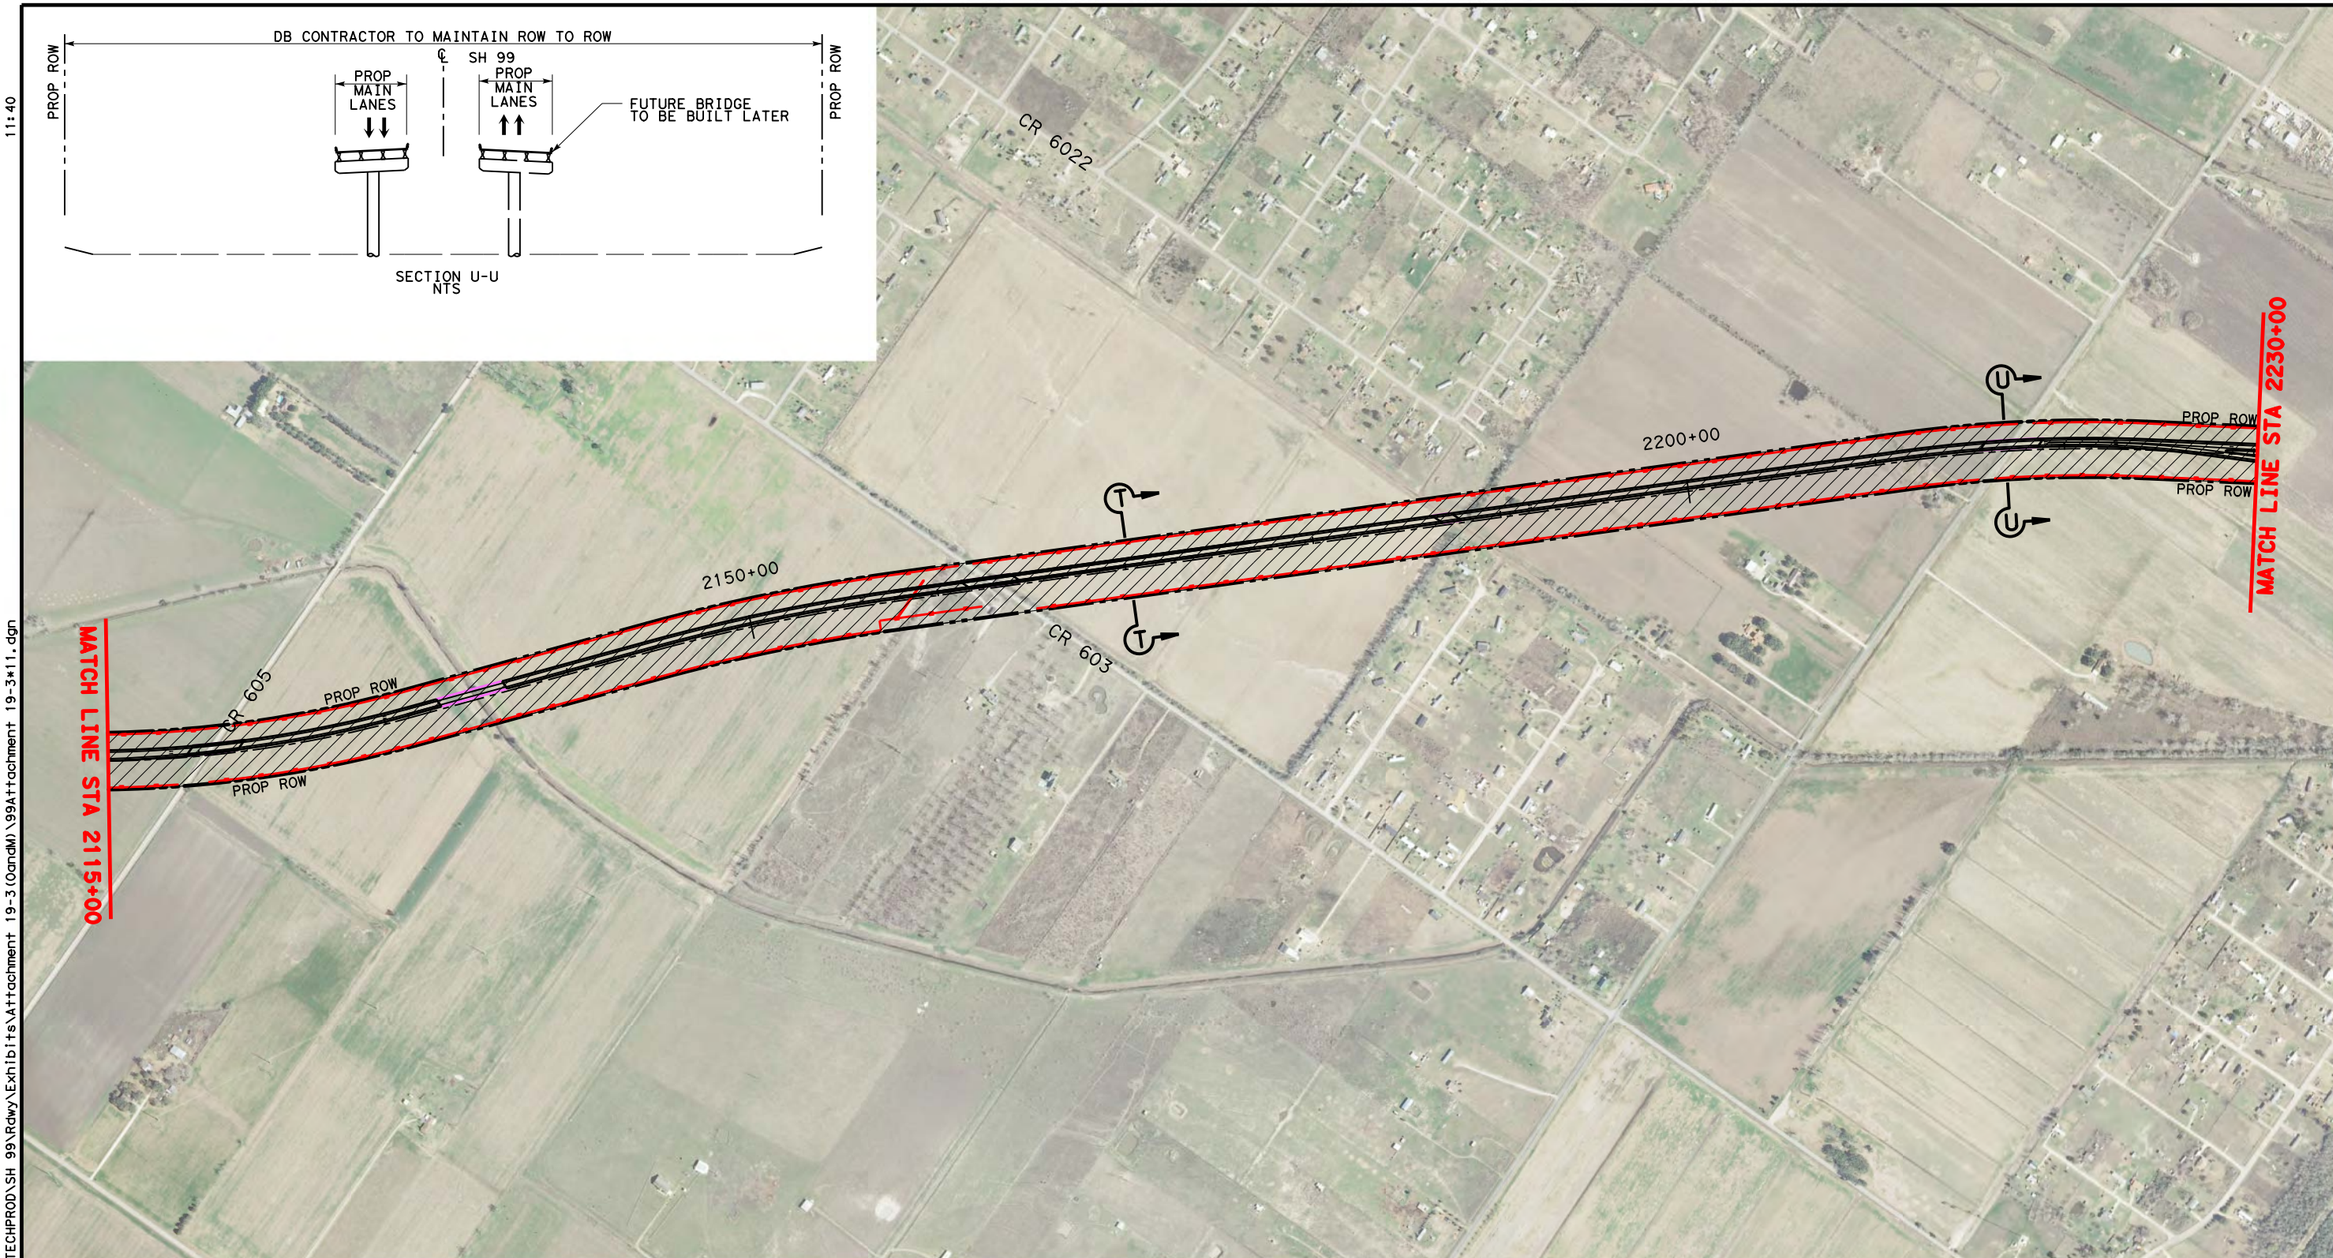

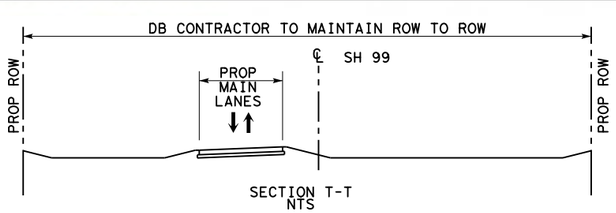

LEGEND

- LIMITS OF DB CONTRACTOR'S CONSTRUCTION, OPERATIONS, AND MAINTENANCE RESPONSIBILITIES
- PROPOSED GRAND PARKWAY
- PROP ROW
- PROP CONTOL OF ACCESS
- EXISTING ROW
- PROPERTY LINE
- PROPOSED GRAND PARKWAY BY OTHERS

0 200 400 800 (H)

Texas Department of Transportation

STATE HIGHWAY 99 GRAND PARKWAY H&I

ATTACHMENT 19-2
O & M LIMITS, H & I-1

DSN:	FED. RD. DIV. NO.	STATE	PROJECT NO.			HIGHWAY NO.
CK:	6	TEXAS				SH 99
DRN:	STATE DISTRICT	COUNTY	CONTROL NO.	SECTION NO.	JOB NO.	SHEET NO.
CK:						11

Scale: 800.000000:1.000000
Plotted on:8/7/2015 11:40

Design Filename: \\Hoxw00\Jobs\59004\TECHPROD\SH 99\Rdwy\Exhibits\Attachment 19-3(O&M)\99Attachment 19-3*11.dgn
Pen Table: \\hoxw00\Jobs\59004\TECHPROD\SH 99\Rdwy\plots\59004*SH99*11x17.pen
dmallion

Scale: 800.000000:1.000000
Plotted on:8/7/2015
11:41

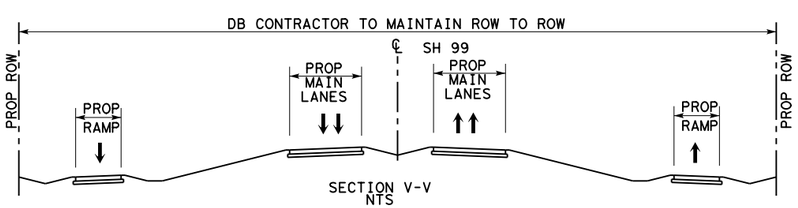

LEGEND

- LIMITS OF DB CONTRACTOR'S CONSTRUCTION, OPERATIONS, AND MAINTENANCE RESPONSIBILITIES
- PROPOSED GRAND PARKWAY
- PROP ROW
- PROP CONTOL OF ACCESS
- EXISTING ROW
- PROPERTY LINE
- PROPOSED GRAND PARKWAY BY OTHERS

0 200 400 800(H)

Texas Department of Transportation

STATE HIGHWAY 99 GRAND PARKWAY H&I

ATTACHMENT 19-2
O & M LIMITS, H & I-1

DSN:	FED. RD. DIV. NO.	STATE	PROJECT NO.			HIGHWAY NO.
CK:	6	TEXAS				SH 99
DRN:	STATE DISTRICT	COUNTY	CONTROL NO.	SECTION NO.	JOB NO.	SHEET NO.
CK:						12

dnailion
Pen Table:\\hoxw00\Jobs\59004\TECHPROD\SH 99\Rdwy\plots\59004*SH99*11x17.pen
Design Filename: \\Hoxw00\Jobs\59004\TECHPROD\SH 99\Rdwy\Exhibits\Attachment 19-3(OandM)\99Attachment 19-3*12.dgn
Design Filename: \\Hoxw00\Jobs\59004\TECHPROD\SH 99\Rdwy\Exhibits\Attachment 19-3(OandM)\99Attachment 19-3*12.dgn

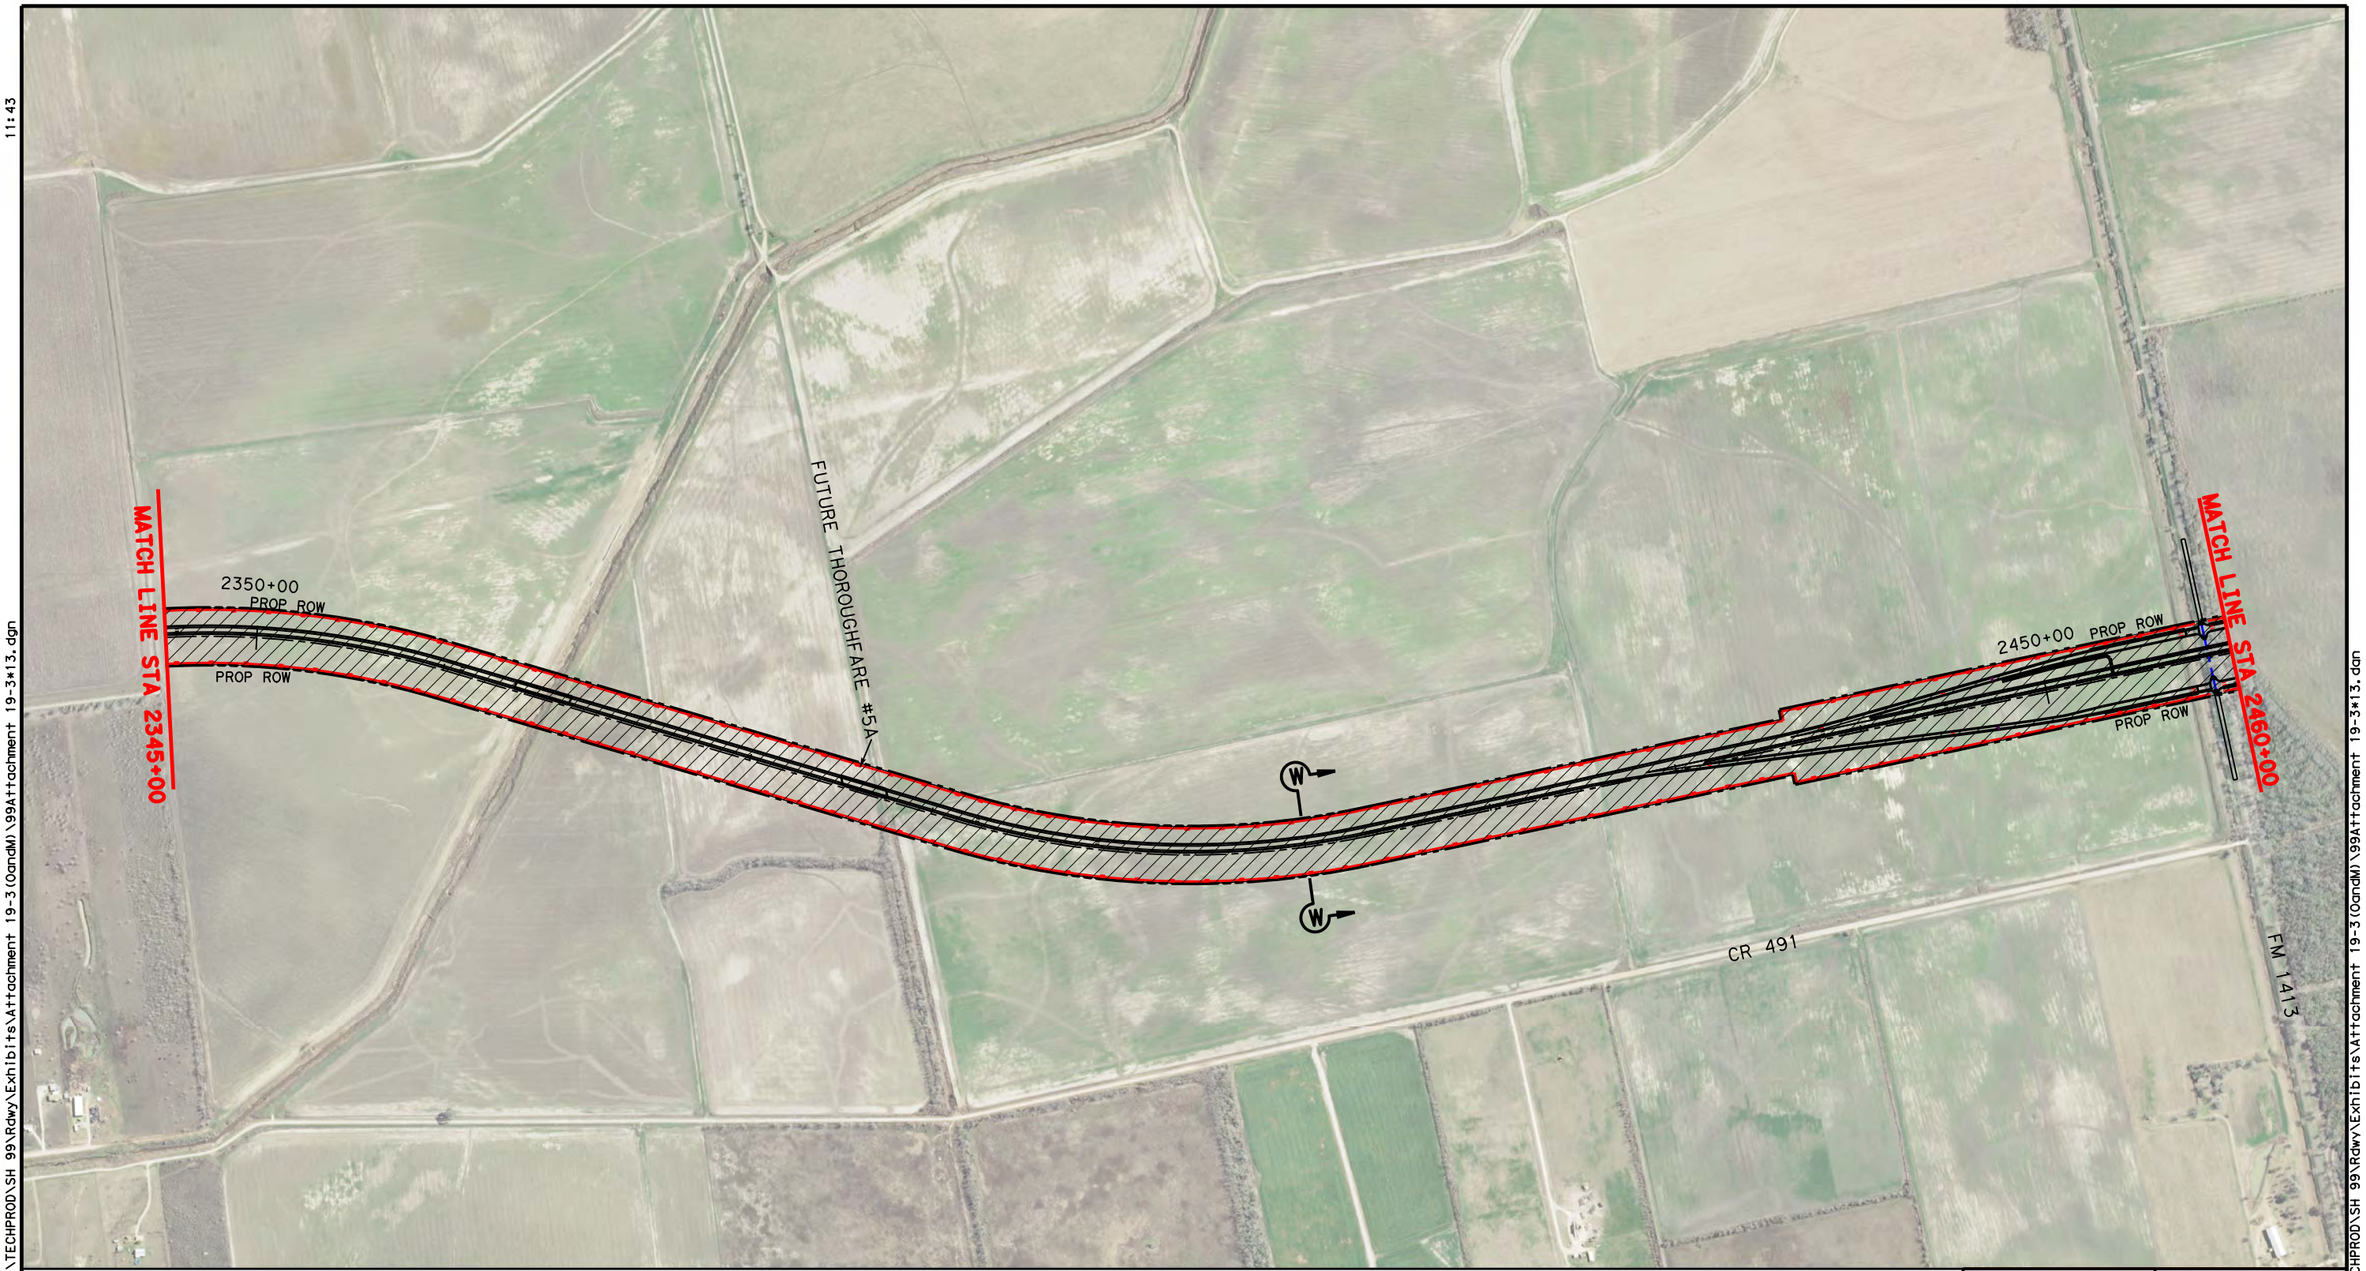

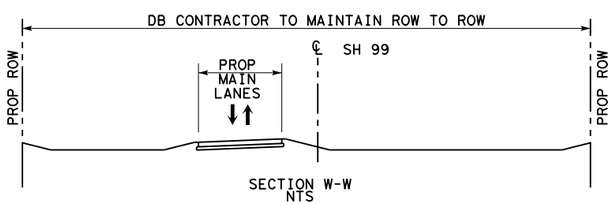

LEGEND

- LIMITS OF DB CONTRACTOR'S CONSTRUCTION, OPERATIONS, AND MAINTENANCE RESPONSIBILITIES
- PROPOSED GRAND PARKWAY
- PROP ROW
- PROP CONTOL OF ACCESS
- EXISTING ROW
- PROPERTY LINE
- PROPOSED GRAND PARKWAY BY OTHERS

0 200 400 800 (H)

Texas Department of Transportation

STATE HIGHWAY 99 GRAND PARKWAY H&I

ATTACHMENT 19-2
O & M LIMITS, H & I-1

DSN:	FED. RD. DIV. NO.	STATE	PROJECT NO.			HIGHWAY NO.
CK:	6	TEXAS				SH 99
DRN:	STATE DISTRICT	COUNTY	CONTROL NO.	SECTION NO.	JOB NO.	SHEET NO.
CK:						13

Scale: 800.000000:1.000000
Plotted on:8/7/2015
11:43
dnallion
Pen Table:\\hoxw00\jobs\59004\TECHPROD\SH 99\Rdwy\plots\59004*SH99*11x17.pen
Design Filename:\\hoxw00\jobs\59004\TECHPROD\SH 99\Rdwy\Exhibits\Attachment 19-3(OandM)\99Attachment 19-3*13.dgn
Design Filename:\\hoxw00\jobs\59004\TECHPROD\SH 99\Rdwy\Exhibits\Attachment 19-3(OandM)\99Attachment 19-3*13.dgn

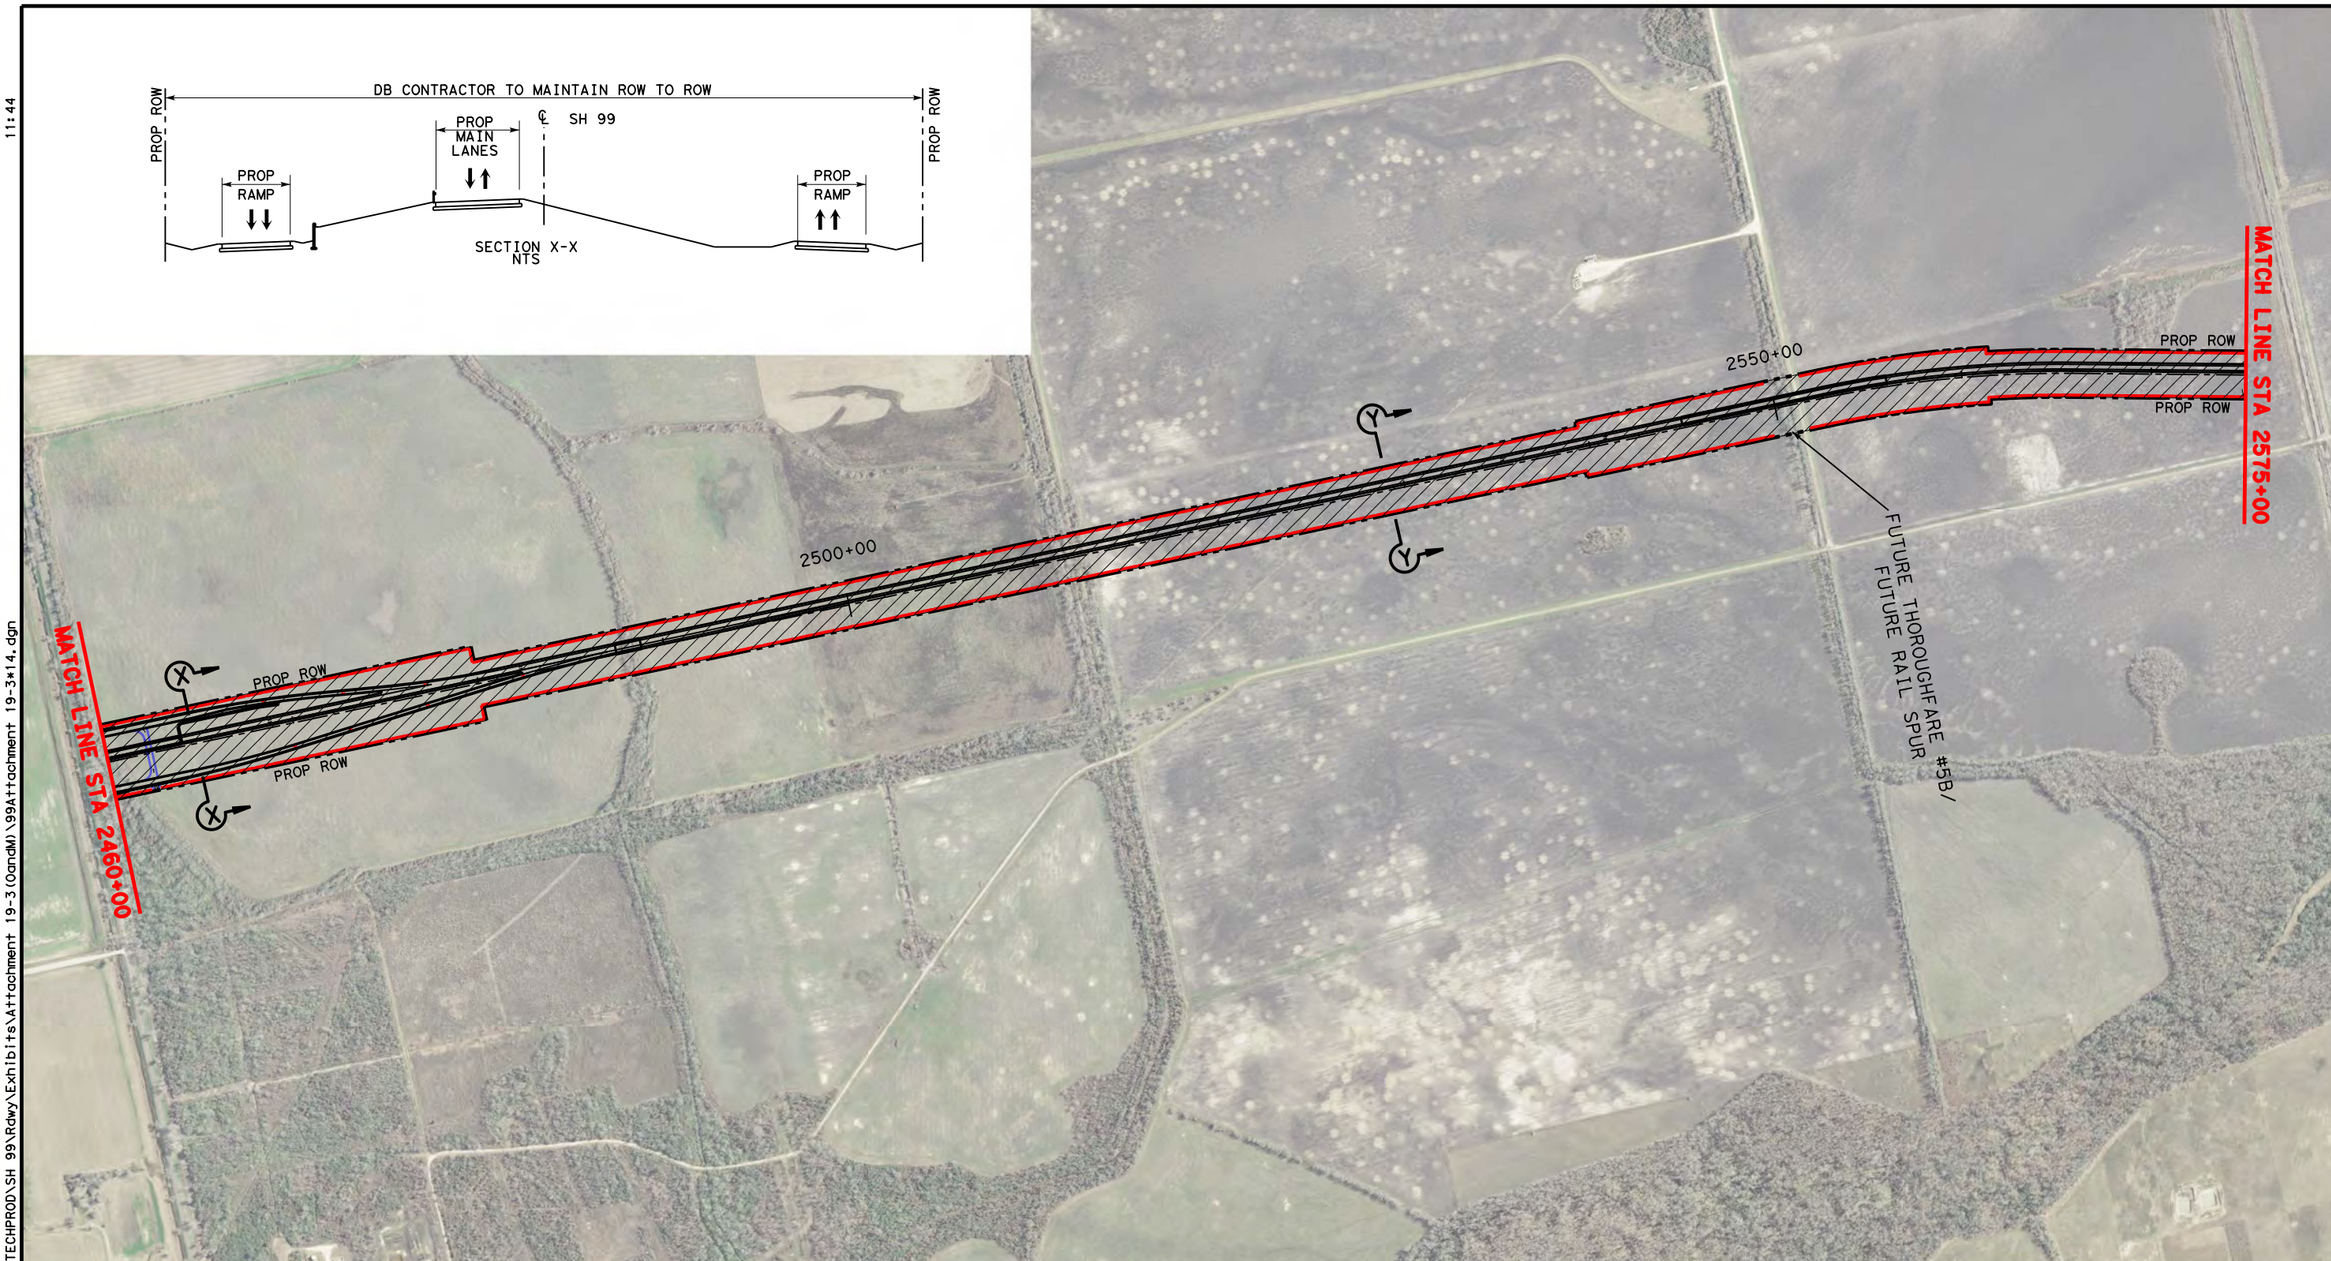

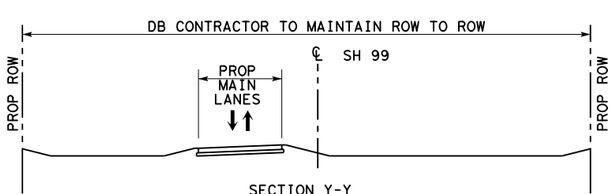

LEGEND

- LIMITS OF DB CONTRACTOR'S CONSTRUCTION, OPERATIONS, AND MAINTENANCE RESPONSIBILITIES
- PROPOSED GRAND PARKWAY
- PROP ROW
- PROP CONTOL OF ACCESS
- EXISTING ROW
- PROPERTY LINE
- PROPOSED GRAND PARKWAY BY OTHERS

0 200 400 800 (H)

Texas Department of Transportation

STATE HIGHWAY 99 GRAND PARKWAY H&I

ATTACHMENT 19-2
O & M LIMITS, H & I-1

DSN:	FED. RD. DIV. NO.	STATE	PROJECT NO.			HIGHWAY NO.
CK:	6	TEXAS				SH 99
DRN:	STATE DISTRICT	COUNTY	CONTROL NO.	SECTION NO.	JOB NO.	SHEET NO.
CK:						14

Scale: 800.000000:1.000000
Plotted on:8/7/2015
11:44

dnallion
Pen Table:\\hoxw00\jobs\59004\TECHPROD\SH 99\Rdwy\plots\59004*SH99*11x17.pen
Design Filename:\\hoxw00\jobs\59004\TECHPROD\SH 99\Rdwy\Exhibits\Attachment 19-3(O&M)\99Attachment 19-3*14.dgn

Design Filename:\\hoxw00\jobs\59004\TECHPROD\SH 99\Rdwy\Exhibits\Attachment 19-3(O&M)\99Attachment 19-3*14.dgn

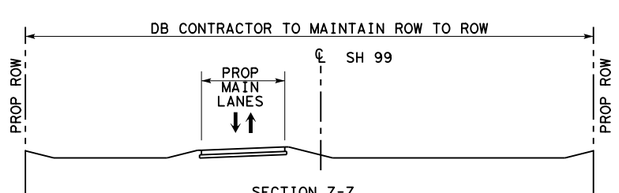

LEGEND

- LIMITS OF DB CONTRACTOR'S CONSTRUCTION, OPERATIONS, AND MAINTENANCE RESPONSIBILITIES
- PROPOSED GRAND PARKWAY
- PROP ROW
- PROP CONTOL OF ACCESS
- EXISTING ROW
- PROPERTY LINE
- PROPOSED GRAND PARKWAY BY OTHERS

0 200 400 800 (H)

Texas Department of Transportation

STATE HIGHWAY 99 GRAND PARKWAY H&I

ATTACHMENT 19-2
O & M LIMITS, H & I-1

DSN:	FED. RD. DIV. NO.	STATE	PROJECT NO.			HIGHWAY NO.
CK:	6	TEXAS				SH 99
DRN:	STATE DISTRICT	COUNTY	CONTROL NO.	SECTION NO.	JOB NO.	SHEET NO.
CK:						15

Scale: 800.000000:1.000000
Plotted on:8/7/2015 11:45

Design Filename: \\hoxw00\Jobs\59004\TECHPROD\SH 99\Rdwy\Exhibits\Attachment 19-3(OandM)\99Attachment 19-3*15.dgn

Pen Table: \\hoxw00\Jobs\59004\TECHPROD\SH 99\Rdwy\plots\59004*SH99*11x17.pen

dnaillon

Design Filename: \\hoxw00\Jobs\59004\TECHPROD\SH 99\Rdwy\Exhibits\Attachment 19-3(OandM)\99Attachment 19-3*15.dgn

Scale: 800.000000:1.000000
Plotted on:8/7/2015
11:47

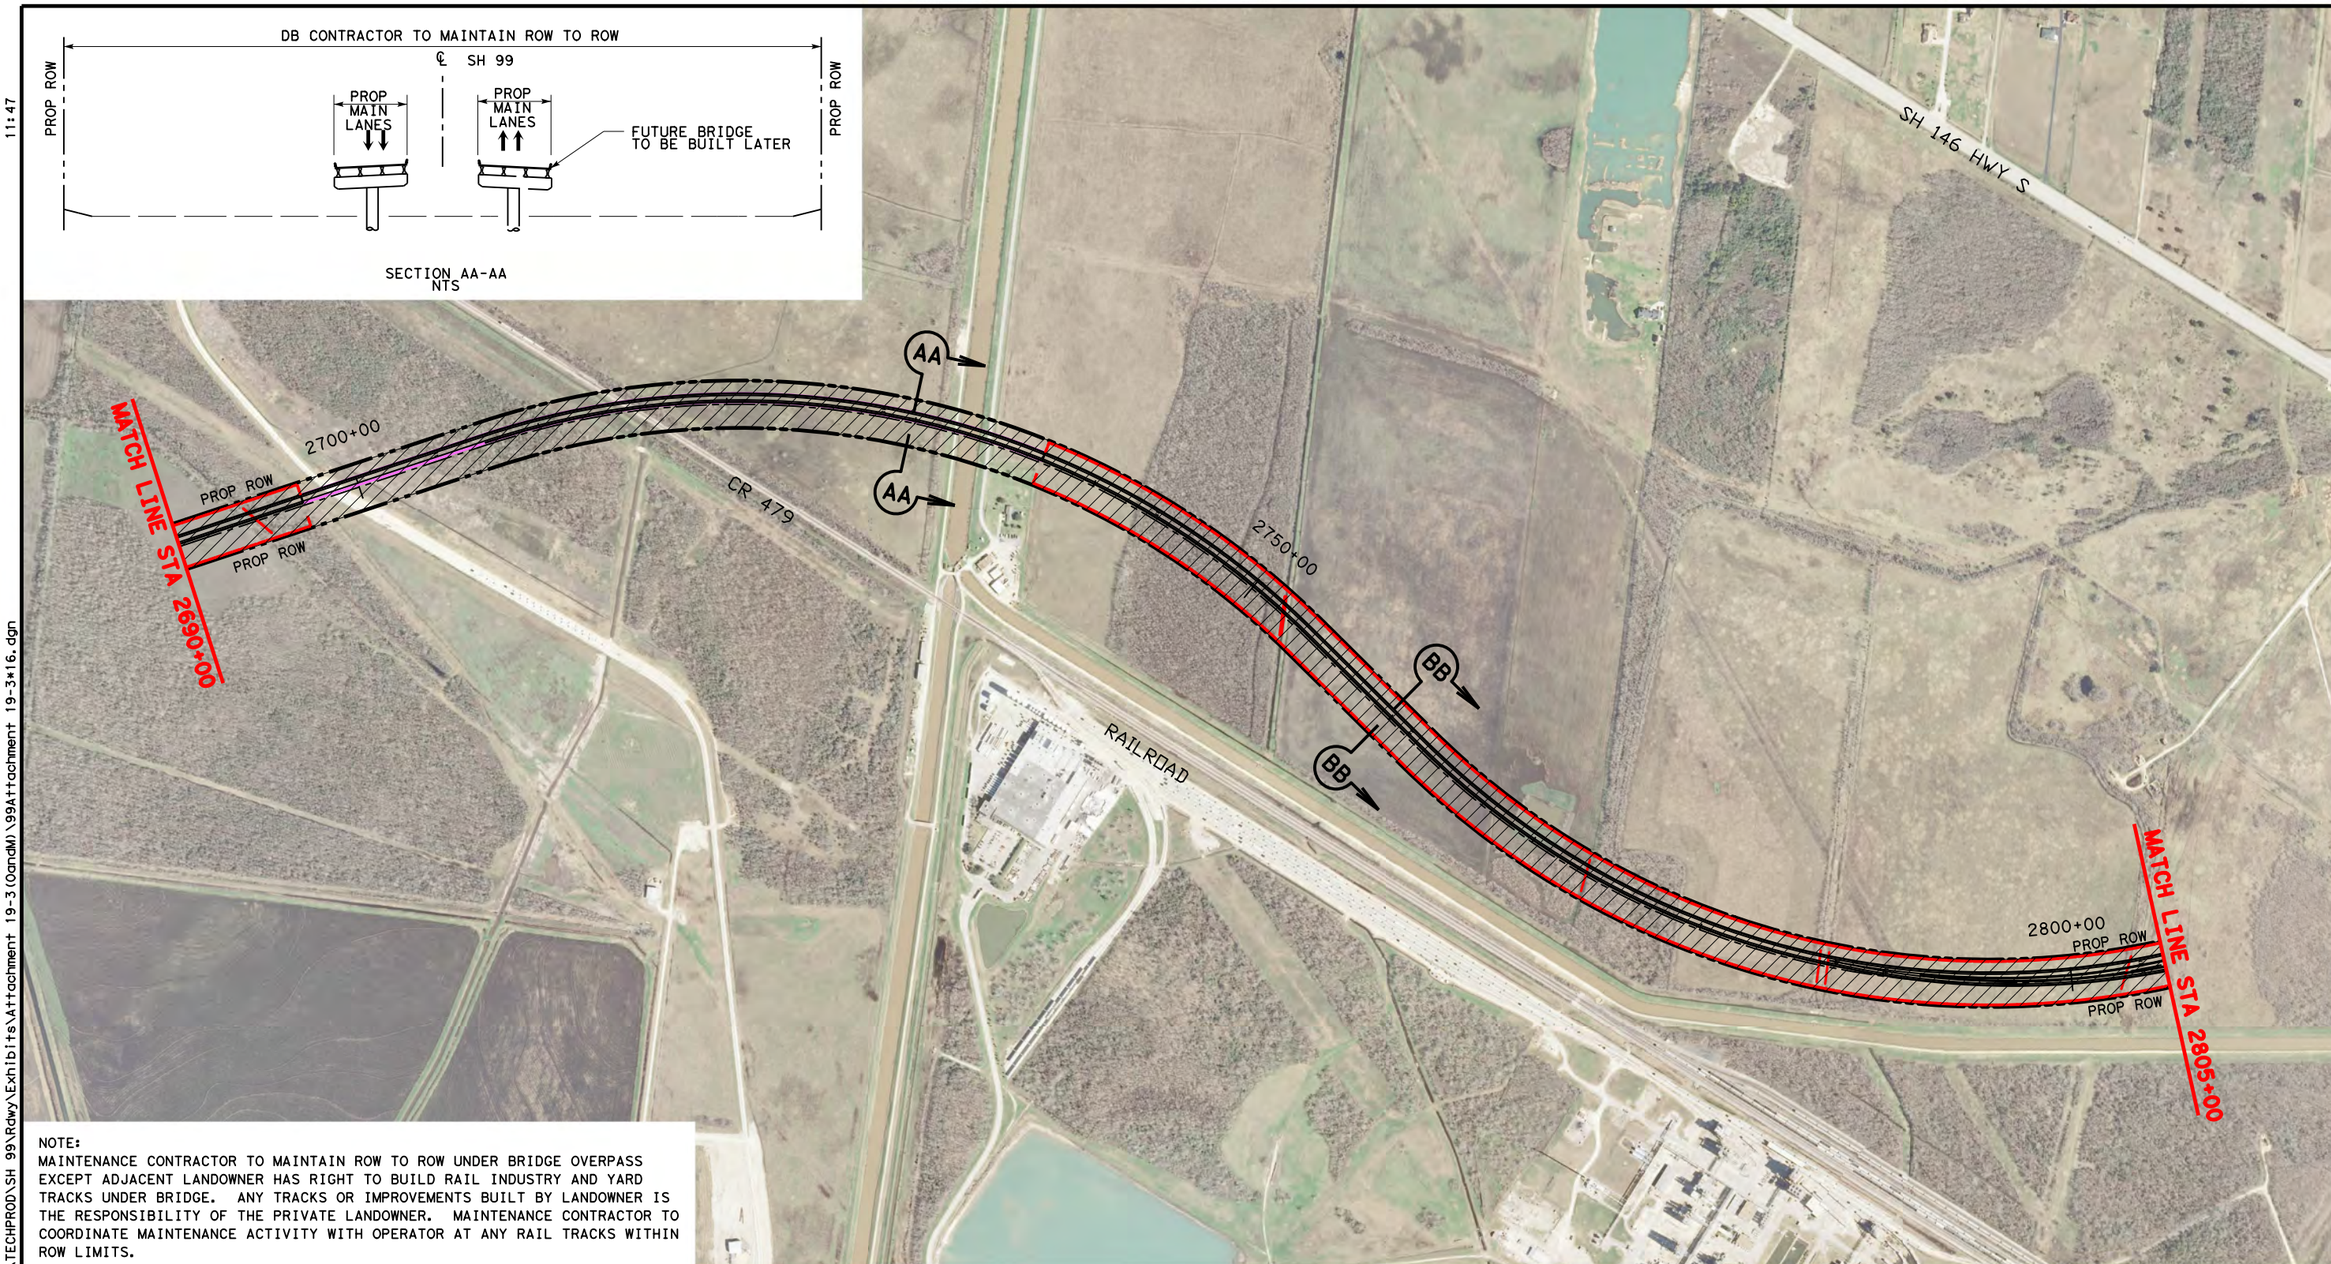

NOTE:
MAINTENANCE CONTRACTOR TO MAINTAIN ROW TO ROW UNDER BRIDGE OVERPASS EXCEPT ADJACENT LANDOWNER HAS RIGHT TO BUILD RAIL INDUSTRY AND YARD TRACKS UNDER BRIDGE. ANY TRACKS OR IMPROVEMENTS BUILT BY LANDOWNER IS THE RESPONSIBILITY OF THE PRIVATE LANDOWNER. MAINTENANCE CONTRACTOR TO COORDINATE MAINTENANCE ACTIVITY WITH OPERATOR AT ANY RAIL TRACKS WITHIN ROW LIMITS.

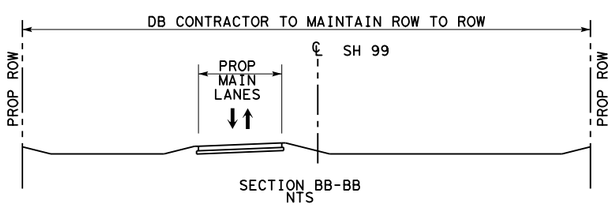

LEGEND

- LIMITS OF DB CONTRACTOR'S CONSTRUCTION, OPERATIONS, AND MAINTENANCE RESPONSIBILITIES
- PROPOSED GRAND PARKWAY
- PROP ROW
- PROP CONTOL OF ACCESS
- EXISTING ROW
- PROPERTY LINE
- PROPOSED GRAND PARKWAY BY OTHERS

0 200 400 800 (H)

Texas Department of Transportation

STATE HIGHWAY 99 GRAND PARKWAY H&I

ATTACHMENT 19-2
O & M LIMITS, H & I-1

DSN:	FED. RD. DIV. NO.	STATE	PROJECT NO.			HIGHWAY NO.
CK:	6	TEXAS				SH 99
DRN:	STATE DISTRICT	COUNTY	CONTROL NO.	SECTION NO.	JOB NO.	SHEET NO.
CK:						16

dmailion
Pen Table:\\hoxw00\jobs\59004\TECHPROD\SH 99\Rdwy\plots\59004*SH99*11x17.pen
Design Filename: \\hoxw00\jobs\59004\TECHPROD\SH 99\Rdwy\Exhibits\Attachment 19-3(OandM)\99Attachment 19-3*16.dgn
Design Filename: \\hoxw00\jobs\59004\TECHPROD\SH 99\Rdwy\Exhibits\Attachment 19-3(OandM)\99Attachment 19-3*16.dgn

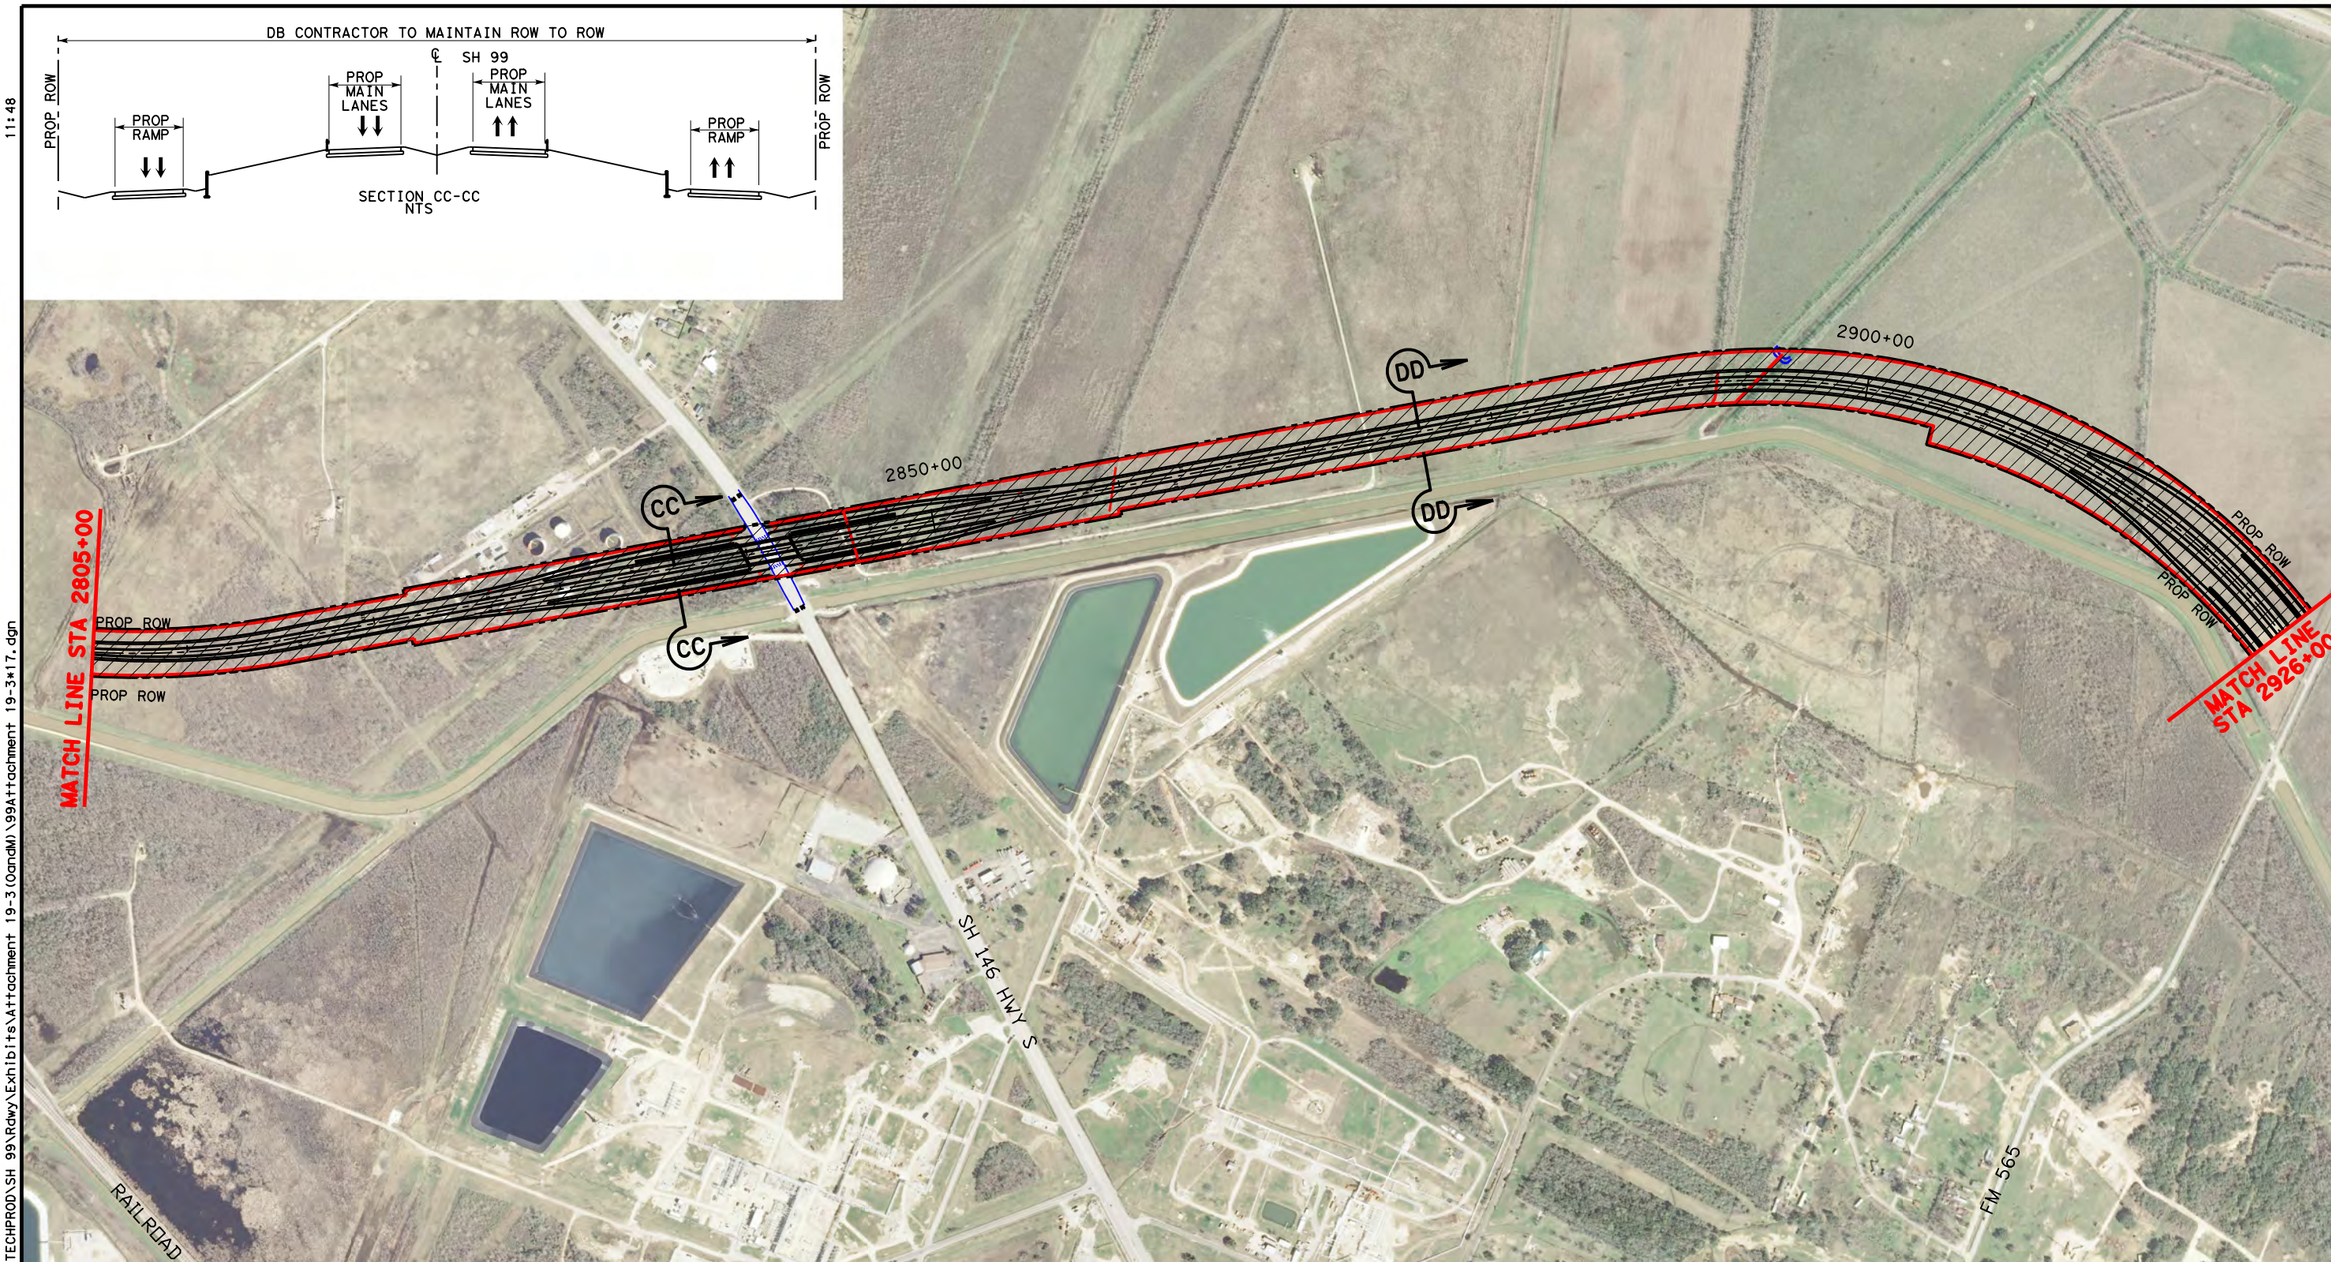

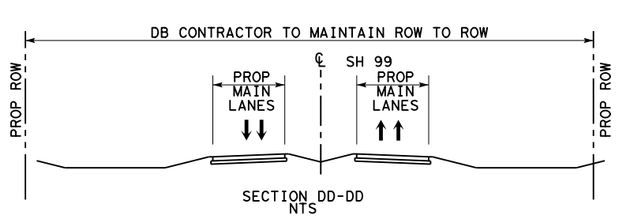

LEGEND

- LIMITS OF DB CONTRACTOR'S CONSTRUCTION, OPERATIONS, AND MAINTENANCE RESPONSIBILITIES
- PROPOSED GRAND PARKWAY
- PROP ROW
- PROP CONTOL OF ACCESS
- EXISTING ROW
- PROPERTY LINE
- PROPOSED GRAND PARKWAY BY OTHERS

0 200 400 800 (H)

Texas Department of Transportation

STATE HIGHWAY 99 GRAND PARKWAY H&I

ATTACHMENT 19-2
O & M LIMITS, H & I-1

DSN:	FED. RD. DIV. NO.	STATE	PROJECT NO.			HIGHWAY NO.
CK:	6	TEXAS				SH 99
DRN:	STATE DISTRICT	COUNTY	CONTROL NO.	SECTION NO.	JOB NO.	SHEET NO.
CK:						17

Scale: 800.000000:1.000000
Plotted on:8/7/2015 11:48

Design Filename: \\hoxw00\jobs\59004\TECHPROD\SH 99\Rdwy\Exhibits\Attachment 19-3(OandM)\99Attachment 19-3*17.dgn
Pen Table: \\hoxw00\jobs\59004\TECHPROD\SH 99\Rdwy\plots\59004*SH99*11x17.pen
dnallion

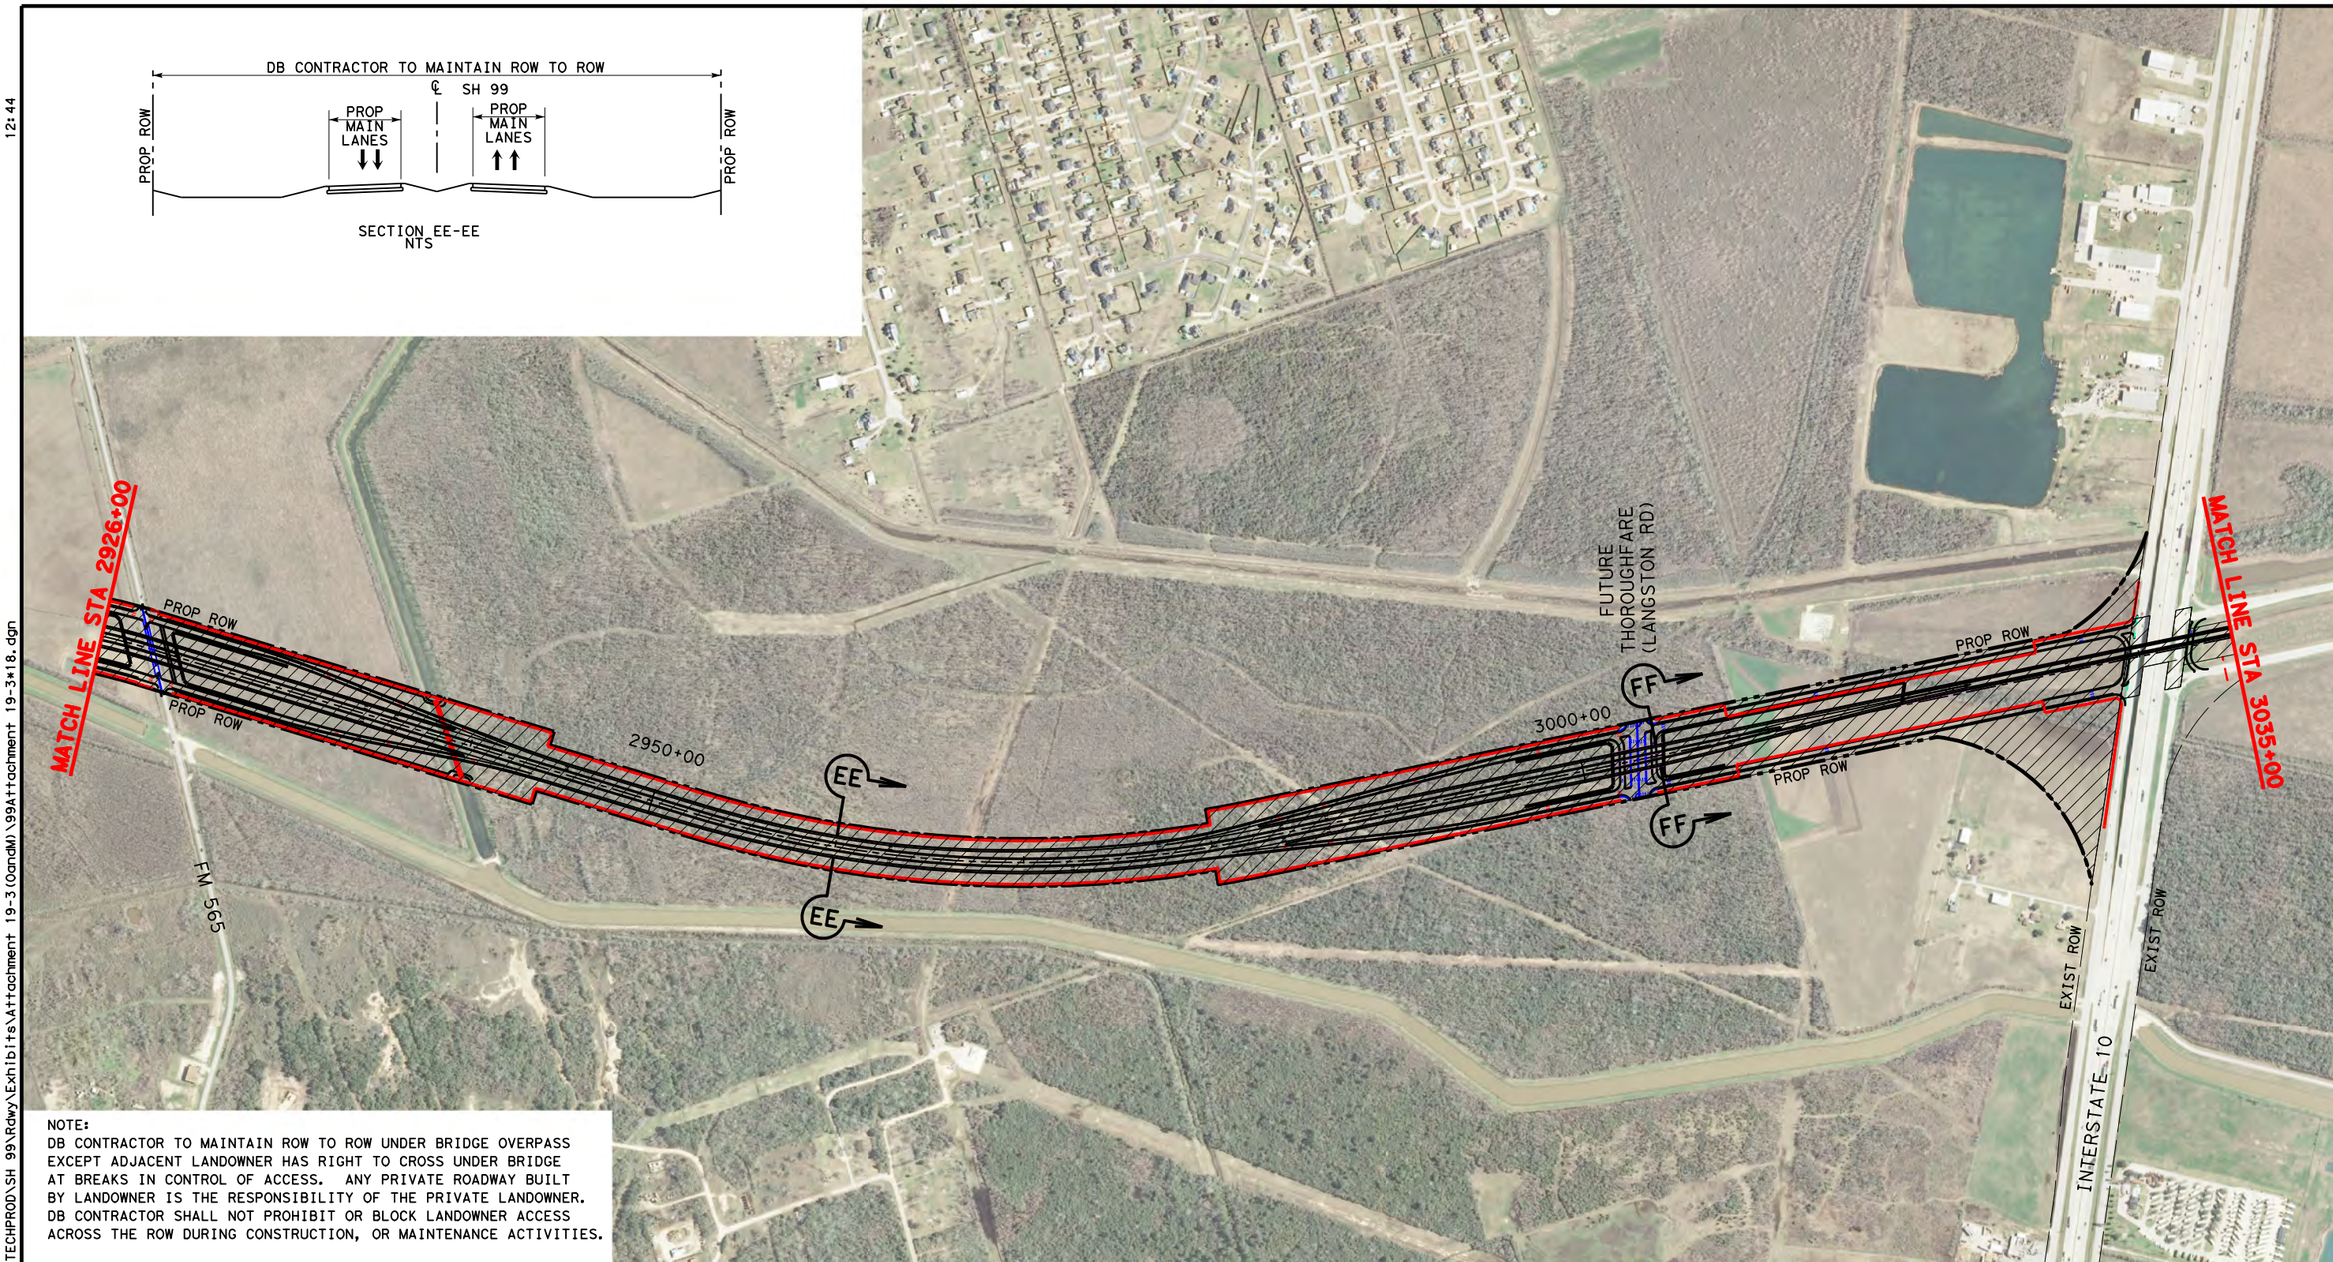

NOTE:
DB CONTRACTOR TO MAINTAIN ROW TO ROW UNDER BRIDGE OVERPASS EXCEPT ADJACENT LANDOWNER HAS RIGHT TO CROSS UNDER BRIDGE AT BREAKS IN CONTROL OF ACCESS. ANY PRIVATE ROADWAY BUILT BY LANDOWNER IS THE RESPONSIBILITY OF THE PRIVATE LANDOWNER. DB CONTRACTOR SHALL NOT PROHIBIT OR BLOCK LANDOWNER ACCESS ACROSS THE ROW DURING CONSTRUCTION, OR MAINTENANCE ACTIVITIES.

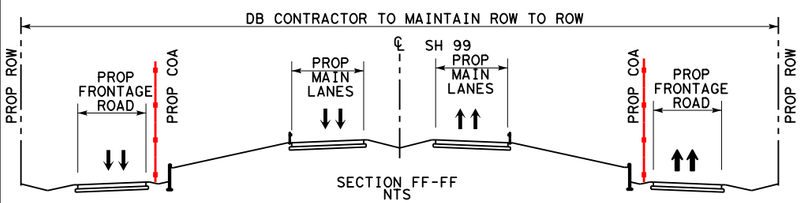

LEGEND

- LIMITS OF DB CONTRACTOR'S CONSTRUCTION, OPERATIONS, AND MAINTENANCE RESPONSIBILITIES
- PROPOSED GRAND PARKWAY
- PROP ROW
- PROP CONTOL OF ACCESS
- EXISTING ROW
- PROPERTY LINE
- PROPOSED GRAND PARKWAY BY OTHERS

0 200 400 800 (H)

Texas Department of Transportation

STATE HIGHWAY 99 GRAND PARKWAY H&I

ATTACHMENT 19-2
O & M LIMITS, H & I-1

DSN:	FED. RD. DIV. NO.	STATE	PROJECT NO.			HIGHWAY NO.
CK:	6	TEXAS				SH 99
DRN:	STATE DISTRICT	COUNTY	CONTROL NO.	SECTION NO.	JOB NO.	SHEET NO.
CK:						18

Scale: 800.000000:1.000000
Plotted on:8/7/2015 12:44

dnaillon
Pen Table:\\hoxw00\jobs\59004\TECHPROD\SH 99\Rdwy\plots\59004*SH99*11x17.pen
Design Filename:\\hoxw00\jobs\59004\TECHPROD\SH 99\Rdwy\Exhibits\Attachment 19-3(OandM)\99Attachment 19-3*18.dgn

Design Filename:\\hoxw00\jobs\59004\TECHPROD\SH 99\Rdwy\Exhibits\Attachment 19-3(OandM)\99Attachment 19-3*18.dgn

Scale: 800.000000:1.000000
Plotted on:8/7/2015
11:51

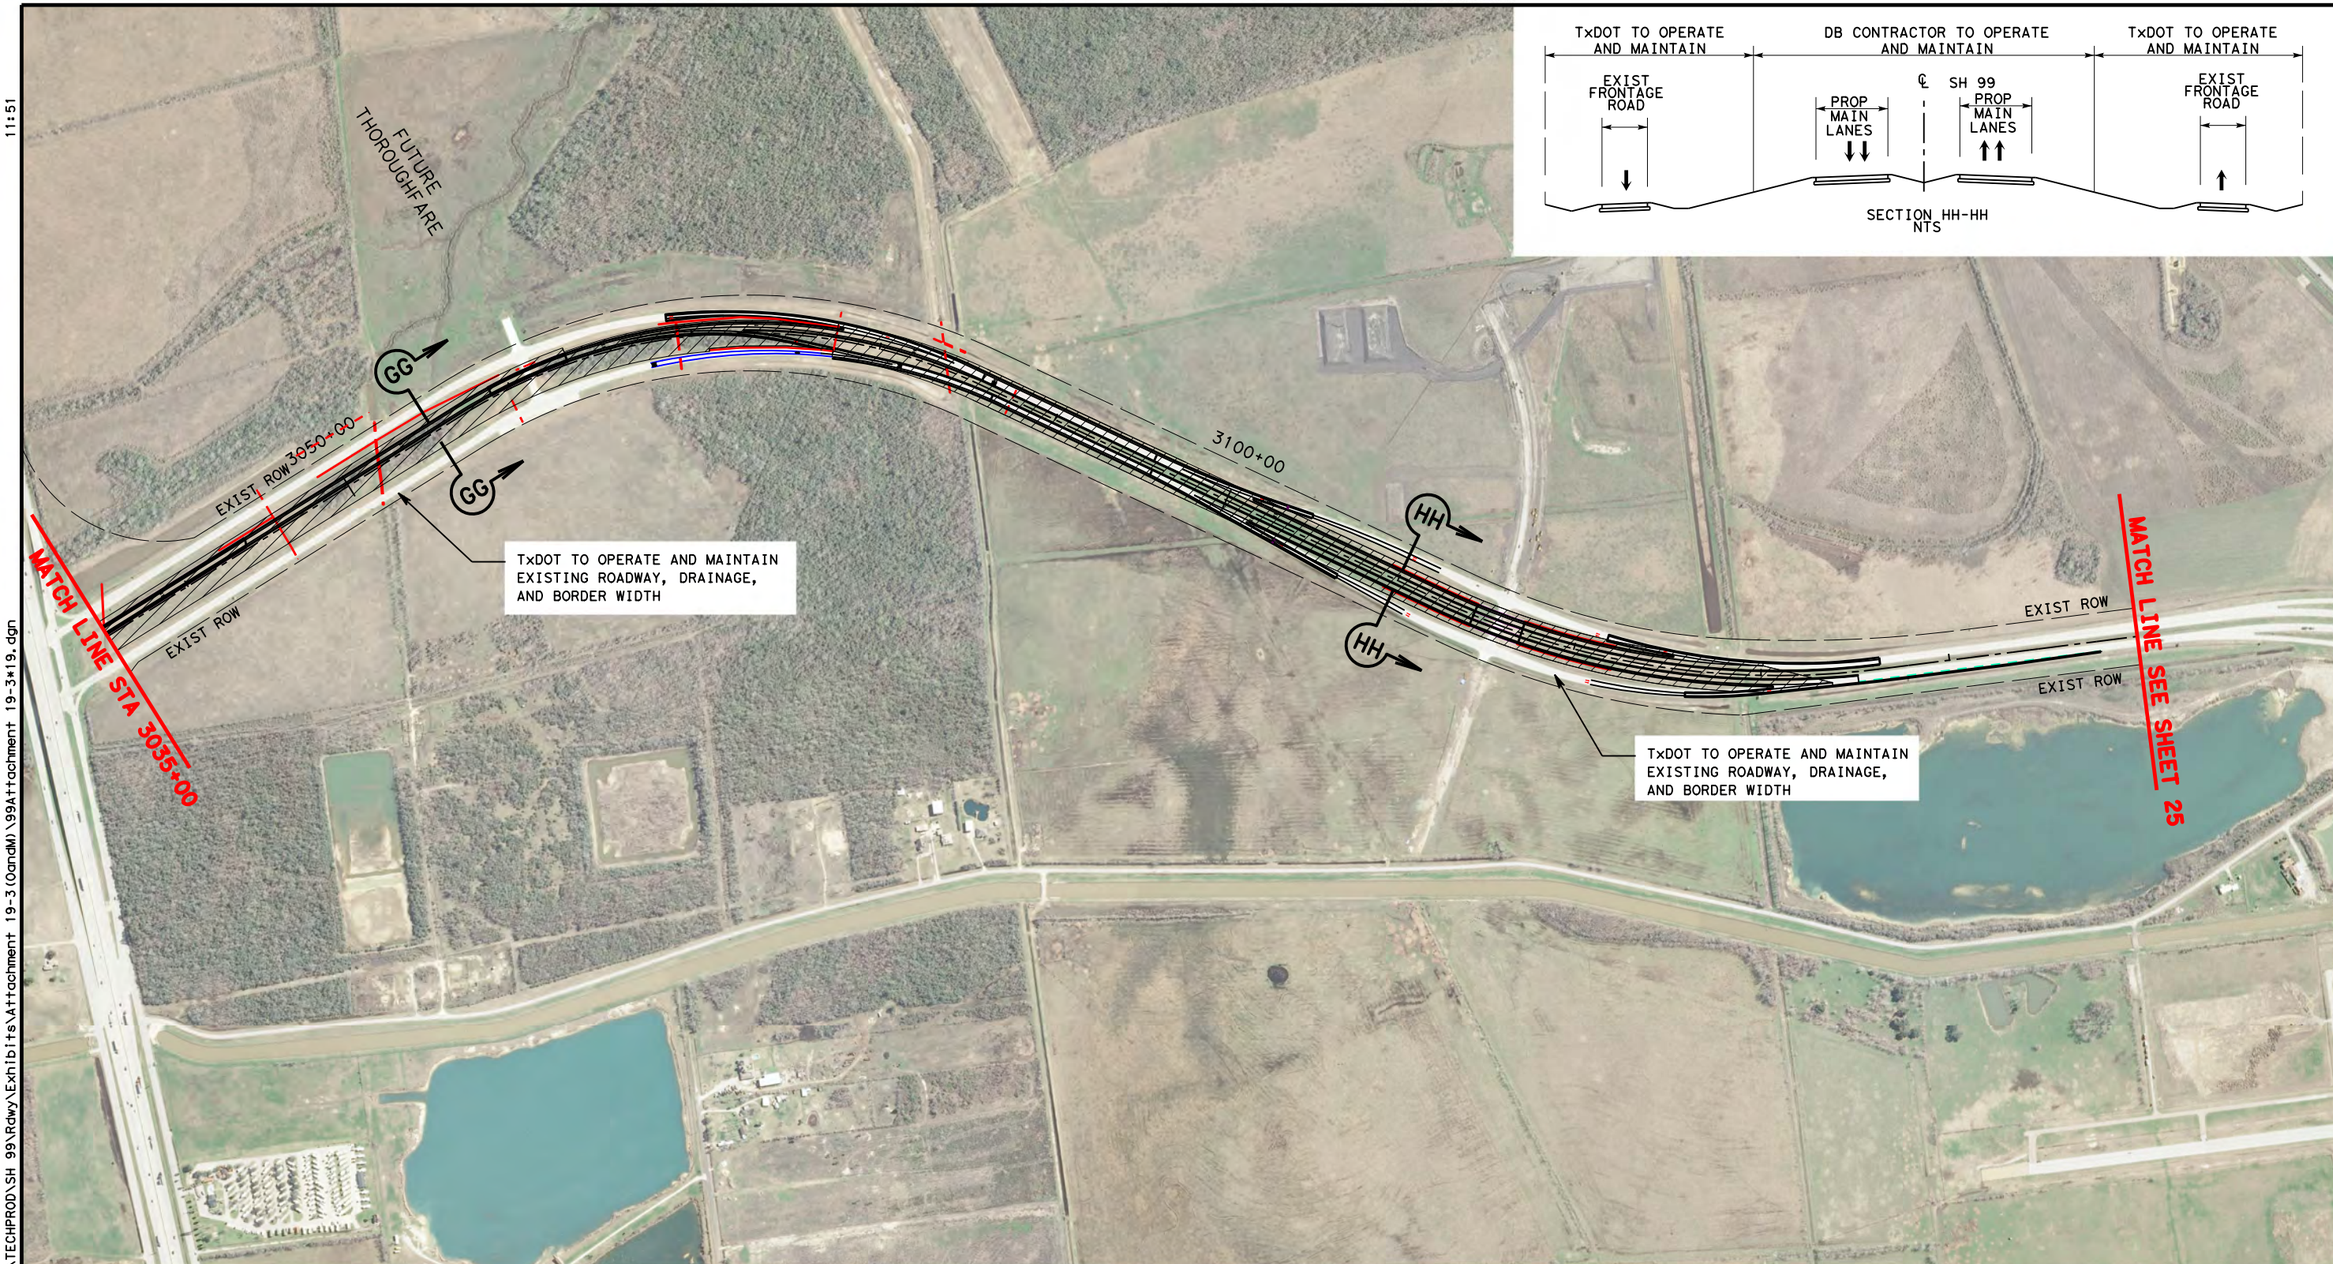

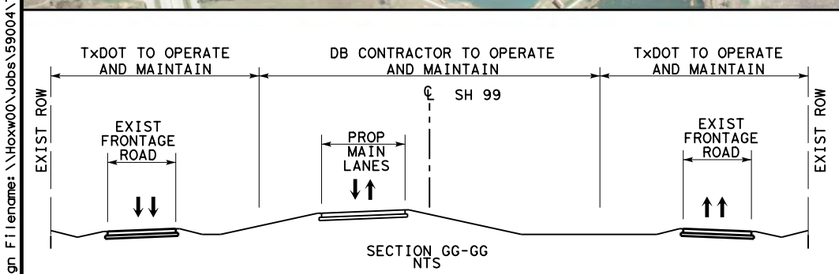

LEGEND

- LIMITS OF DB CONTRACTOR'S CONSTRUCTION, OPERATIONS, AND MAINTENANCE RESPONSIBILITIES
- PROPOSED GRAND PARKWAY
- PROP ROW
- PROP CONTOL OF ACCESS
- EXISTING ROW
- PROPERTY LINE
- PROPOSED GRAND PARKWAY BY OTHERS

0 200 400 800 (H)

Texas Department of Transportation

STATE HIGHWAY 99 GRAND PARKWAY H&I

ATTACHMENT 19-2
O & M LIMITS, H & I-1

DSN:	FED. RD. DIV. NO.	STATE	PROJECT NO.			HIGHWAY NO.
CK:	6	TEXAS				SH 99
DRN:	STATE DISTRICT	COUNTY	CONTROL NO.	SECTION NO.	JOB NO.	SHEET NO.
CK:						19

dmaillon
Pen Table:\\hoxw00\Jobs\59004\TECHPROD\SH 99\Rdwy\plots\59004*SH99*11x17.pen
Design Filename: \\Hoxw00\Jobs\59004\TECHPROD\SH 99\Rdwy\Exhibits\Attachment 19-3(O&M)\99Attachment 19-3*19.dgn
Design Filename: \\Hoxw00\Jobs\59004\TECHPROD\SH 99\Rdwy\Exhibits\Attachment 19-3(O&M)\99Attachment 19-3*19.dgn

Scale: 800.000000:1.000000
Plotted on:8/7/2015
11:53

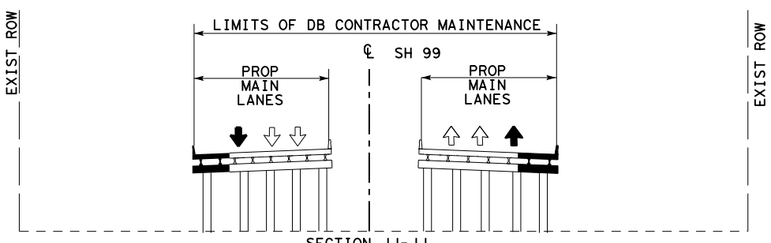

SECTION JJ-JJ
NTS

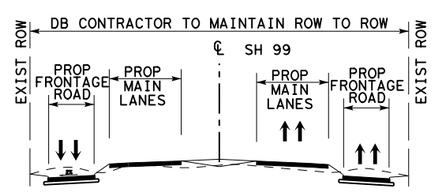

SECTION KK-KK
NTS

LEGEND

- LIMITS OF DB CONTRACTOR'S CONSTRUCTION, OPERATIONS, AND MAINTENANCE RESPONSIBILITIES
- PROPOSED GRAND PARKWAY
- PROP ROW
- PROP CONTOL OF ACCESS
- EXISTING ROW
- PROPERTY LINE
- PROPOSED GRAND PARKWAY BY OTHERS

0 200 400 800 (H)

Texas Department of Transportation

STATE HIGHWAY 99 GRAND PARKWAY H&I

ATTACHMENT 19-2
O & M LIMITS, I-2

DSN:	FED. RD. DIV. NO.	STATE	PROJECT NO.			HIGHWAY NO.
CK:	6	TEXAS				SH 99
DRN:	STATE DISTRICT	COUNTY	CONTROL NO.	SECTION NO.	JOB NO.	SHEET NO.
CK:						20

dnallion
Pen Table:\\hoxw00\Jobs\59004\TECHPROD\SH 99\Rdwy\plots\59004*SH99*11x17.pen
Design Filename: \\Hoxw00\Jobs\59004\TECHPROD\SH 99\Rdwy\Exhibits\Attachment 19-3(OandM)\99Attachment 19-3*20.dgn
Design Filename: \\Hoxw00\Jobs\59004\TECHPROD\SH 99\Rdwy\Exhibits\Attachment 19-3(OandM)\99Attachment 19-3*20.dgn

Scale: 800.000000:1.000000
Plotted on:8/7/2015
11:54

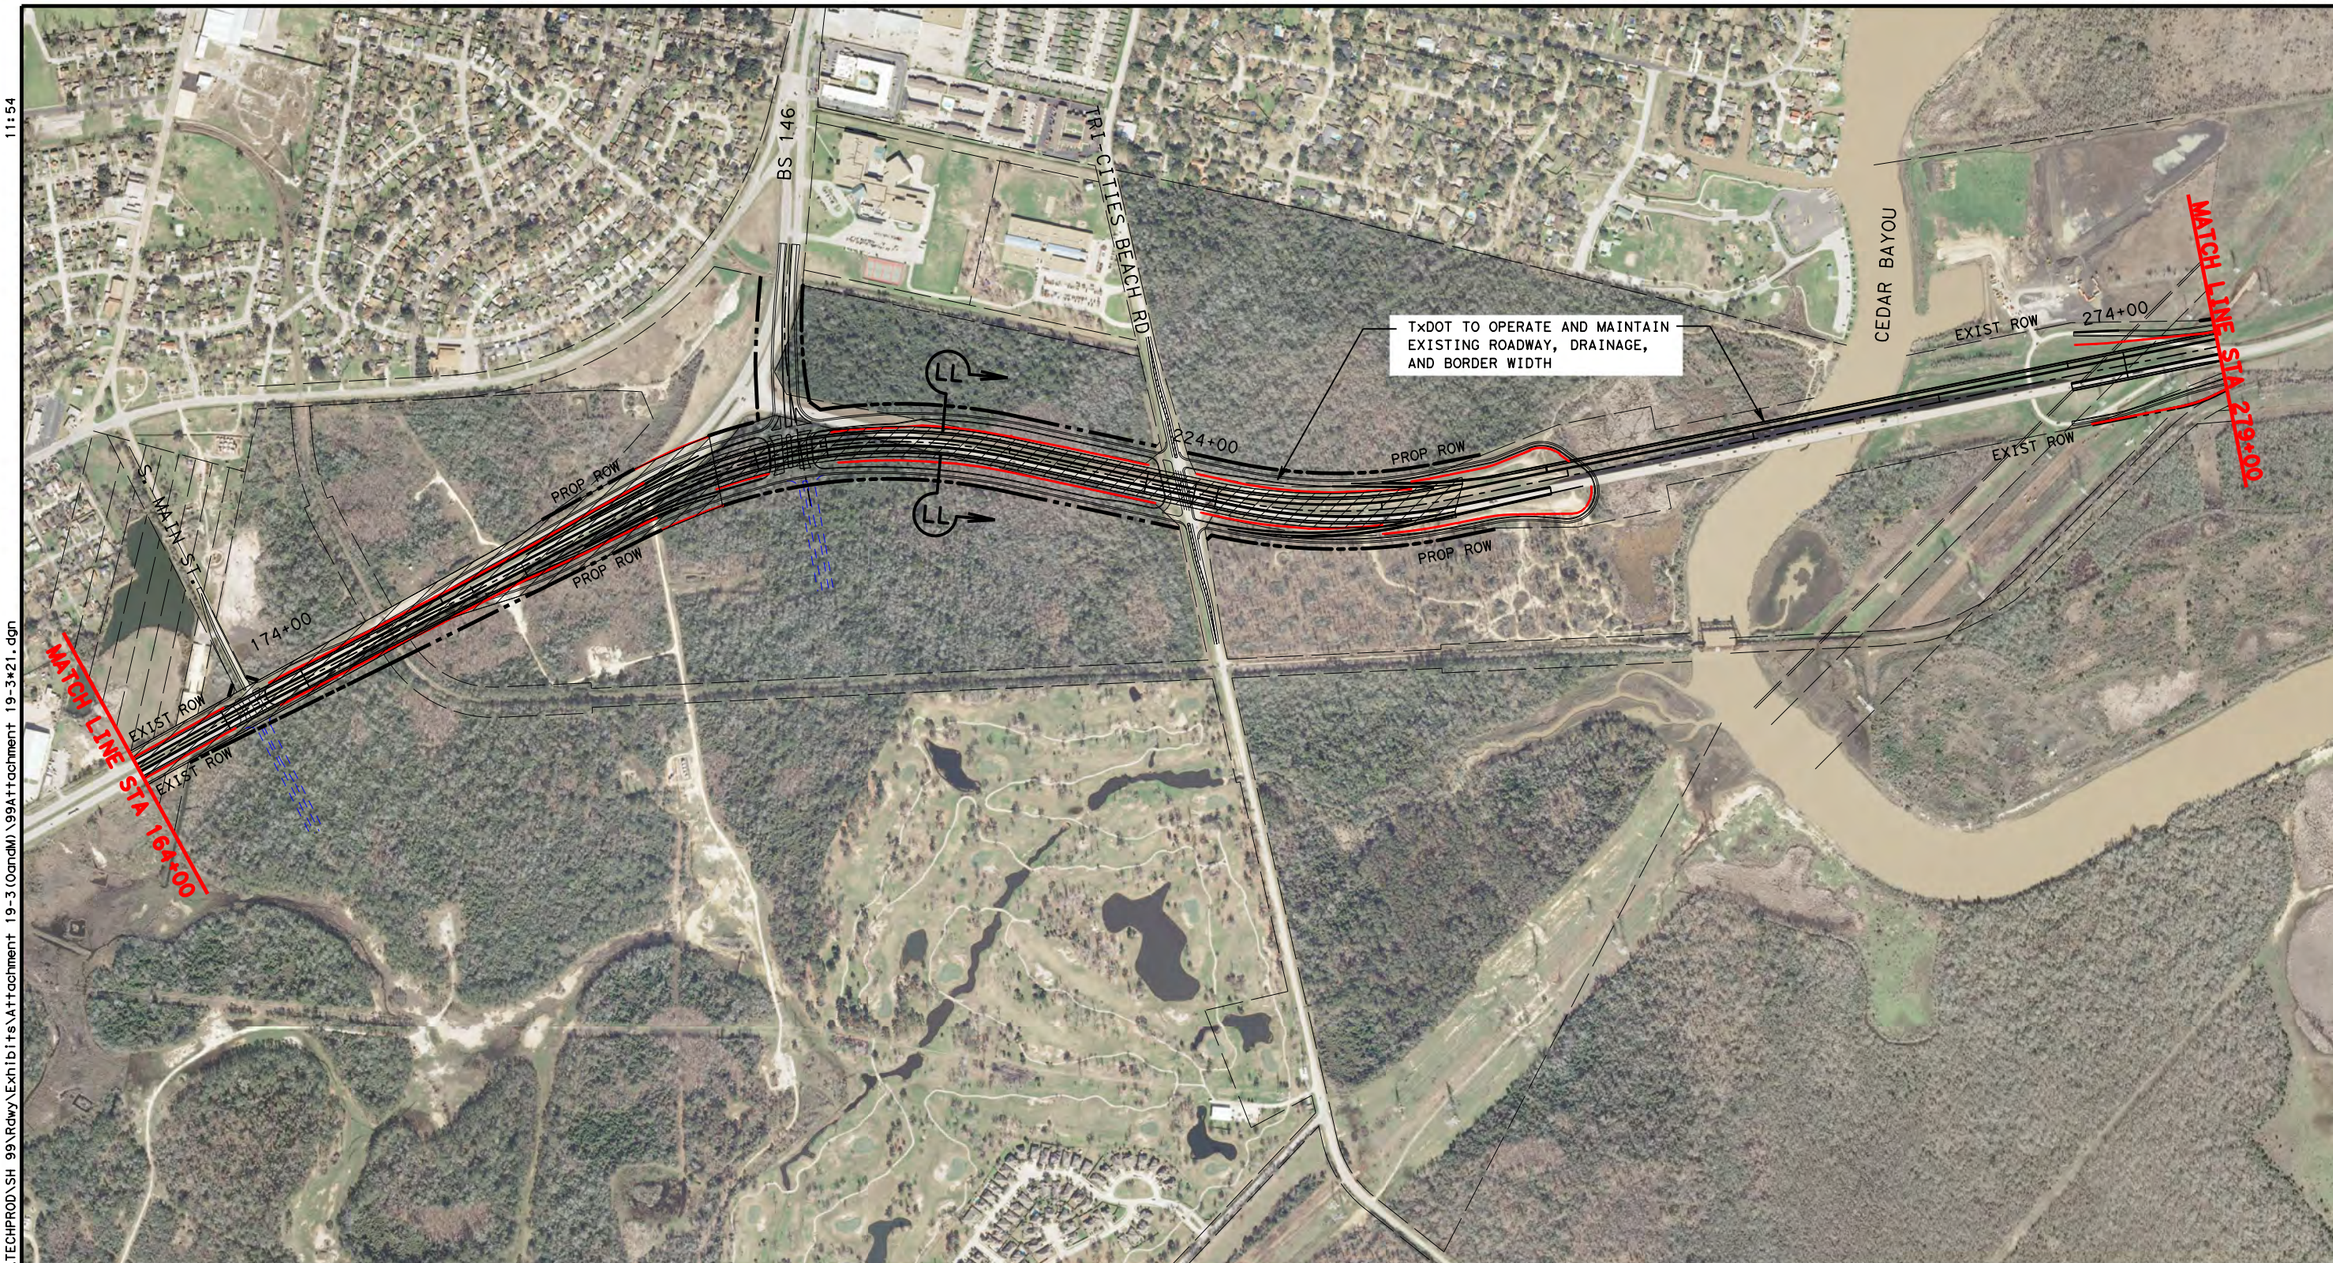

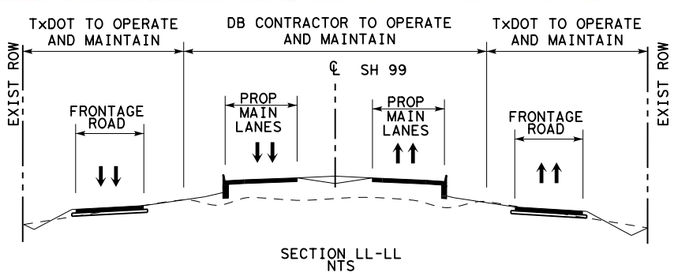

SECTION LL-LL
NTS

LEGEND

- LIMITS OF DB CONTRACTOR'S CONSTRUCTION, OPERATIONS, AND MAINTENANCE RESPONSIBILITIES
- PROPOSED GRAND PARKWAY
- PROP ROW
- PROP CONTOL OF ACCESS
- EXISTING ROW
- PROPERTY LINE
- PROPOSED GRAND PARKWAY BY OTHERS

0 200 400 800 (H)

Texas Department of Transportation

STATE HIGHWAY 99 GRAND PARKWAY H&I

ATTACHMENT 19-2
O & M LIMITS, I-2

DSN:	FED. RD. DIV. NO.	STATE	PROJECT NO.			HIGHWAY NO.
CK:	6	TEXAS				SH 99
DRN:	STATE DISTRICT	COUNTY	CONTROL NO.	SECTION NO.	JOB NO.	SHEET NO.
CK:						21

dnaillon
Pen Table:\\hoxw00\Jobs\59004\TECHPROD\SH 99\Rdwy\plots\59004*SH99*11x17.pen
Design Filename:\\Hoxw00\Jobs\59004\TECHPROD\SH 99\Rdwy\Exhibits\Attachment 19-3(OandM)\99Attachment 19-3*21.dgn

Design Filename:\\Hoxw00\Jobs\59004\TECHPROD\SH 99\Rdwy\Exhibits\Attachment 19-3(OandM)\99Attachment 19-3*21.dgn

Scale: 800.000000:1.000000
Plotted on:8/7/2015
11:56

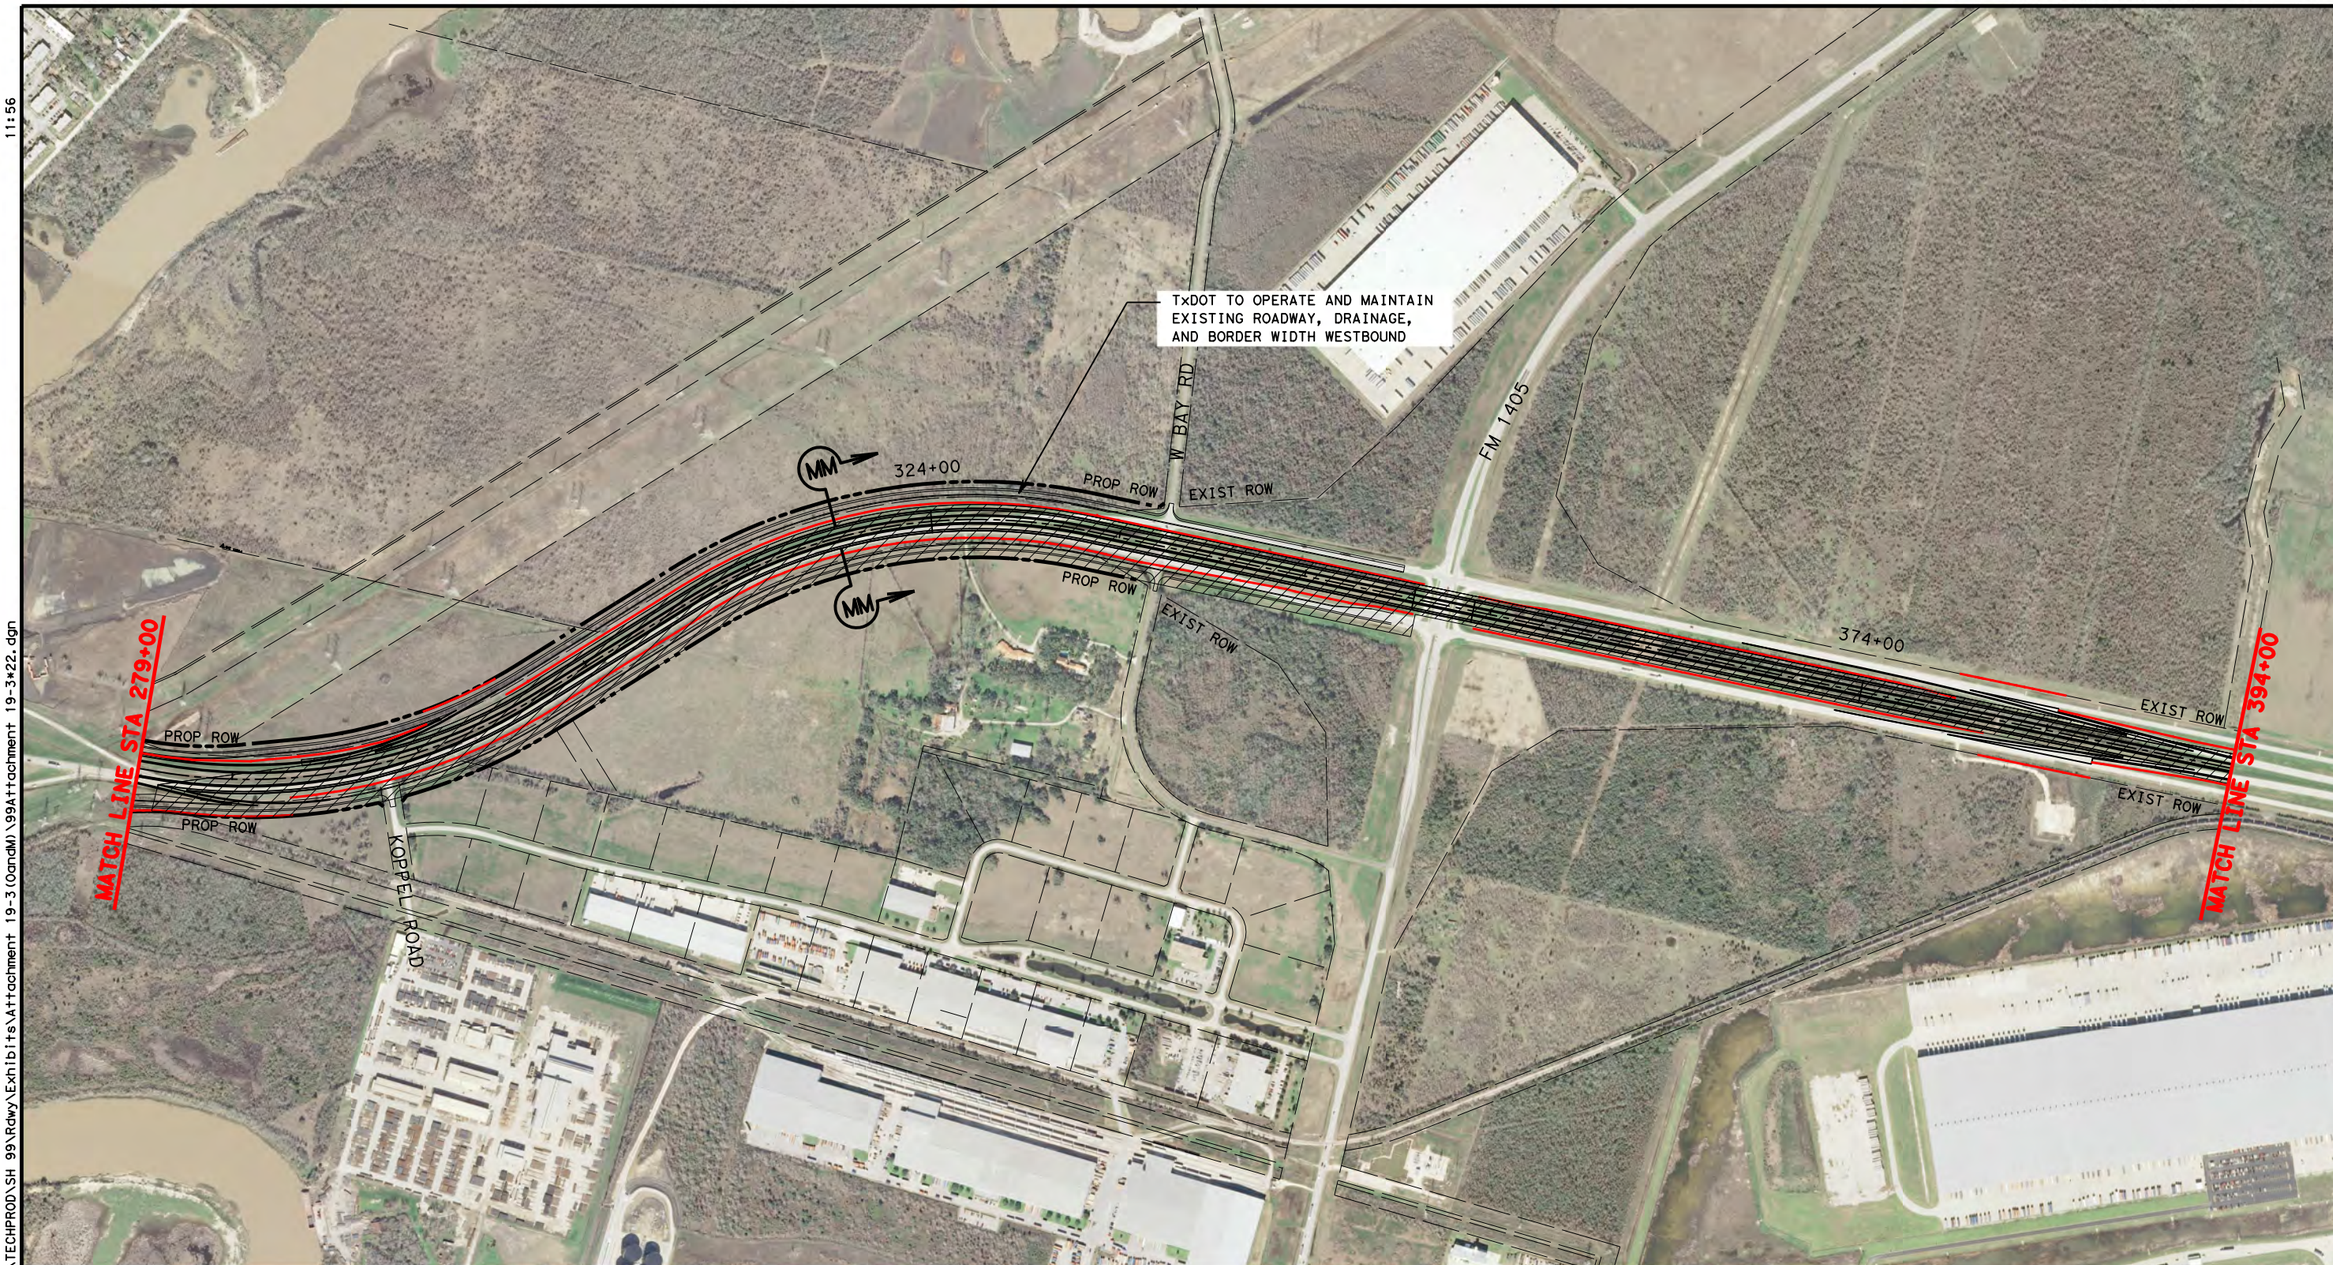

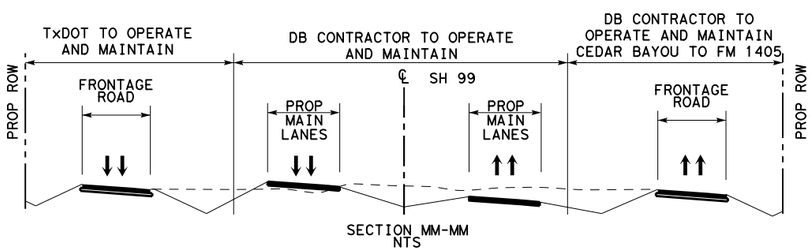

LEGEND

- LIMITS OF DB CONTRACTOR'S CONSTRUCTION, OPERATIONS, AND MAINTENANCE RESPONSIBILITIES
- PROPOSED GRAND PARKWAY
- PROP ROW
- PROP CONTOL OF ACCESS
- EXISTING ROW
- PROPERTY LINE
- PROPOSED GRAND PARKWAY BY OTHERS

0 200 400 800 (H)

Texas Department of Transportation

STATE HIGHWAY 99 GRAND PARKWAY H&I

ATTACHMENT 19-2
O & M LIMITS, I-2

DSN:	FED. RD. DIV. NO.	STATE	PROJECT NO.			HIGHWAY NO.
CK:	6	TEXAS				SH 99
DRN:	STATE DISTRICT	COUNTY	CONTROL NO.	SECTION NO.	JOB NO.	SHEET NO.
CK:						22

dnallion
Pen Table:\\hoxw00\Jobs\59004\TECHPROD\SH 99\Rdwy\plots\59004*SH99*11x17.pen
Design Filename: \\Hoxw00\Jobs\59004\TECHPROD\SH 99\Rdwy\Exhibits\Attachment 19-3(OandM)\99Attachment 19-3*22.dgn
Design Filename: \\Hoxw00\Jobs\59004\TECHPROD\SH 99\Rdwy\Exhibits\Attachment 19-3(OandM)\99Attachment 19-3*22.dgn

Scale: 800.000000:1.000000
Plotted on:8/7/2015
11:58

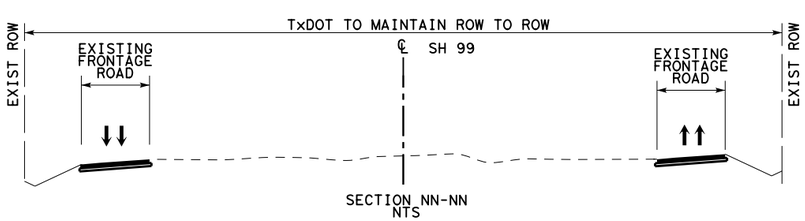

LEGEND

- LIMITS OF DB CONTRACTOR'S CONSTRUCTION, OPERATIONS, AND MAINTENANCE RESPONSIBILITIES
- PROPOSED GRAND PARKWAY
- PROP ROW
- PROP CONTOL OF ACCESS
- EXISTING ROW
- PROPERTY LINE
- PROPOSED GRAND PARKWAY BY OTHERS

0 200 400 800 (H)

Texas Department of Transportation

STATE HIGHWAY 99 GRAND PARKWAY H&I

ATTACHMENT 19-2
O & M LIMITS, I-2

DSN:	FED. RD. DIV. NO.	STATE	PROJECT NO.			HIGHWAY NO.
CK:	6	TEXAS				SH 99
DRN:	STATE DISTRICT	COUNTY	CONTROL NO.	SECTION NO.	JOB NO.	SHEET NO.
CK:						23

dnallion
Pen Table:\\hoxw00\Jobs\59004\TECHPROD\SH 99\Rdwy\plots\59004*SH99*11x17.pen
Design Filename:\\Hoxw00\Jobs\59004\TECHPROD\SH 99\Rdwy\Exhibits\Attachment 19-3(OandM)\99Attachment 19-3*23.dgn

Design Filename:\\Hoxw00\Jobs\59004\TECHPROD\SH 99\Rdwy\Exhibits\Attachment 19-3(OandM)\99Attachment 19-3*23.dgn

Scale: 800.000000:1.000000
Plotted on:8/7/2015
12:00

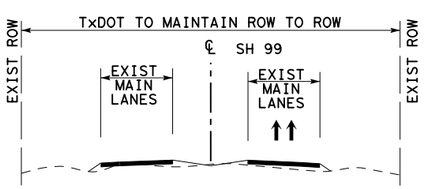

SECTION QQ-QQ
NTS

LEGEND

- LIMITS OF DB CONTRACTOR'S CONSTRUCTION, OPERATIONS, AND MAINTENANCE RESPONSIBILITIES
- PROPOSED GRAND PARKWAY
- PROP ROW
- PROP CONTOL OF ACCESS
- EXISTING ROW
- PROPERTY LINE
- PROPOSED GRAND PARKWAY BY OTHERS

0 200 400 800 (H)

Texas Department of Transportation

STATE HIGHWAY 99 GRAND PARKWAY H&I

ATTACHMENT 19-2
O & M LIMITS, I-2

DSN:	FED. RD. DIV. NO.	STATE	PROJECT NO.			HIGHWAY NO.
CK:	6	TEXAS				SH 99
DRN:	STATE DISTRICT	COUNTY	CONTROL NO.	SECTION NO.	JOB NO.	SHEET NO.
CK:						24

dnallion
Pen Table:\\hoxw00\Jobs\59004\TECHPROD\SH 99\Rdwy\plots\59004*SH99*11x17.pen
Design Filename:\\Hoxw00\Jobs\59004\TECHPROD\SH 99\Rdwy\Exhibits\Attachment 19-3(OandM)\99Attachment 19-3*24.dgn

Design Filename:\\Hoxw00\Jobs\59004\TECHPROD\SH 99\Rdwy\Exhibits\Attachment 19-3(OandM)\99Attachment 19-3*24.dgn

Scale: 800.000000:1.000000
Plotted on:8/7/2015
12:02

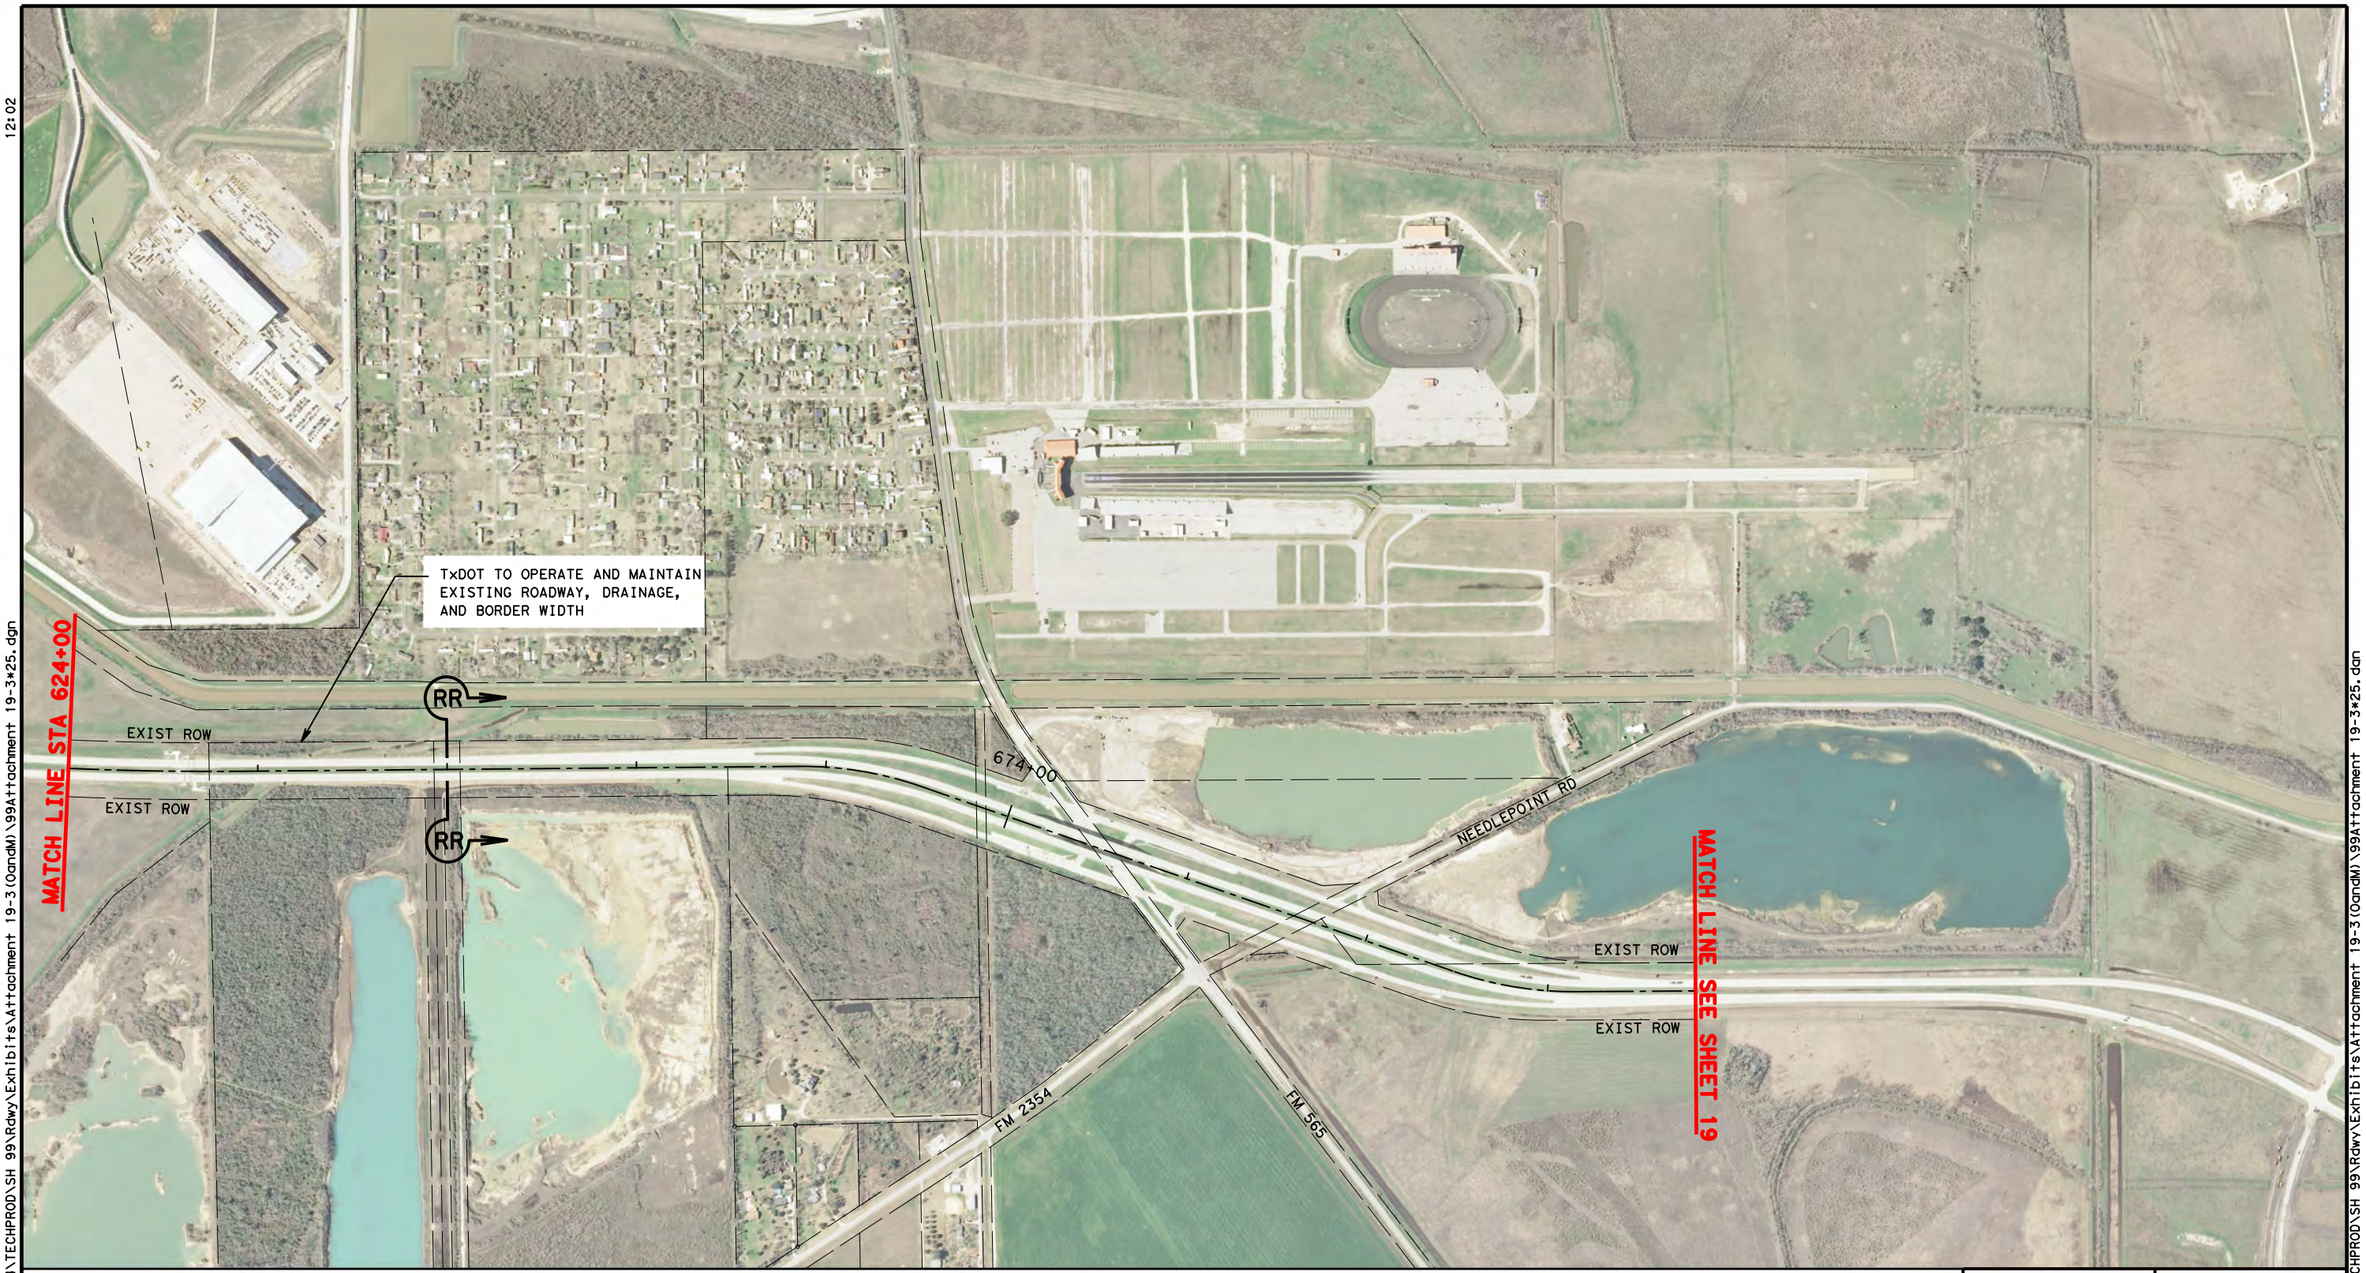

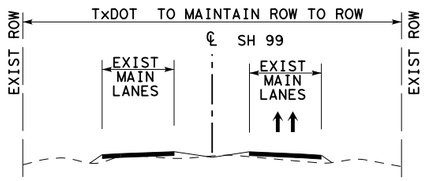

SECTION RR-RR
NTS

LEGEND

- LIMITS OF DB CONTRACTOR'S CONSTRUCTION, OPERATIONS, AND MAINTENANCE RESPONSIBILITIES
- PROPOSED GRAND PARKWAY
- PROP ROW
- PROP CONTOL OF ACCESS
- EXISTING ROW
- PROPERTY LINE
- PROPOSED GRAND PARKWAY BY OTHERS

0 200 400 800 (H)

Texas Department of Transportation

STATE HIGHWAY 99 GRAND PARKWAY H&I

ATTACHMENT 19-2
O & M LIMITS, I-2

DSN:	FED. RD. DIV. NO.	STATE	PROJECT NO.			HIGHWAY NO.
CK:	6	TEXAS				SH 99
DRN:	STATE DISTRICT	COUNTY	CONTROL NO.	SECTION NO.	JOB NO.	SHEET NO.
CK:						25

Design Filename: \\Hoxw00\Jobs\59004\TECHPROD\SH 99\Rdwy\Exhibits\Attachment 19-3(OandM)\99Attachment 19-3*25.dgn

dnailion
Pen Table: \\hoxw00\Jobs\59004\TECHPROD\SH 99\Rdwy\plots\59004*SH99*11x17.pen
Design Filename: \\Hoxw00\Jobs\59004\TECHPROD\SH 99\Rdwy\Exhibits\Attachment 19-3(OandM)\99Attachment 19-3*25.dgn