TEXAS DEPARTMENT OF TRANSPORTATION

TECHNICAL PROVISIONS

FOR

SH 99 GRAND PARKWAY SEGMENTS H, I-1 AND I-2

ATTACHMENT 19-2

O&M LIMITS

ADDENDUM #4

OCTOBER 1, 2015

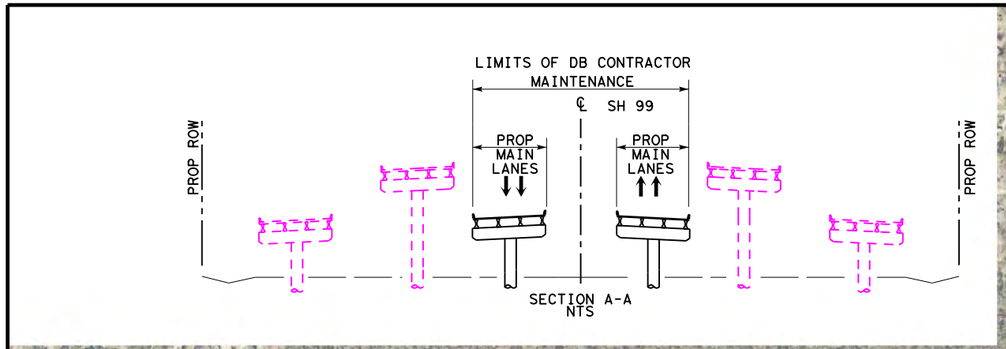

NOTE: I-69/ US 59 GENERAL PURPOSE LANES AND FRONTAGE ROADS TO BE OPERATED AND MAINTAINED BY TxDOT

BEGIN PROJECT STA 1016+60

1000+00

1050+00

PROP ROW

US 59

A

B

MATCH LINE STA 1070+00

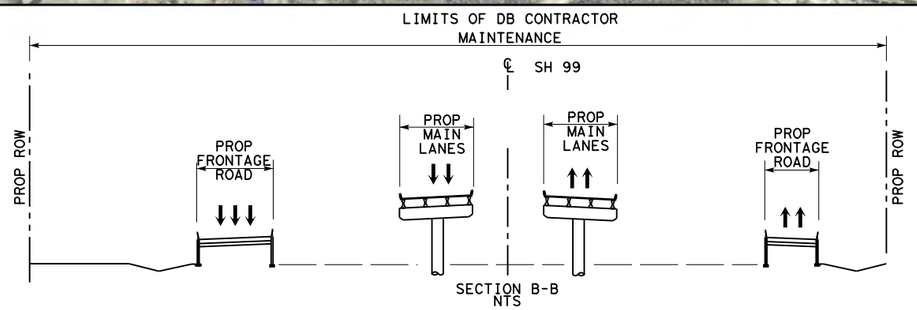

LEGEND

- LIMITS OF DB CONTRACTOR'S CONSTRUCTION, OPERATIONS, AND MAINTENANCE RESPONSIBILITIES
- PROPOSED GRAND PARKWAY
- PROP ROW
- PROP CONTOL OF ACCESS
- EXISTING ROW
- PROPERTY LINE
- PROPOSED GRAND PARKWAY BY OTHERS

0 200 400 800 (H)

Texas Department of Transportation

STATE HIGHWAY 99 GRAND PARKWAY H&I

ATTACHMENT 19-2
O & M LIMITS, H & I-1

DSN:	FED. RD. DIV. NO.	STATE	PROJECT NO.			HIGHWAY NO.
CK:	6	TEXAS				SH 99
DRN:	STATE DISTRICT	COUNTY	CONTROL NO.	SECTION NO.	JOB NO.	SHEET NO.
CK:						1

SECTION C-C
NTS

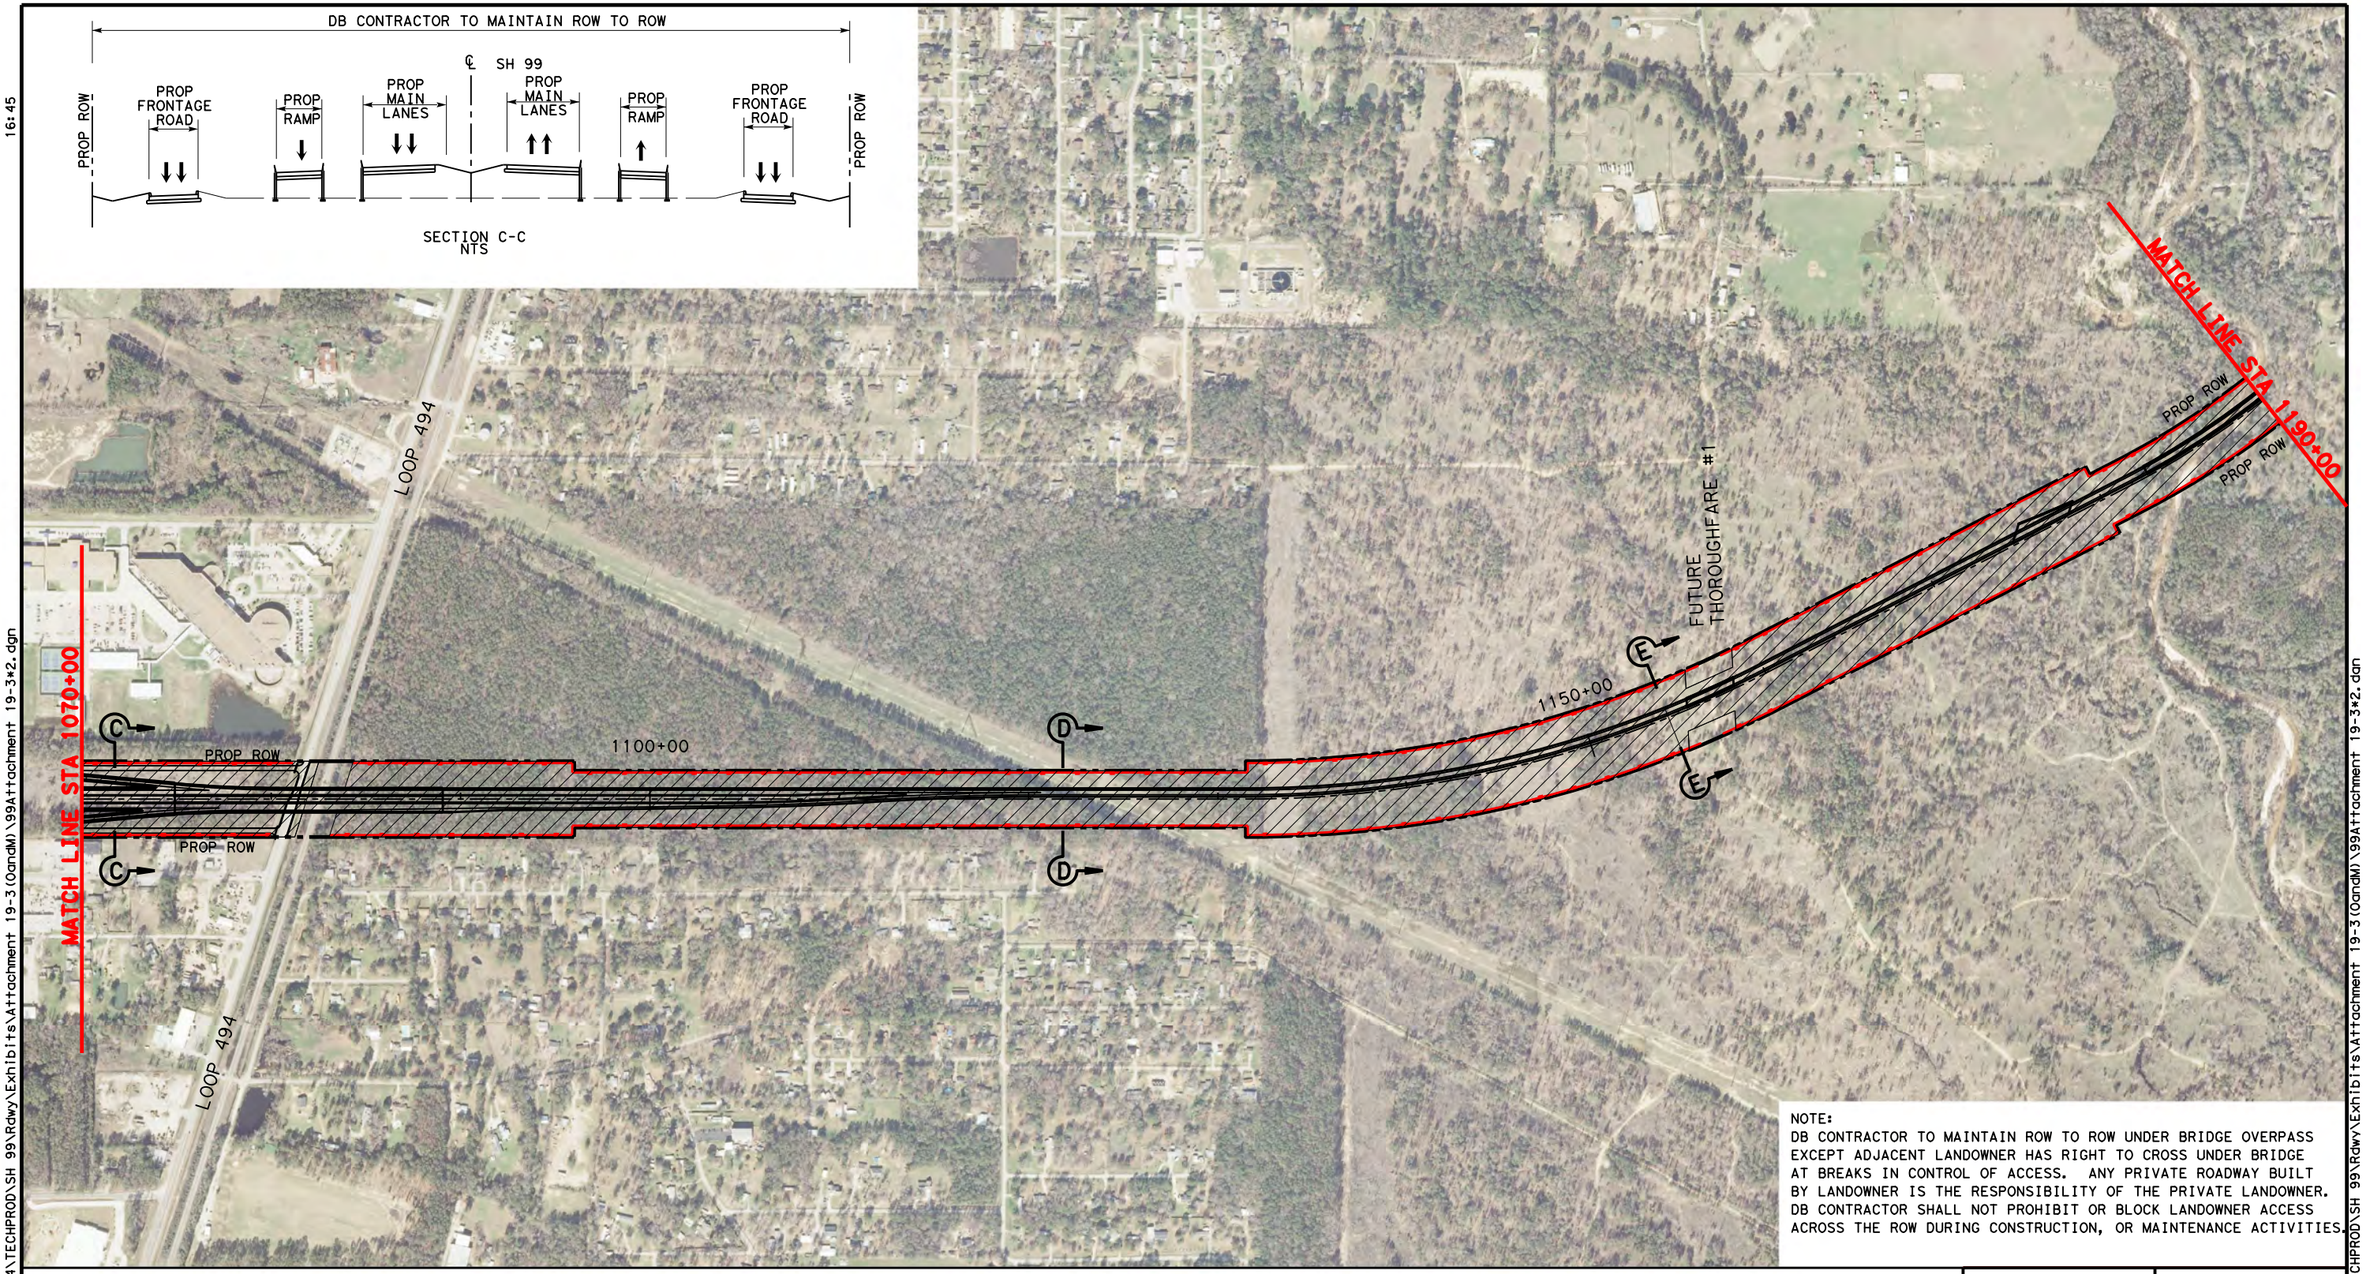

NOTE:
DB CONTRACTOR TO MAINTAIN ROW TO ROW UNDER BRIDGE OVERPASS EXCEPT ADJACENT LANDOWNER HAS RIGHT TO CROSS UNDER BRIDGE AT BREAKS IN CONTROL OF ACCESS. ANY PRIVATE ROADWAY BUILT BY LANDOWNER IS THE RESPONSIBILITY OF THE PRIVATE LANDOWNER. DB CONTRACTOR SHALL NOT PROHIBIT OR BLOCK LANDOWNER ACCESS ACROSS THE ROW DURING CONSTRUCTION, OR MAINTENANCE ACTIVITIES.

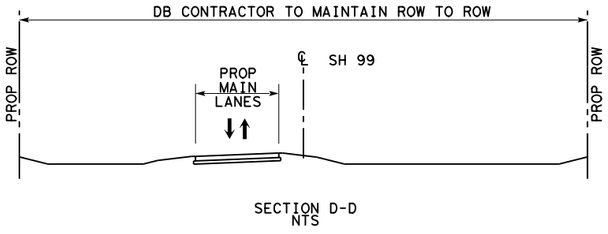

SECTION D-D
NTS

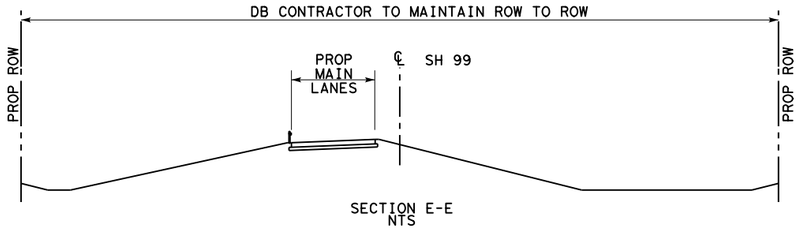

SECTION E-E
NTS

LEGEND

- LIMITS OF DB CONTRACTOR'S CONSTRUCTION, OPERATIONS, AND MAINTENANCE RESPONSIBILITIES
- PROPOSED GRAND PARKWAY
- PROP ROW
- PROP CONTOL OF ACCESS
- EXISTING ROW
- PROPERTY LINE
- PROPOSED GRAND PARKWAY BY OTHERS

0 200 400 800 (H)

Texas Department of Transportation

STATE HIGHWAY 99 GRAND PARKWAY H&I

ATTACHMENT 19-2
O & M LIMITS, H & I-1

DSN:	FED. RD. DIV. NO.	STATE	PROJECT NO.			HIGHWAY NO.
CK:	6	TEXAS				SH 99
DRN:	STATE DISTRICT	COUNTY	CONTROL NO.	SECTION NO.	JOB NO.	SHEET NO.
CK:						2

Scale: 800.000000:1.000000
Plotted on: 9/28/2015 16:45
Design Filename: \\hoxw00\Jobs\59004\TECHPROD\SH 99\Rdwy\Exhibits\Attachment 19-3(0and0)\99Attachment 19-3*2.dgn
Pen Table: \\hoxw00\Jobs\59004\TECHPROD\SH 99\Rdwy\plots\59004*SH99*11x17.pen
dnallion

Scale: 800.000000:1.000000
Plotted on:10/1/2015
08:42

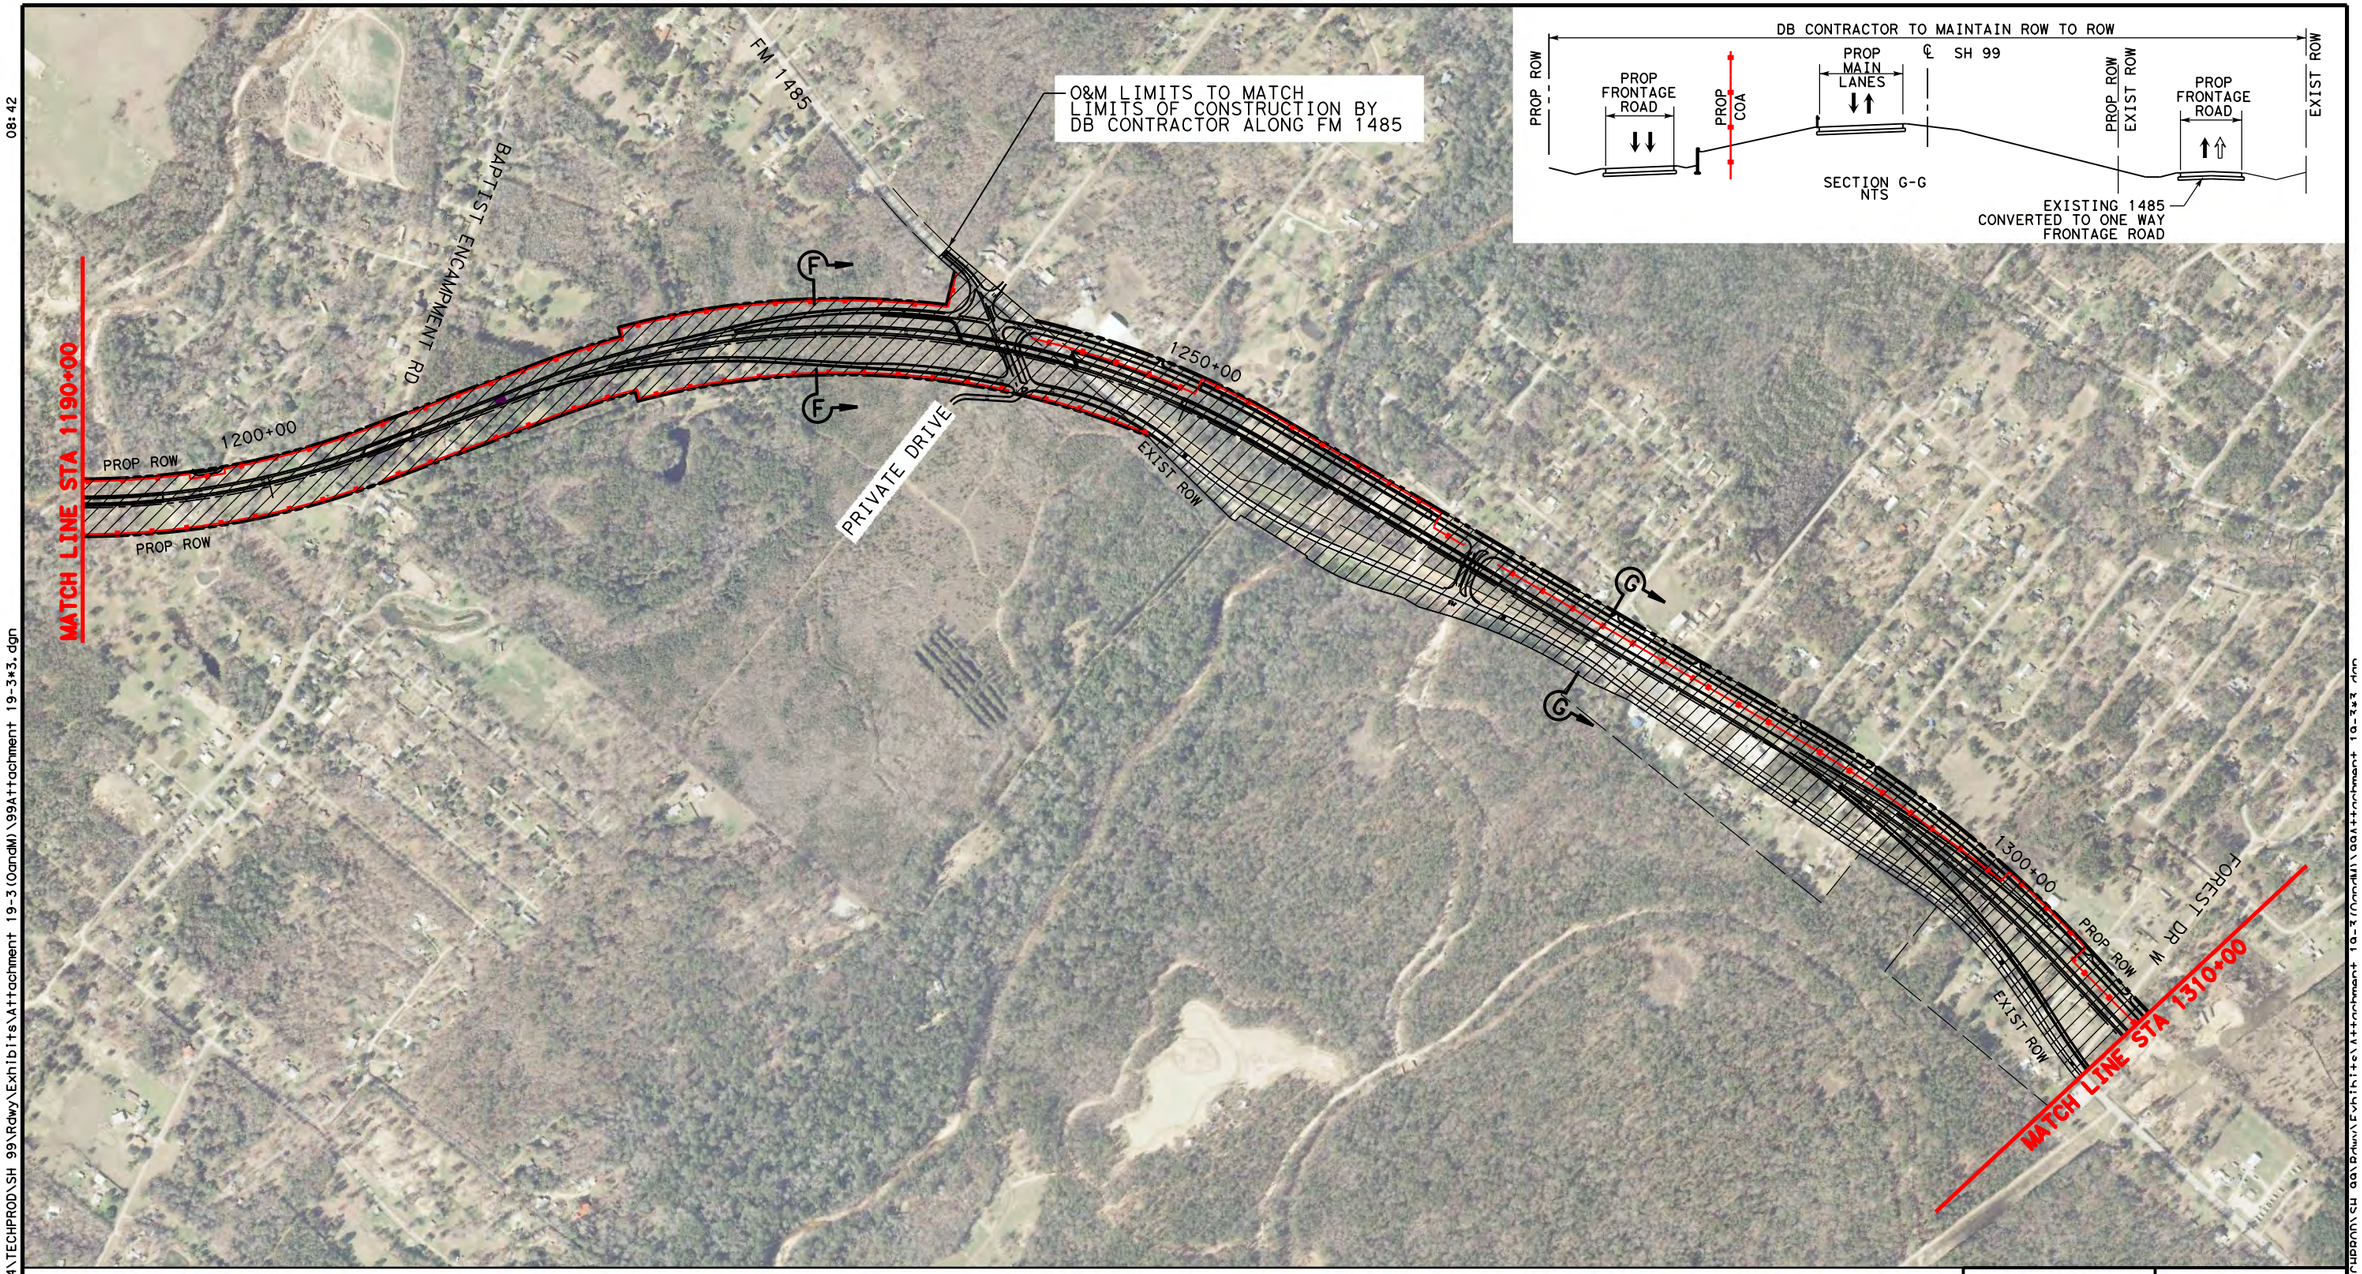

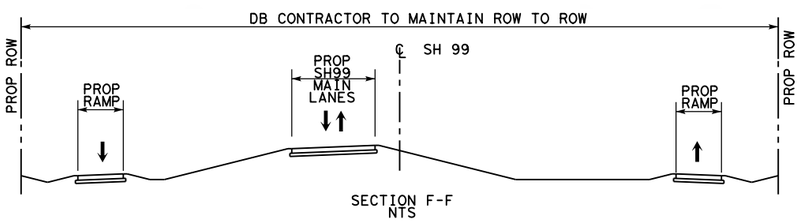

LEGEND

- LIMITS OF DB CONTRACTOR'S CONSTRUCTION, OPERATIONS, AND MAINTENANCE RESPONSIBILITIES
- PROPOSED GRAND PARKWAY
- PROP ROW
- PROP CONTOL OF ACCESS
- EXISTING ROW
- PROPERTY LINE
- PROPOSED GRAND PARKWAY BY OTHERS

0 200 400 800(H)

Texas Department of Transportation

STATE HIGHWAY 99 GRAND PARKWAY H&I

ATTACHMENT 19-2
O & M LIMITS, H & I-1

DSN:	FED. RD. DIV. NO.	STATE	PROJECT NO.			HIGHWAY NO.
CK:	6	TEXAS				SH 99
DRN:	STATE DISTRICT	COUNTY	CONTROL NO.	SECTION NO.	JOB NO.	SHEET NO.
CK:						3

Design Filename: \\hoxw00\Jobs\59004\TECHPROD\SH 99\Rdwy\Exhibits\Attachment 19-3(OandM)\99Attachment 19-3x3.dgn
Pen Table: \\hoxw00\Jobs\59004\techprod\sh 99\rdwy\plots\59004*sh99*11x17.pen
ynevle

Scale: 800.000000:1.000000
Plotted on: 10/1/2015 08:48
Design Filename: \\hoxw00\Jobs\59004\TECHPROD\SH 99\Rdwy\Exhibits\Attachment 19-3(OandM)\99Attachment 19-3x4.dgn
Pen Table: \\hoxw00\Jobs\59004\TECHPROD\SH 99\Rdwy\plots\59004+SH99x11x17.pen
ynevle

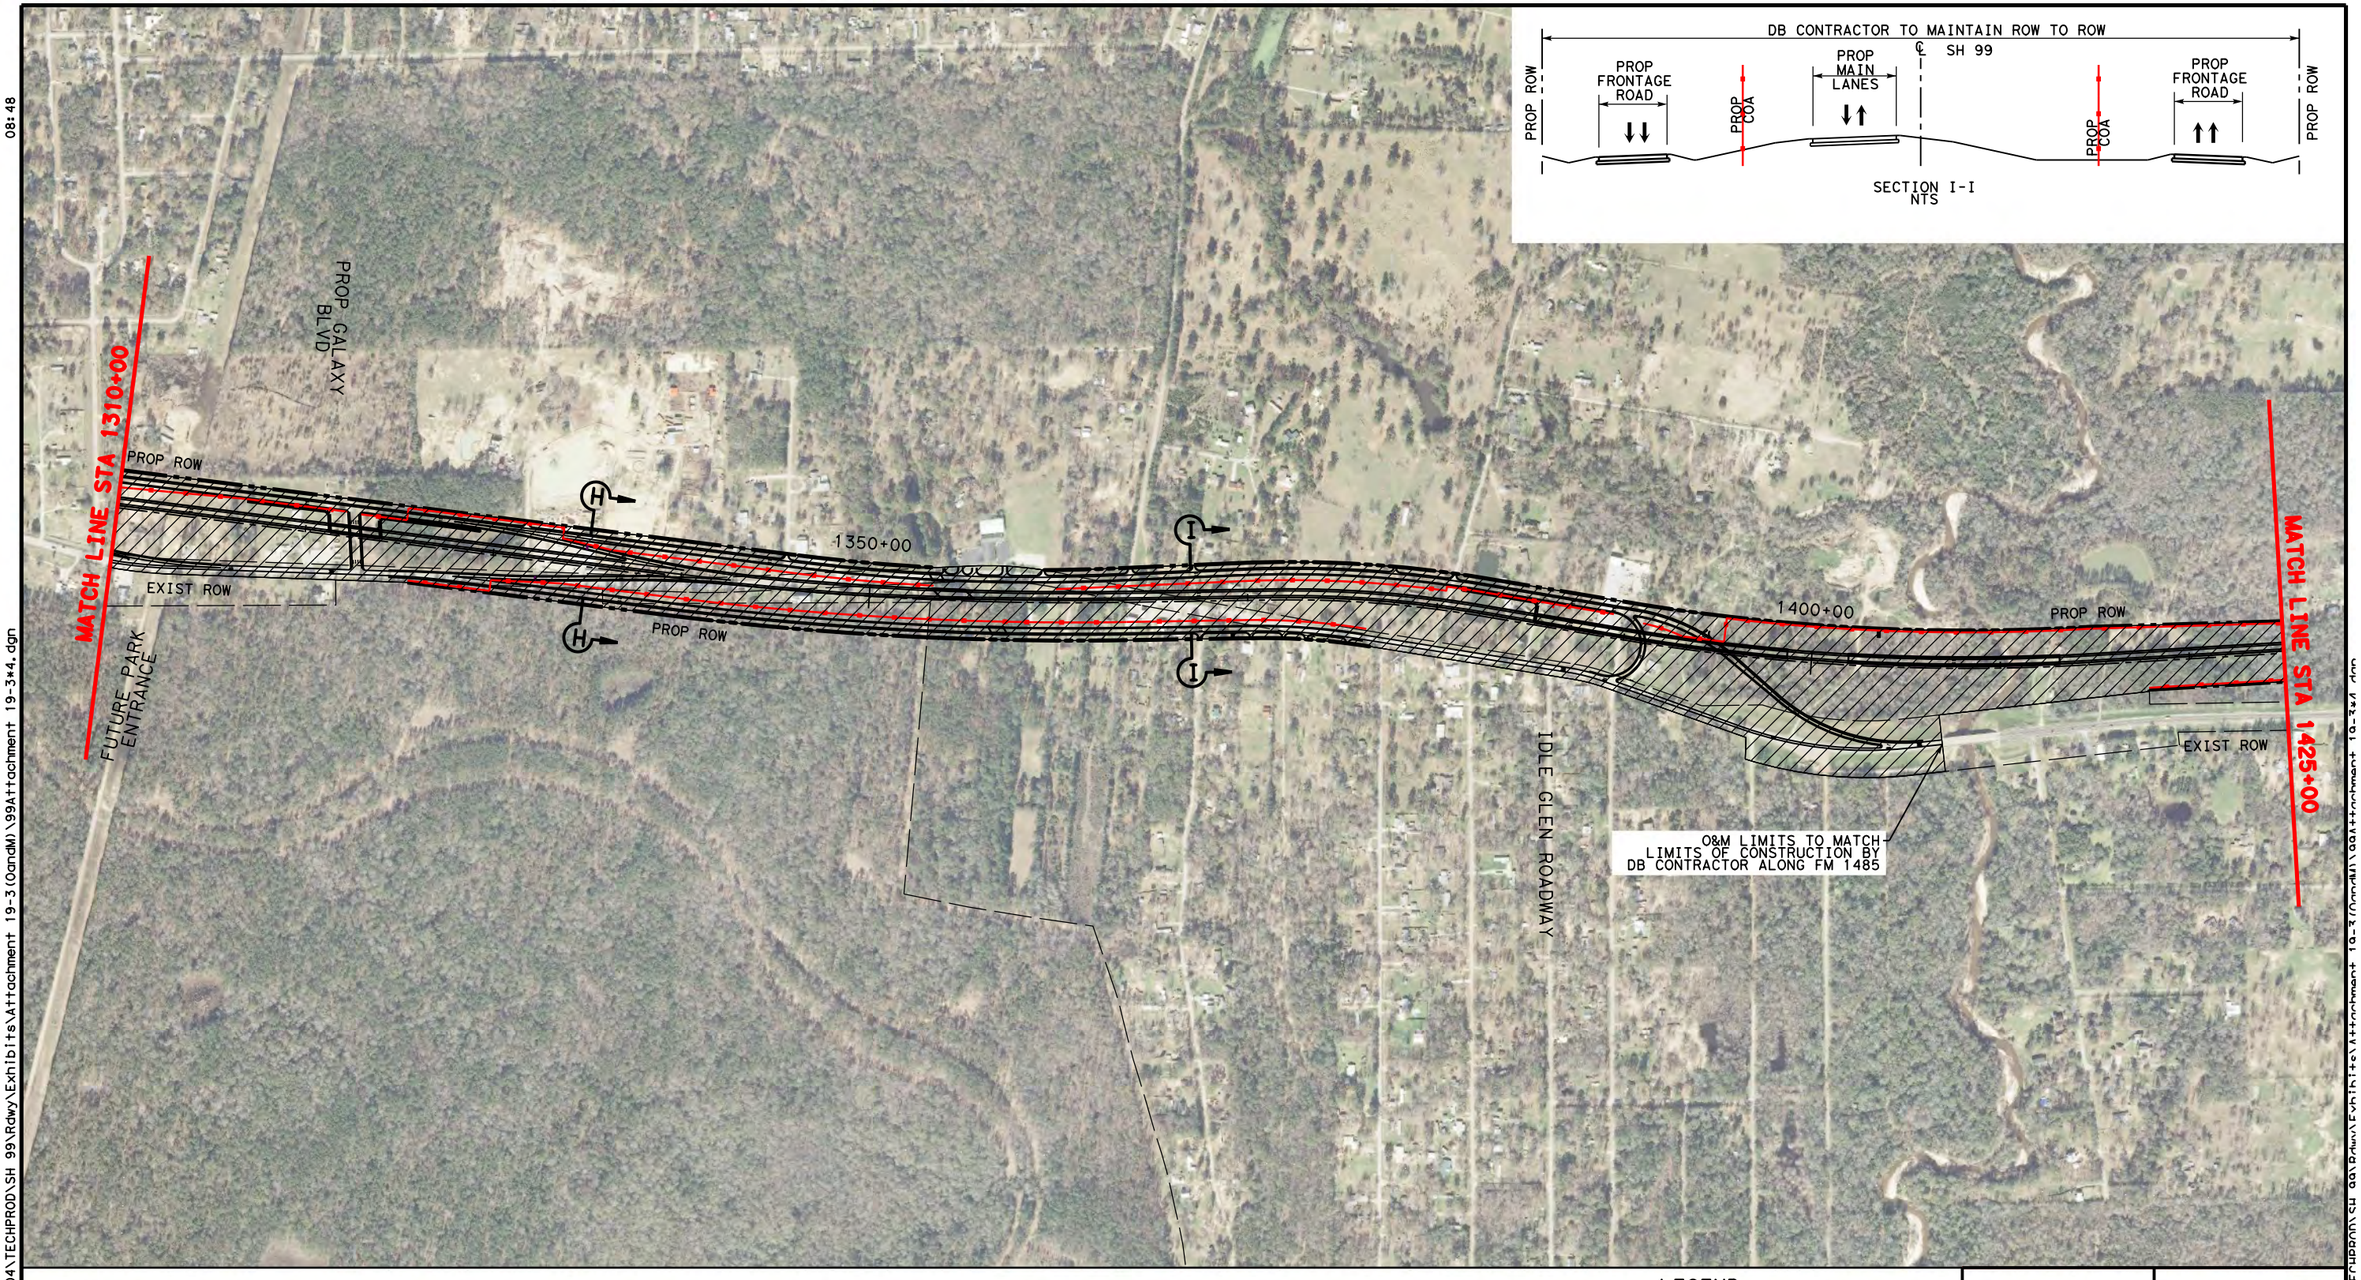

SECTION I-I
NTS

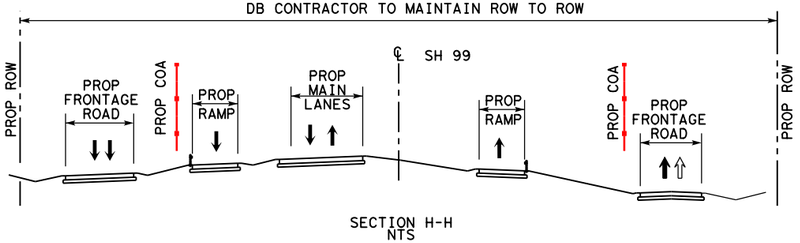

SECTION H-H
NTS

LEGEND

LIMITS OF DB CONTRACTOR'S CONSTRUCTION, OPERATIONS, AND MAINTENANCE RESPONSIBILITIES

- PROPOSED GRAND PARKWAY
- PROP ROW
- PROP CONTOL OF ACCESS
- EXISTING ROW
- PROPERTY LINE
- PROPOSED GRAND PARKWAY BY OTHERS

0 200 400 800 (H)

Texas Department of Transportation

STATE HIGHWAY 99 GRAND PARKWAY H&I

ATTACHMENT 19-2
O & M LIMITS, H & I-1

DSN:	FED. RD. DIV. NO.	STATE	PROJECT NO.			HIGHWAY NO.
CK:	6	TEXAS				SH 99
DRN:	STATE DISTRICT	COUNTY	CONTROL NO.	SECTION NO.	JOB NO.	SHEET NO.
CK:						4

Design Filename: \\hoxw00\Jobs\59004\TECHPROD\SH 99\Rdwy\Exhibits\Attachment 19-3(OandM)\99Attachment 19-3x4.dgn

Scale: 800.000000:1.000000
Plotted on:10/1/2015
15:15

Design Filename: \\hoxw00\jobs\59004\techprod\SH 99\Rdwy\Exhibits\Attachment 19-3(0andM)\99Attachment 19-3x5.dgn
Pen Table: \\hoxw00\jobs\59004\techprod\sh 99\rdwy\plots\59004*sh99x11x17.pen
ynevle

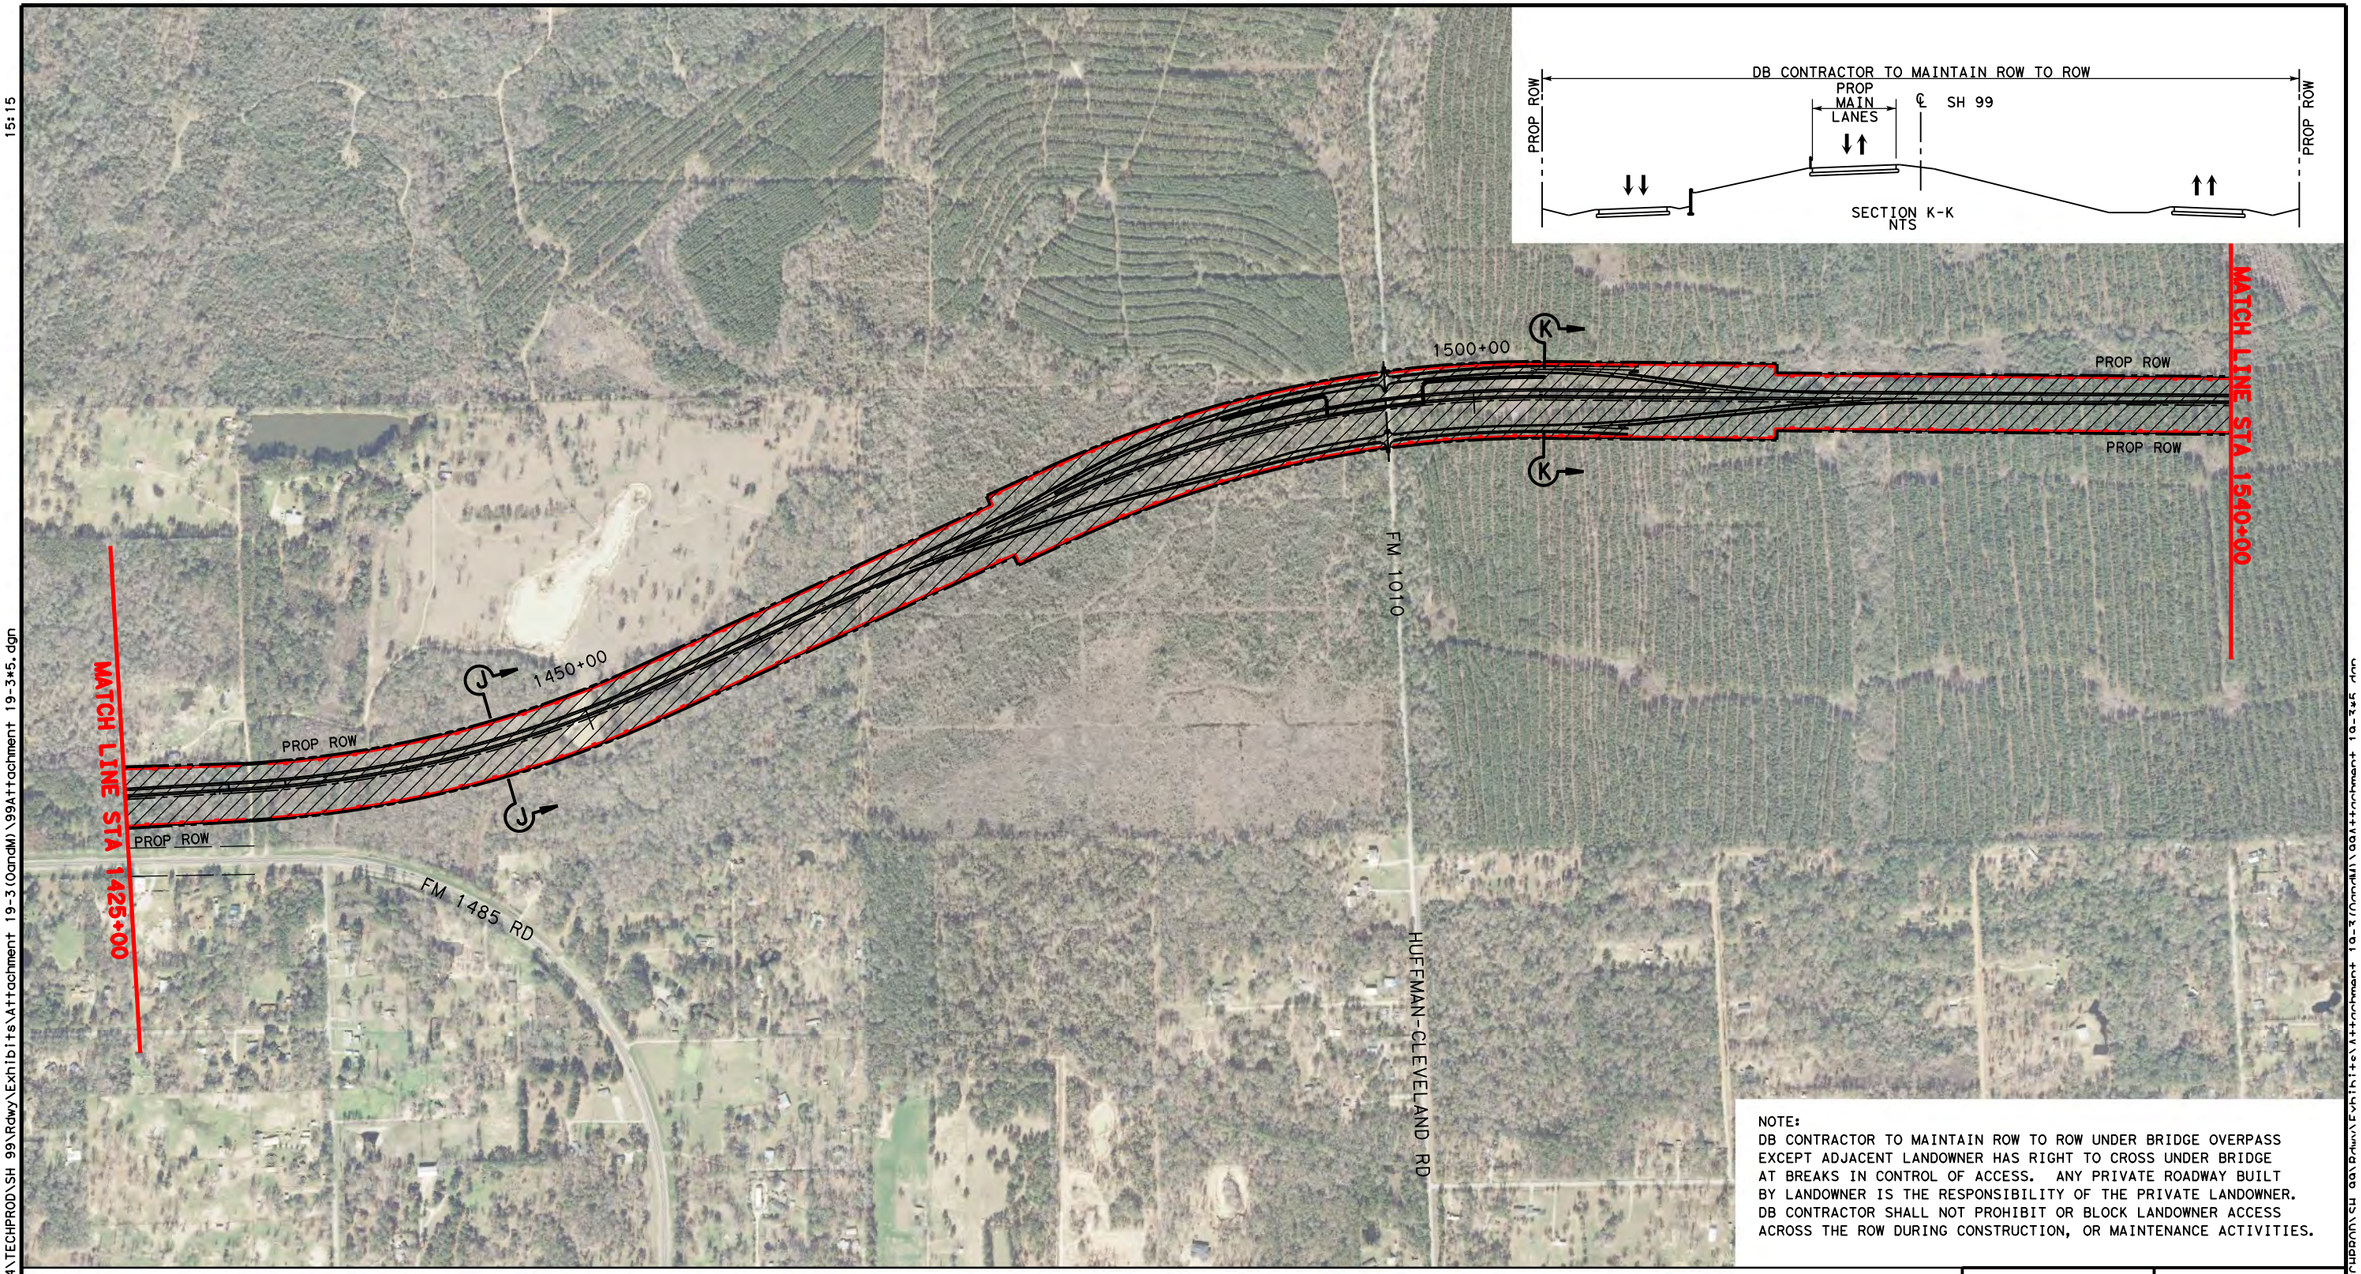

NOTE:
DB CONTRACTOR TO MAINTAIN ROW TO ROW UNDER BRIDGE OVERPASS EXCEPT ADJACENT LANDOWNER HAS RIGHT TO CROSS UNDER BRIDGE AT BREAKS IN CONTROL OF ACCESS. ANY PRIVATE ROADWAY BUILT BY LANDOWNER IS THE RESPONSIBILITY OF THE PRIVATE LANDOWNER. DB CONTRACTOR SHALL NOT PROHIBIT OR BLOCK LANDOWNER ACCESS ACROSS THE ROW DURING CONSTRUCTION, OR MAINTENANCE ACTIVITIES.

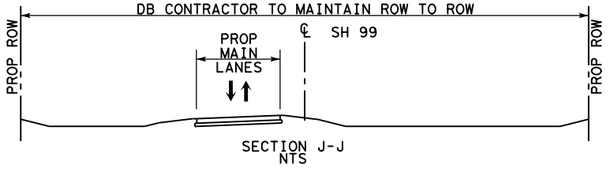

LEGEND

- LIMITS OF DB CONTRACTOR'S CONSTRUCTION, OPERATIONS, AND MAINTENANCE RESPONSIBILITIES
- PROPOSED GRAND PARKWAY
- PROP ROW
- PROP CONTOL OF ACCESS
- EXISTING ROW
- PROPERTY LINE
- PROPOSED GRAND PARKWAY BY OTHERS

0 200 400 800 (H)

Texas Department of Transportation

STATE HIGHWAY 99 GRAND PARKWAY H&I

ATTACHMENT 19-2
O & M LIMITS, H & I-1

DSN:	FED. RD. DIV. NO.	STATE	PROJECT NO.			HIGHWAY NO.
CK:	6	TEXAS				SH 99
DRN:	STATE DISTRICT	COUNTY	CONTROL NO.	SECTION NO.	JOB NO.	SHEET NO.
CK:						5

Design Filename: \\hoxw00\jobs\59004\techprod\SH 99\Rdwy\Exhibits\Attachment 19-3(0andM)\99Attachment 19-3x5.dgn

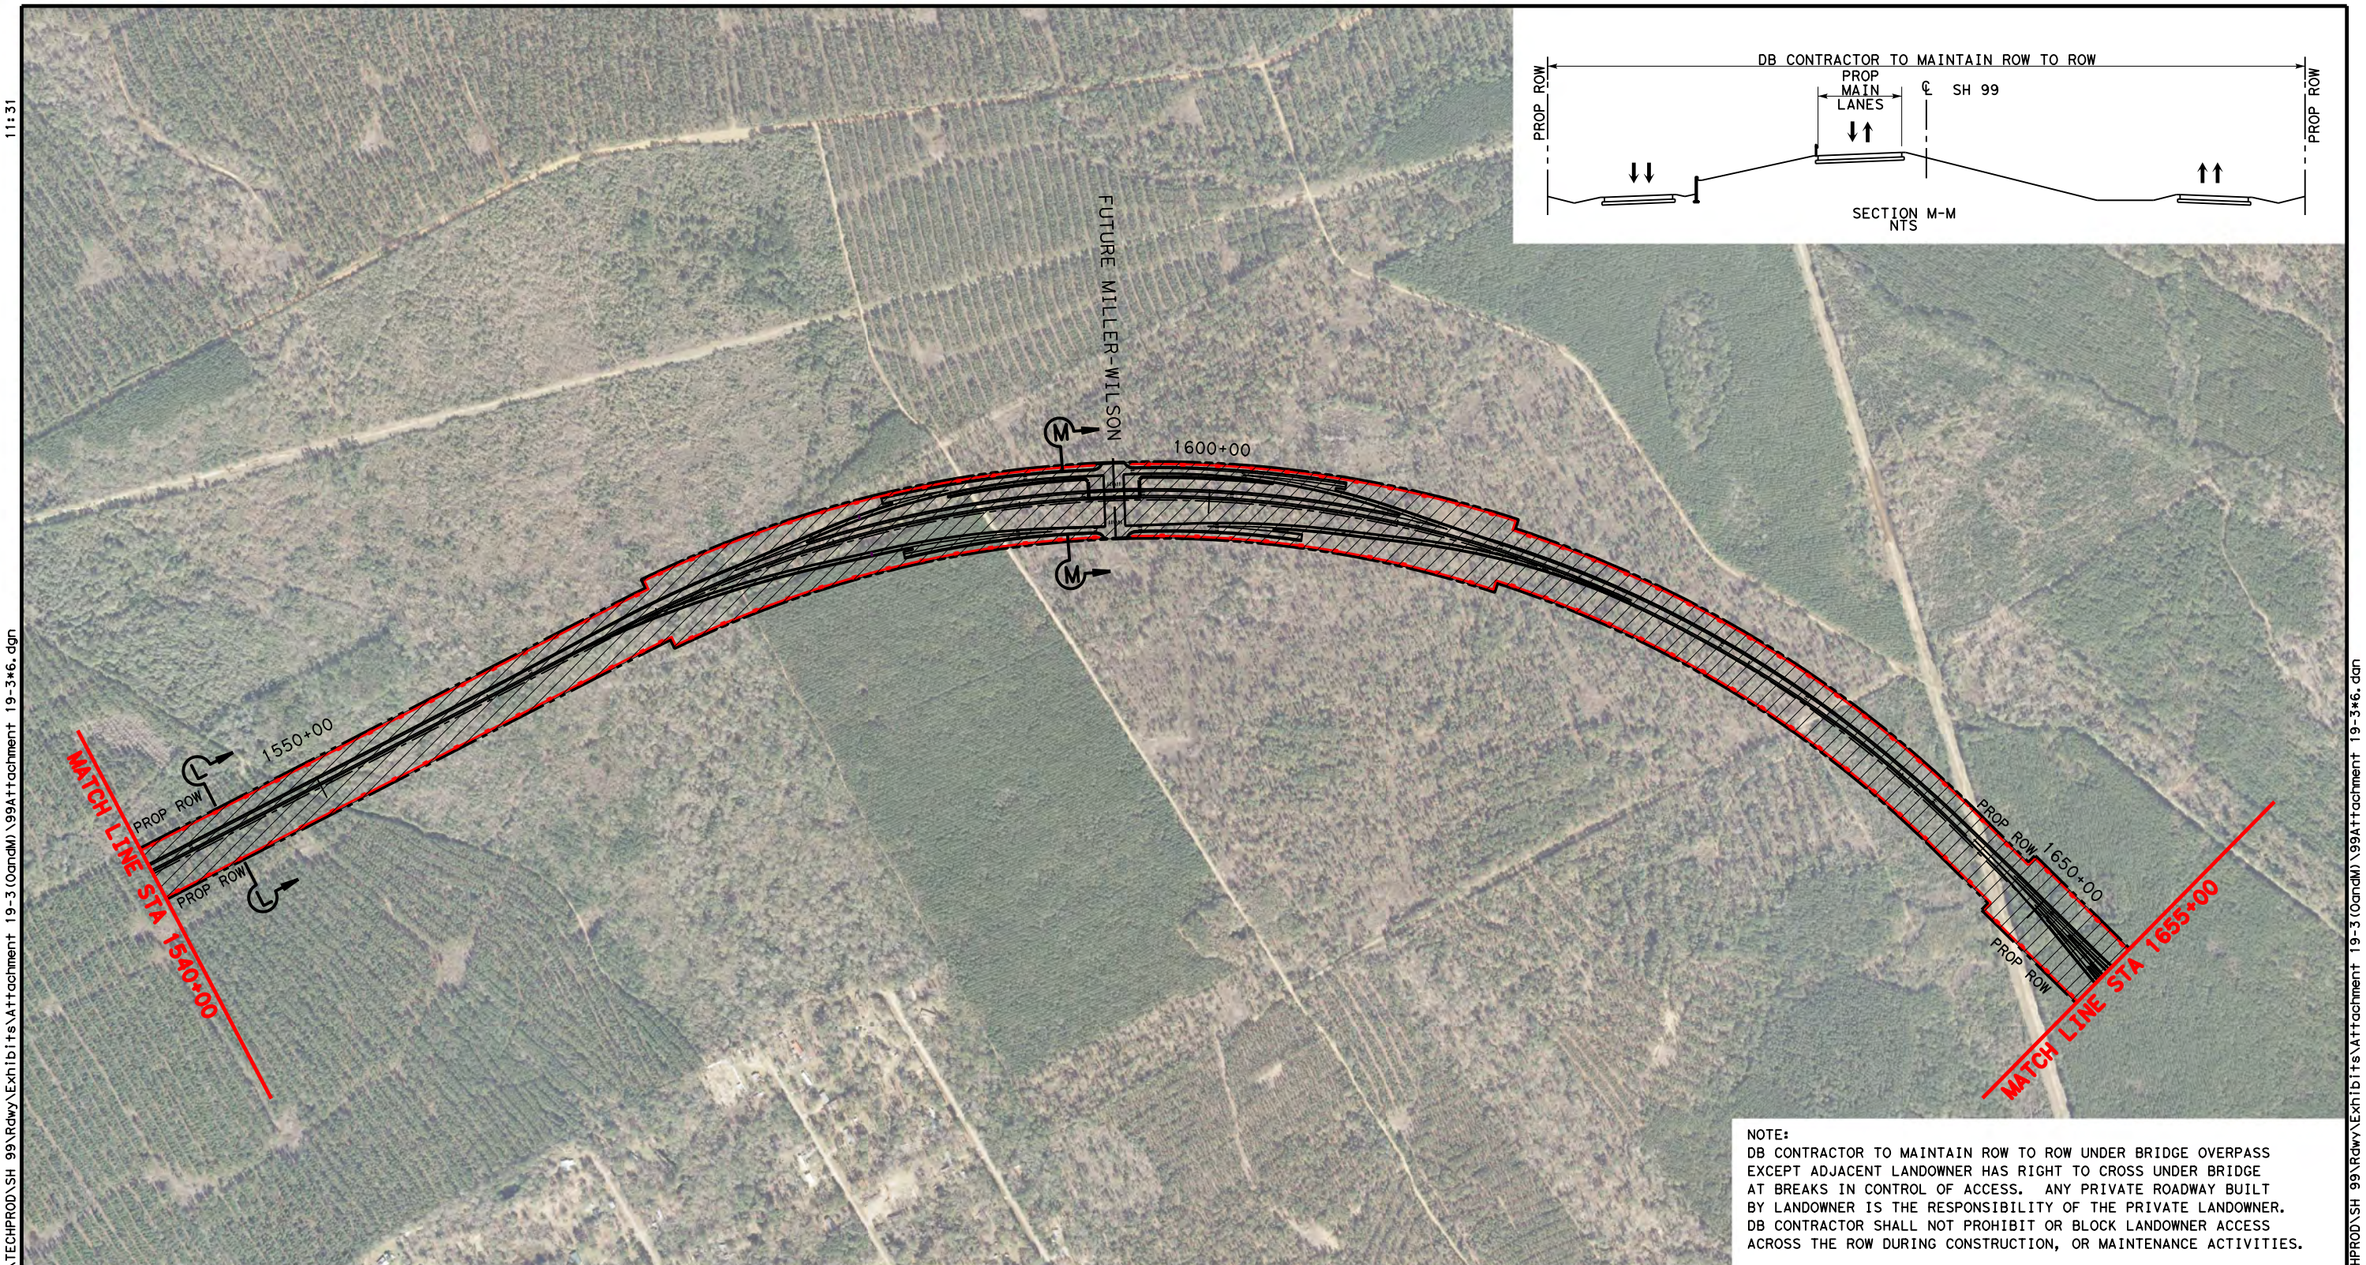

NOTE:
DB CONTRACTOR TO MAINTAIN ROW TO ROW UNDER BRIDGE OVERPASS EXCEPT ADJACENT LANDOWNER HAS RIGHT TO CROSS UNDER BRIDGE AT BREAKS IN CONTROL OF ACCESS. ANY PRIVATE ROADWAY BUILT BY LANDOWNER IS THE RESPONSIBILITY OF THE PRIVATE LANDOWNER. DB CONTRACTOR SHALL NOT PROHIBIT OR BLOCK LANDOWNER ACCESS ACROSS THE ROW DURING CONSTRUCTION, OR MAINTENANCE ACTIVITIES.

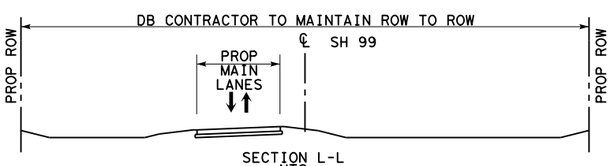

LEGEND

- LIMITS OF DB CONTRACTOR'S CONSTRUCTION, OPERATIONS, AND MAINTENANCE RESPONSIBILITIES
- PROPOSED GRAND PARKWAY
- PROP ROW
- PROP CONTOL OF ACCESS
- EXISTING ROW
- PROPERTY LINE
- PROPOSED GRAND PARKWAY BY OTHERS

0 200 400 800 (H)

Texas Department of Transportation

STATE HIGHWAY 99 GRAND PARKWAY H&I

ATTACHMENT 19-2
O & M LIMITS, H & I-1

DSN:	FED. RD. DIV. NO.	STATE	PROJECT NO.			HIGHWAY NO.
CK:	6	TEXAS				SH 99
DRN:	STATE DISTRICT	COUNTY	CONTROL NO.	SECTION NO.	JOB NO.	SHEET NO.
CK:						6

Scale: 800.000000:1.000000
Plotted on:9/28/2015 11:31

dnaillon
Pen Table:\\hoxw00\Jobs\59004\TECHPROD\SH 99\Rdwy\plots\59004*SH99*11x17.pen
Design Filename: \\Hoxw00\Jobs\59004\TECHPROD\SH 99\Rdwy\Exhibits\Attachment 19-3(OandM)\99Attachment 19-3*6.dgn

Design Filename: \\Hoxw00\Jobs\59004\TECHPROD\SH 99\Rdwy\Exhibits\Attachment 19-3(OandM)\99Attachment 19-3*6.dgn

Scale: 800.000000:1.000000
Plotted on:10/1/2015
10:43

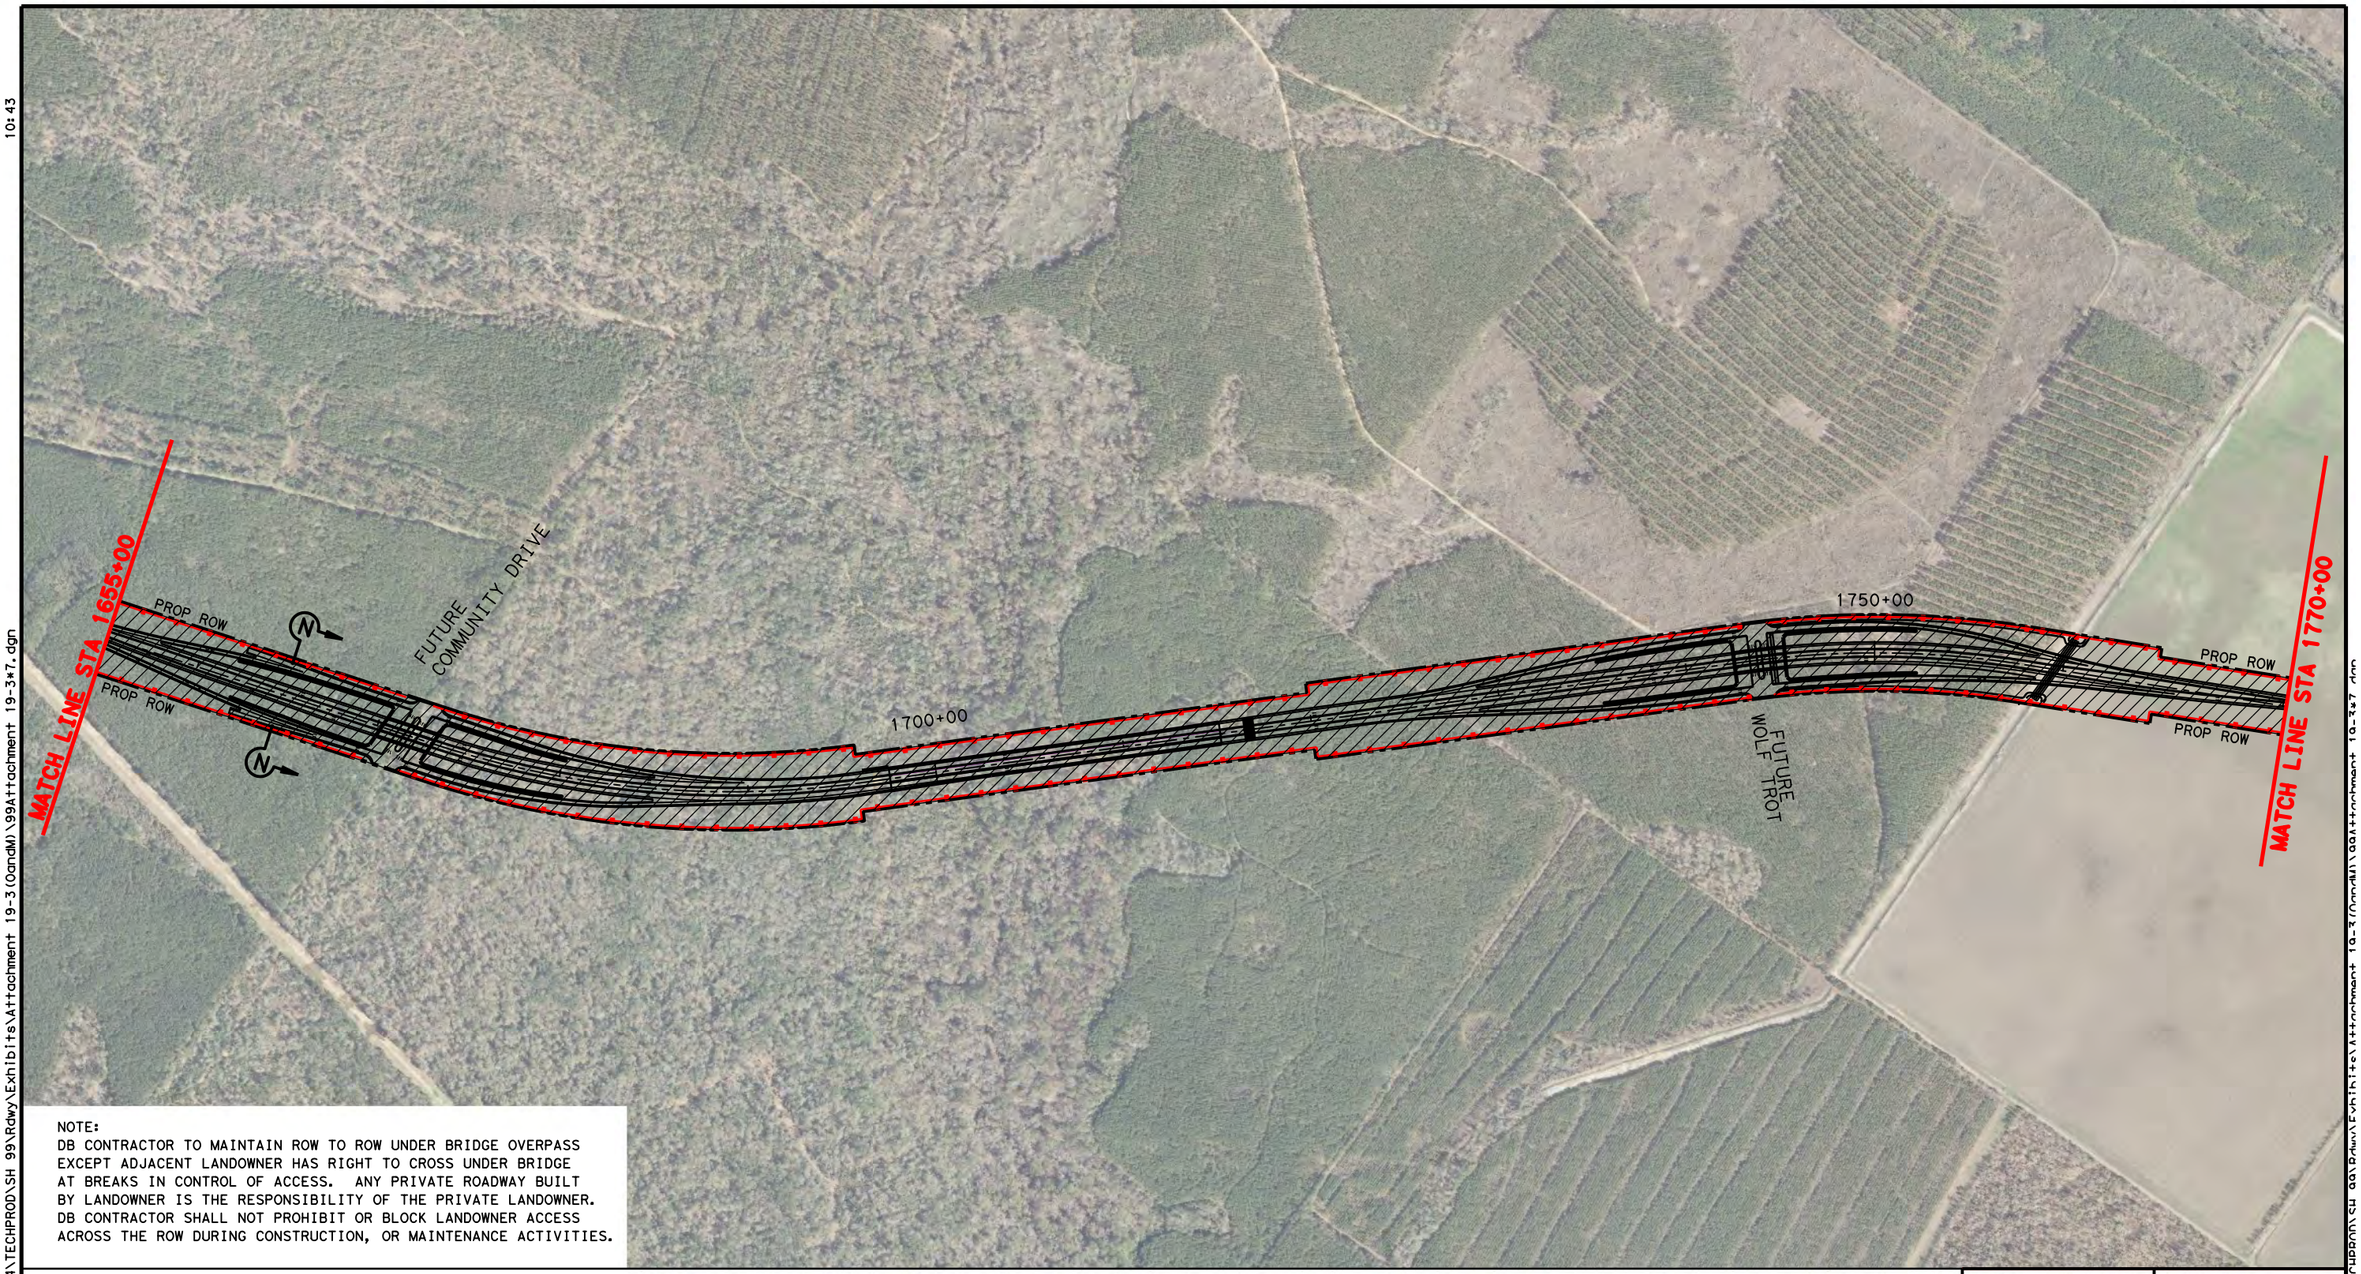

NOTE:
DB CONTRACTOR TO MAINTAIN ROW TO ROW UNDER BRIDGE OVERPASS EXCEPT ADJACENT LANDOWNER HAS RIGHT TO CROSS UNDER BRIDGE AT BREAKS IN CONTROL OF ACCESS. ANY PRIVATE ROADWAY BUILT BY LANDOWNER IS THE RESPONSIBILITY OF THE PRIVATE LANDOWNER. DB CONTRACTOR SHALL NOT PROHIBIT OR BLOCK LANDOWNER ACCESS ACROSS THE ROW DURING CONSTRUCTION, OR MAINTENANCE ACTIVITIES.

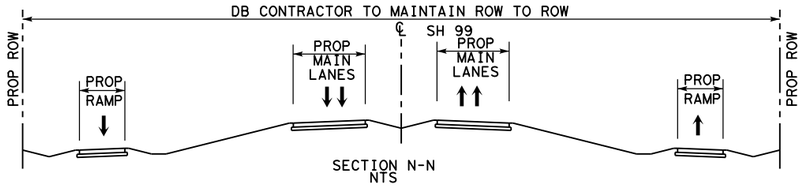

SECTION N-N
NTS

LEGEND

- LIMITS OF DB CONTRACTOR'S CONSTRUCTION, OPERATIONS, AND MAINTENANCE RESPONSIBILITIES
- PROPOSED GRAND PARKWAY
- PROP ROW
- PROP CONTOL OF ACCESS
- EXISTING ROW
- PROPERTY LINE
- PROPOSED GRAND PARKWAY BY OTHERS

0 200 400 800 (H)

Texas Department of Transportation

STATE HIGHWAY 99 GRAND PARKWAY H&I

ATTACHMENT 19-2
O & M LIMITS, H & I-1

DSN:	FED. RD. DIV. NO.	STATE	PROJECT NO.			HIGHWAY NO.
CK:	6	TEXAS				SH 99
DRN:	STATE DISTRICT	COUNTY	CONTROL NO.	SECTION NO.	JOB NO.	SHEET NO.
CK:						7

Design Filename: \\hoxw00\Jobs\59004\TECHPROD\SH 99\Rdwy\Exhibits\Attachment 19-3 (OandM)\99Attachment 19-3*7.dgn
Pen Table: \\hoxw00\Jobs\59004\techprod\sh 99\rdwy\plots\59004*sh99*11x17.pen
ynevle

Scale: 800.000000:1.000000
Plotted on:9/28/2015 11:34

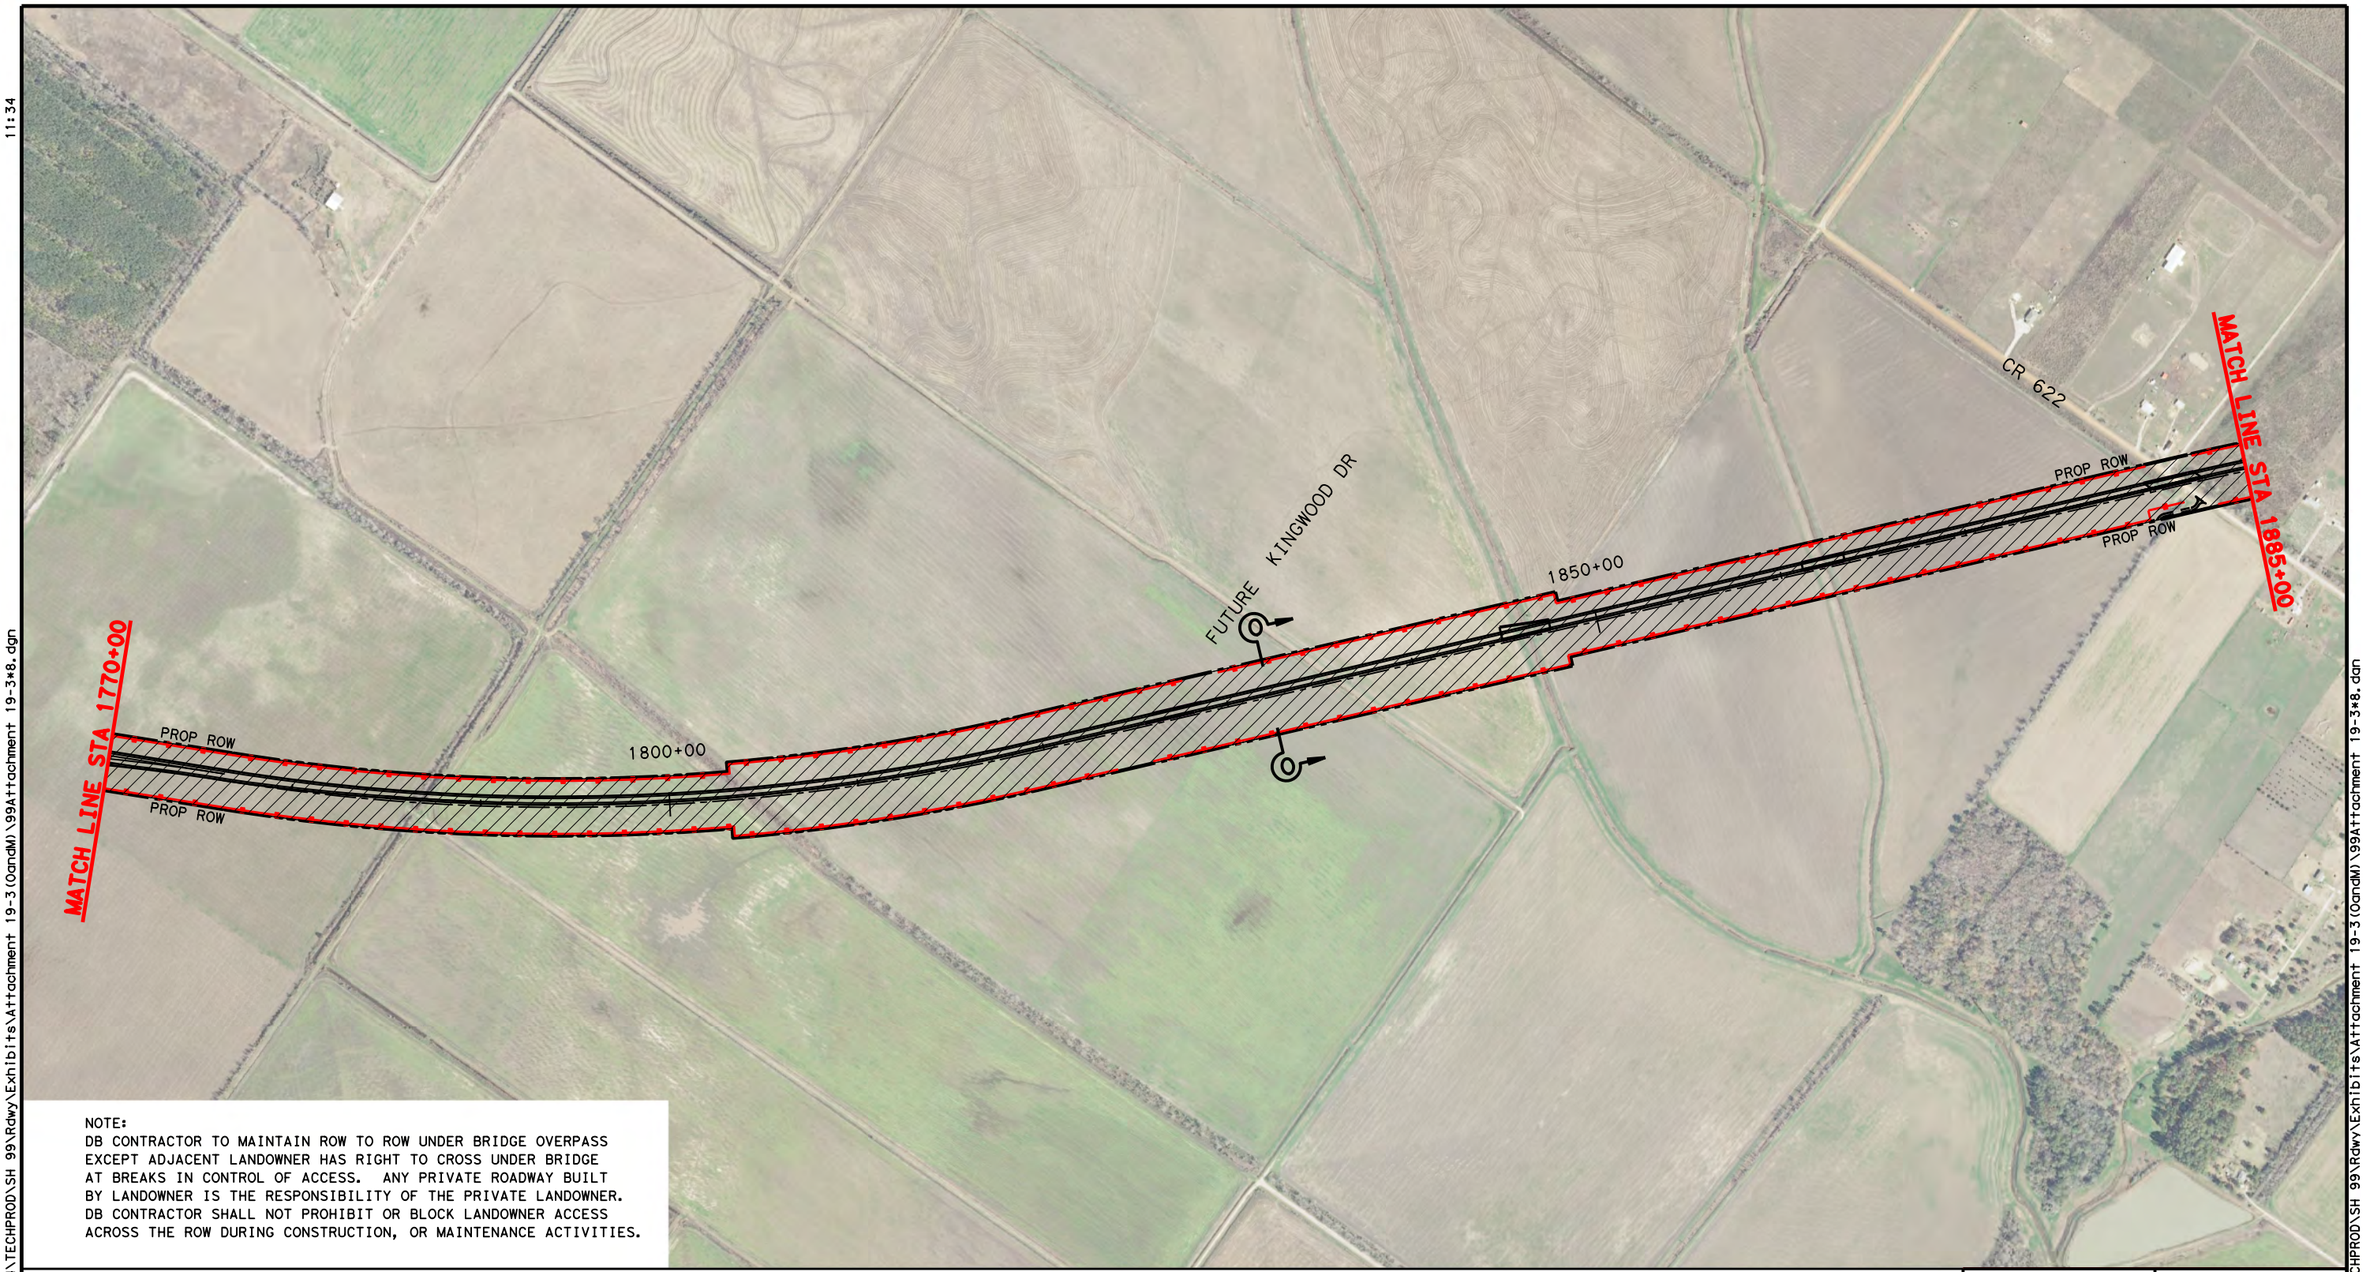

NOTE:
DB CONTRACTOR TO MAINTAIN ROW TO ROW UNDER BRIDGE OVERPASS EXCEPT ADJACENT LANDOWNER HAS RIGHT TO CROSS UNDER BRIDGE AT BREAKS IN CONTROL OF ACCESS. ANY PRIVATE ROADWAY BUILT BY LANDOWNER IS THE RESPONSIBILITY OF THE PRIVATE LANDOWNER. DB CONTRACTOR SHALL NOT PROHIBIT OR BLOCK LANDOWNER ACCESS ACROSS THE ROW DURING CONSTRUCTION, OR MAINTENANCE ACTIVITIES.

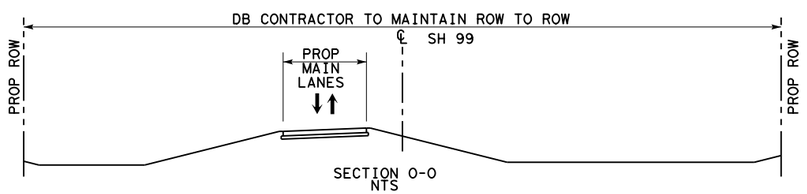

LEGEND

LIMITS OF DB CONTRACTOR'S CONSTRUCTION, OPERATIONS, AND MAINTENANCE RESPONSIBILITIES
PROPOSED GRAND PARKWAY
PROP ROW
PROP CONTOL OF ACCESS
EXISTING ROW
PROPERTY LINE
PROPOSED GRAND PARKWAY BY OTHERS

0 200 400 800(H)

Texas Department of Transportation

STATE HIGHWAY 99 GRAND PARKWAY H&I

ATTACHMENT 19-2
O & M LIMITS, H & I-1

DSN:	FED. RD. DIV. NO.	STATE	PROJECT NO.			HIGHWAY NO.
CK:	6	TEXAS				SH 99
DRN:	STATE DISTRICT	COUNTY	CONTROL NO.	SECTION NO.	JOB NO.	SHEET NO.
CK:						8

dmallion
Pen Table: \\Hoxw00\Jobs\59004\TECHPROD\SH 99\Rdwy\plots\59004#SH99#11x17.pen
Design Filename: \\Hoxw00\Jobs\59004\TECHPROD\SH 99\Rdwy\Exhibits\Attachment 19-3(0andM)\99Attachment 19-3#8.dgn

Scale: 800.000000:1.000000
Plotted on: 9/28/2015 15:32

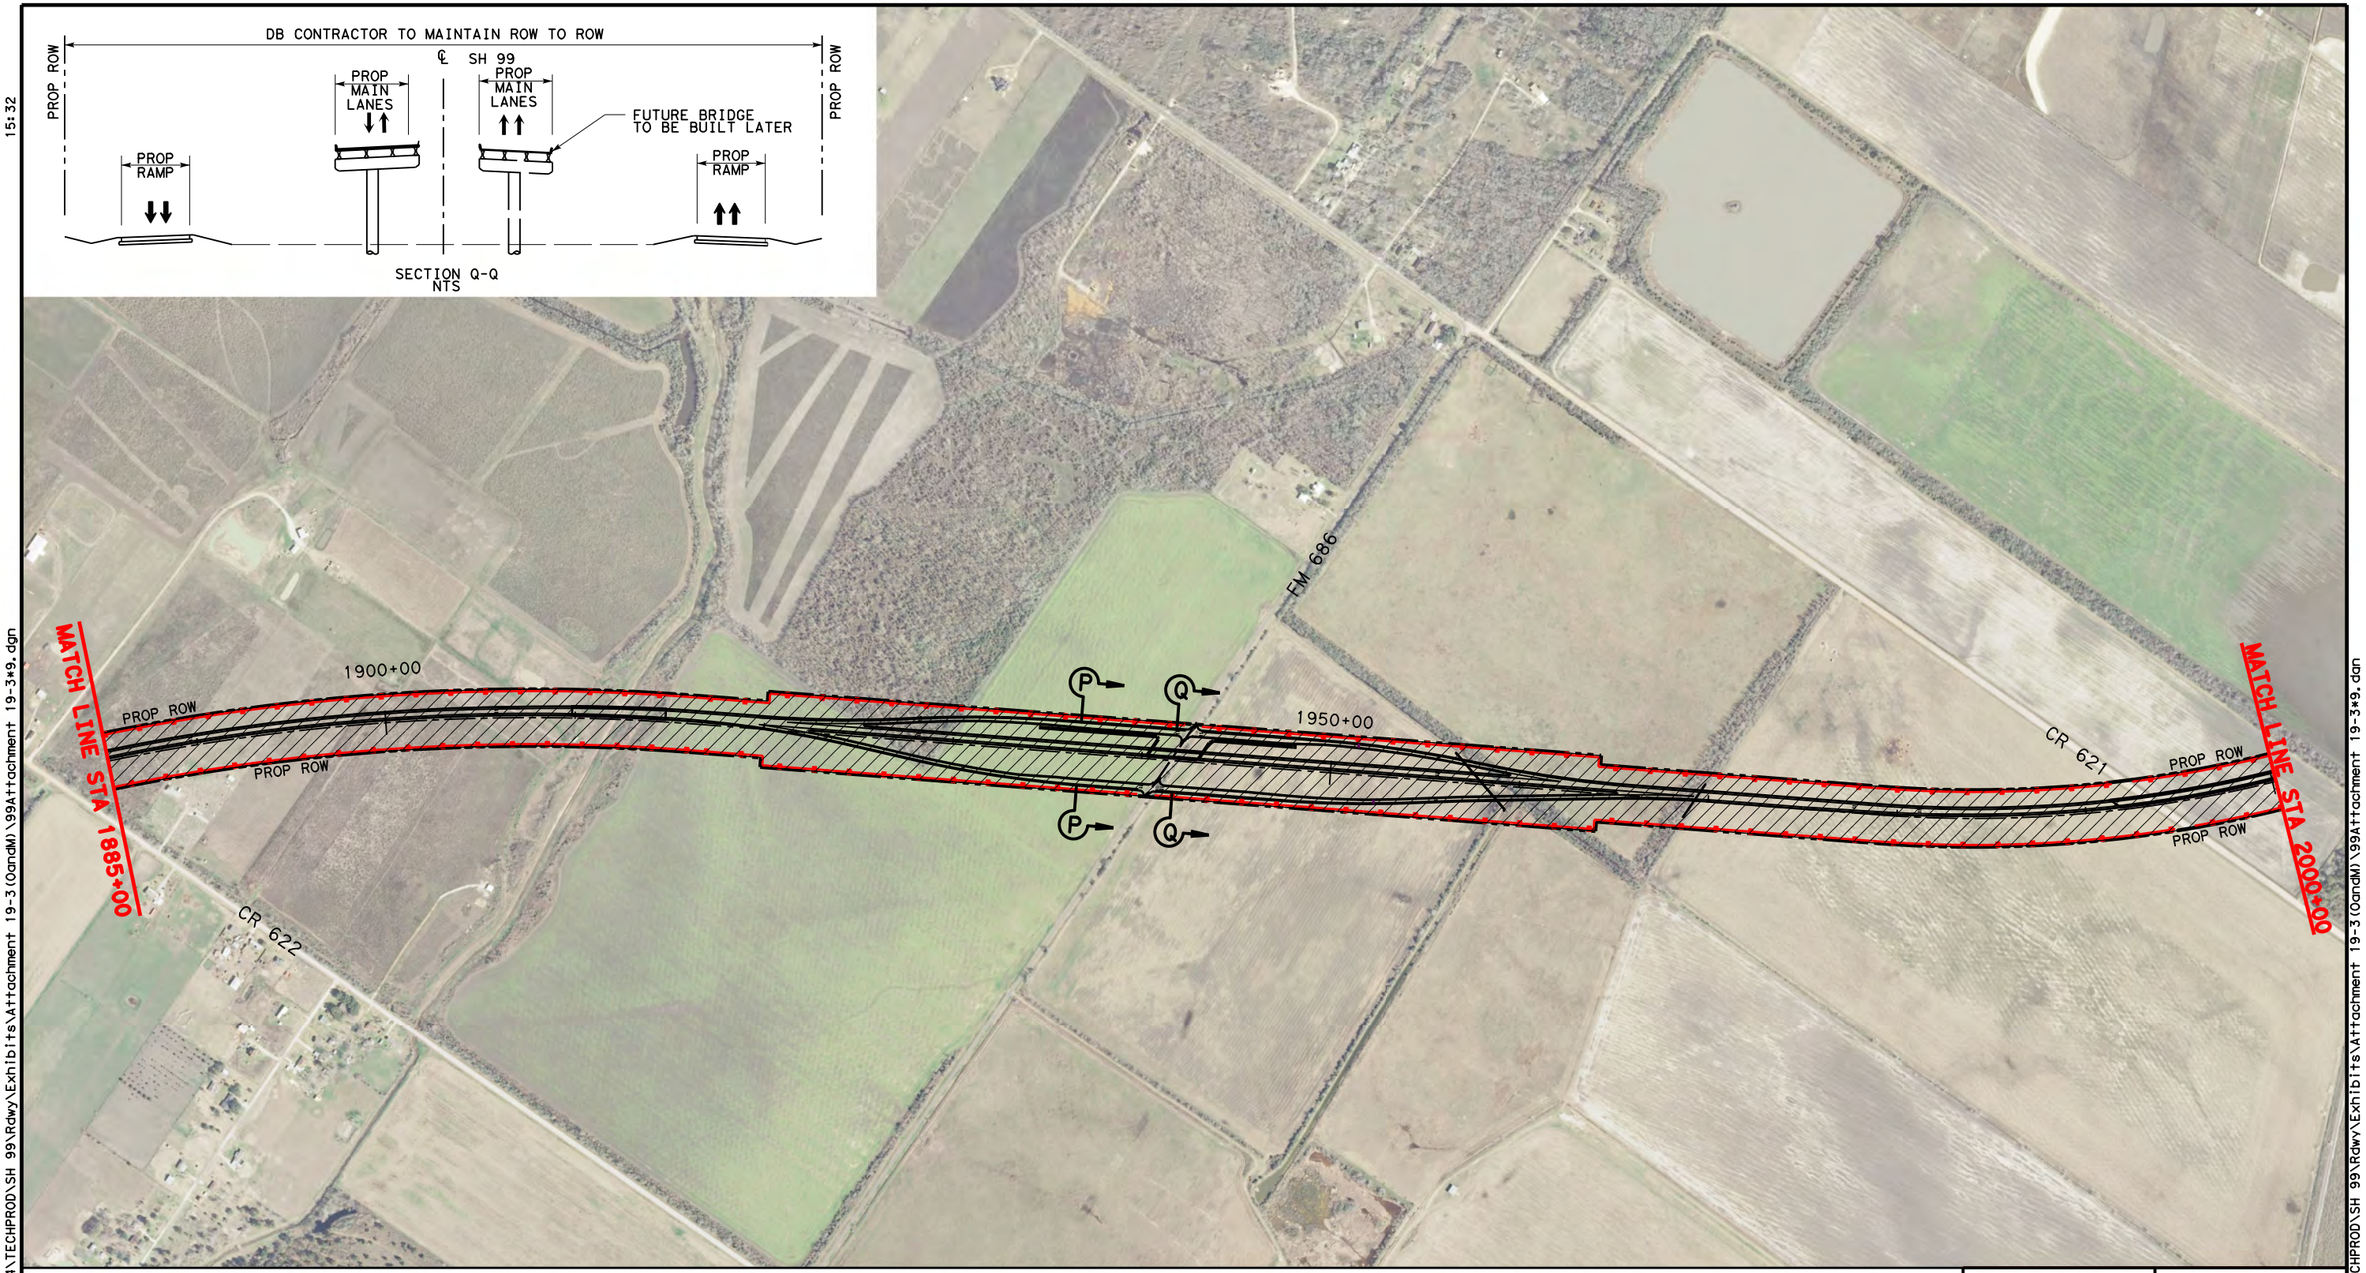

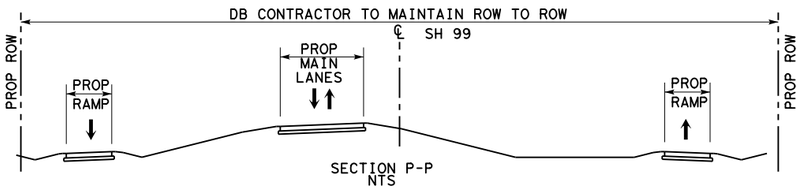

LEGEND

- LIMITS OF DB CONTRACTOR'S CONSTRUCTION, OPERATIONS, AND MAINTENANCE RESPONSIBILITIES
- PROPOSED GRAND PARKWAY
- PROP ROW
- PROP CONTOL OF ACCESS
- EXISTING ROW
- PROPERTY LINE
- PROPOSED GRAND PARKWAY BY OTHERS

0 200 400 800 (H)

Texas Department of Transportation

STATE HIGHWAY 99 GRAND PARKWAY H&I

ATTACHMENT 19-2
O & M LIMITS, H & I-1

DSN:	FED. RD. DIV. NO.	STATE	PROJECT NO.			HIGHWAY NO.
CK:	6	TEXAS				SH 99
DRN:	STATE DISTRICT	COUNTY	CONTROL NO.	SECTION NO.	JOB NO.	SHEET NO.
CK:						9

dnallion
Pen Table: \\hoxw00\Jobs\59004\TECHPROD\SH 99\Rdwy\plots\59004*SH99*11x17.pen
Design Filename: \\Hoxw00\Jobs\59004\TECHPROD\SH 99\Rdwy\Exhibits\Attachment 19-3 (0andM)\99Attachment 19-3*9.dgn

Design Filename: \\Hoxw00\Jobs\59004\TECHPROD\SH 99\Rdwy\Exhibits\Attachment 19-3 (0andM)\99Attachment 19-3*9.dgn

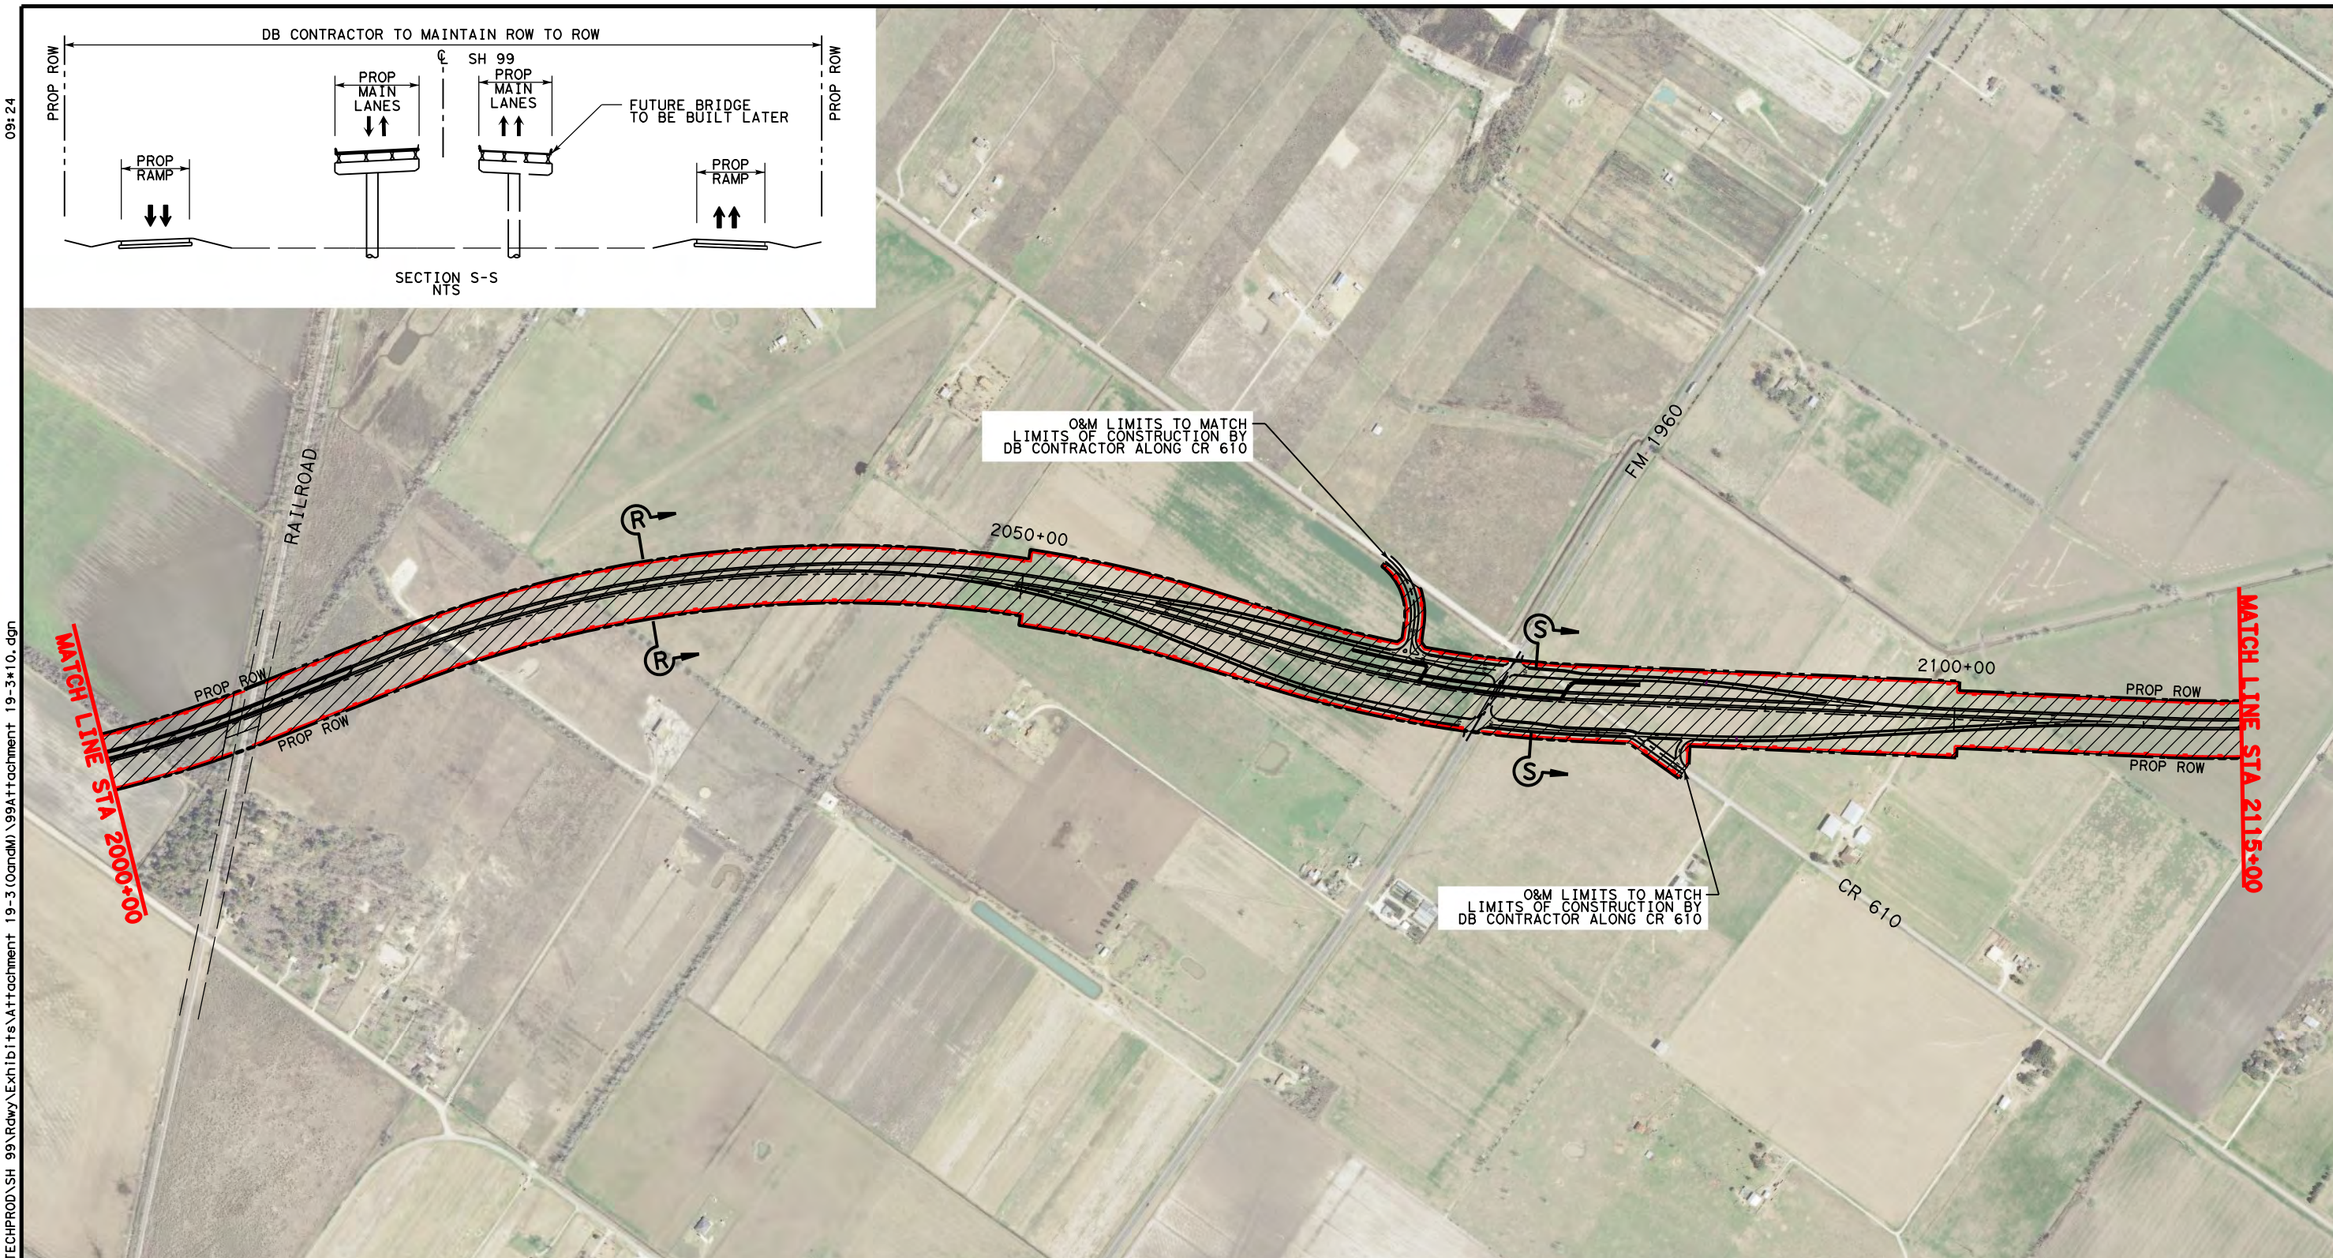

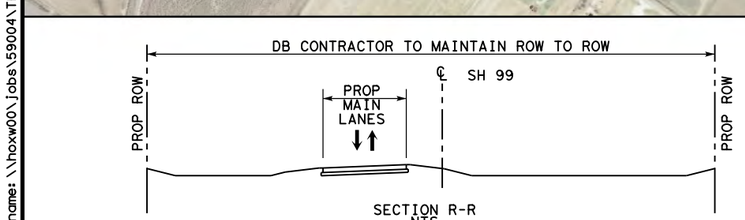

LEGEND

- LIMITS OF DB CONTRACTOR'S CONSTRUCTION, OPERATIONS, AND MAINTENANCE RESPONSIBILITIES
- PROPOSED GRAND PARKWAY
- PROP ROW
- PROP CONTOL OF ACCESS
- EXISTING ROW
- PROPERTY LINE
- PROPOSED GRAND PARKWAY BY OTHERS

0 200 400 800 (H)

Texas Department of Transportation

STATE HIGHWAY 99 GRAND PARKWAY H&I

ATTACHMENT 19-2
O & M LIMITS, H & I-1

DSN:	FED. RD. DIV. NO.	STATE	PROJECT NO.			HIGHWAY NO.
CK:	6	TEXAS				SH 99
DRN:	STATE DISTRICT	COUNTY	CONTROL NO.	SECTION NO.	JOB NO.	SHEET NO.
CK:						10

Scale: 800.000000:1.000000
Plotted on:10/1/2015
09:24

Design Filename: \\hoxw00\jobs\59004\TECHPROD\SH 99\Rdwy\Exhibits\Attachment 19-3(OandM)\99Attachment 19-3*10.dgn
Pen Table: \\hoxw00\jobs\59004\techprod\sh 99\rdwy\plots\59004*sh99*11x17.pen
ynevle

Scale: 800.000000:1.000000
Plotted on:9/28/2015 11:37

SECTION U-U
NTS

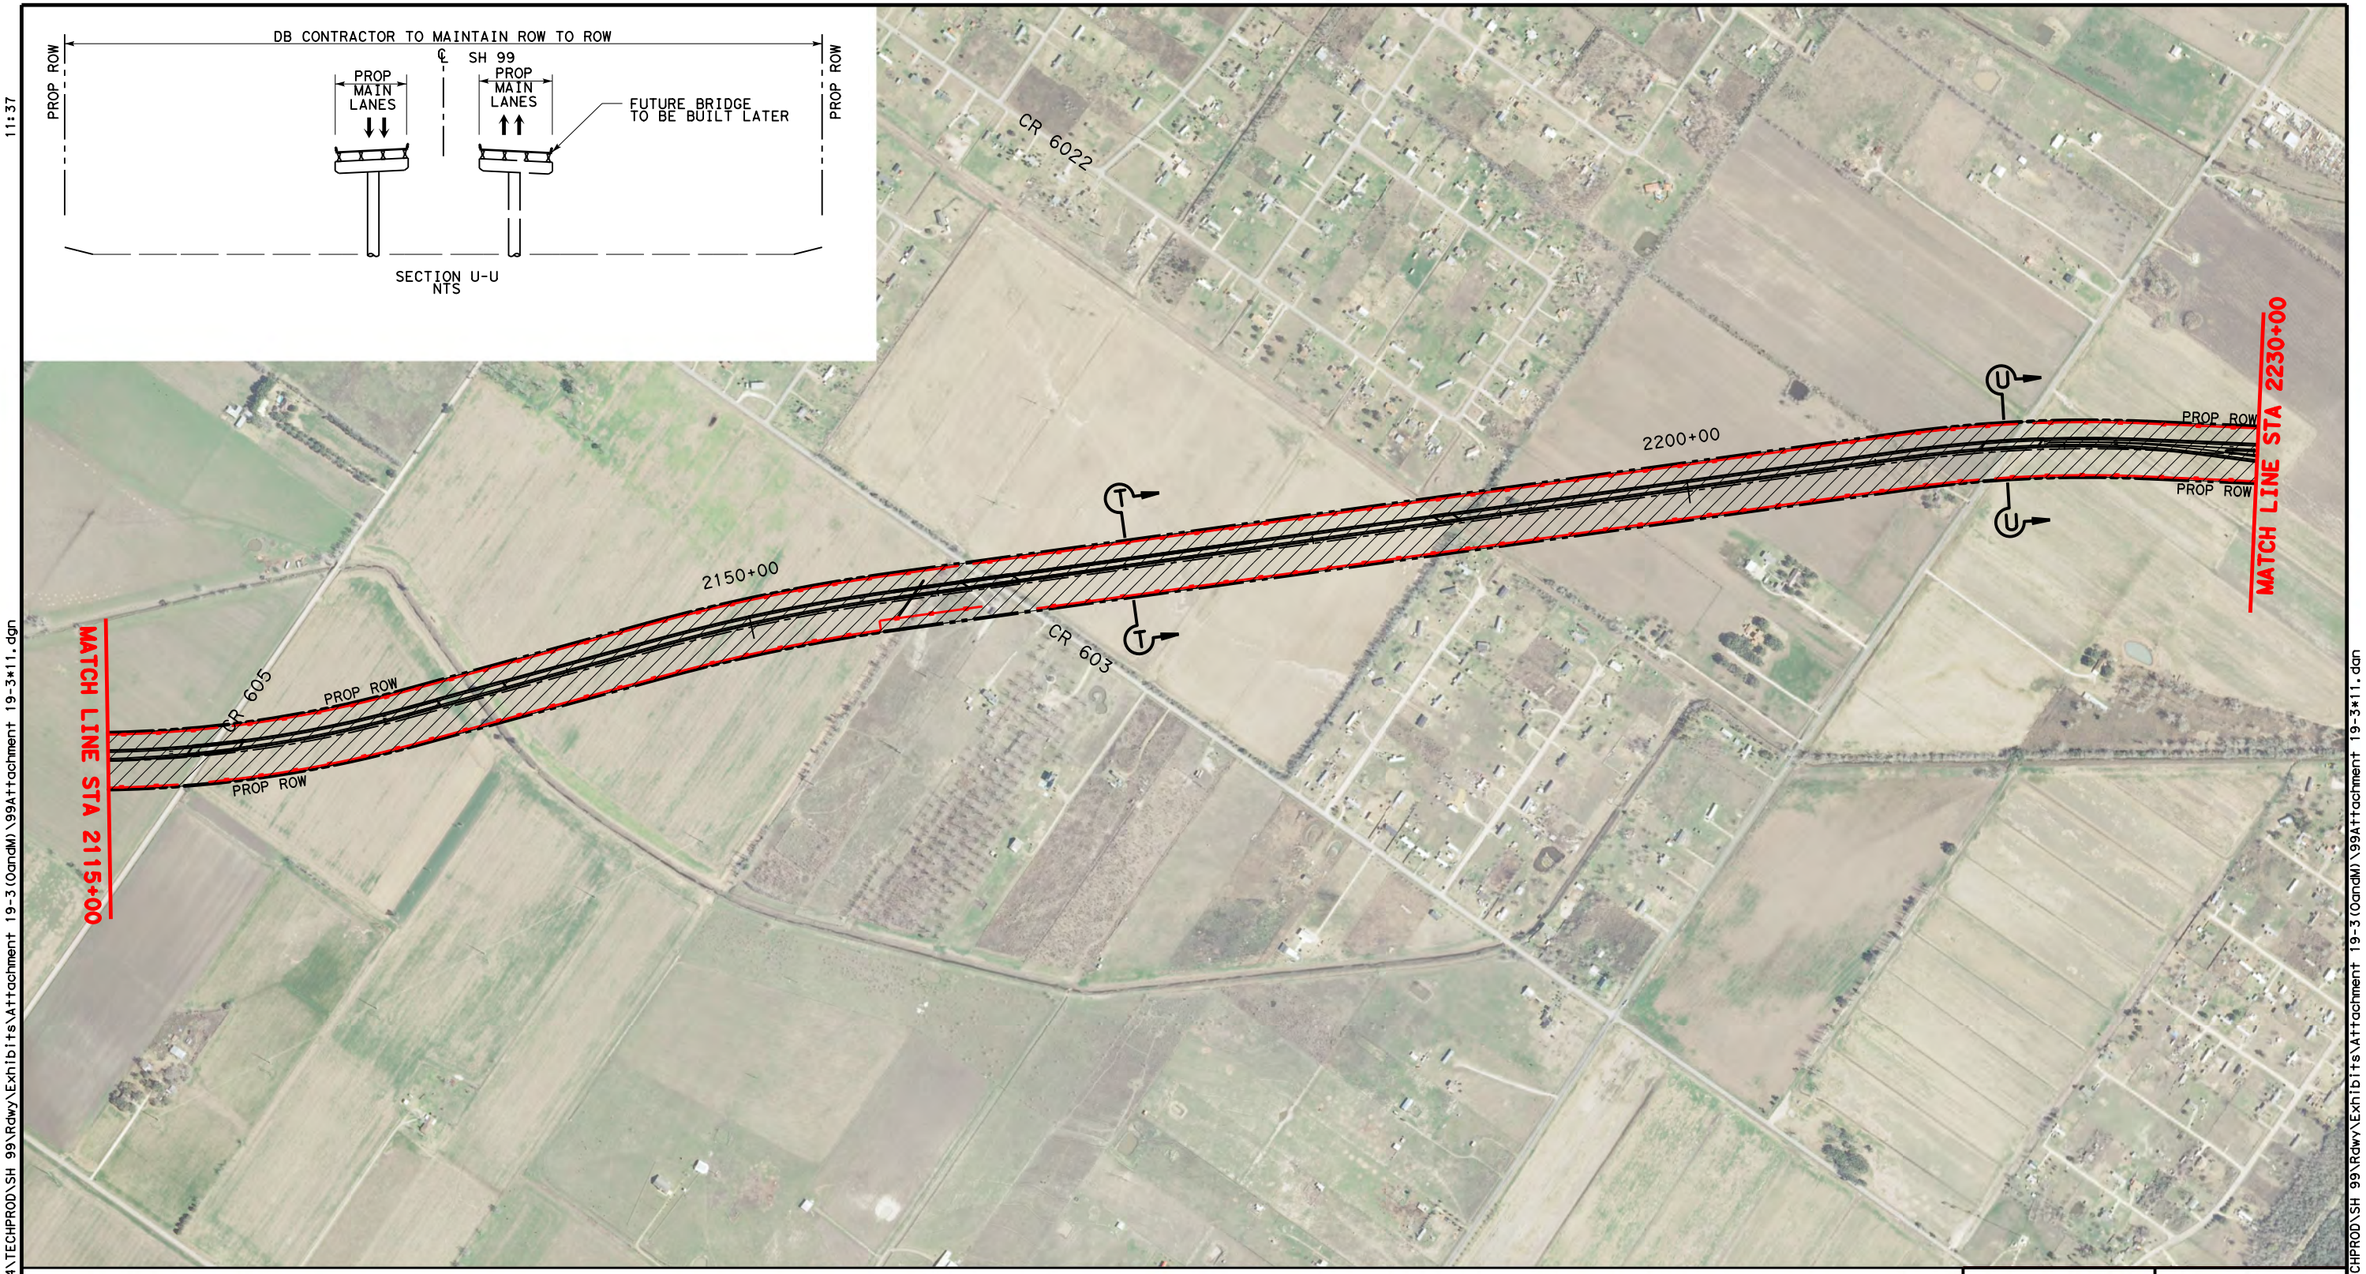

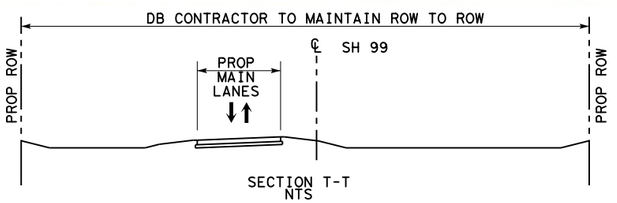

SECTION T-T
NTS

LEGEND

- LIMITS OF DB CONTRACTOR'S CONSTRUCTION, OPERATIONS, AND MAINTENANCE RESPONSIBILITIES
- PROPOSED GRAND PARKWAY
- PROP ROW
- PROP CONTOL OF ACCESS
- EXISTING ROW
- PROPERTY LINE
- PROPOSED GRAND PARKWAY BY OTHERS

0 200 400 800(H)

Texas Department of Transportation

STATE HIGHWAY 99 GRAND PARKWAY H&I

ATTACHMENT 19-2
O & M LIMITS, H & I-1

DSN:	FED. RD. DIV. NO.	STATE	PROJECT NO.				HIGHWAY NO.
CK:	6	TEXAS					SH 99
DRN:	STATE DISTRICT	COUNTY	CONTROL NO.	SECTION NO.	JOB NO.		SHEET NO.
CK:							11

dmallion
Pen Table: \\hoxw00\Jobs\59004\TECHPROD\SH 99\Rdwy\plots\59004*SH99*11x17.pen
Design Filename: \\Hoxw00\Jobs\59004\TECHPROD\SH 99\Rdwy\Exhibits\Attachment 19-3 (OandM)\99Attachment 19-3*11.dgn
Design Filename: \\Hoxw00\Jobs\59004\TECHPROD\SH 99\Rdwy\Exhibits\Attachment 19-3 (OandM)\99Attachment 19-3*11.dgn

Scale: 800.000000:1.000000
Plotted on:10/1/2015
11:13

Design Filename: \\hoxw00\jobs\59004\TECHPROD\SH 99\Rdwy\Exhibits\Attachment 19-3(OandM)\99Attachment 19-3*12.dgn
Pen Table: \\hoxw00\jobs\59004\techprod\sh 99\rdwy\plots\59004*sh99*11x17.pen
ynevle

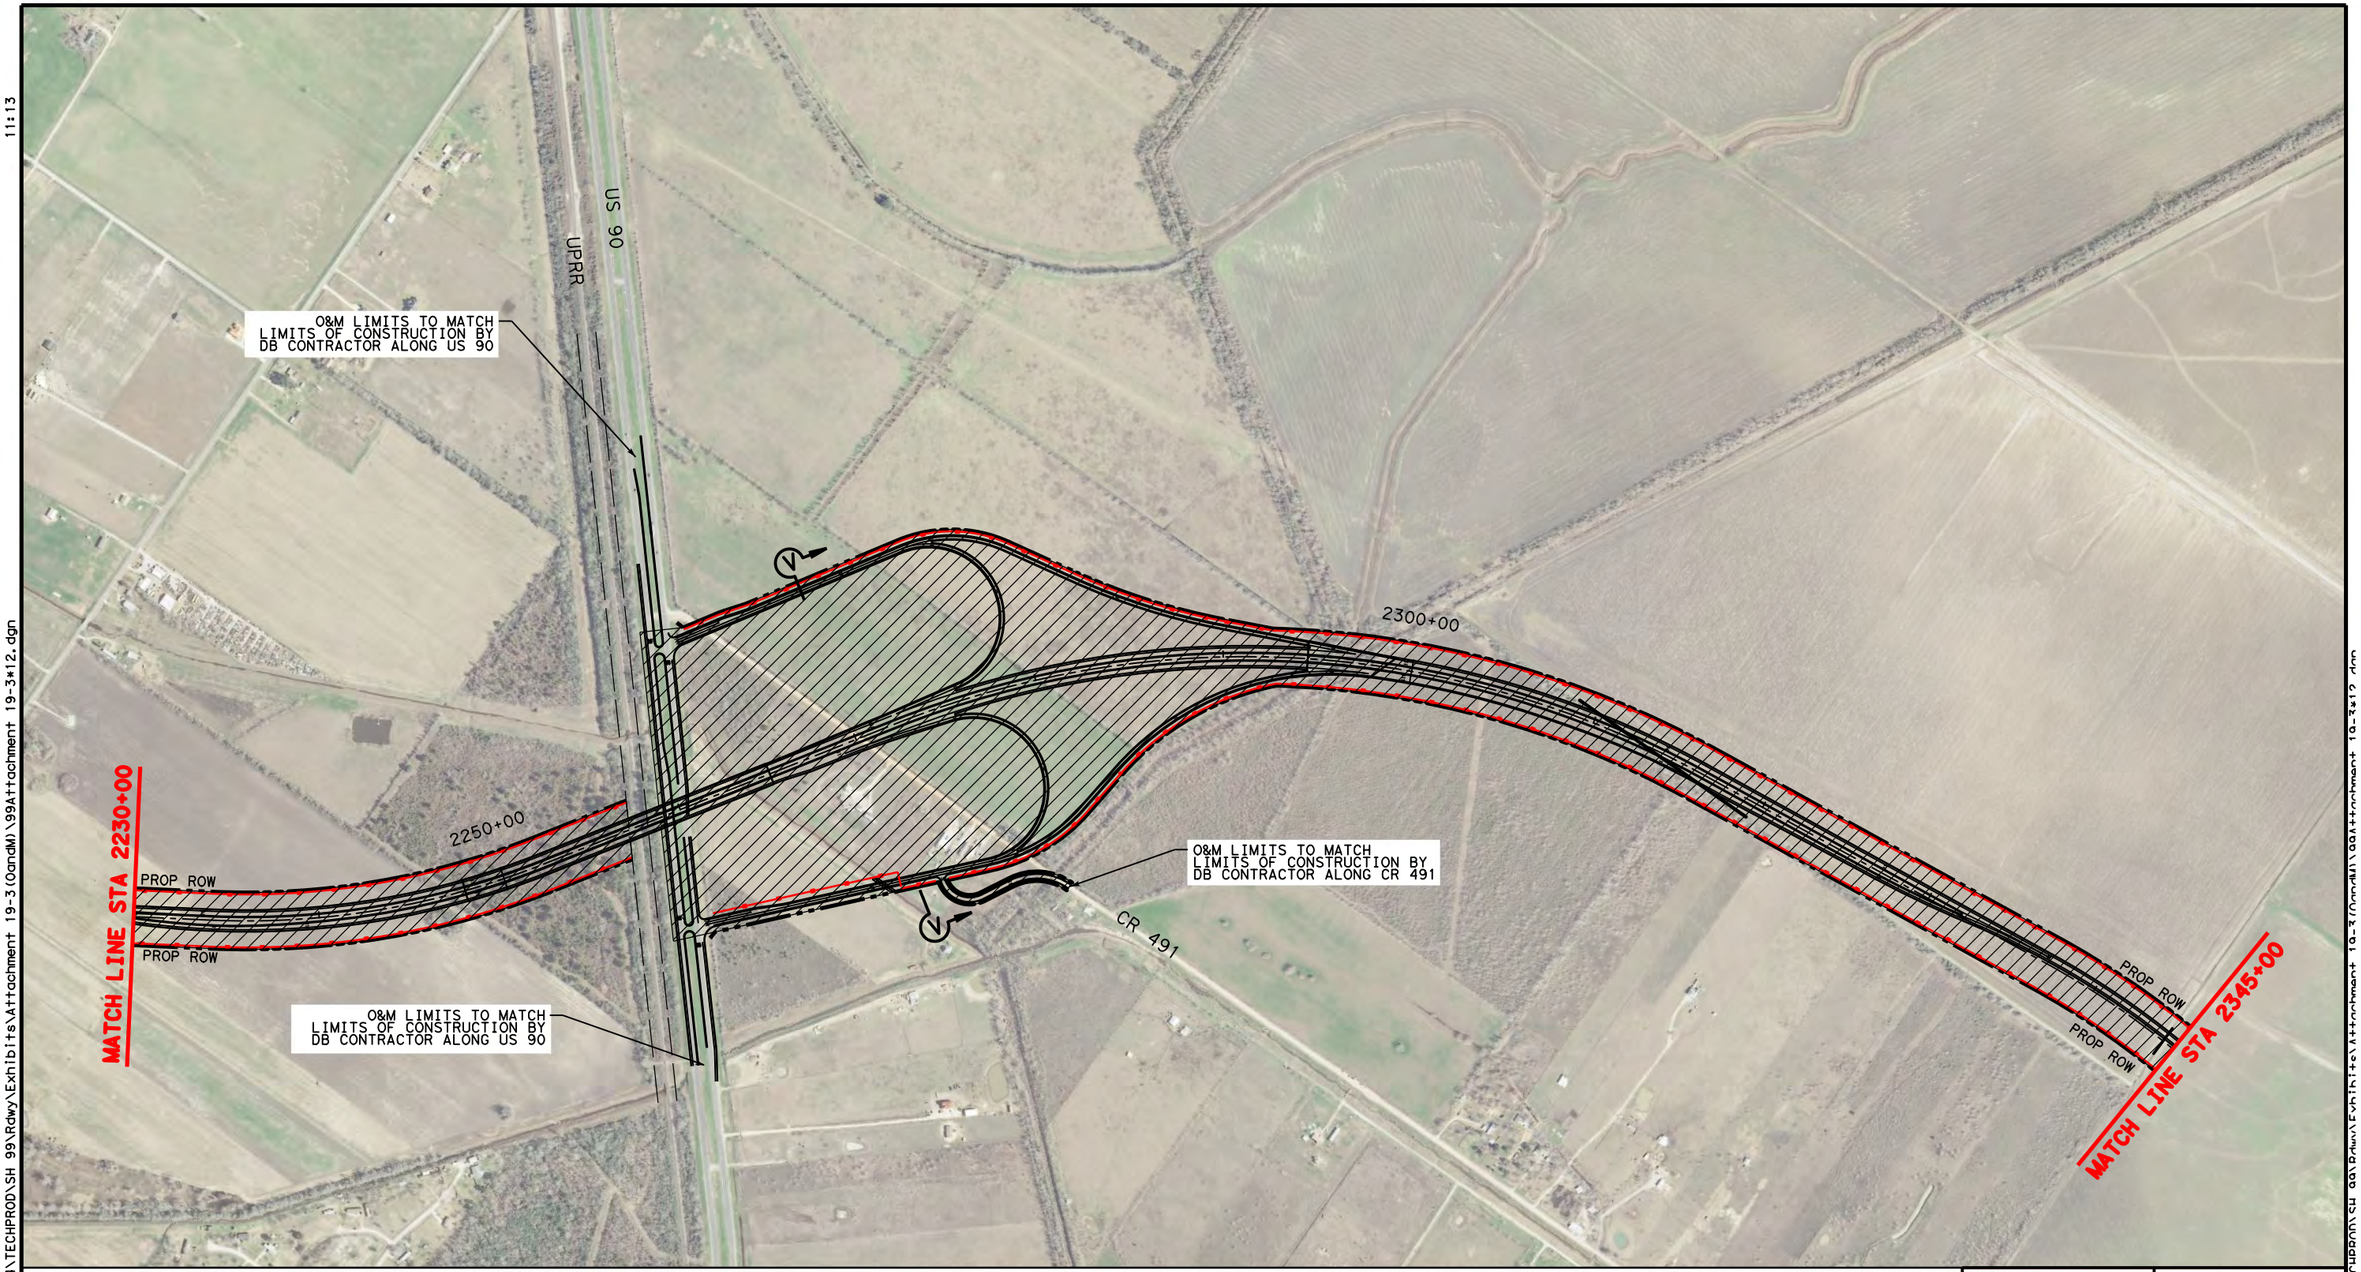

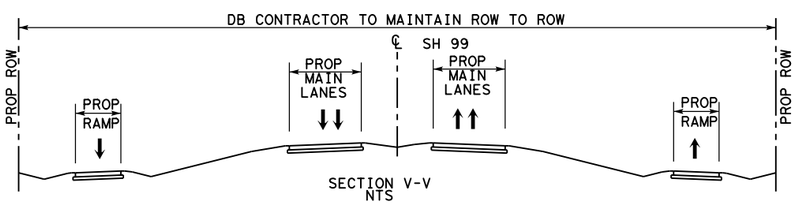

LEGEND

- LIMITS OF DB CONTRACTOR'S CONSTRUCTION, OPERATIONS, AND MAINTENANCE RESPONSIBILITIES
- PROPOSED GRAND PARKWAY
- PROP ROW
- PROP CONTOL OF ACCESS
- EXISTING ROW
- PROPERTY LINE
- PROPOSED GRAND PARKWAY BY OTHERS

0 200 400 800(H)

Texas Department of Transportation

STATE HIGHWAY 99 GRAND PARKWAY H&I

ATTACHMENT 19-2
O & M LIMITS, H & I-1

DSN:	FED. RD. DIV. NO.	STATE	PROJECT NO.			HIGHWAY NO.
CK:	6	TEXAS				SH 99
DRN:	STATE DISTRICT	COUNTY	CONTROL NO.	SECTION NO.	JOB NO.	SHEET NO.
CK:						12

Design Filename: \\hoxw00\jobs\59004\TECHPROD\SH 99\Rdwy\Exhibits\Attachment 19-3(OandM)\99Attachment 19-3*12.dgn

Scale: 800.000000:1.000000
Plotted on:10/1/2015
11:22

Design Filename: \\hoxw00\Jobs\59004\techprod\SH 99\Rdwy\Exhibits\Attachment 19-3(OandM)\99Attachment 19-3*13.dgn
Pen Table: \\hoxw00\Jobs\59004\techprod\SH 99\rdwy\plots\59004*sh99*11x17.pen
ynevle

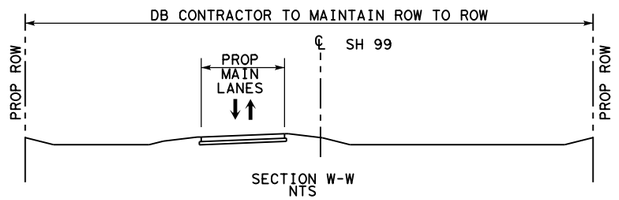

LEGEND

- LIMITS OF DB CONTRACTOR'S CONSTRUCTION, OPERATIONS, AND MAINTENANCE RESPONSIBILITIES
- PROPOSED GRAND PARKWAY
- PROP ROW
- PROP CONTOL OF ACCESS
- EXISTING ROW
- PROPERTY LINE
- PROPOSED GRAND PARKWAY BY OTHERS

0 200 400 800 (H)

Texas Department of Transportation

STATE HIGHWAY 99 GRAND PARKWAY H&I

ATTACHMENT 19-2
O & M LIMITS, H & I-1

DSN:	FED. RD. DIV. NO.	STATE	PROJECT NO.			HIGHWAY NO.
CK:	6	TEXAS				SH 99
DRN:	STATE DISTRICT	COUNTY	CONTROL NO.	SECTION NO.	JOB NO.	SHEET NO.
CK:						13

Design Filename: \\hoxw00\Jobs\59004\techprod\SH 99\Rdwy\Exhibits\Attachment 19-3(OandM)\99Attachment 19-3*13.dgn

Scale: 800.000000:1.000000
Plotted on: 9/28/2015 16:11
Design Filename: \\hoxw00\Jobs\59004\TECHPROD\SH 99\Rdwy\Exhibits\Attachment 19-3 (OandM)\99Attachment 19-3*14.dgn
Pen Table: \\hoxw00\Jobs\59004\TECHPROD\SH 99\Rdwy\plots\59004*SH99*11x17.pen
dnallion

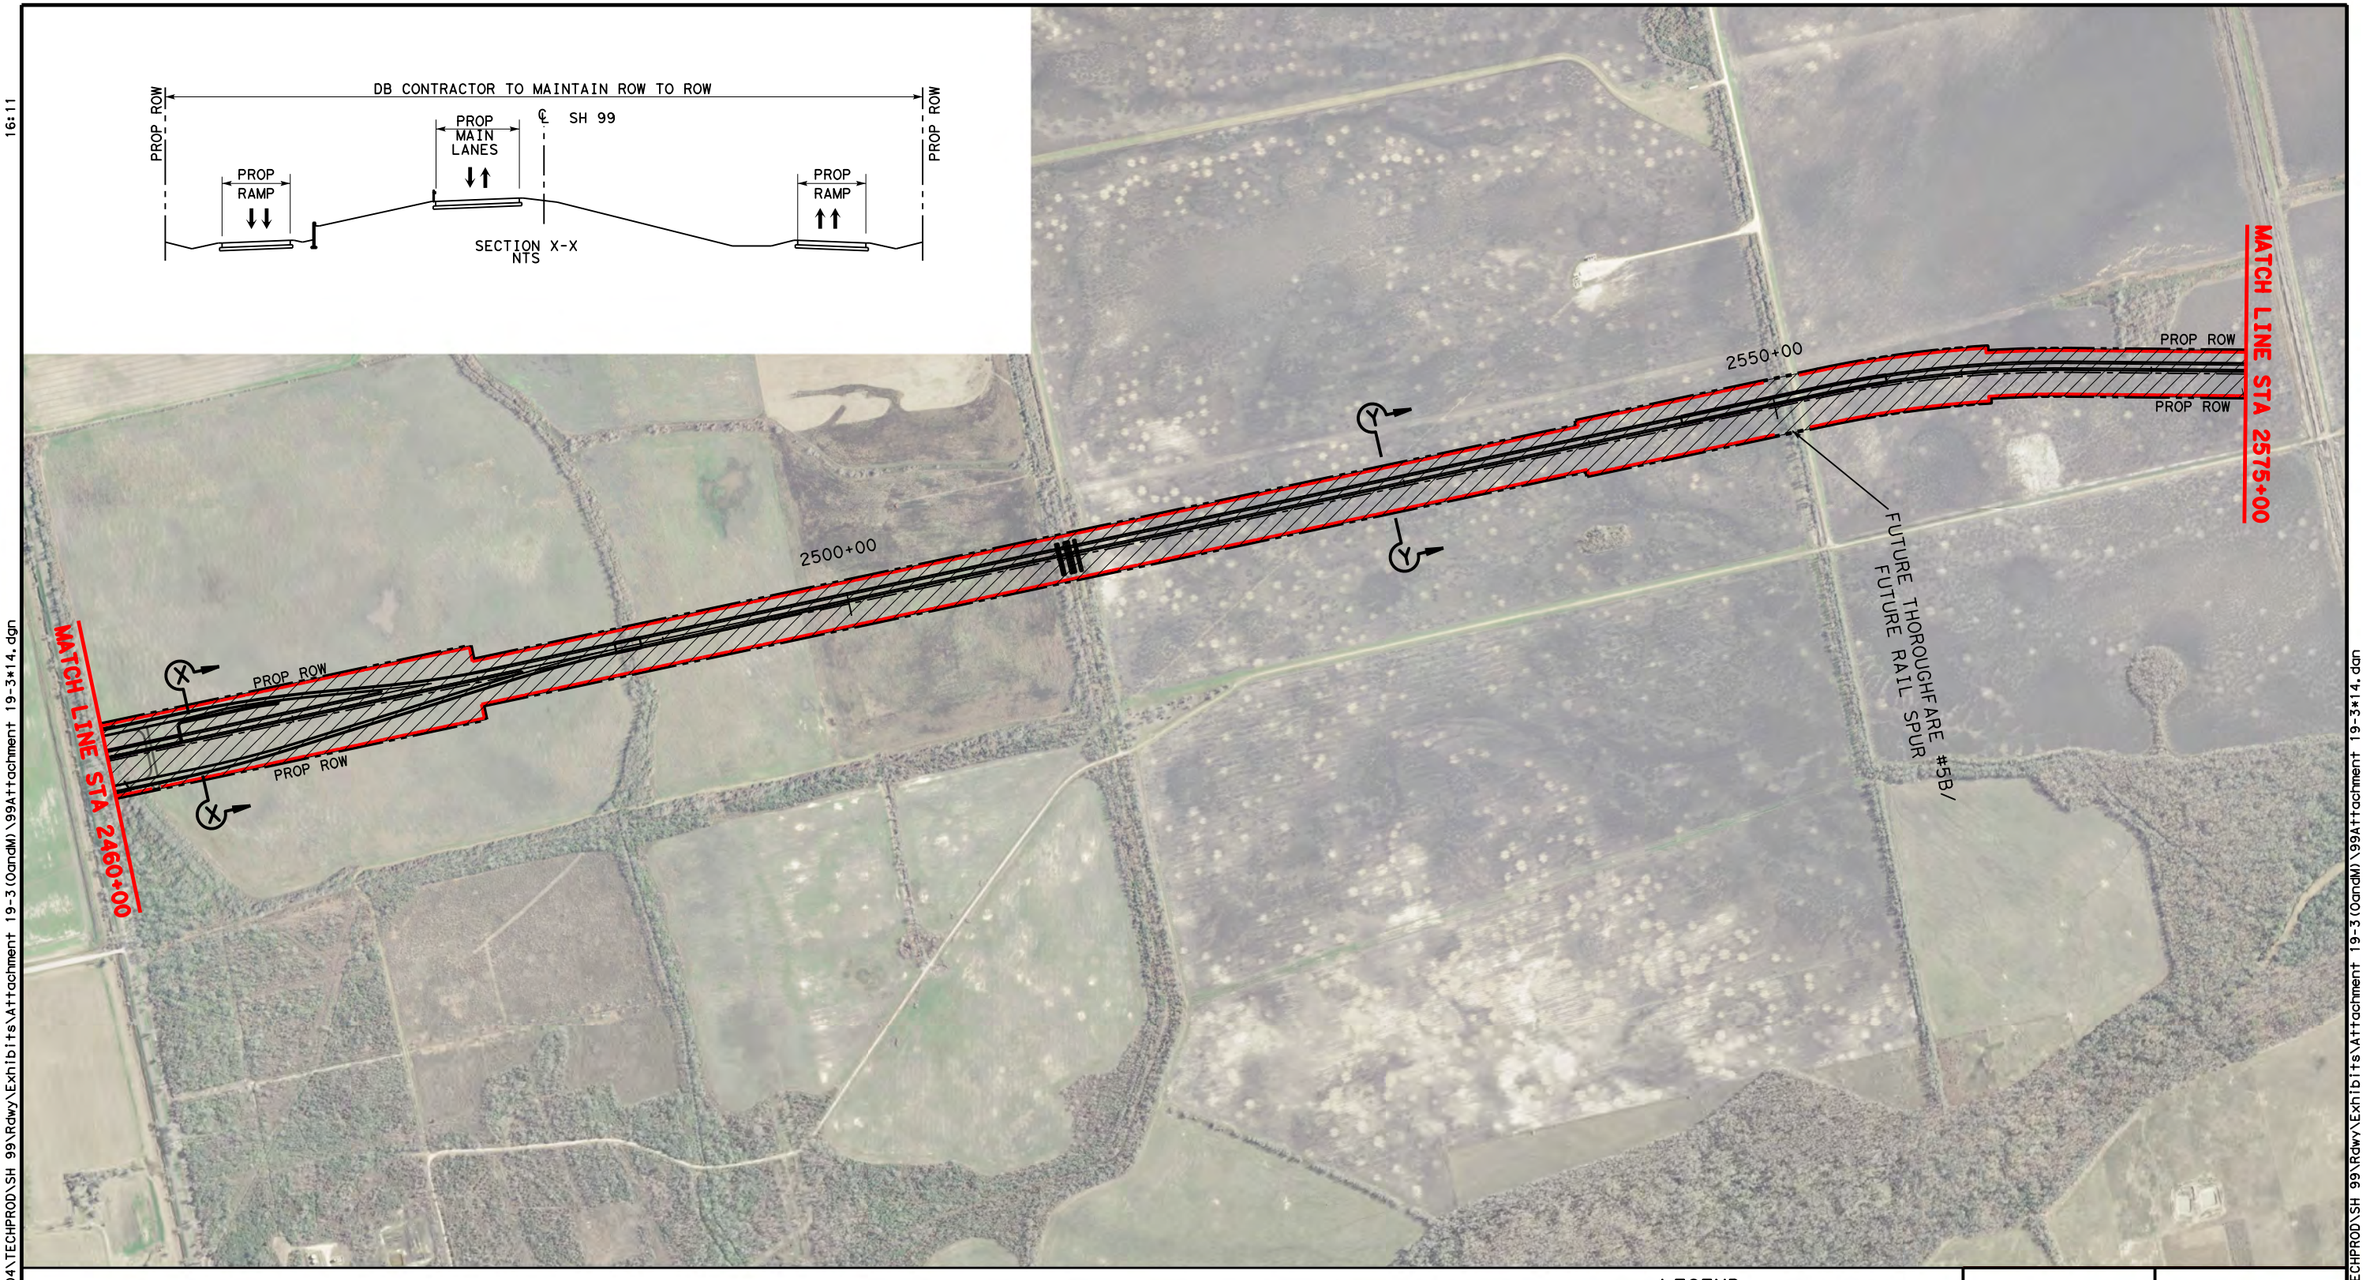

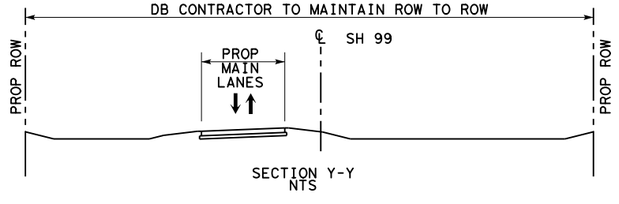

LEGEND

- LIMITS OF DB CONTRACTOR'S CONSTRUCTION, OPERATIONS, AND MAINTENANCE RESPONSIBILITIES
- PROPOSED GRAND PARKWAY
- PROP ROW
- PROP CONTOL OF ACCESS
- EXISTING ROW
- PROPERTY LINE
- PROPOSED GRAND PARKWAY BY OTHERS

0 200 400 800 (H)

Texas Department of Transportation

STATE HIGHWAY 99 GRAND PARKWAY H&I

ATTACHMENT 19-2
O & M LIMITS, H & I-1

DSN:	FED. RD. DIV. NO.	STATE	PROJECT NO.			HIGHWAY NO.
CK:	6	TEXAS				SH 99
DRN:	STATE DISTRICT	COUNTY	CONTROL NO.	SECTION NO.	JOB NO.	SHEET NO.
CK:						14

Design Filename: \\hoxw00\Jobs\59004\TECHPROD\SH 99\Rdwy\Exhibits\Attachment 19-3 (OandM)\99Attachment 19-3*14.dgn

Scale: 800.000000:1.000000
Plotted on:9/28/2015
11:42

Design Filename: \\hoxw00\Jobs\59004\TECHPROD\SH 99\Rdwy\Exhibits\Attachment 19-3(OandM)\99Attachment 19-3*15.dgn
Pen Table: \\hoxw00\Jobs\59004\TECHPROD\SH 99\Rdwy\plots\59004*SH99*11x17.pen
dmallion

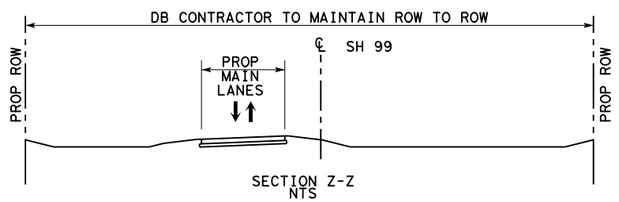

LEGEND

- LIMITS OF DB CONTRACTOR'S CONSTRUCTION, OPERATIONS, AND MAINTENANCE RESPONSIBILITIES
- PROPOSED GRAND PARKWAY
- PROP ROW
- PROP CONTOL OF ACCESS
- EXISTING ROW
- PROPERTY LINE
- PROPOSED GRAND PARKWAY BY OTHERS

0 200 400 800(H)

Texas Department of Transportation

STATE HIGHWAY 99 GRAND PARKWAY H&I

ATTACHMENT 19-2
O & M LIMITS, H & I-1

DSN:	FED. RD. DIV. NO.	STATE	PROJECT NO.				HIGHWAY NO.
CK:	6	TEXAS					SH 99
DRN:	STATE DISTRICT	COUNTY	CONTROL NO.	SECTION NO.	JOB NO.		SHEET NO.
CK:							15

Design Filename: \\hoxw00\Jobs\59004\TECHPROD\SH 99\Rdwy\Exhibits\Attachment 19-3(OandM)\99Attachment 19-3*15.dgn

Scale: 800.000000:1.000000
Plotted on:9/28/2015 11:43
Design Filename: \\hoxw00\Jobs\59004\TECHPROD\SH 99\Rdwy\Exhibits\Attachment 19-3(OandM)\99Attachment 19-3*16.dgn
Pen Table: \\hoxw00\Jobs\59004\TECHPROD\SH 99\Rdwy\plots\59004*SH99*11x17.pen
dmaillon

SECTION AA-AA
NTS

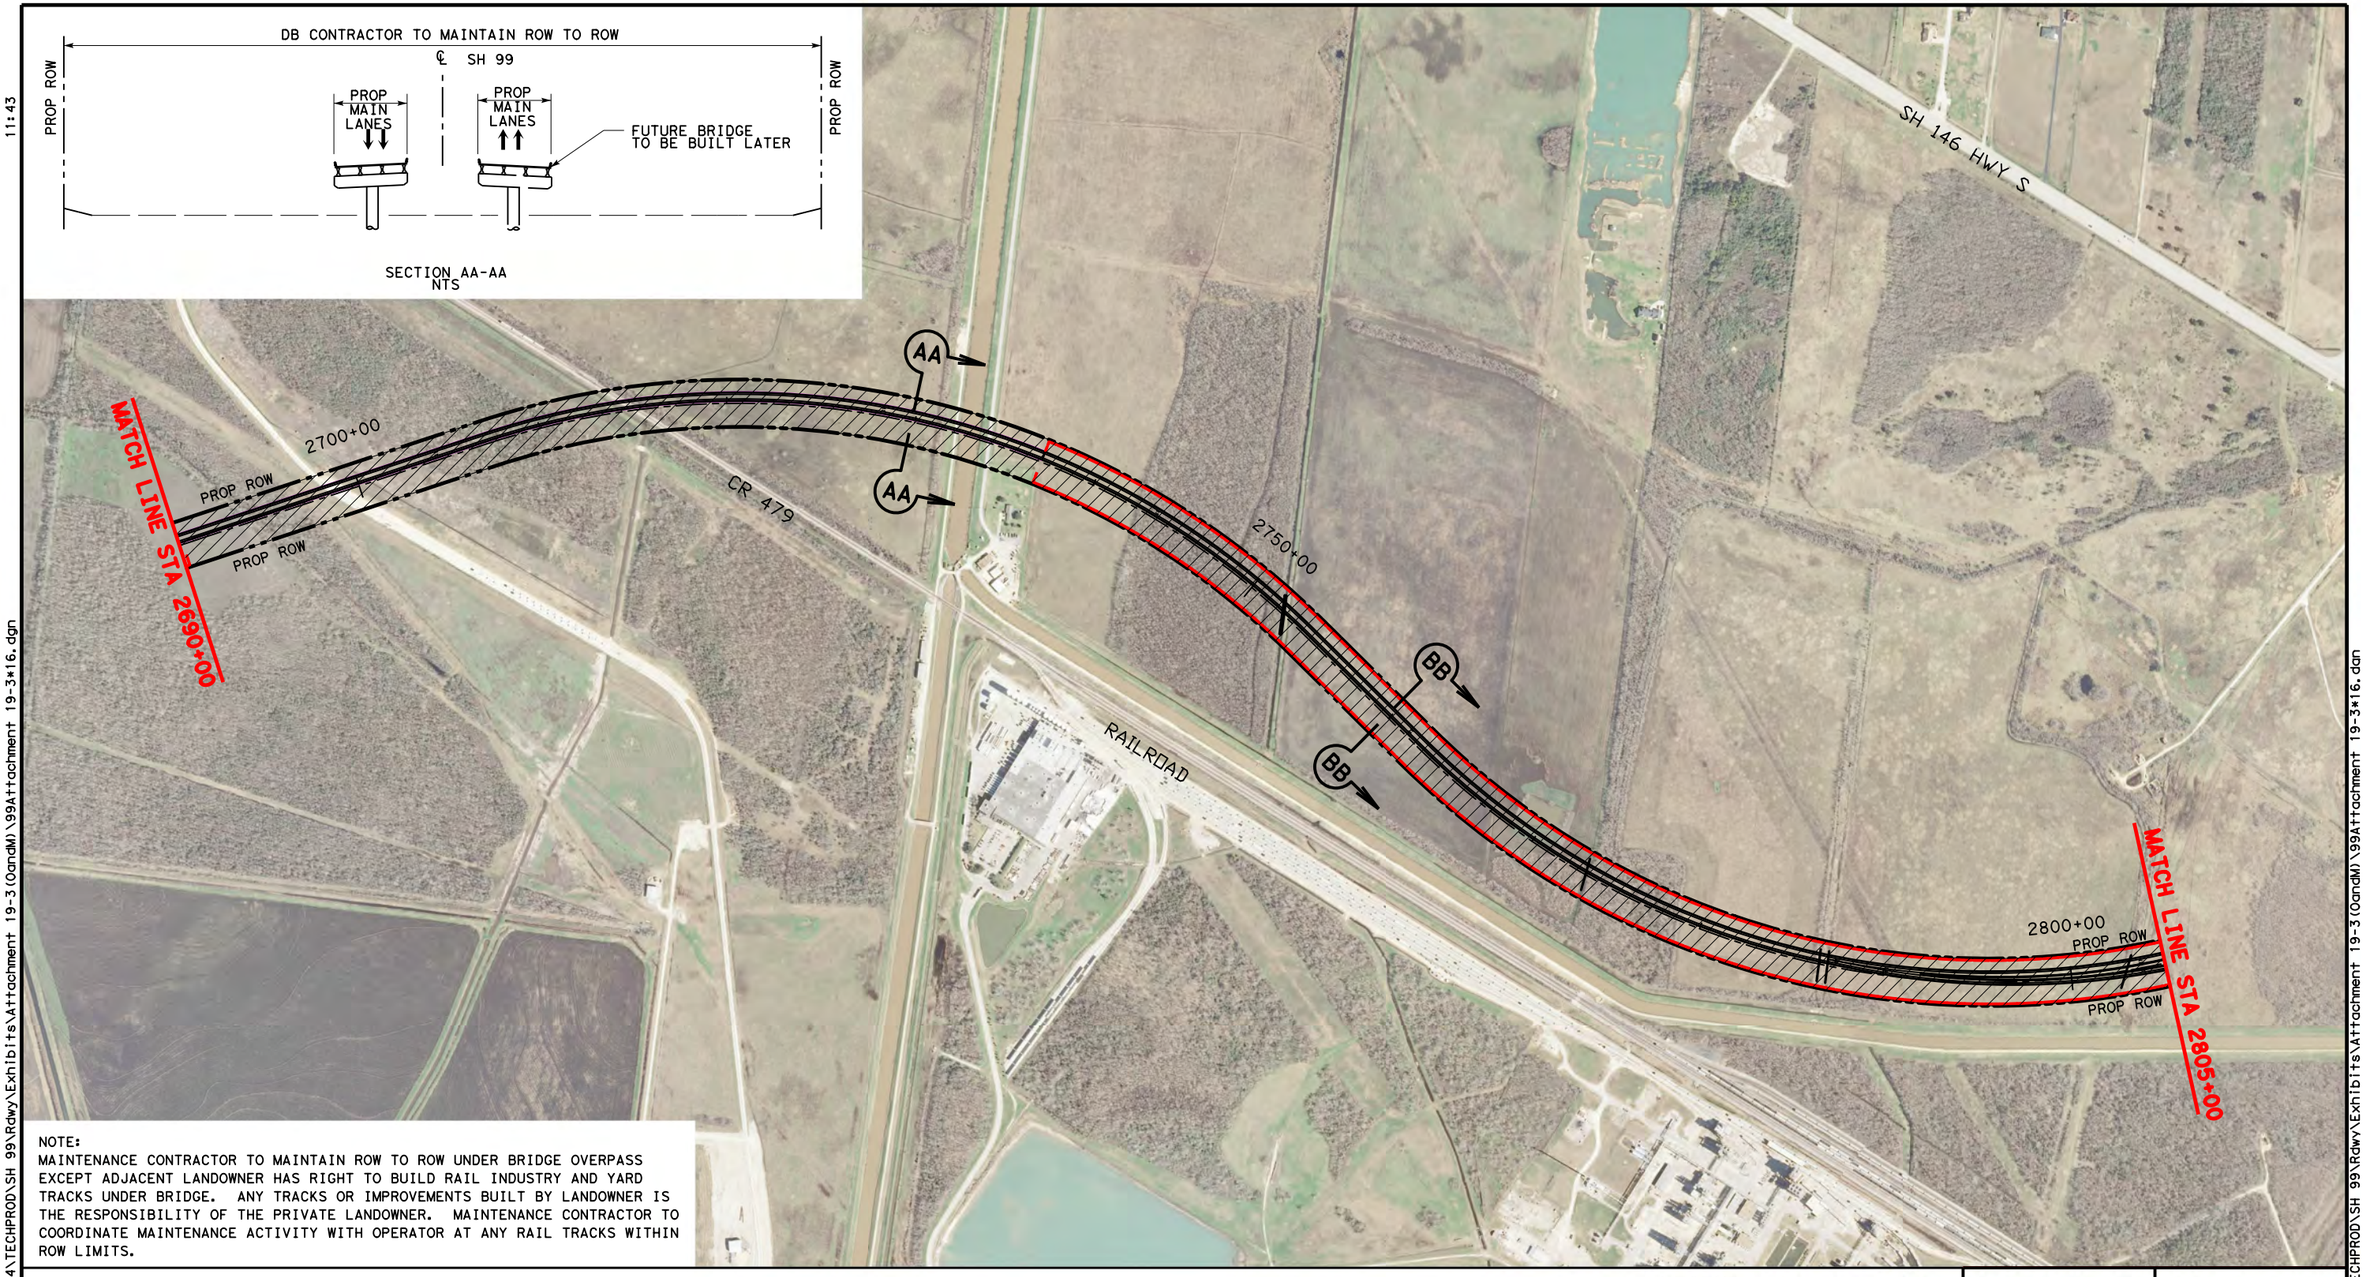

NOTE:
MAINTENANCE CONTRACTOR TO MAINTAIN ROW TO ROW UNDER BRIDGE OVERPASS EXCEPT ADJACENT LANDOWNER HAS RIGHT TO BUILD RAIL INDUSTRY AND YARD TRACKS UNDER BRIDGE. ANY TRACKS OR IMPROVEMENTS BUILT BY LANDOWNER IS THE RESPONSIBILITY OF THE PRIVATE LANDOWNER. MAINTENANCE CONTRACTOR TO COORDINATE MAINTENANCE ACTIVITY WITH OPERATOR AT ANY RAIL TRACKS WITHIN ROW LIMITS.

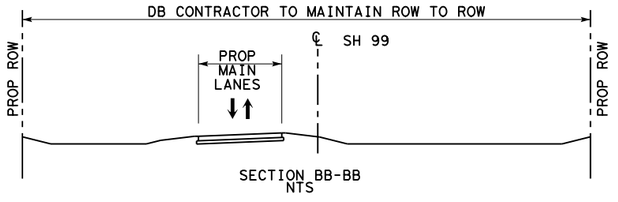

SECTION BB-BB
NTS

LEGEND

LIMITS OF DB CONTRACTOR'S CONSTRUCTION, OPERATIONS, AND MAINTENANCE RESPONSIBILITIES
PROPOSED GRAND PARKWAY
PROP ROW
PROP CONTOL OF ACCESS
EXISTING ROW
PROPERTY LINE
PROPOSED GRAND PARKWAY BY OTHERS

0 200 400 800 (H)

Texas Department of Transportation

STATE HIGHWAY 99 GRAND PARKWAY H&I

ATTACHMENT 19-2
O & M LIMITS, H & I-1

DSN:	FED. RD. DIV. NO.	STATE	PROJECT NO.			HIGHWAY NO.
CK:	6	TEXAS				SH 99
DRN:	STATE DISTRICT	COUNTY	CONTROL NO.	SECTION NO.	JOB NO.	SHEET NO.
CK:						16

Design Filename: \\hoxw00\Jobs\59004\TECHPROD\SH 99\Rdwy\Exhibits\Attachment 19-3(OandM)\99Attachment 19-3*16.dgn

Scale: 800.000000:1.000000
Plotted on:10/1/2015 11:33
Design Filename: \\hoxw00\Jobs\59004\techprod\SH 99\Rdwy\Exhibits\Attachment 19-3 (OandM) \99Attachment 19-3x17.dgn
Pen Table: \\hoxw00\Jobs\59004\techprod\sh 99\rdwy\plots\59004*sh99*11x17.pen
ynevle

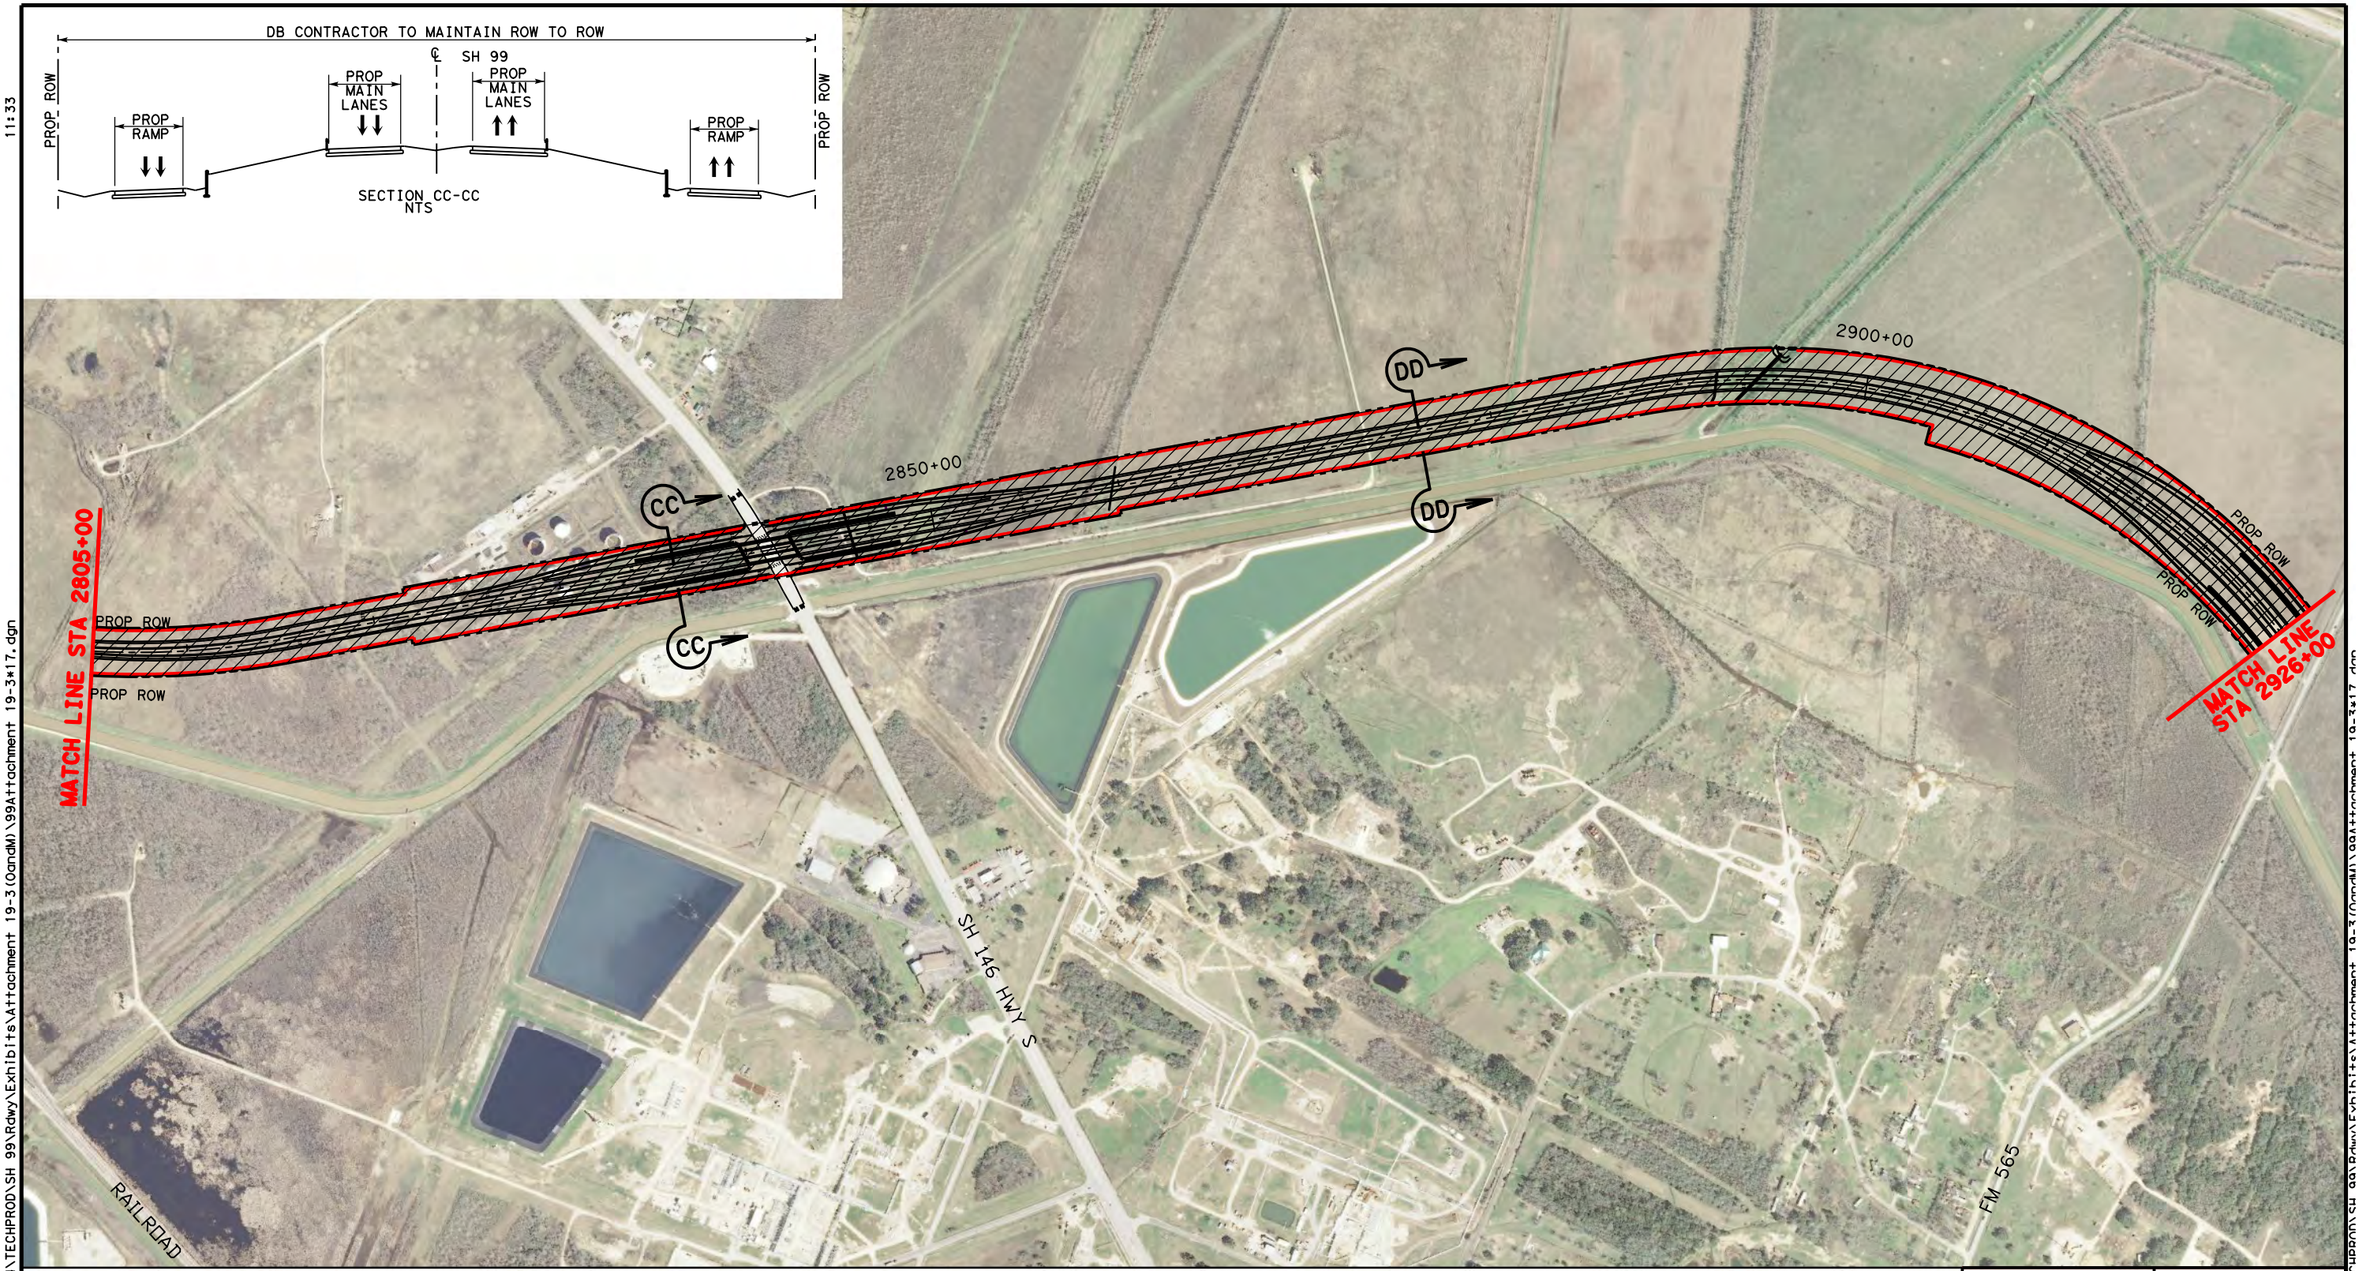

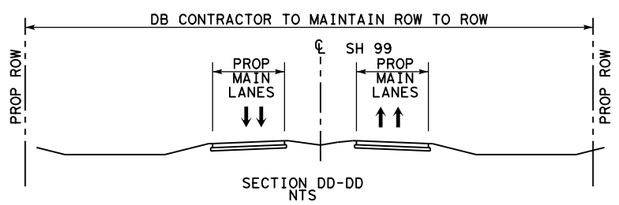

LEGEND

- LIMITS OF DB CONTRACTOR'S CONSTRUCTION, OPERATIONS, AND MAINTENANCE RESPONSIBILITIES
- PROPOSED GRAND PARKWAY
- PROP ROW
- PROP CONTOL OF ACCESS
- EXISTING ROW
- PROPERTY LINE
- PROPOSED GRAND PARKWAY BY OTHERS

0 200 400 800 (H)

Texas Department of Transportation

STATE HIGHWAY 99 GRAND PARKWAY H&I

ATTACHMENT 19-2
O & M LIMITS, H & I-1

DSN:	FED. RD. DIV. NO.	STATE	PROJECT NO.				HIGHWAY NO.
CK:	6	TEXAS					SH 99
DRN:	STATE DISTRICT	COUNTY	CONTROL NO.	SECTION NO.	JOB NO.		SHEET NO.
CK:							17

Design Filename: \\hoxw00\Jobs\59004\TECHPROD\SH 99\Rdwy\Exhibits\Attachment 19-3x17.dgn

Scale: 800.000000:1.000000
Plotted on: 10/1/2015 11:43
Design Filename: \\hoxw00\Jobs\59004\techprod\SH 99\Rdwy\Exhibits\Attachment 19-3 (OandM)\99Attachment 19-3*18.dgn
Pen Table: \\hoxw00\Jobs\59004\techprod\SH 99\rdwy\plots\59004*sh99*11x17.pen
ynevle

SECTION EE-EE
NTS

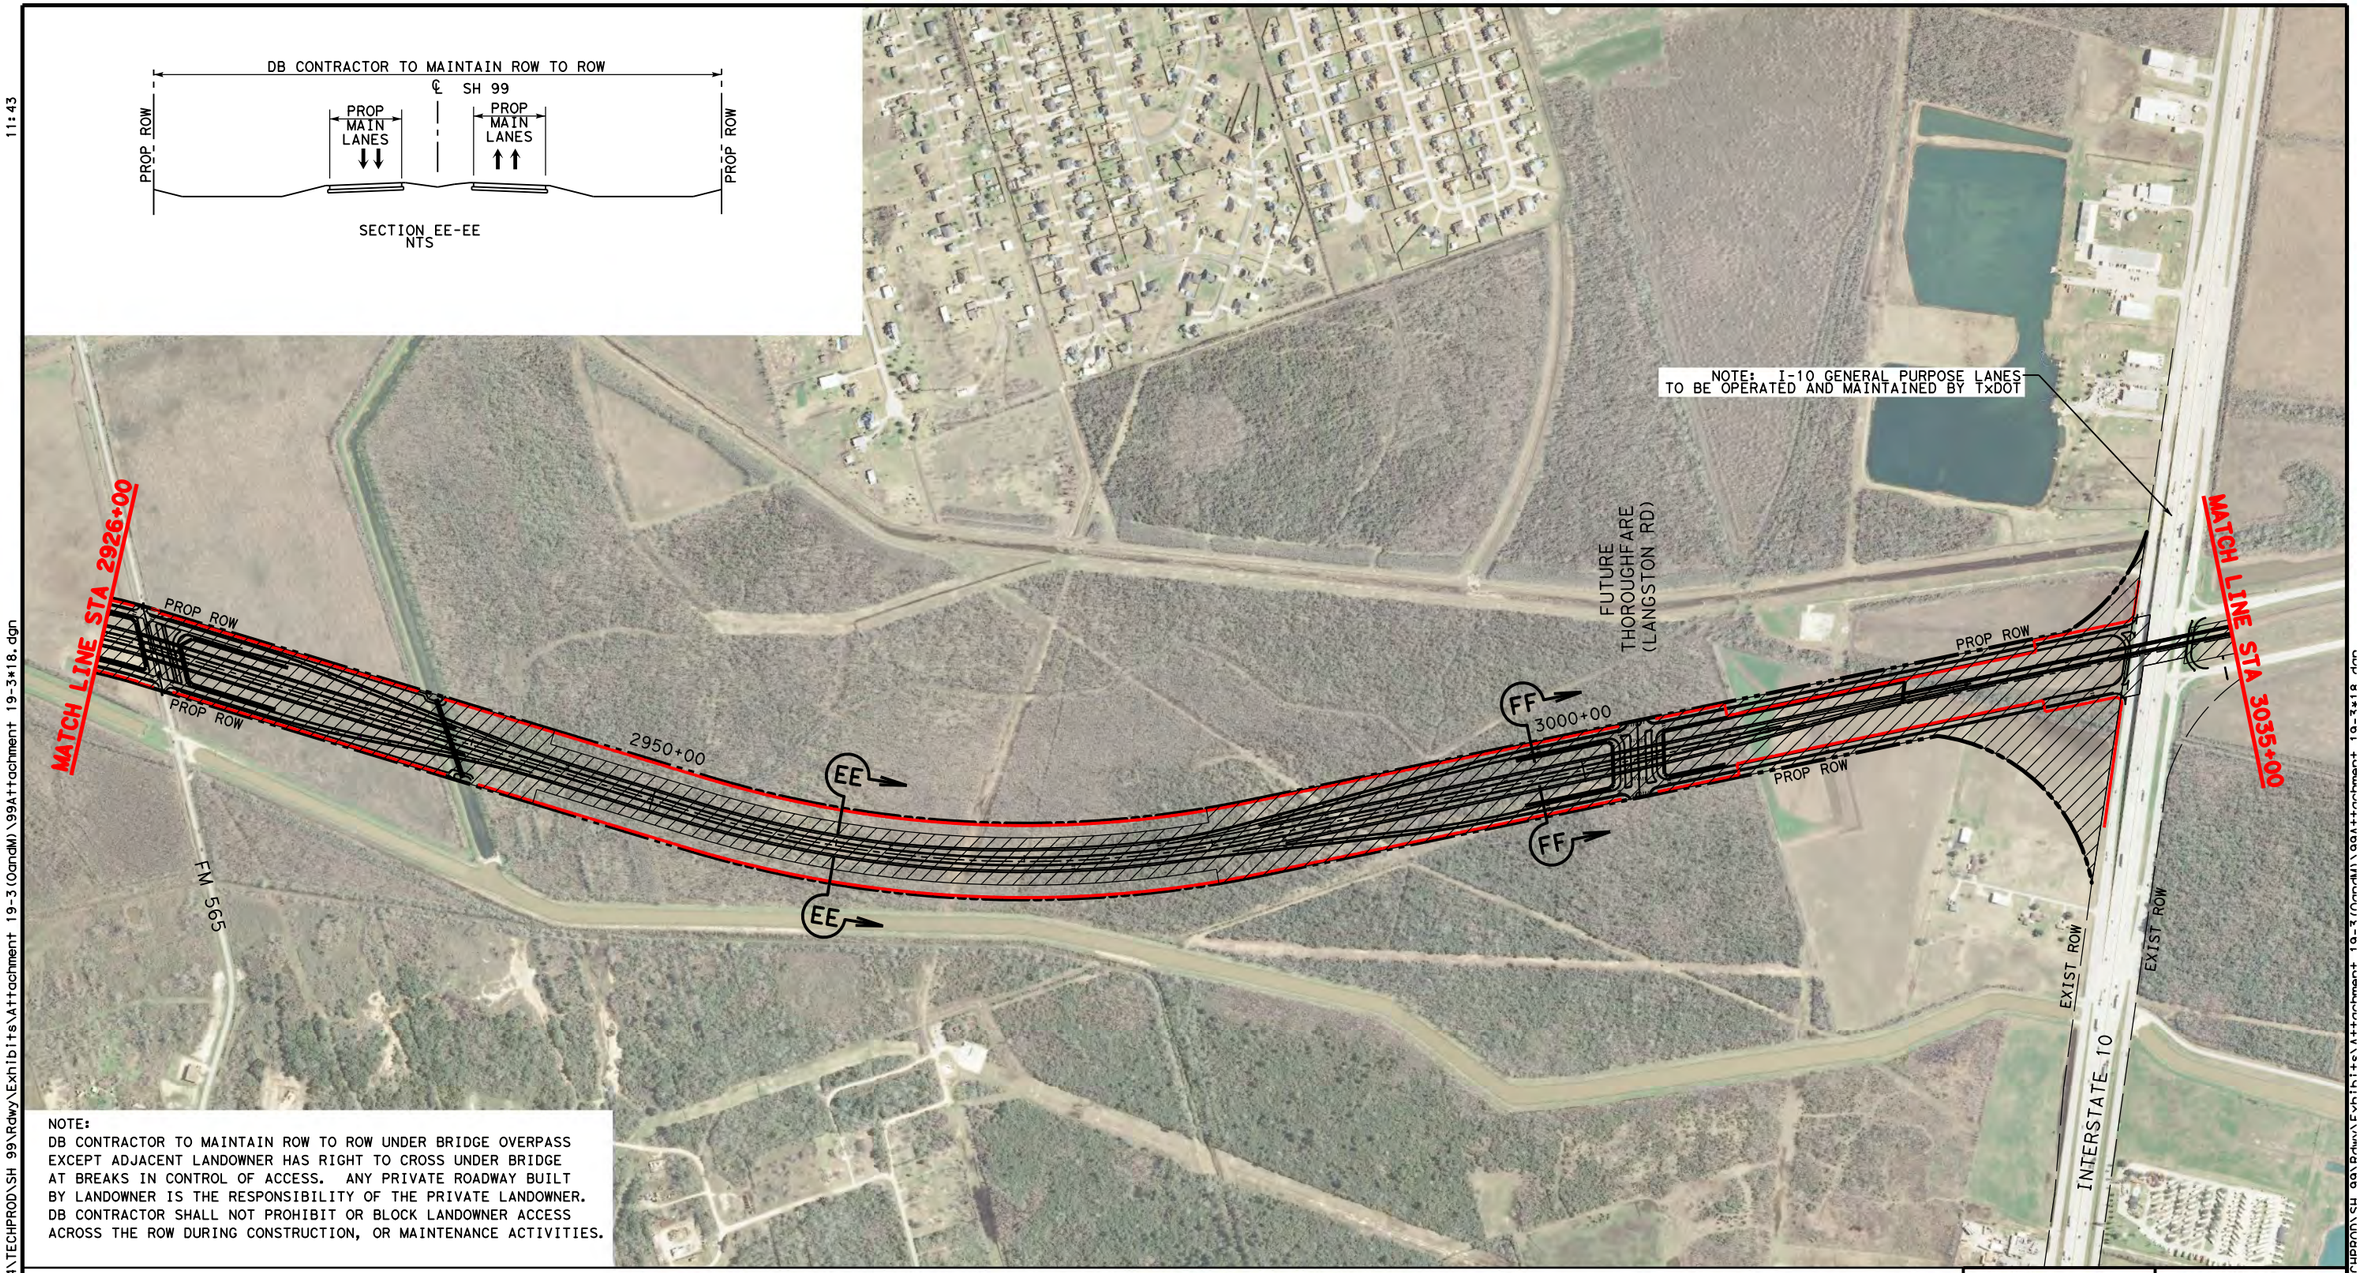

NOTE:
DB CONTRACTOR TO MAINTAIN ROW TO ROW UNDER BRIDGE OVERPASS EXCEPT ADJACENT LANDOWNER HAS RIGHT TO CROSS UNDER BRIDGE AT BREAKS IN CONTROL OF ACCESS. ANY PRIVATE ROADWAY BUILT BY LANDOWNER IS THE RESPONSIBILITY OF THE PRIVATE LANDOWNER. DB CONTRACTOR SHALL NOT PROHIBIT OR BLOCK LANDOWNER ACCESS ACROSS THE ROW DURING CONSTRUCTION, OR MAINTENANCE ACTIVITIES.

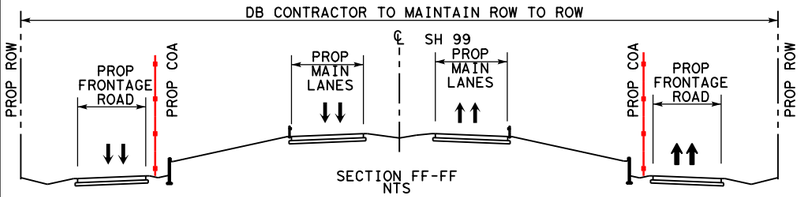

SECTION FF-FF
NTS

LEGEND

- LIMITS OF DB CONTRACTOR'S CONSTRUCTION, OPERATIONS, AND MAINTENANCE RESPONSIBILITIES
- PROPOSED GRAND PARKWAY
- PROP ROW
- PROP CONTOL OF ACCESS
- EXISTING ROW
- PROPERTY LINE
- PROPOSED GRAND PARKWAY BY OTHERS

0 200 400 800 (H)

Texas Department of Transportation

STATE HIGHWAY 99 GRAND PARKWAY H&I

ATTACHMENT 19-2
O & M LIMITS, H & I-1

DSN:	FED. RD. DIV. NO.	STATE	PROJECT NO.			HIGHWAY NO.
CK:	6	TEXAS				SH 99
DRN:	STATE DISTRICT	COUNTY	CONTROL NO.	SECTION NO.	JOB NO.	SHEET NO.
CK:						18

Design Filename: \\hoxw00\Jobs\59004\techprod\SH 99\Rdwy\Exhibits\Attachment 19-3 (OandM)\99Attachment 19-3*18.dgn

Scale: 800.000000:1.000000
Plotted on: 9/28/2015 15:38
Design Filename: \\Hoxw00\Jobs\59004\TECHPROD\SH 99\Rdwy\Exhibits\Attachment 19-3(OandM)\99Attachment 19-3*19.dgn
Pen Table: \\hoxw00\Jobs\59004\TECHPROD\SH 99\Rdwy\plots\59004*SH99*11x17.pen
dmillon

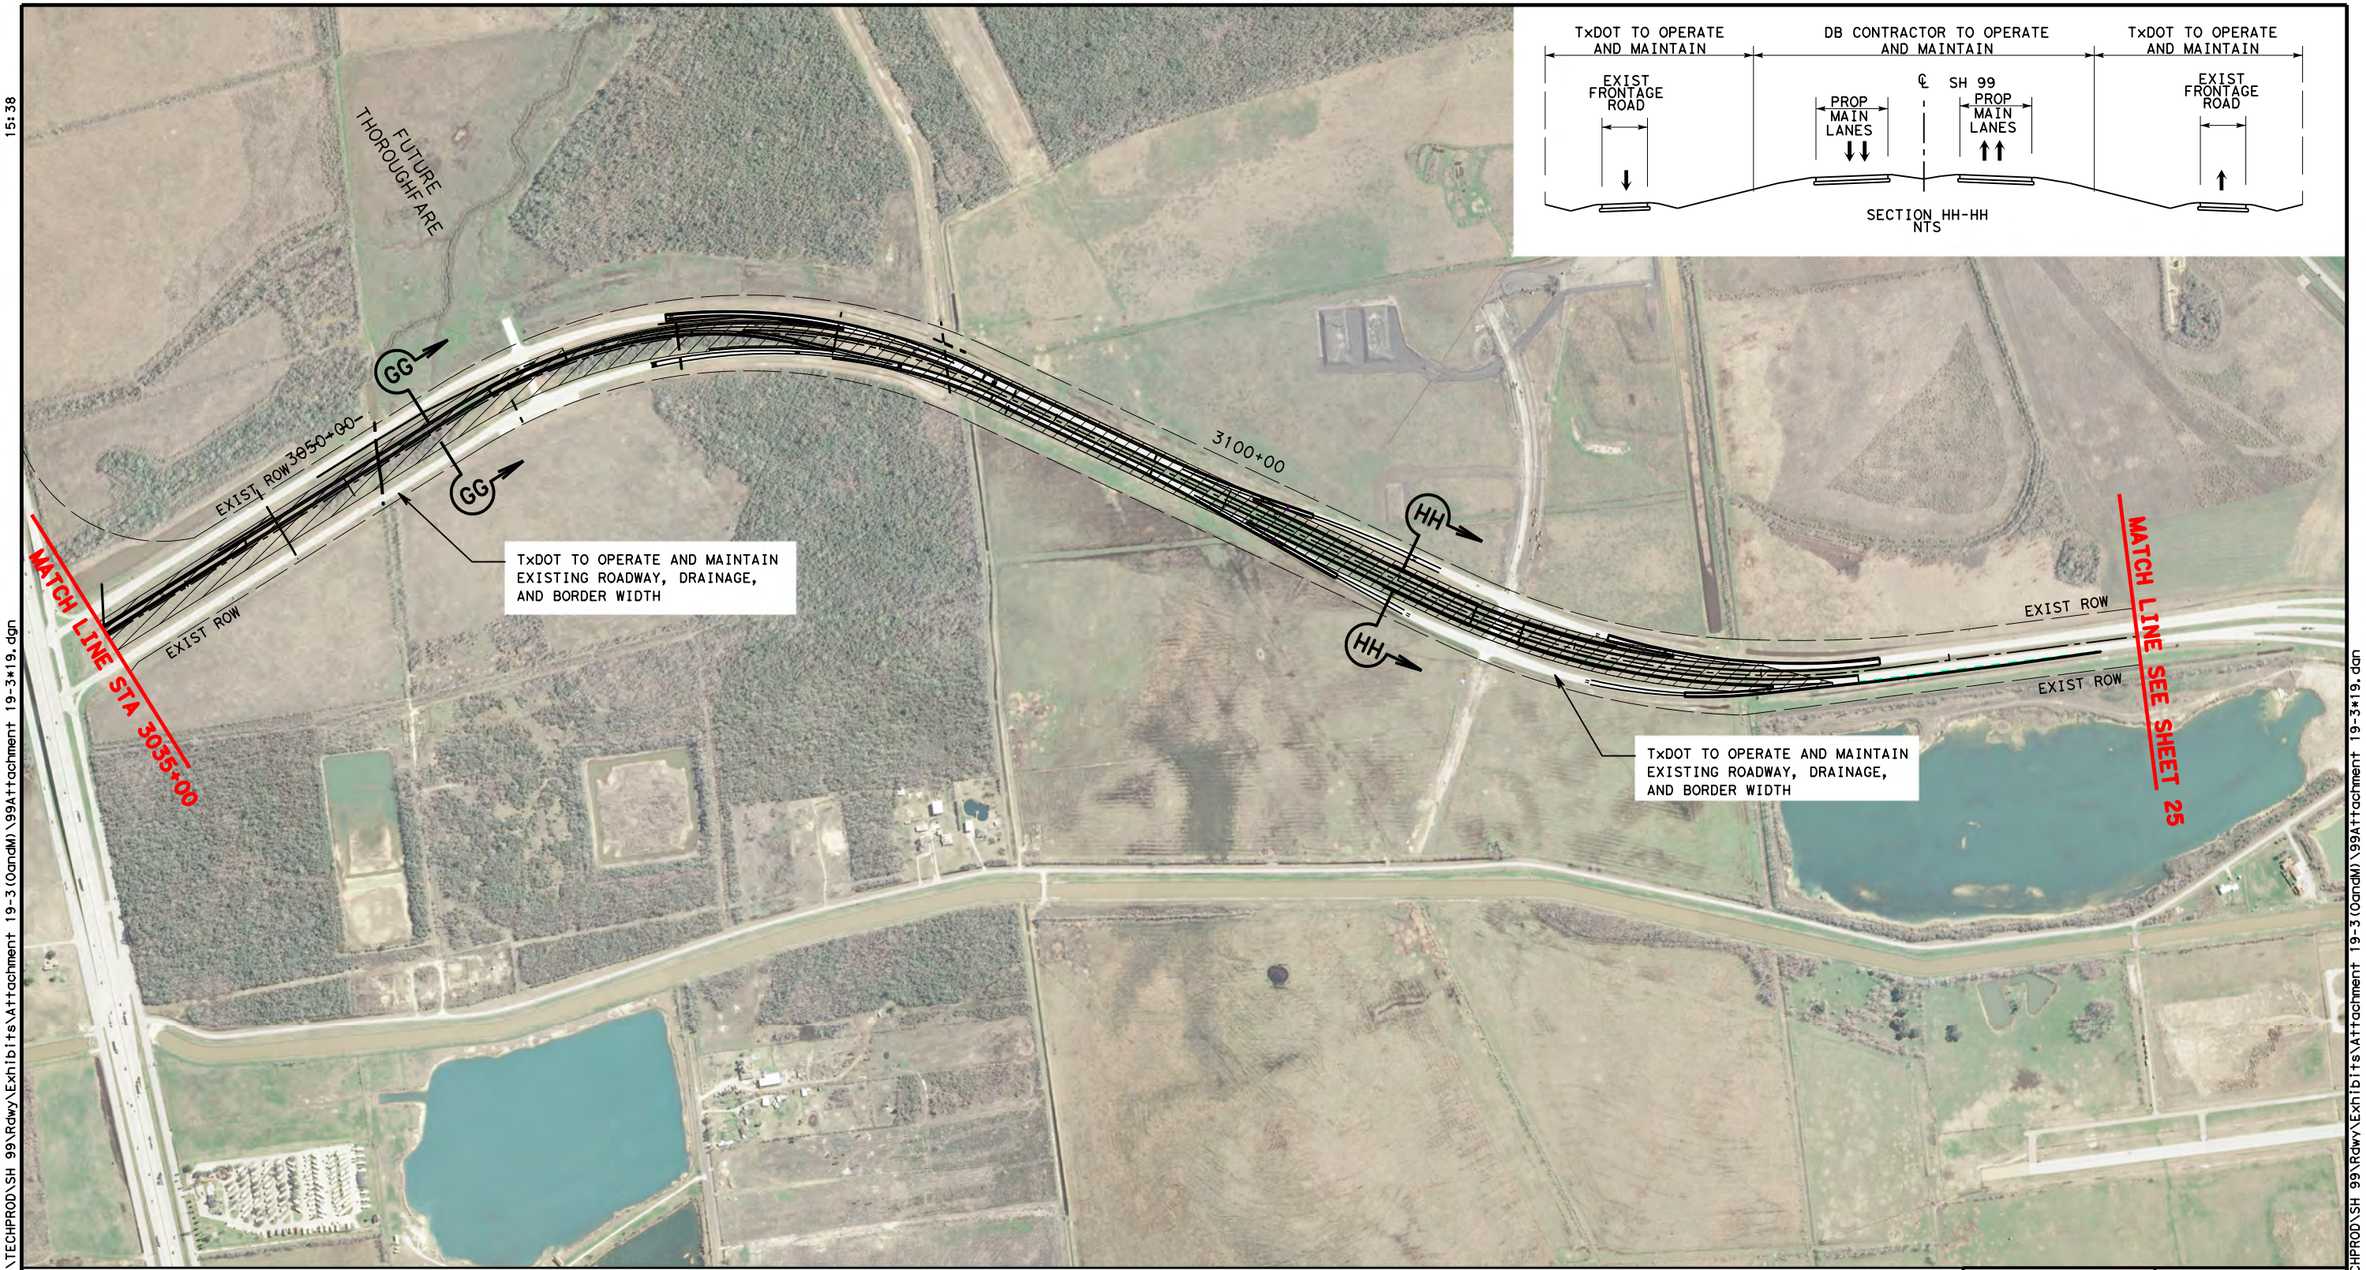

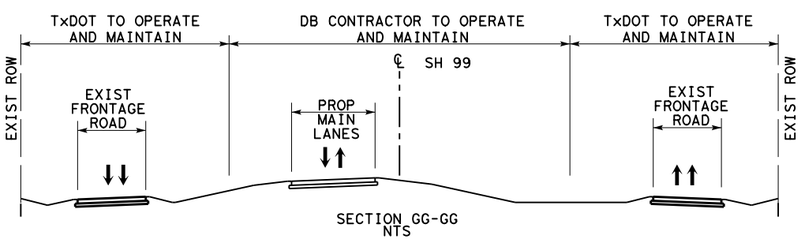

LEGEND

- LIMITS OF DB CONTRACTOR'S CONSTRUCTION, OPERATIONS, AND MAINTENANCE RESPONSIBILITIES
- PROPOSED GRAND PARKWAY
- PROP ROW
- PROP CONTOL OF ACCESS
- EXISTING ROW
- PROPERTY LINE
- PROPOSED GRAND PARKWAY BY OTHERS

0 200 400 800 (H)

Texas Department of Transportation

STATE HIGHWAY 99 GRAND PARKWAY H&I

ATTACHMENT 19-2
O & M LIMITS, H & I-1

DSN:	FED. RD. DIV. NO.	STATE	PROJECT NO.			HIGHWAY NO.	
CK:	6	TEXAS				SH 99	
DRN:	STATE DISTRICT	COUNTY	CONTROL NO.	SECTION NO.	JOB NO.	SHEET NO.	
CK:						19	

Design Filename: \\Hoxw00\Jobs\59004\TECHPROD\SH 99\Rdwy\Exhibits\Attachment 19-3(OandM)\99Attachment 19-3*19.dgn

Scale: 800.000000:1.000000
Plotted on:10/1/2015
13:09

Design Filename: \\hoxw00\Jobs\59004\techprod\sh 99\rdwy\plots\59004*sh99*11x17.pen
Pen Table: \\hoxw00\Jobs\59004\techprod\SH 99\Rdwy\Exhibits\Attachment 19-3(OandM)\99Attachment 19-3*20.dgn
ynevle

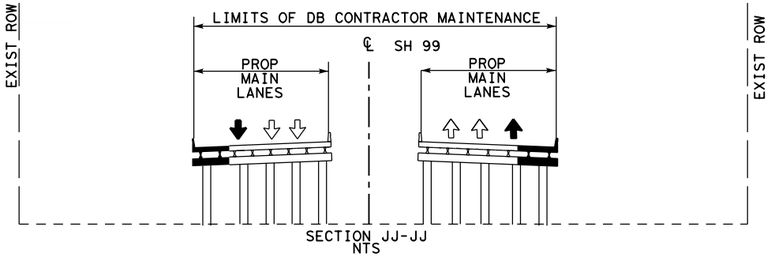

SECTION JJ-JJ
NTS

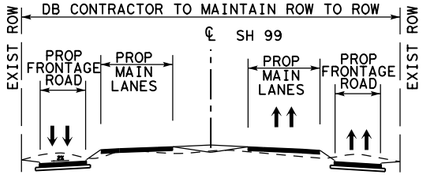

SECTION KK-KK
NTS

LEGEND

- LIMITS OF DB CONTRACTOR'S CONSTRUCTION, OPERATIONS, AND MAINTENANCE RESPONSIBILITIES
- PROPOSED GRAND PARKWAY
- PROP ROW
- PROP CONTOL OF ACCESS
- EXISTING ROW
- PROPERTY LINE
- PROPOSED GRAND PARKWAY BY OTHERS

0 200 400 800 (H)

Texas Department of Transportation

STATE HIGHWAY 99 GRAND PARKWAY H&I

ATTACHMENT 19-2
O & M LIMITS, I-2

DSN:	FED. RD. DIV. NO.	STATE	PROJECT NO.			HIGHWAY NO.
CK:	6	TEXAS				SH 99
DRN:	STATE DISTRICT	COUNTY	CONTROL NO.	SECTION NO.	JOB NO.	SHEET NO.
CK:						20

Design Filename: \\hoxw00\Jobs\59004\techprod\SH 99\Rdwy\Exhibits\Attachment 19-3(OandM)\99Attachment 19-3*20.dgn

Scale: 800.000000:1.000000
Plotted on:10/1/2015
13:58

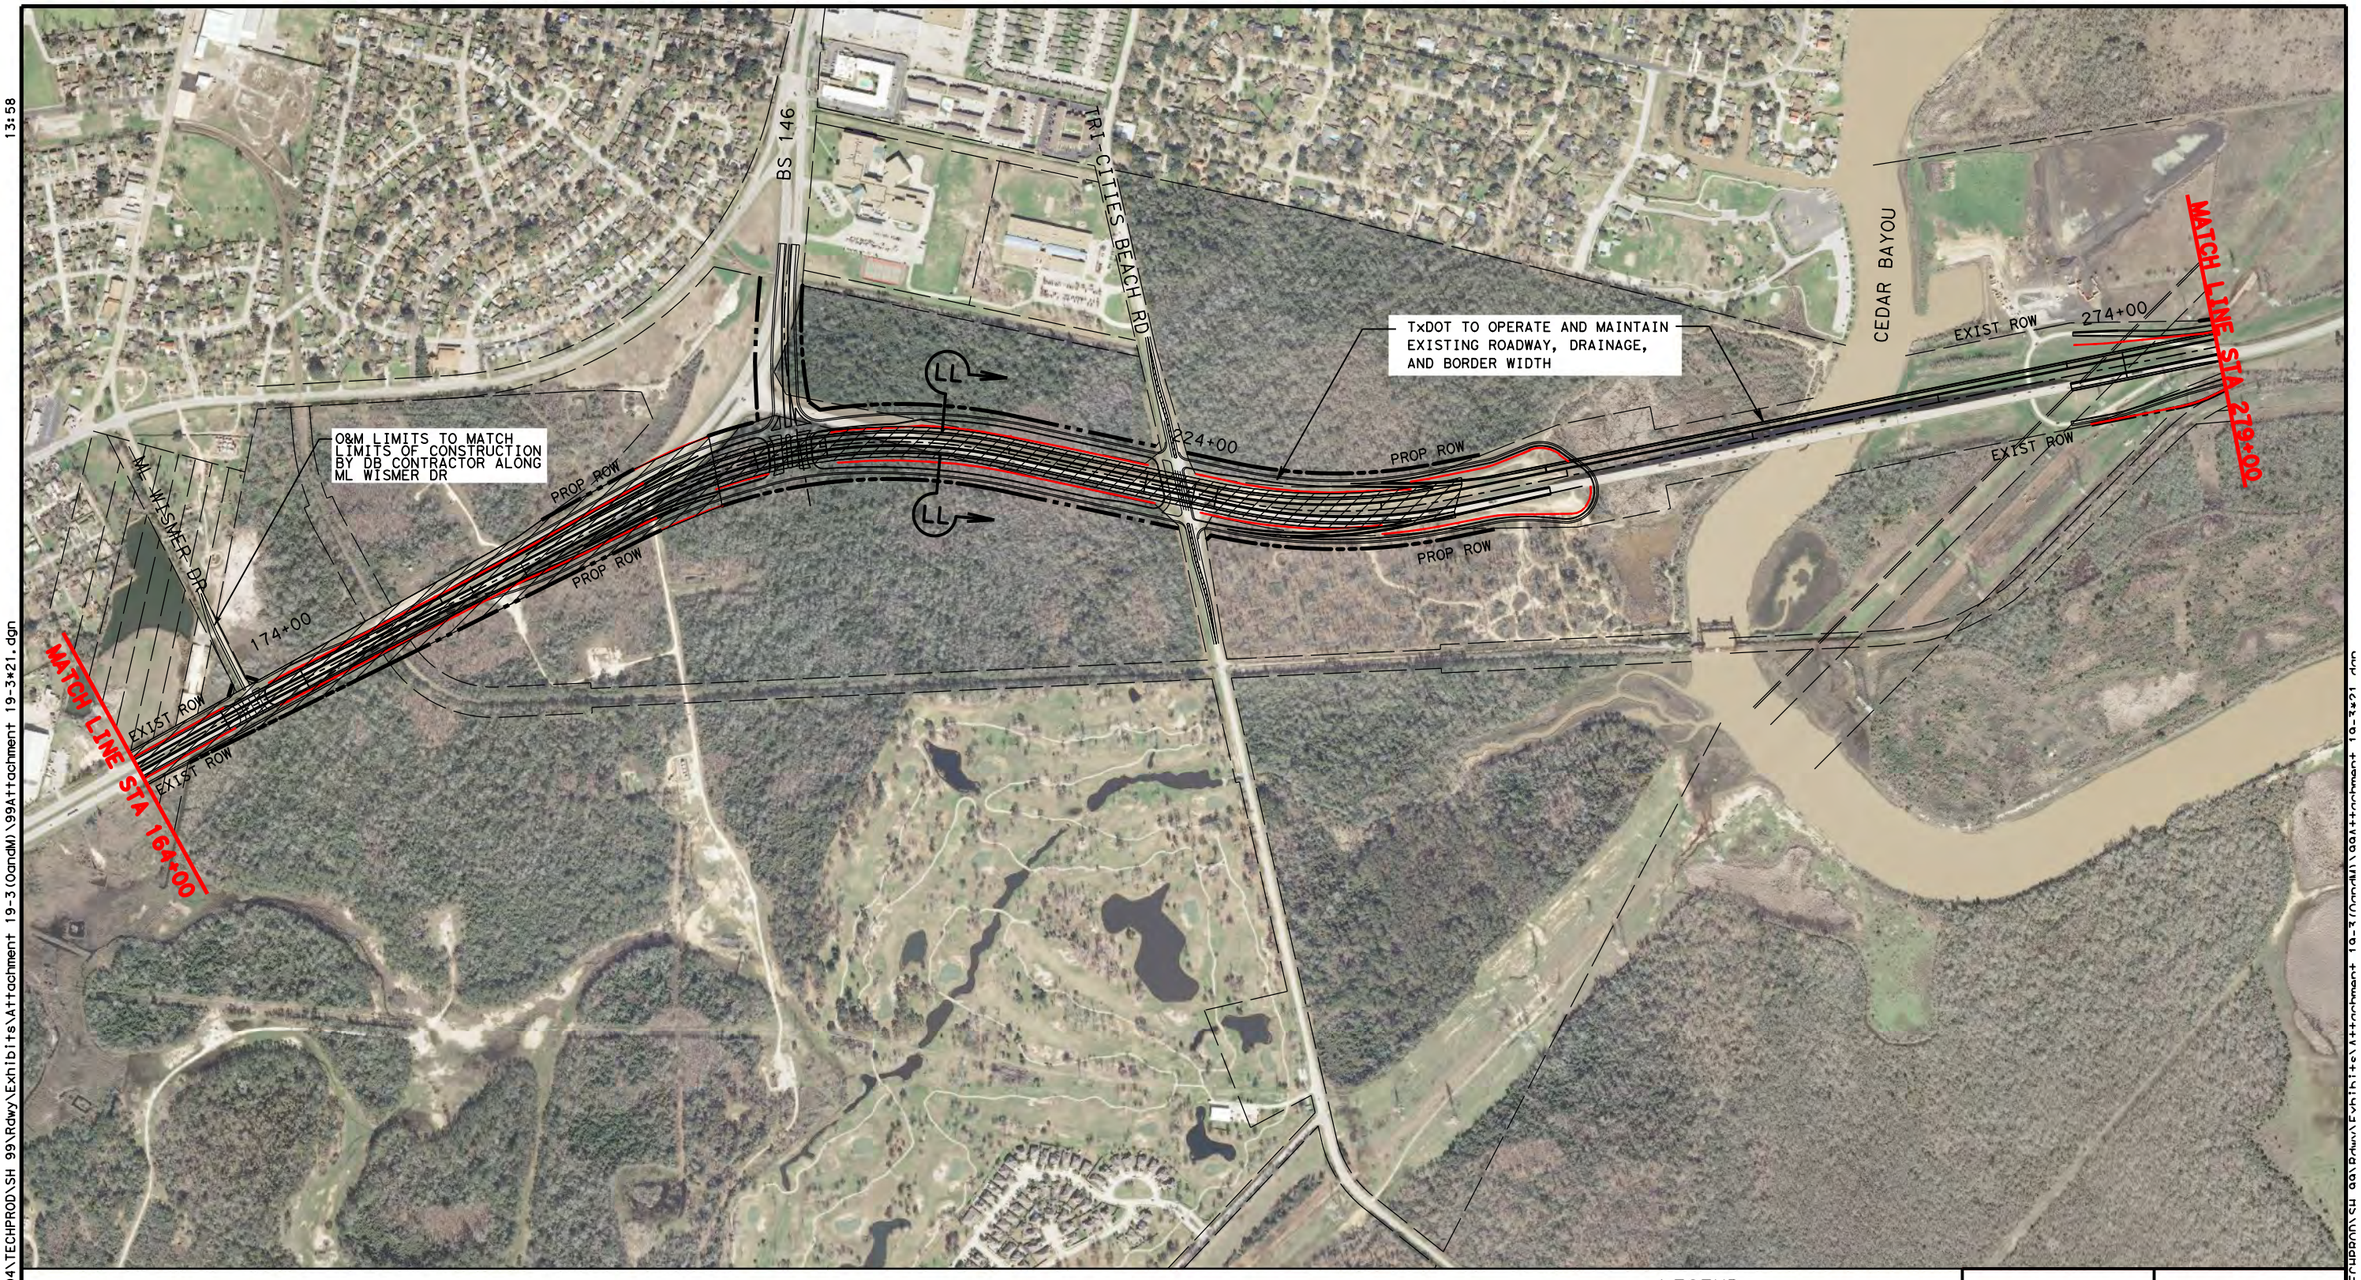

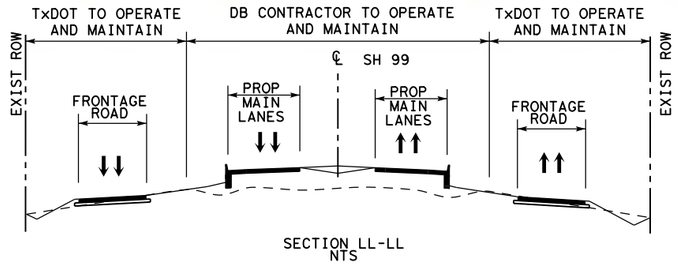

LEGEND

- LIMITS OF DB CONTRACTOR'S CONSTRUCTION, OPERATIONS, AND MAINTENANCE RESPONSIBILITIES
- PROPOSED GRAND PARKWAY
- PROP ROW
- PROP CONTOL OF ACCESS
- EXISTING ROW
- PROPERTY LINE
- PROPOSED GRAND PARKWAY BY OTHERS

0 200 400 800 (H)

Texas Department of Transportation

STATE HIGHWAY 99 GRAND PARKWAY H&I

ATTACHMENT 19-2
O & M LIMITS, I-2

DSN:	FED. RD. DIV. NO.	STATE	PROJECT NO.			HIGHWAY NO.
CK:	6	TEXAS				SH 99
DRN:	STATE DISTRICT	COUNTY	CONTROL NO.	SECTION NO.	JOB NO.	SHEET NO.
CK:						21

ynevle
Pen Table: \\hoxw00\jobs\59004\techprod\sh 99\rdwy\plots\59004*sh99*11x17.pen
Design Filename: \\hoxw00\jobs\59004\TECHPROD\SH 99\Rdwy\Exhibits\Attachment 19-3(OandM)\99Attachment 19-3*21.dgn

Scale: 800.000000:1.000000
Plotted on:10/1/2015
13:29

Design Filename: \\hoxw00\Jobs\59004\techprod\SH 99\Rdwy\Exhibits\Attachment 19-3(0and0)\99Attachment 19-3x22.dgn
Pen Table: \\hoxw00\Jobs\59004\techprod\sh 99\rdwy\plots\59004*sh99*11x17.pen
ynevle

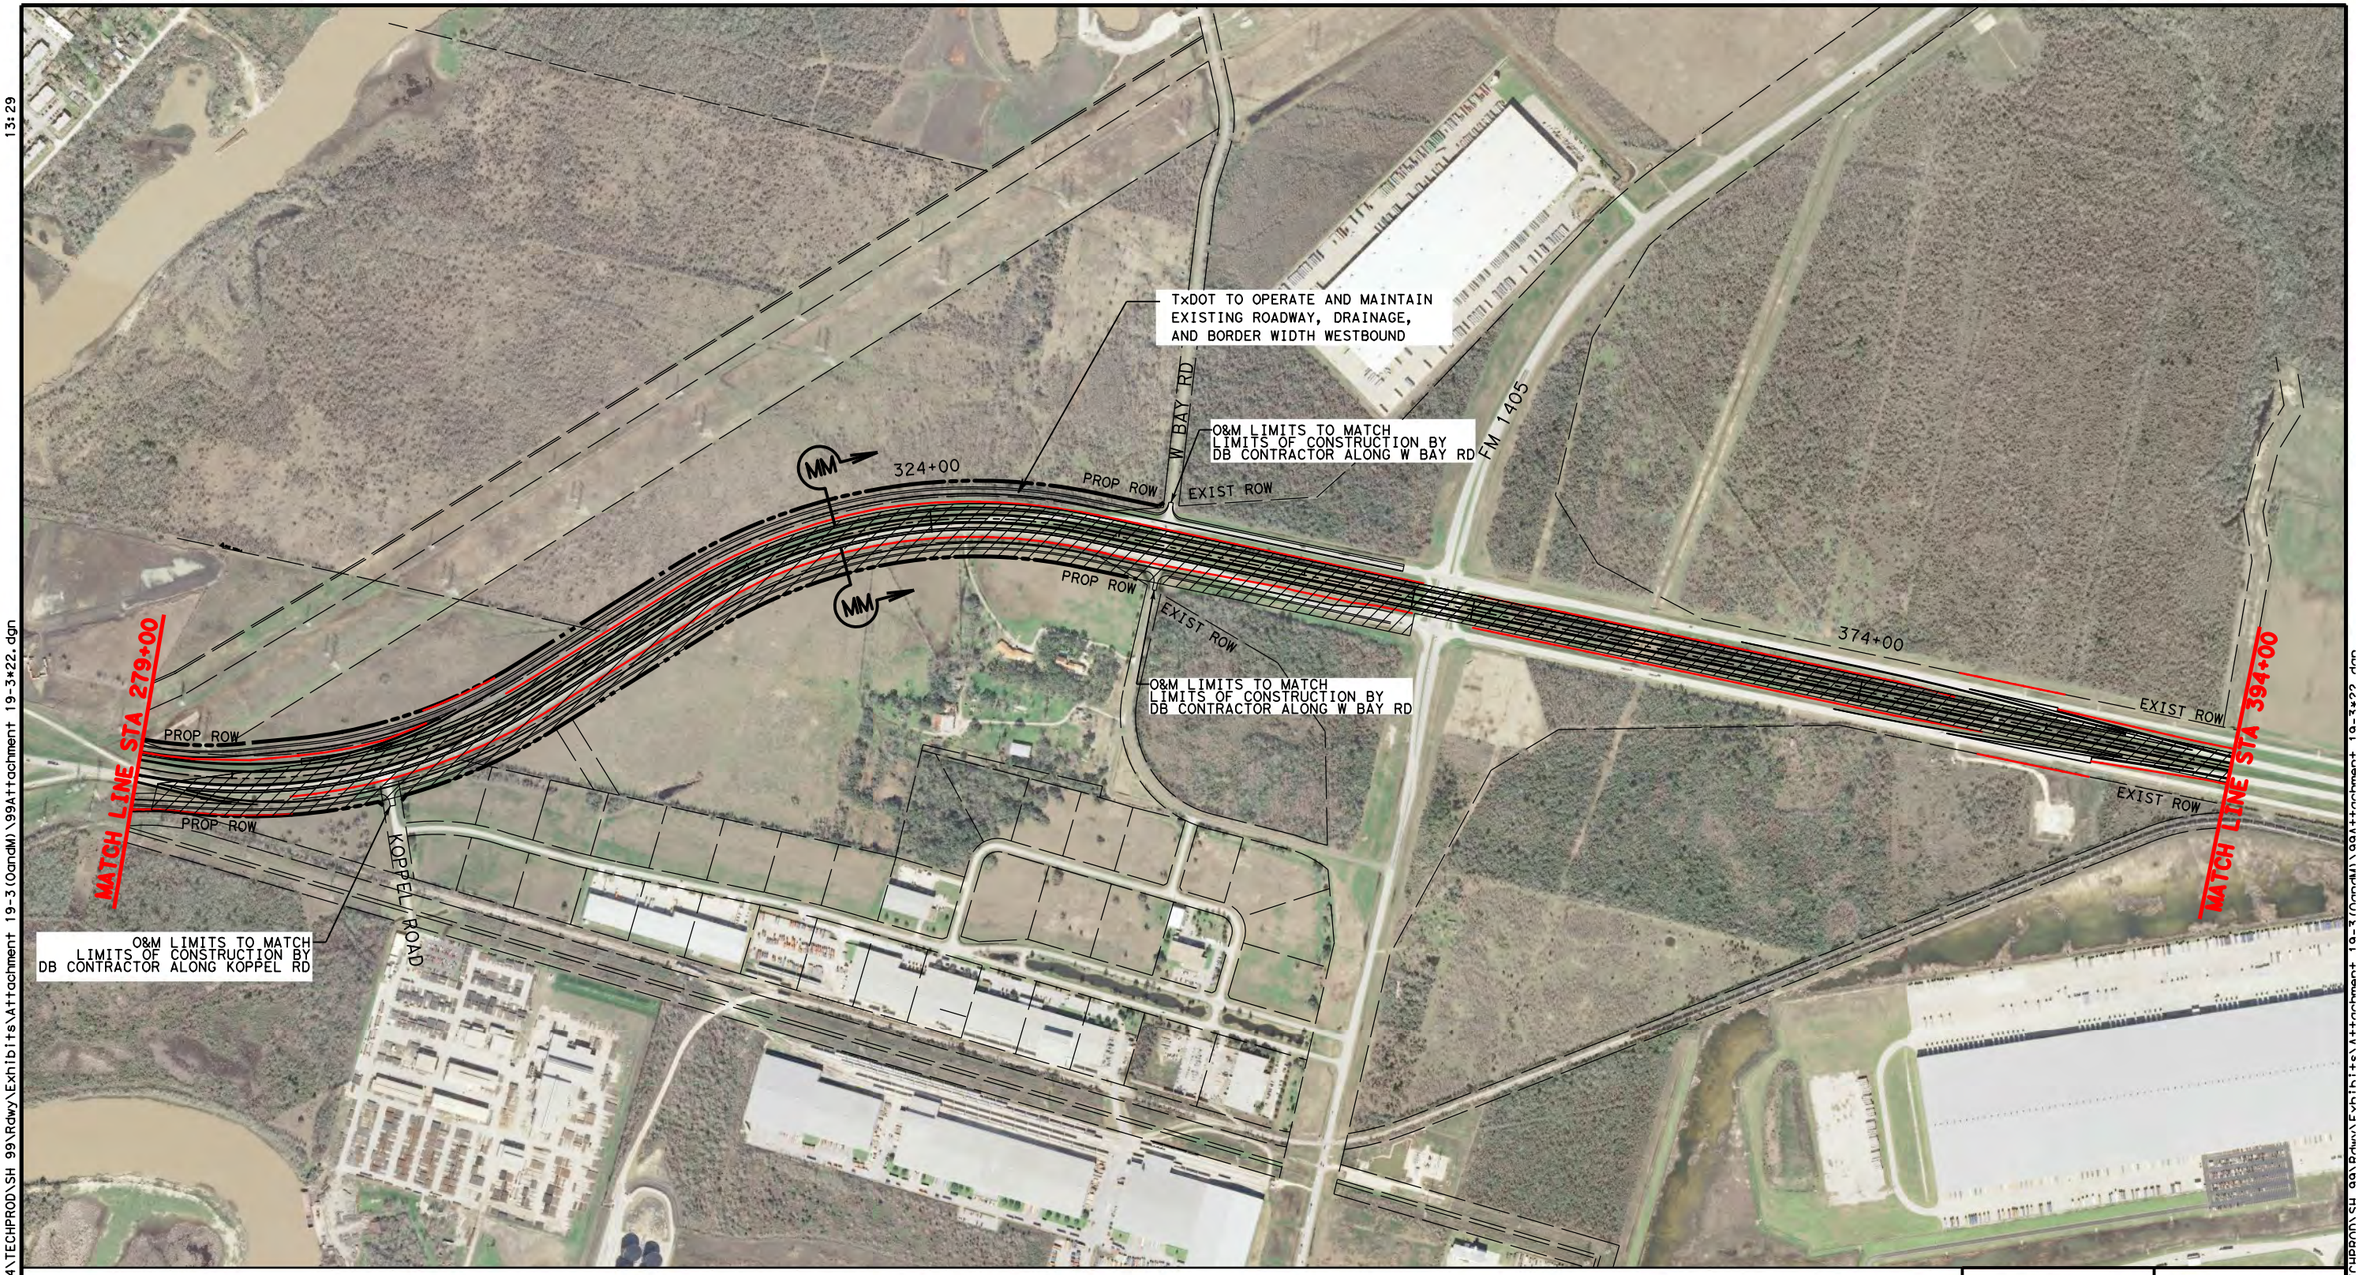

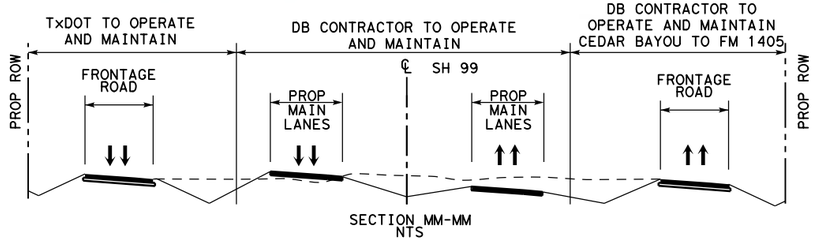

LEGEND

LIMITS OF DB CONTRACTOR'S CONSTRUCTION, OPERATIONS, AND MAINTENANCE RESPONSIBILITIES

- PROPOSED GRAND PARKWAY
- PROP ROW
- PROP CONTOL OF ACCESS
- EXISTING ROW
- PROPERTY LINE
- PROPOSED GRAND PARKWAY BY OTHERS

0 200 400 800 (H)

Texas Department of Transportation

STATE HIGHWAY 99 GRAND PARKWAY H&I

ATTACHMENT 19-2
O & M LIMITS, I-2

DSN:	FED. RD. DIV. NO.	STATE	PROJECT NO.			HIGHWAY NO.
CK:	6	TEXAS				SH 99
DRN:	STATE DISTRICT	COUNTY	CONTROL NO.	SECTION NO.	JOB NO.	SHEET NO.
CK:						22

Design Filename: \\hoxw00\Jobs\59004\techprod\SH 99\Rdwy\Exhibits\Attachment 19-3x99 .dgn

Scale: 800.000000:1.000000
Plotted on:9/28/2015
11:52

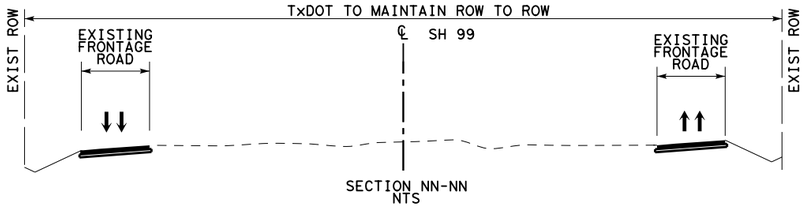

LEGEND

- LIMITS OF DB CONTRACTOR'S CONSTRUCTION, OPERATIONS, AND MAINTENANCE RESPONSIBILITIES
- PROPOSED GRAND PARKWAY
- PROP ROW
- PROP CONTOL OF ACCESS
- EXISTING ROW
- PROPERTY LINE
- PROPOSED GRAND PARKWAY BY OTHERS

0 200 400 800 (H)

Texas Department of Transportation

STATE HIGHWAY 99 GRAND PARKWAY H&I

ATTACHMENT 19-2
O & M LIMITS, I-2

DSN:	FED. RD. DIV. NO.	STATE	PROJECT NO.			HIGHWAY NO.
CK:	6	TEXAS				SH 99
DRN:	STATE DISTRICT	COUNTY	CONTROL NO.	SECTION NO.	JOB NO.	SHEET NO.
CK:						23

dnallion
Pen Table: \\hoxw00\Jobs\59004\TECHPROD\SH 99\Rdwy\plots\59004*SH99*11x17.pen
Design Filename: \\Hoxw00\Jobs\59004\TECHPROD\SH 99\Rdwy\Exhibits\Attachment 19-3 (OandM)\99Attachment 19-3*23.dgn
Design Filename: \\Hoxw00\Jobs\59004\TECHPROD\SH 99\Rdwy\Exhibits\Attachment 19-3 (OandM)\99Attachment 19-3*23.dgn

Scale: 800.000000:1.000000
Plotted on:9/28/2015
11:54

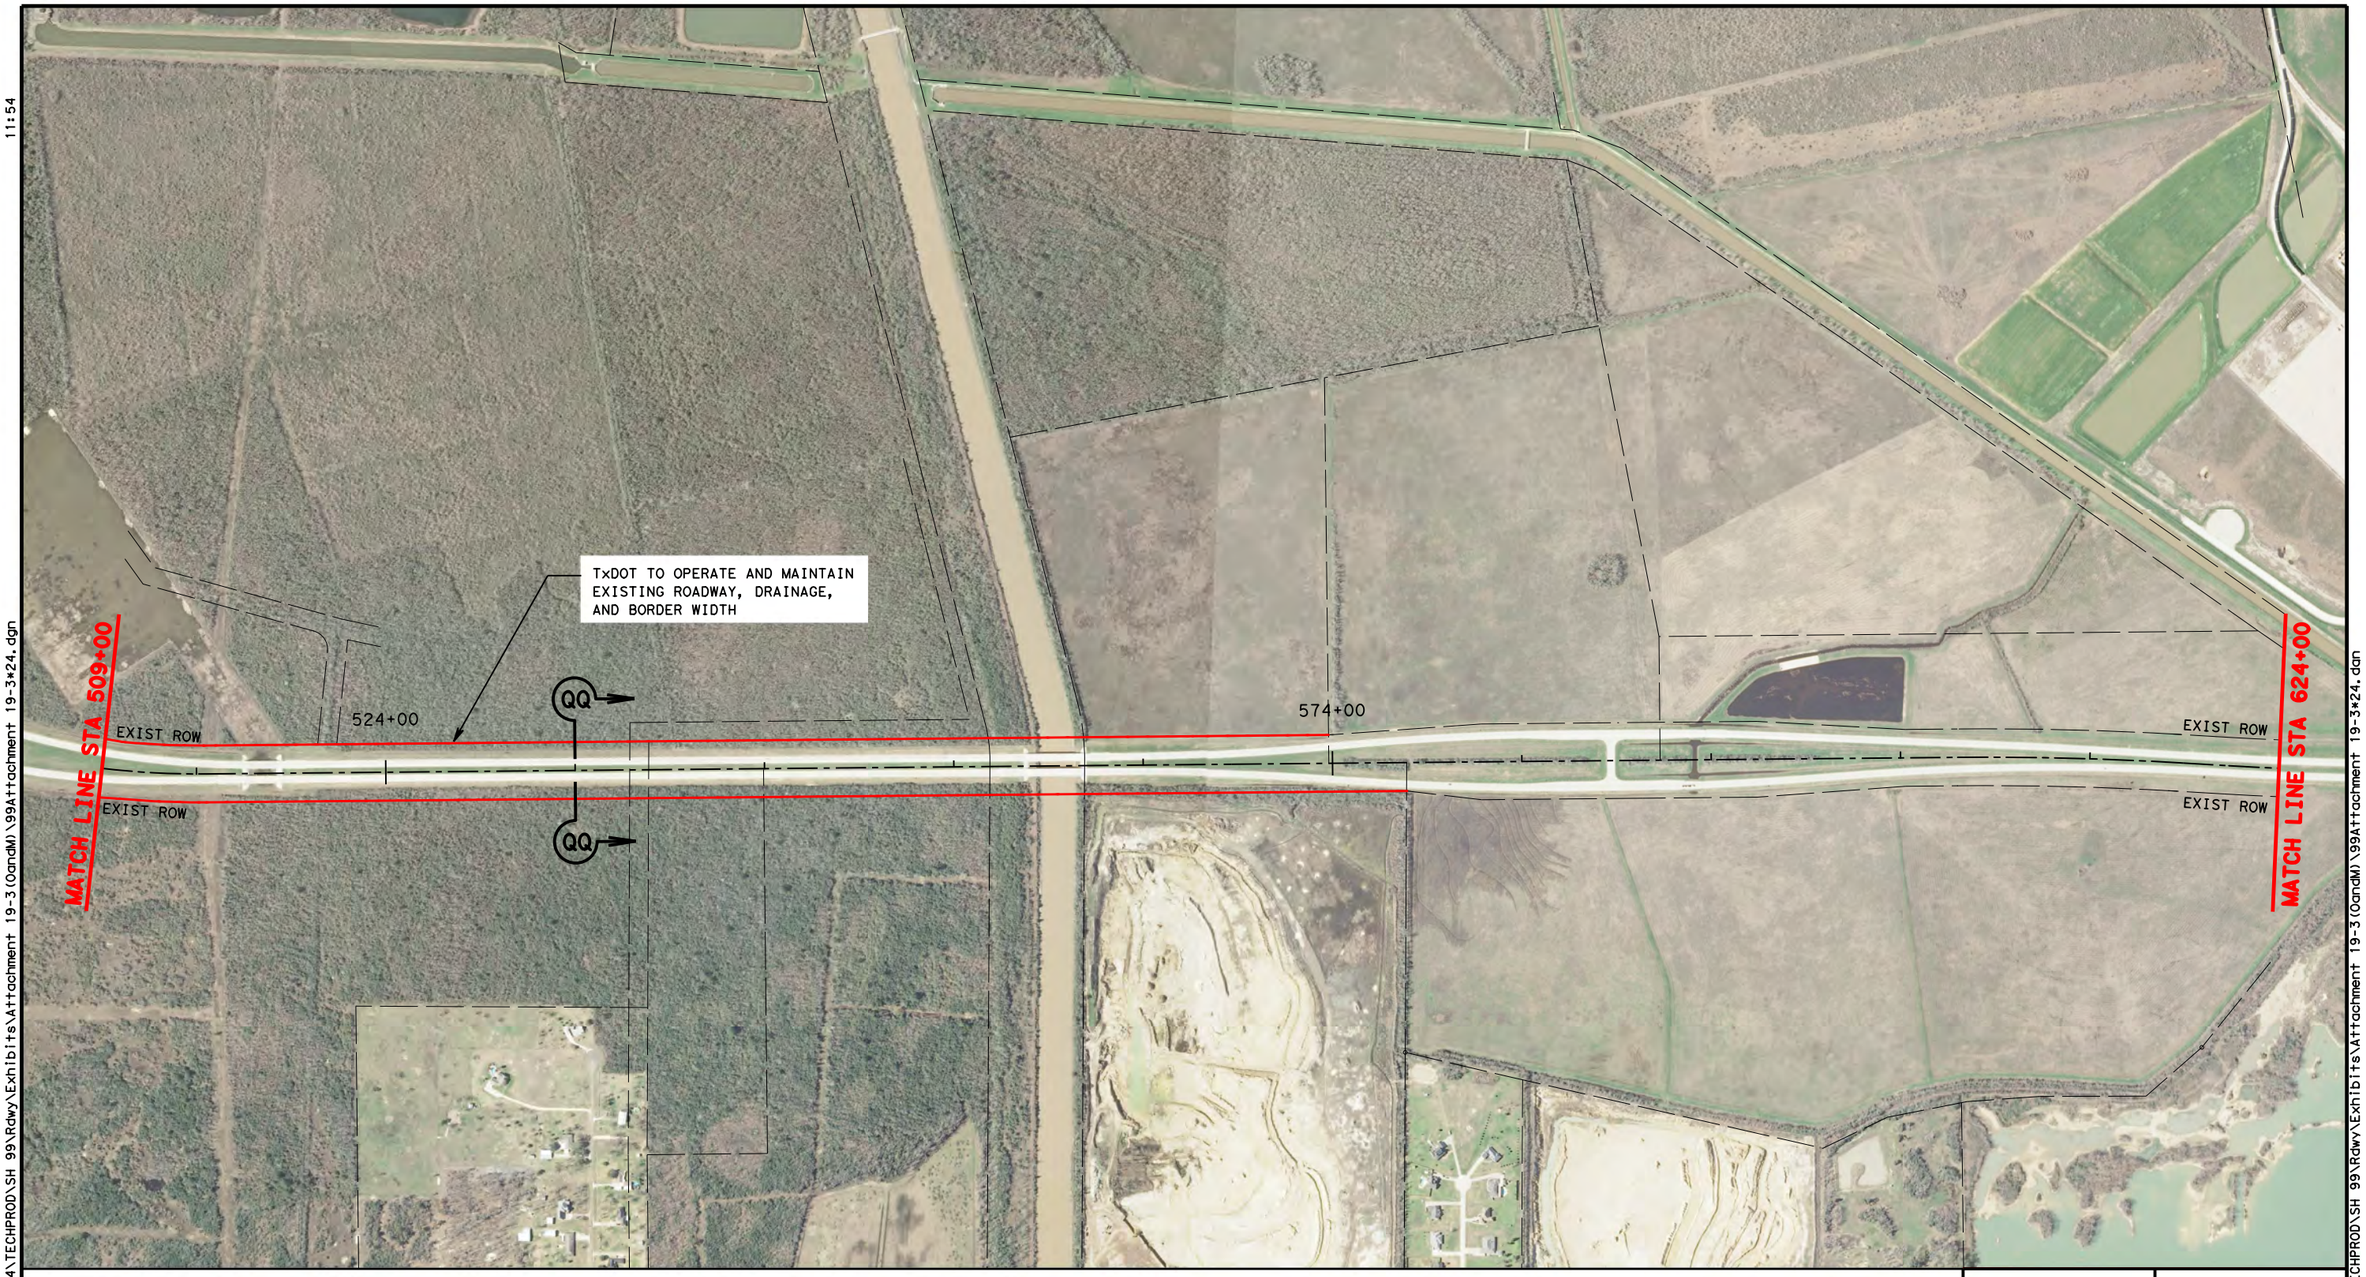

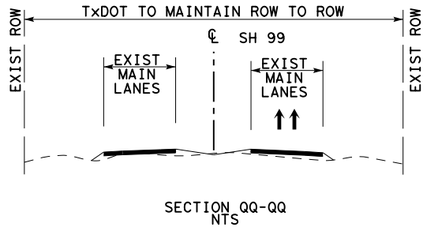

SECTION QQ-QQ
NTS

LEGEND

- LIMITS OF DB CONTRACTOR'S CONSTRUCTION, OPERATIONS, AND MAINTENANCE RESPONSIBILITIES
- PROPOSED GRAND PARKWAY
- PROP ROW
- PROP CONTOL OF ACCESS
- EXISTING ROW
- PROPERTY LINE
- PROPOSED GRAND PARKWAY BY OTHERS

0 200 400 800 (H)

Texas Department of Transportation

STATE HIGHWAY 99 GRAND PARKWAY H&I

ATTACHMENT 19-2
O & M LIMITS, I-2

DSN:	FED. RD. DIV. NO.	STATE	PROJECT NO.			HIGHWAY NO.
CK:	6	TEXAS				SH 99
DRN:	STATE DISTRICT	COUNTY	CONTROL NO.	SECTION NO.	JOB NO.	SHEET NO.
CK:						24

dnallion
Pen Table:\\hoxw00\Jobs\59004\TECHPROD\SH 99\Rdwy\plots\59004*SH99*11x17.pen
Design Filename:\\Hoxw00\Jobs\59004\TECHPROD\SH 99\Rdwy\Exhibits\Attachment 19-3(0andM)\99Attachment 19-3*24.dgn
Design Filename:\\Hoxw00\Jobs\59004\TECHPROD\SH 99\Rdwy\Exhibits\Attachment 19-3(0andM)\99Attachment 19-3*24.dgn

Scale: 800.000000:1.000000
Plotted on: 9/28/2015 11:56

Design Filename: \\Hoxw00\Jobs\59004\TECHPROD\SH 99\Rdwy\Exhibits\Attachment 19-3(0andM)\99Attachment 19-3*25.dgn
Pen Table: \\hoxw00\Jobs\59004\TECHPROD\SH 99\Rdwy\plots\59004*SH99*11x17.pen
dmaillon

TxDOT TO OPERATE AND MAINTAIN EXISTING ROADWAY, DRAINAGE, AND BORDER WIDTH

MATCH LINE STA 624+00

RR

EXIST ROW

EXIST ROW

RR

674+00

NEEDLEPOINT RD

MATCH LINE SEE SHEET 19

EXIST ROW

EXIST ROW

FM 2354

FM 565

TxDOT TO MAINTAIN ROW TO ROW

EXIST ROW

℄ SH 99

EXIST MAIN LANES

EXIST MAIN LANES

EXIST ROW

SECTION RR-RR
NTS

LEGEND

- LIMITS OF DB CONTRACTOR'S CONSTRUCTION, OPERATIONS, AND MAINTENANCE RESPONSIBILITIES
- PROPOSED GRAND PARKWAY
- PROP ROW
- PROP CONTOL OF ACCESS
- EXISTING ROW
- PROPERTY LINE
- PROPOSED GRAND PARKWAY BY OTHERS

0 200 400 800 (H)

Texas Department of Transportation

STATE HIGHWAY 99 GRAND PARKWAY H&I

ATTACHMENT 19-2
O & M LIMITS, I-2

DSN:	FED. RD. DIV. NO.	STATE	PROJECT NO.			HIGHWAY NO.
CK:	6	TEXAS				SH 99
DRN:	STATE DISTRICT	COUNTY	CONTROL NO.	SECTION NO.	JOB NO.	SHEET NO.
CK:						25

Design Filename: \\Hoxw00\Jobs\59004\TECHPROD\SH 99\Rdwy\Exhibits\Attachment 19-3(0andM)\99Attachment 19-3*25.dgn