TEXAS DEPARTMENT OF TRANSPORTATION

TECHNICAL PROVISIONS

FOR

SH 99 GRAND PARKWAY SEGMENTS H, I-1 AND I-2

ATTACHMENT 19-2

O&M LIMITS

RFP ADDENDUM #6

AUGUST 12, 2016

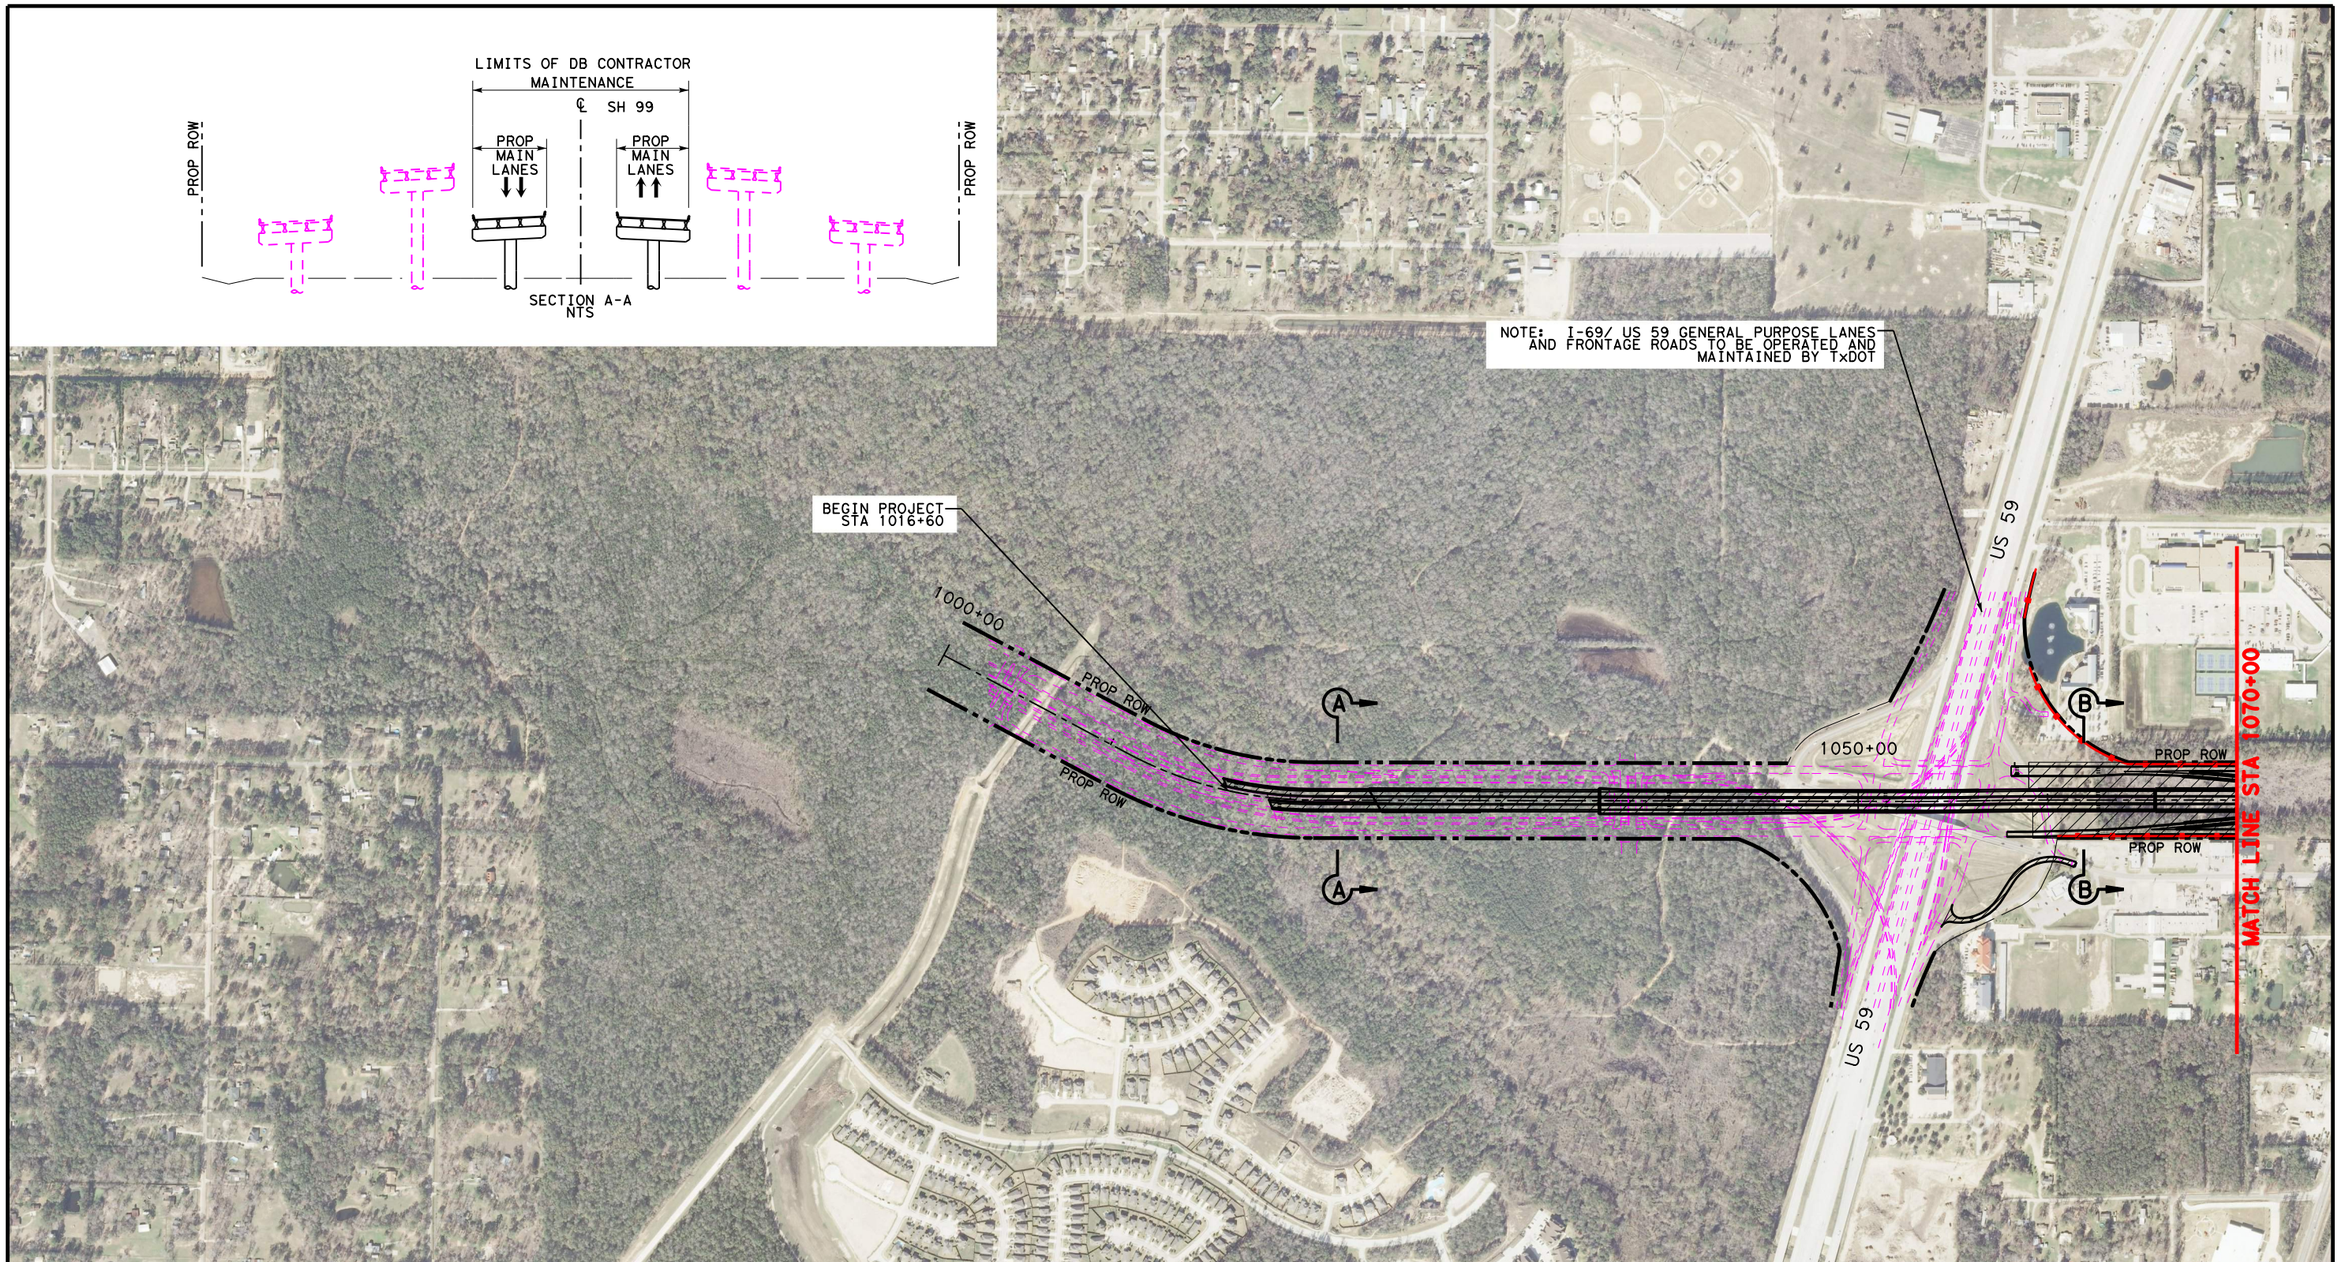

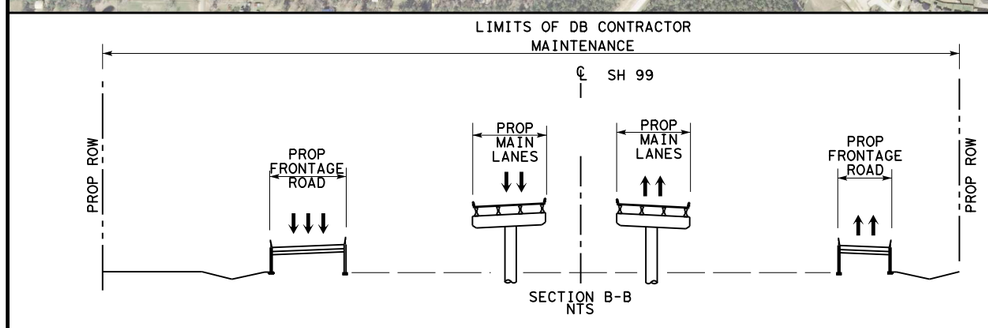

LEGEND

- LIMITS OF DB CONTRACTOR'S CONSTRUCTION, OPERATIONS, AND MAINTENANCE RESPONSIBILITIES
- PROPOSED GRAND PARKWAY
- PROP ROW
- PROP CONTOL OF ACCESS
- EXISTING ROW
- PROPOSED GRAND PARKWAY BY OTHERS

0 200 400 800 (H)

Texas Department of Transportation

STATE HIGHWAY 99 GRAND PARKWAY H&I

ATTACHMENT 19-2
O & M LIMITS, H & I-1

DSN:	FED. RD. DIV. NO.	STATE	PROJECT NO.			HIGHWAY NO.
CK:	6	TEXAS				SH 99
DRN:	STATE DISTRICT	COUNTY	CONTROL NO.	SECTION NO.	JOB NO.	SHEET NO.
CK:						1

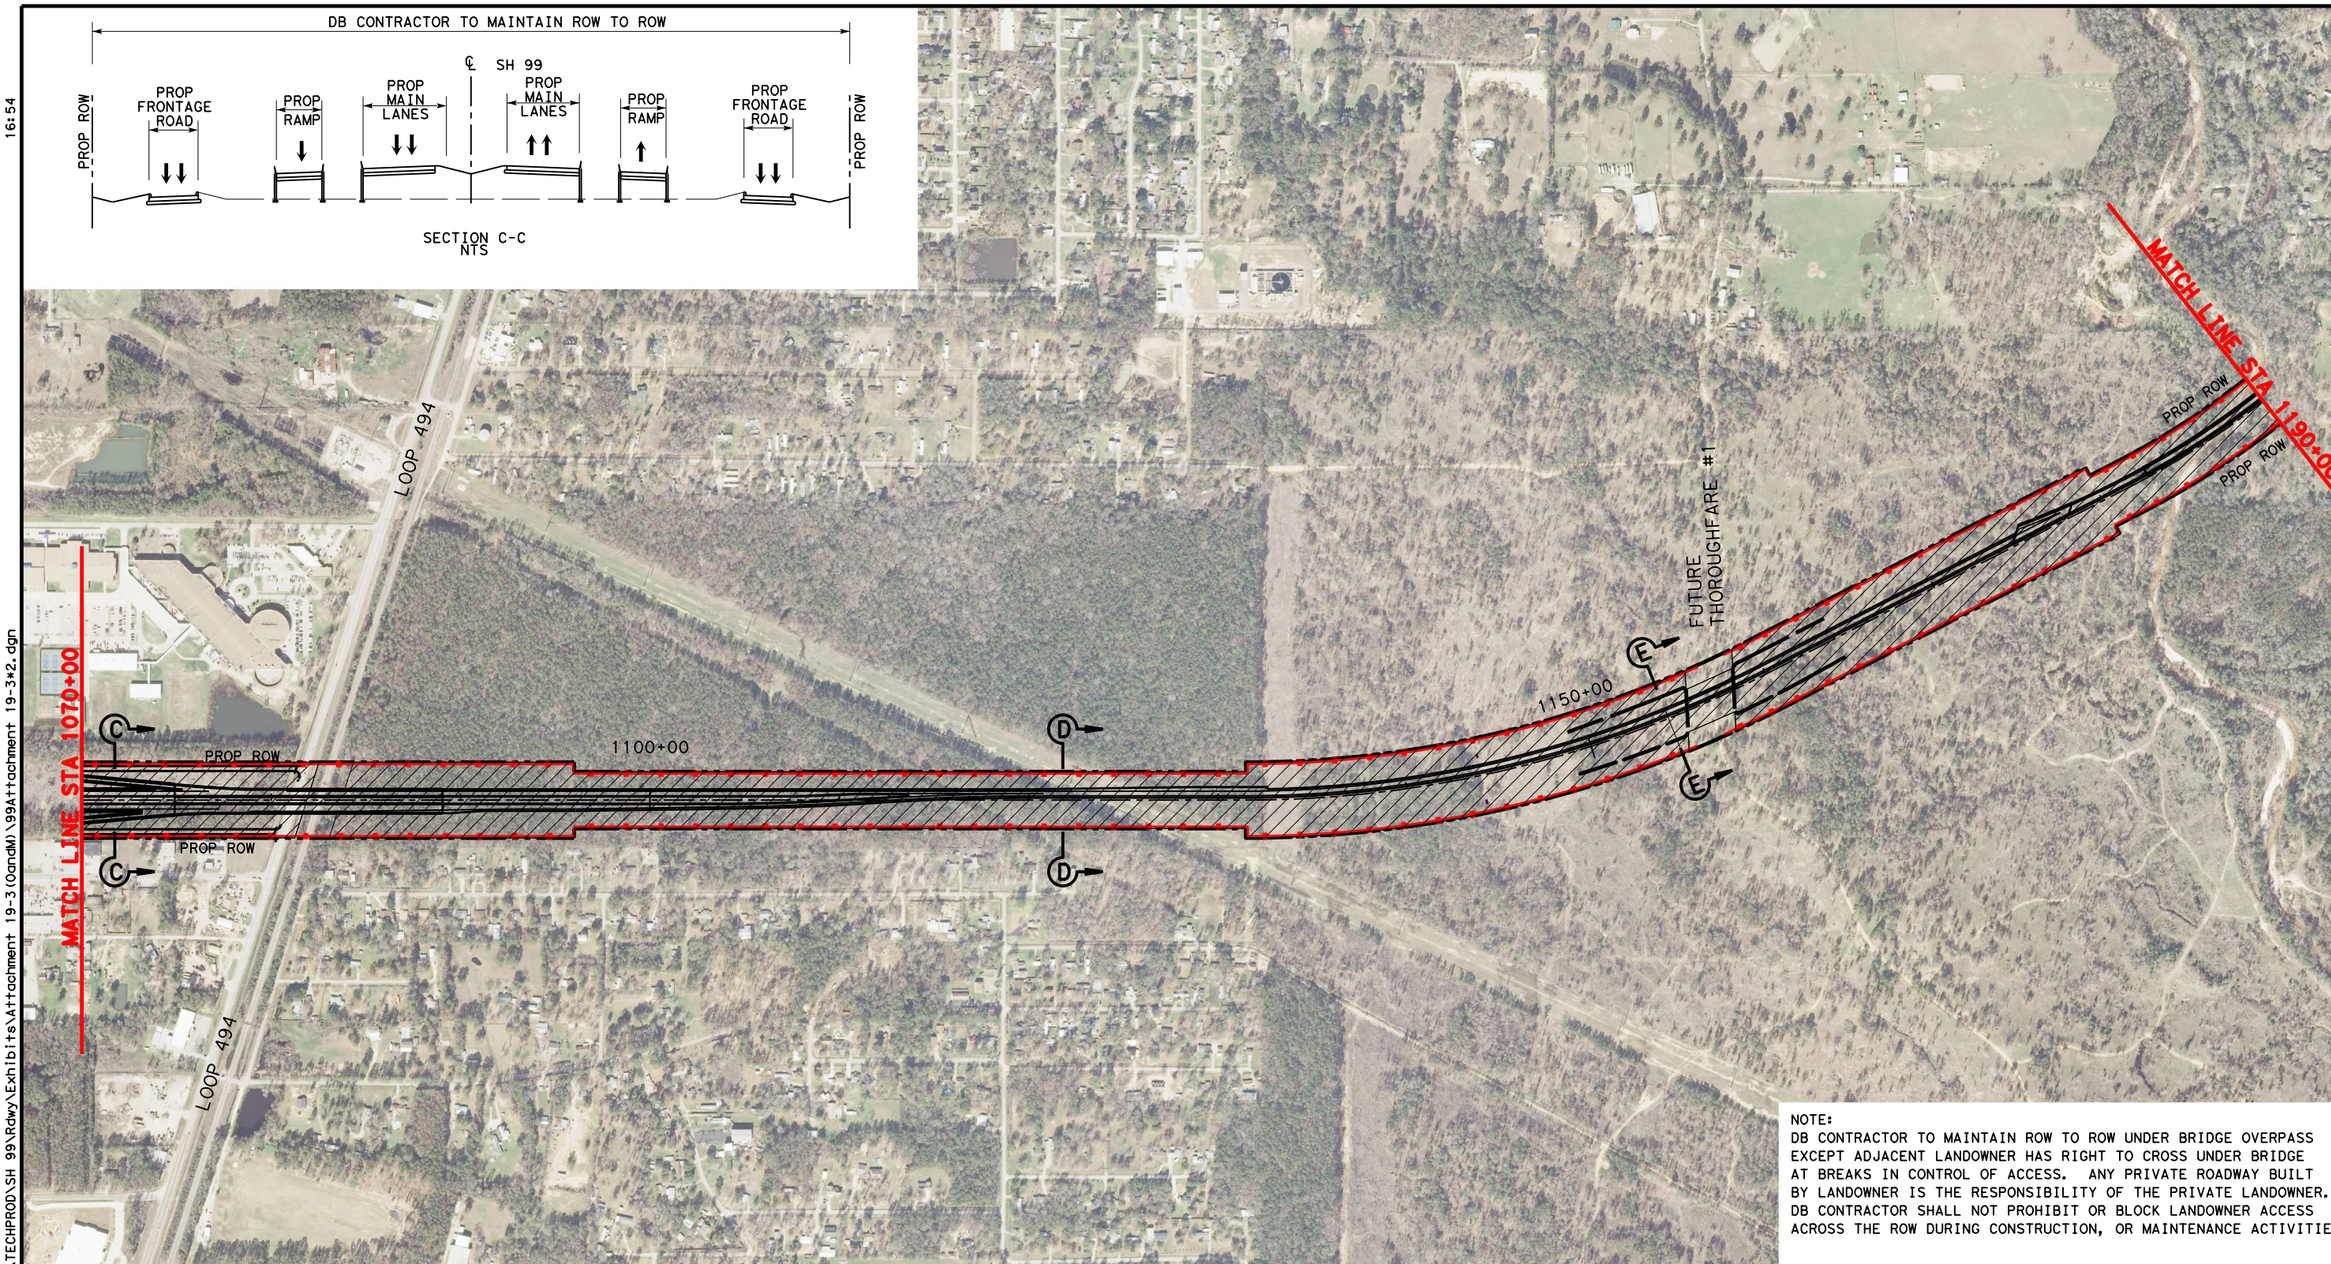

NOTE:
DB CONTRACTOR TO MAINTAIN ROW TO ROW UNDER BRIDGE OVERPASS EXCEPT ADJACENT LANDOWNER HAS RIGHT TO CROSS UNDER BRIDGE AT BREAKS IN CONTROL OF ACCESS. ANY PRIVATE ROADWAY BUILT BY LANDOWNER IS THE RESPONSIBILITY OF THE PRIVATE LANDOWNER. DB CONTRACTOR SHALL NOT PROHIBIT OR BLOCK LANDOWNER ACCESS ACROSS THE ROW DURING CONSTRUCTION, OR MAINTENANCE ACTIVITIES.

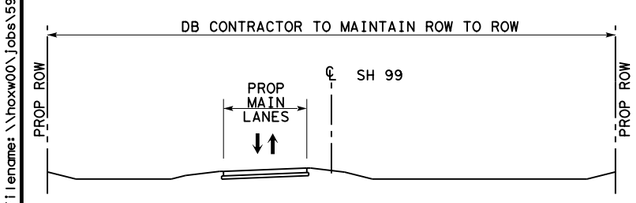

SECTION D-D
NTS

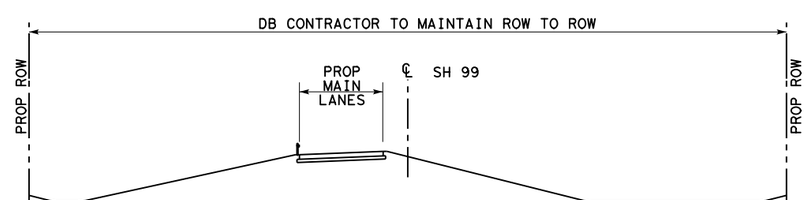

SECTION E-E
NTS

LEGEND

- LIMITS OF DB CONTRACTOR'S CONSTRUCTION, OPERATIONS, AND MAINTENANCE RESPONSIBILITIES
- PROPOSED GRAND PARKWAY
- PROP ROW
- PROP CONTOL OF ACCESS
- EXISTING ROW
- PROPOSED GRAND PARKWAY BY OTHERS

0 200 400 800 (H)

Texas Department of Transportation

STATE HIGHWAY 99 GRAND PARKWAY H&I

ATTACHMENT 19-2
O & M LIMITS, H & I-1

DSN:	FED. RD. DIV. NO.	STATE	PROJECT NO.			HIGHWAY NO.
CK:	6	TEXAS				SH 99
DRN:	STATE DISTRICT	COUNTY	CONTROL NO.	SECTION NO.	JOB NO.	SHEET NO.
CK:						2

Scale: 800.000000:1.000000
Plotted on:5/25/2016
16:54

ynevle
Pen Table:\\hoxw00\jobs\59004\TECHPROD\SH 99\Rdwy\plots\59004*SH99*11x17.pen
Design Filename:\\hoxw00\jobs\59004\TECHPROD\SH 99\Rdwy\Exhibits\Attachment 19-3(OandM)\99Attachment 19-3*2.dgn

Design Filename:\\hoxw00\jobs\59004\TECHPROD\SH 99\Rdwy\Exhibits\Attachment 19-3(OandM)\99Attachment 19-3*2.dgn

Scale: 800.000000:1.000000
Plotted on:5/25/2016
16:56

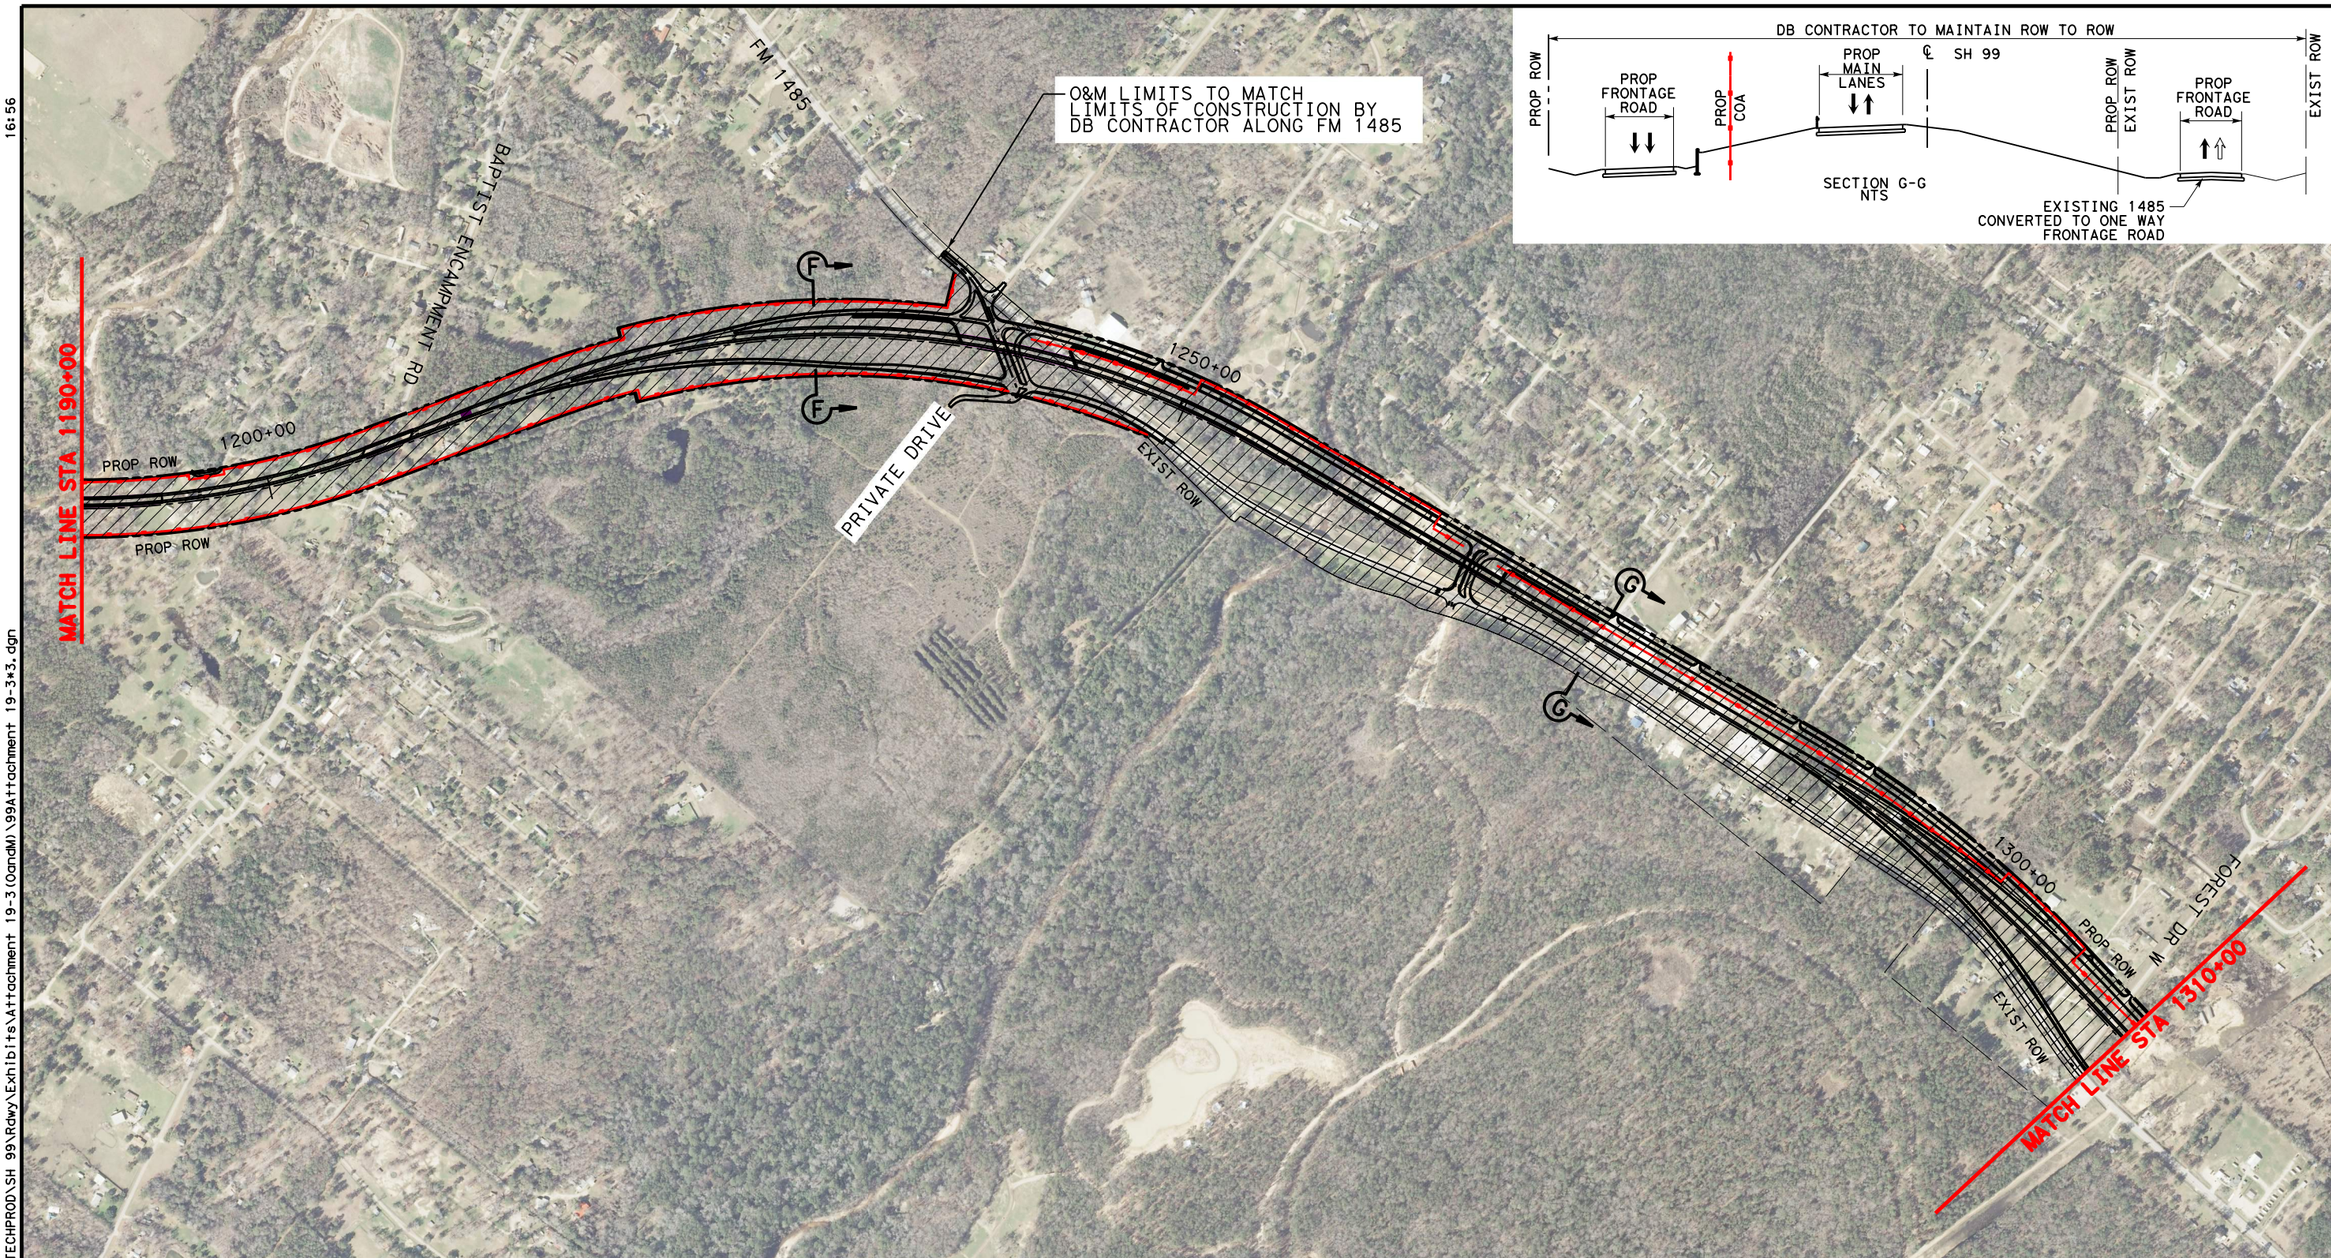

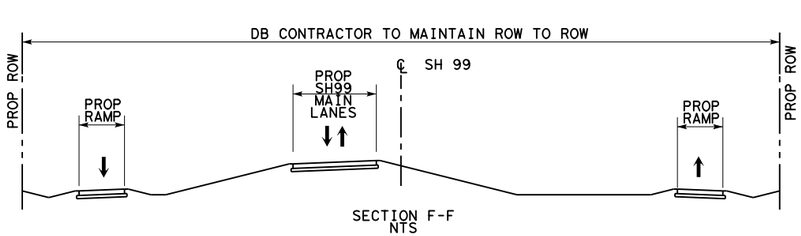

LEGEND

- LIMITS OF DB CONTRACTOR'S CONSTRUCTION, OPERATIONS, AND MAINTENANCE RESPONSIBILITIES
- PROPOSED GRAND PARKWAY
- PROP ROW
- PROP CONTOL OF ACCESS
- EXISTING ROW
- PROPOSED GRAND PARKWAY BY OTHERS

0 200 400 800(H)

Texas Department of Transportation

STATE HIGHWAY 99 GRAND PARKWAY H&I

ATTACHMENT 19-2
O & M LIMITS, H & I-1

DSN:	FED. RD. DIV. NO.	STATE	PROJECT NO.			HIGHWAY NO.
CK:	6	TEXAS				SH 99
DRN:	STATE DISTRICT	COUNTY	CONTROL NO.	SECTION NO.	JOB NO.	SHEET NO.
CK:						3

ynevie
Pen Table: \\hoxw00\Jobs\59004\TECHPROD\SH 99\Rdwy\plots\59004*SH99*11x17.pen
Design Filename: \\hoxw00\Jobs\59004\TECHPROD\SH 99\Rdwy\Exhibits\Attachment 19-3(OandM)\99Attachment 19-3*3.dgn
Design Filename: \\hoxw00\Jobs\59004\TECHPROD\SH 99\Rdwy\Exhibits\Attachment 19-3(OandM)\99Attachment 19-3*3.dgn

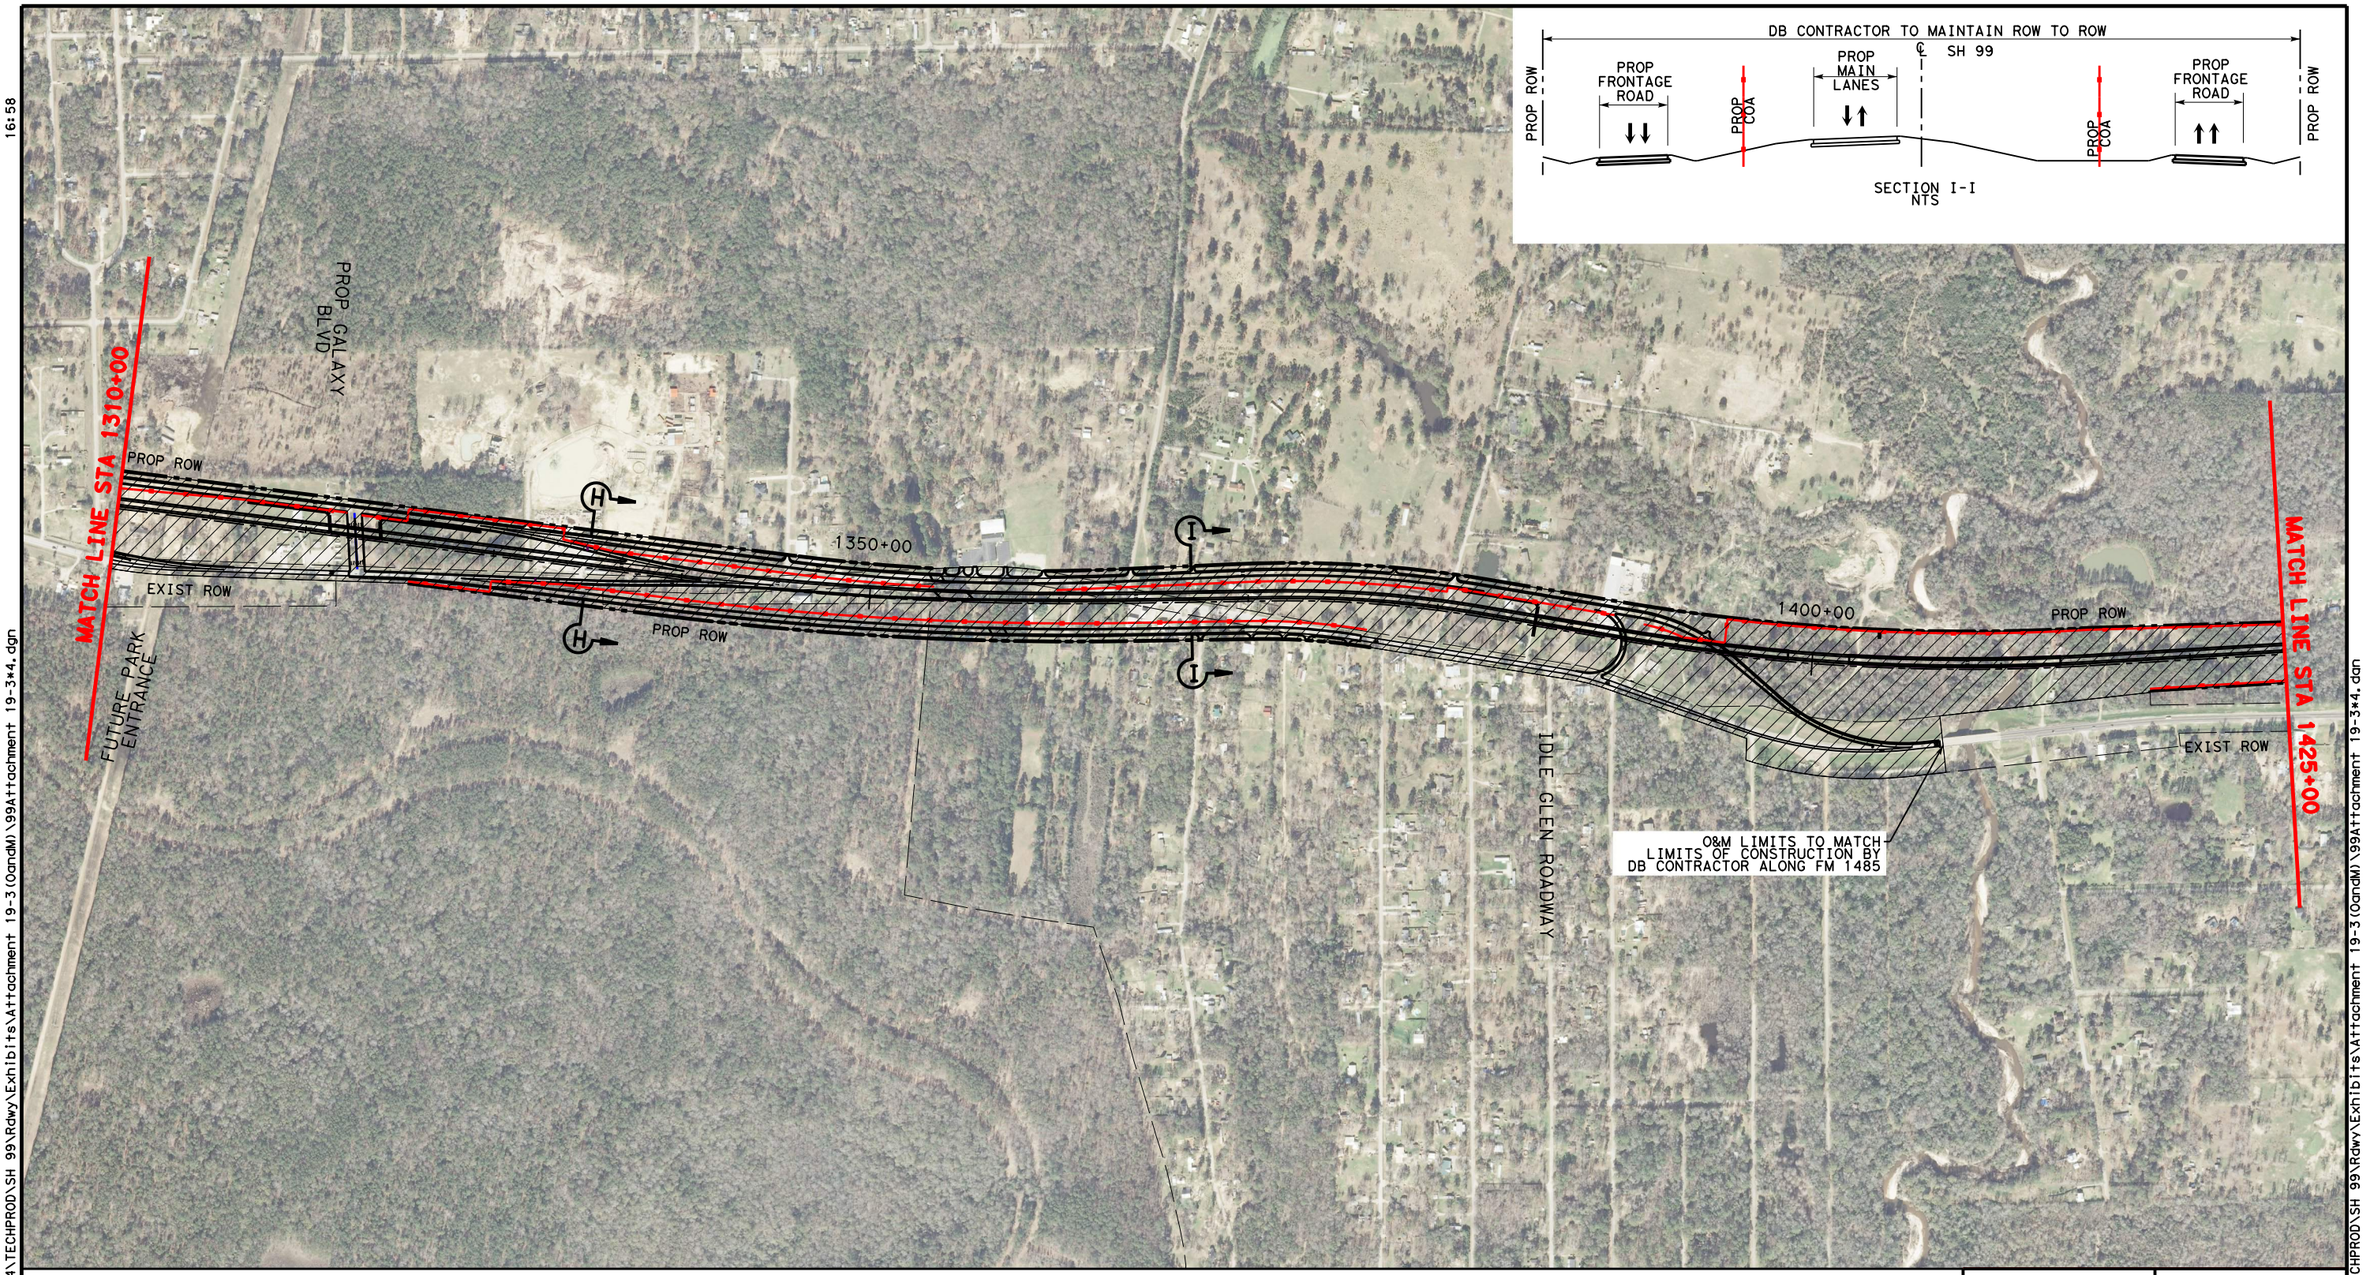

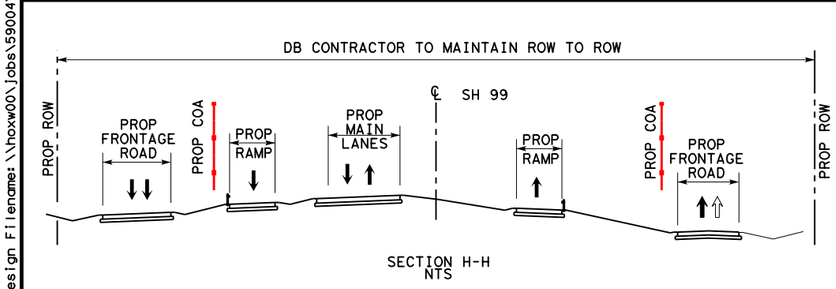

LEGEND

- LIMITS OF DB CONTRACTOR'S CONSTRUCTION, OPERATIONS, AND MAINTENANCE RESPONSIBILITIES
- PROPOSED GRAND PARKWAY
- PROP ROW
- PROP CONTOL OF ACCESS
- EXISTING ROW
- PROPOSED GRAND PARKWAY BY OTHERS

0 200 400 800 (H)

Texas Department of Transportation

STATE HIGHWAY 99 GRAND PARKWAY H&I

ATTACHMENT 19-2
O & M LIMITS, H & I-1

DSN:	FED. RD. DIV. NO.	STATE	PROJECT NO.			HIGHWAY NO.
CK:	6	TEXAS				SH 99
DRN:	STATE DISTRICT	COUNTY	CONTROL NO.	SECTION NO.	JOB NO.	SHEET NO.
CK:						4

Scale: 800.000000:1.000000
Plotted on:5/25/2016 16:58
yneviie
Pen Table:\\hoxw00\Jobs\59004\TECHPROD\SH 99\Rdwy\plots\59004*SH99*11x17.pen
Design Filename:\\hoxw00\Jobs\59004\TECHPROD\SH 99\Rdwy\Exhibits\Attachment 19-3(OandM)\99Attachment 19-3*4.dgn
Design Filename:\\hoxw00\Jobs\59004\TECHPROD\SH 99\Rdwy\Exhibits\Attachment 19-3(OandM)\99Attachment 19-3*4.dgn

Scale: 800.000000:1.000000
Plotted on:5/25/2016
16:59

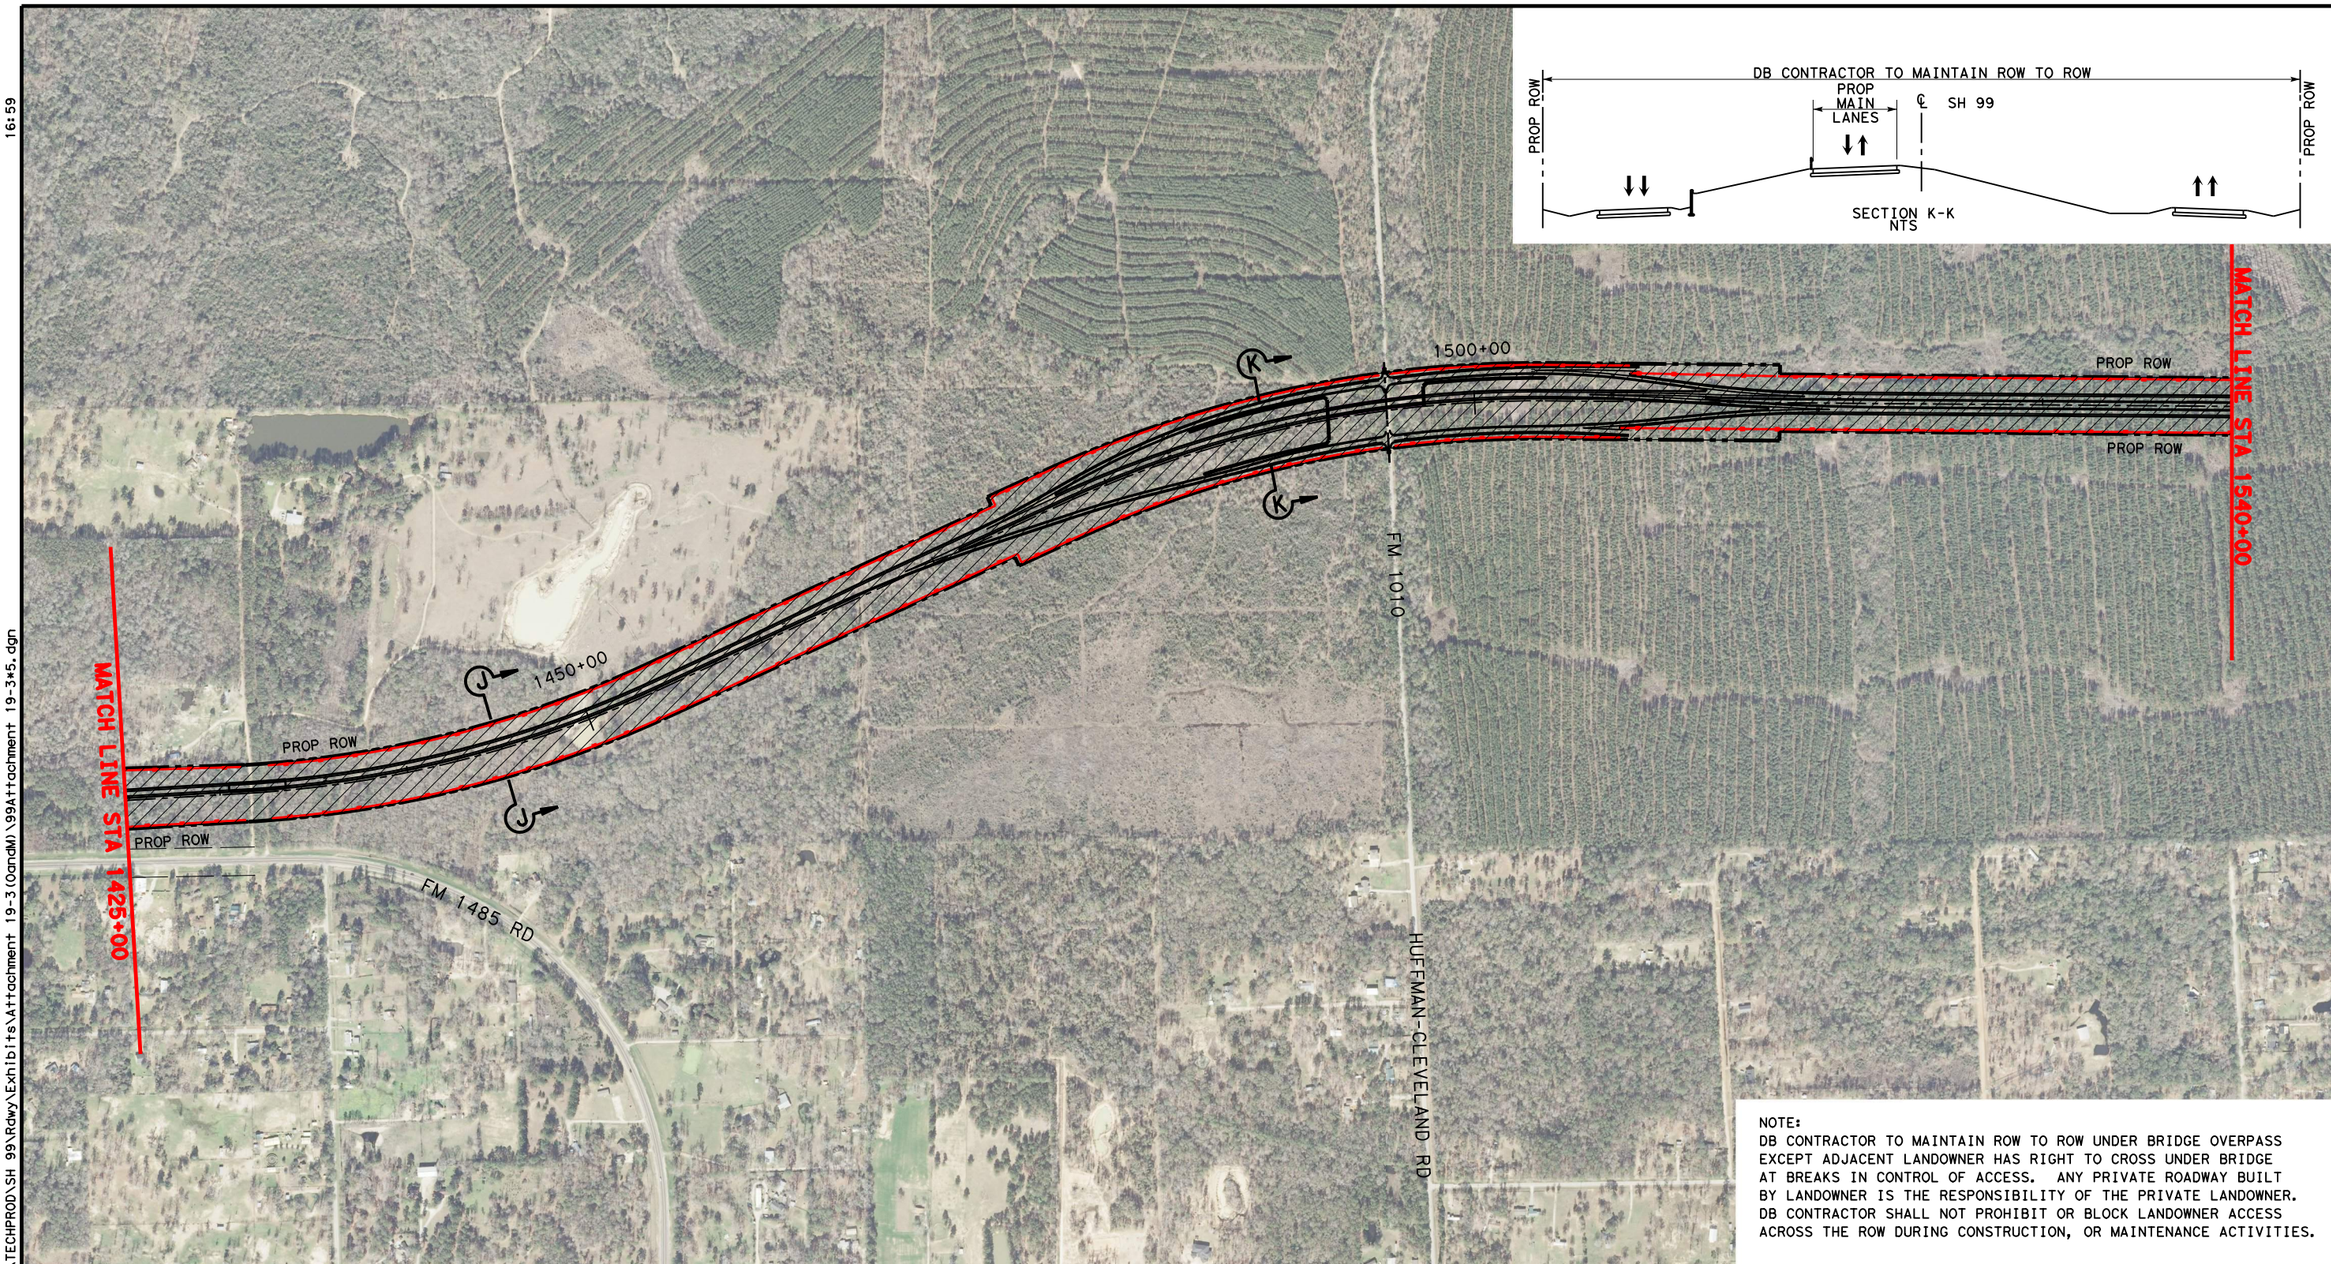

NOTE:
DB CONTRACTOR TO MAINTAIN ROW TO ROW UNDER BRIDGE OVERPASS EXCEPT ADJACENT LANDOWNER HAS RIGHT TO CROSS UNDER BRIDGE AT BREAKS IN CONTROL OF ACCESS. ANY PRIVATE ROADWAY BUILT BY LANDOWNER IS THE RESPONSIBILITY OF THE PRIVATE LANDOWNER. DB CONTRACTOR SHALL NOT PROHIBIT OR BLOCK LANDOWNER ACCESS ACROSS THE ROW DURING CONSTRUCTION, OR MAINTENANCE ACTIVITIES.

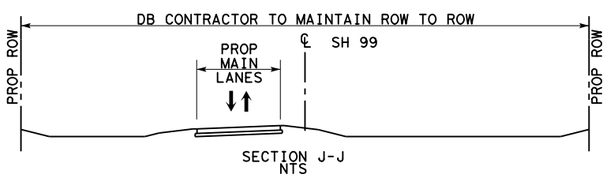

LEGEND

- LIMITS OF DB CONTRACTOR'S CONSTRUCTION, OPERATIONS, AND MAINTENANCE RESPONSIBILITIES
- PROPOSED GRAND PARKWAY
- PROP ROW
- PROP CONTOL OF ACCESS
- EXISTING ROW
- PROPOSED GRAND PARKWAY BY OTHERS

0 200 400 800(H)

Texas Department of Transportation

STATE HIGHWAY 99 GRAND PARKWAY H&I

ATTACHMENT 19-2
O & M LIMITS, H & I-1

DSN:	FED. RD. DIV. NO.	STATE	PROJECT NO.			HIGHWAY NO.
CK:	6	TEXAS				SH 99
DRN:	STATE DISTRICT	COUNTY	CONTROL NO.	SECTION NO.	JOB NO.	SHEET NO.
CK:						5

Design Filename: \\hoxw00\Jobs\59004\TECHPROD\SH 99\Rdwy\Exhibits\Attachment 19-3(O&M)\99Attachment 19-3*5.dgn
Pen Table: \\hoxw00\Jobs\59004\TECHPROD\SH 99\Rdwy\plots\59004*SH99*11x17.pen
ynevie

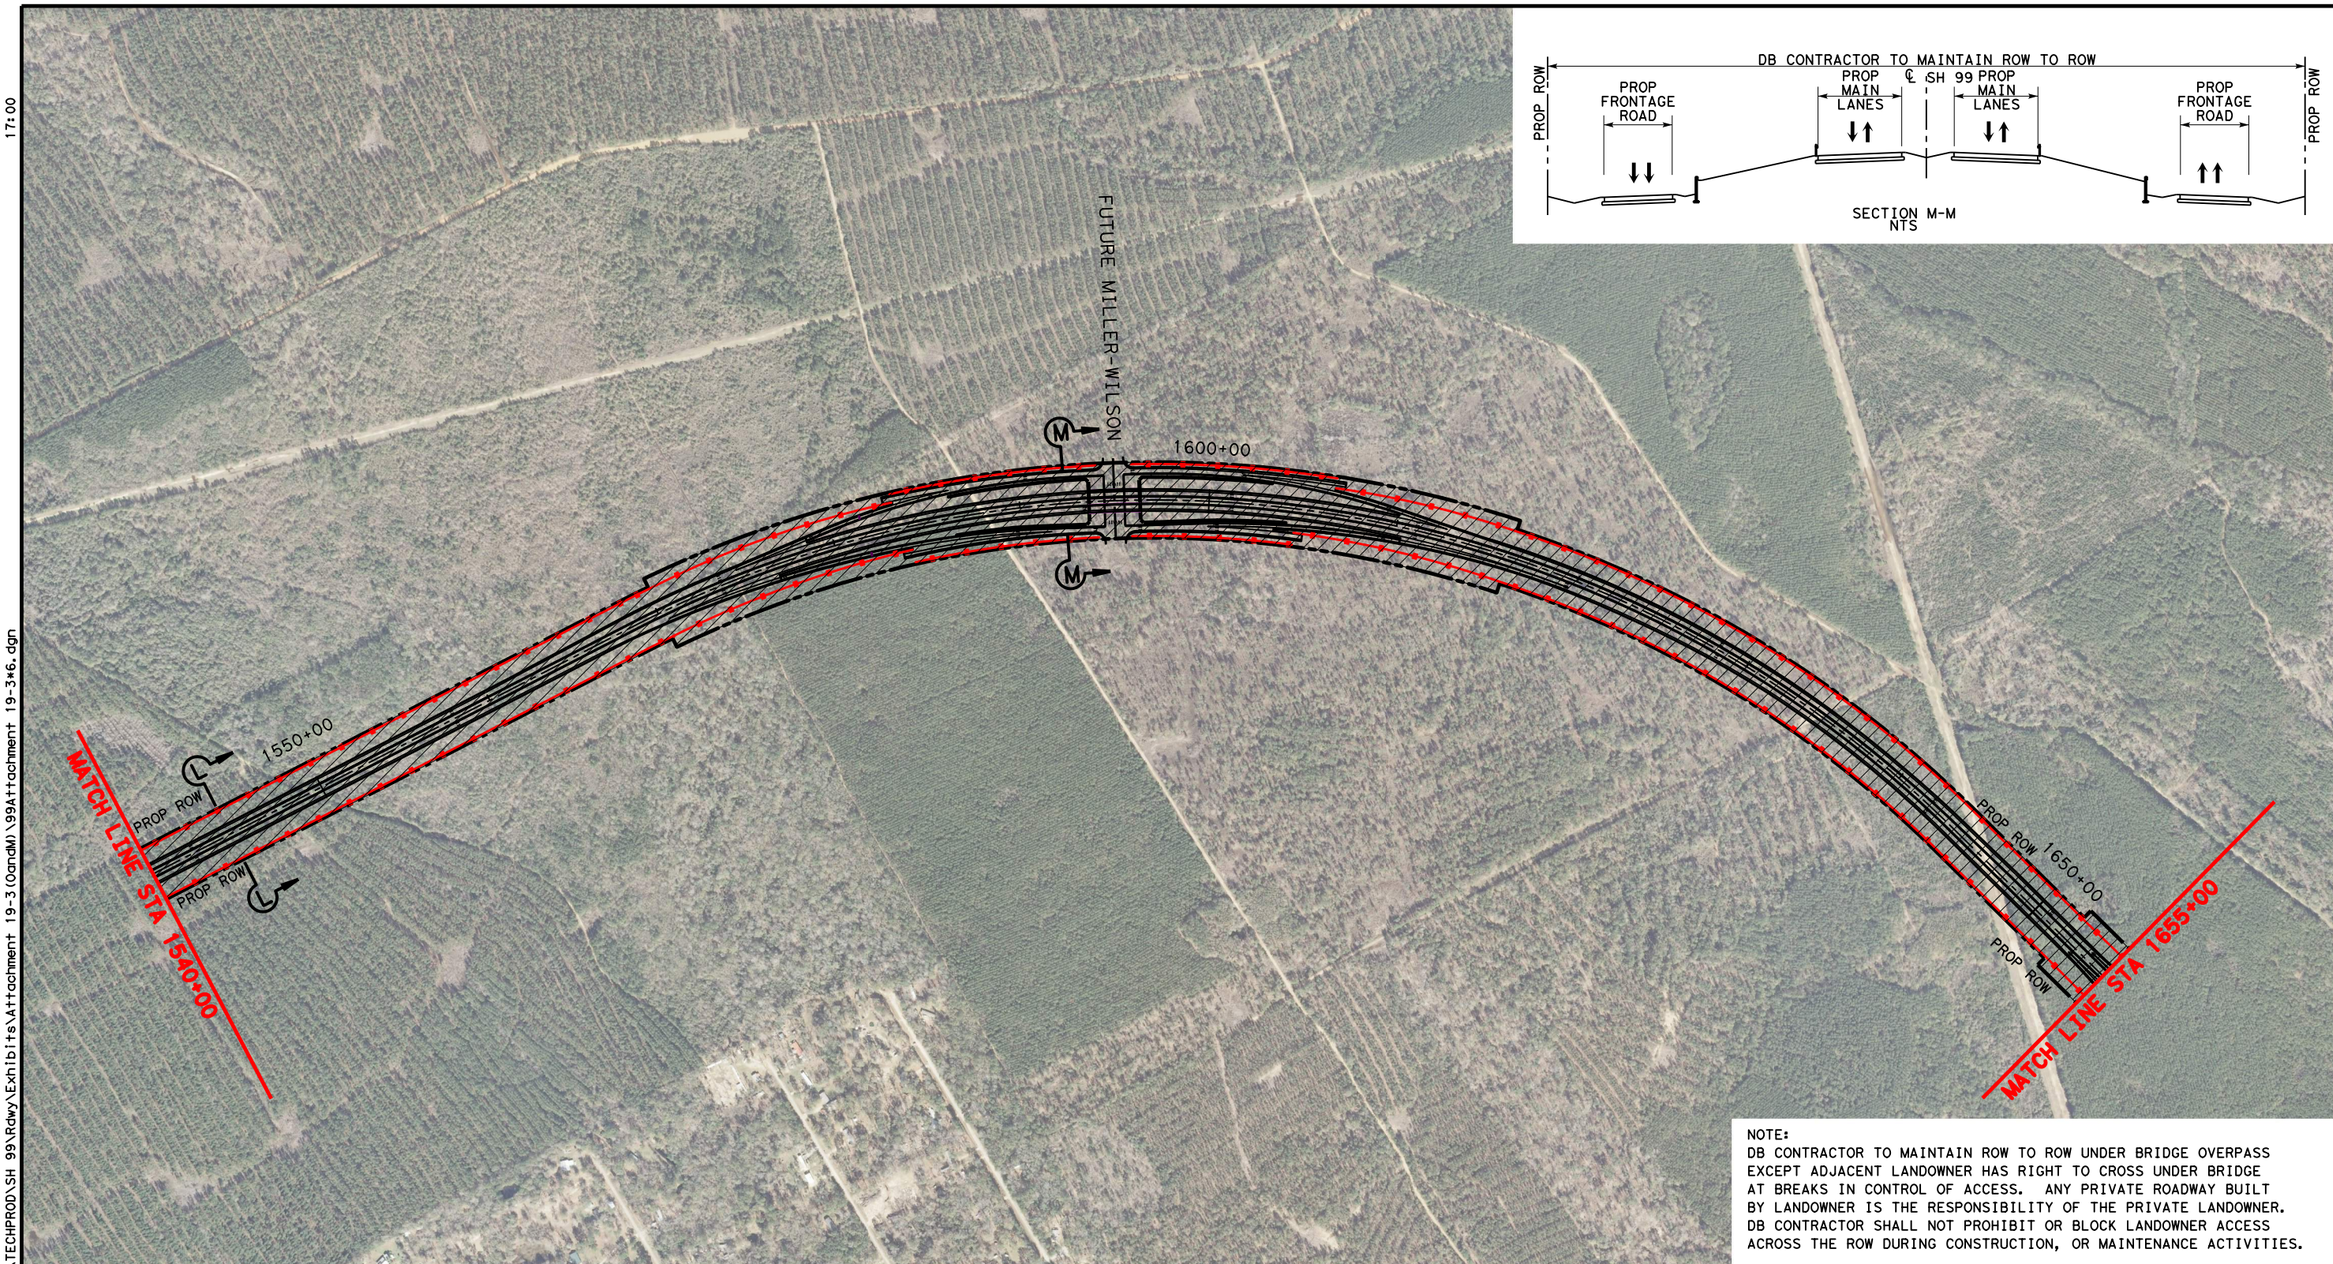

NOTE:
DB CONTRACTOR TO MAINTAIN ROW TO ROW UNDER BRIDGE OVERPASS EXCEPT ADJACENT LANDOWNER HAS RIGHT TO CROSS UNDER BRIDGE AT BREAKS IN CONTROL OF ACCESS. ANY PRIVATE ROADWAY BUILT BY LANDOWNER IS THE RESPONSIBILITY OF THE PRIVATE LANDOWNER. DB CONTRACTOR SHALL NOT PROHIBIT OR BLOCK LANDOWNER ACCESS ACROSS THE ROW DURING CONSTRUCTION, OR MAINTENANCE ACTIVITIES.

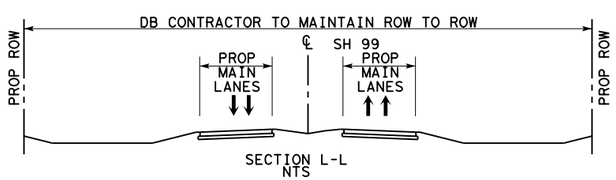

LEGEND

- LIMITS OF DB CONTRACTOR'S CONSTRUCTION, OPERATIONS, AND MAINTENANCE RESPONSIBILITIES
- PROPOSED GRAND PARKWAY
- PROP ROW
- PROP CONTOL OF ACCESS
- EXISTING ROW
- PROPOSED GRAND PARKWAY BY OTHERS

0 200 400 800 (H)

Texas Department of Transportation

STATE HIGHWAY 99 GRAND PARKWAY H&I

ATTACHMENT 19-2
O & M LIMITS, H & I-1

DSN:	FED. RD. DIV. NO.	STATE	PROJECT NO.			HIGHWAY NO.
CK:	6	TEXAS				SH 99
DRN:	STATE DISTRICT	COUNTY	CONTROL NO.	SECTION NO.	JOB NO.	SHEET NO.
CK:						6

Scale: 800.000000:1.000000
Plotted on:5/25/2016 17:00
ynevile
Pen Table:\\hoxw00\jobs\59004\TECHPROD\SH 99\Rdwy\plots\59004*SH99*11x17.pen
Design Filename:\\hoxw00\jobs\59004\TECHPROD\SH 99\Rdwy\Exhibits\Attachment 19-3(OandM)\99Attachment 19-3*6.dgn
Design Filename:\\hoxw00\jobs\59004\TECHPROD\SH 99\Rdwy\Exhibits\Attachment 19-3(OandM)\99Attachment 19-3*6.dgn

Scale: 800.000000:1.000000
Plotted on:5/25/2016
17:01

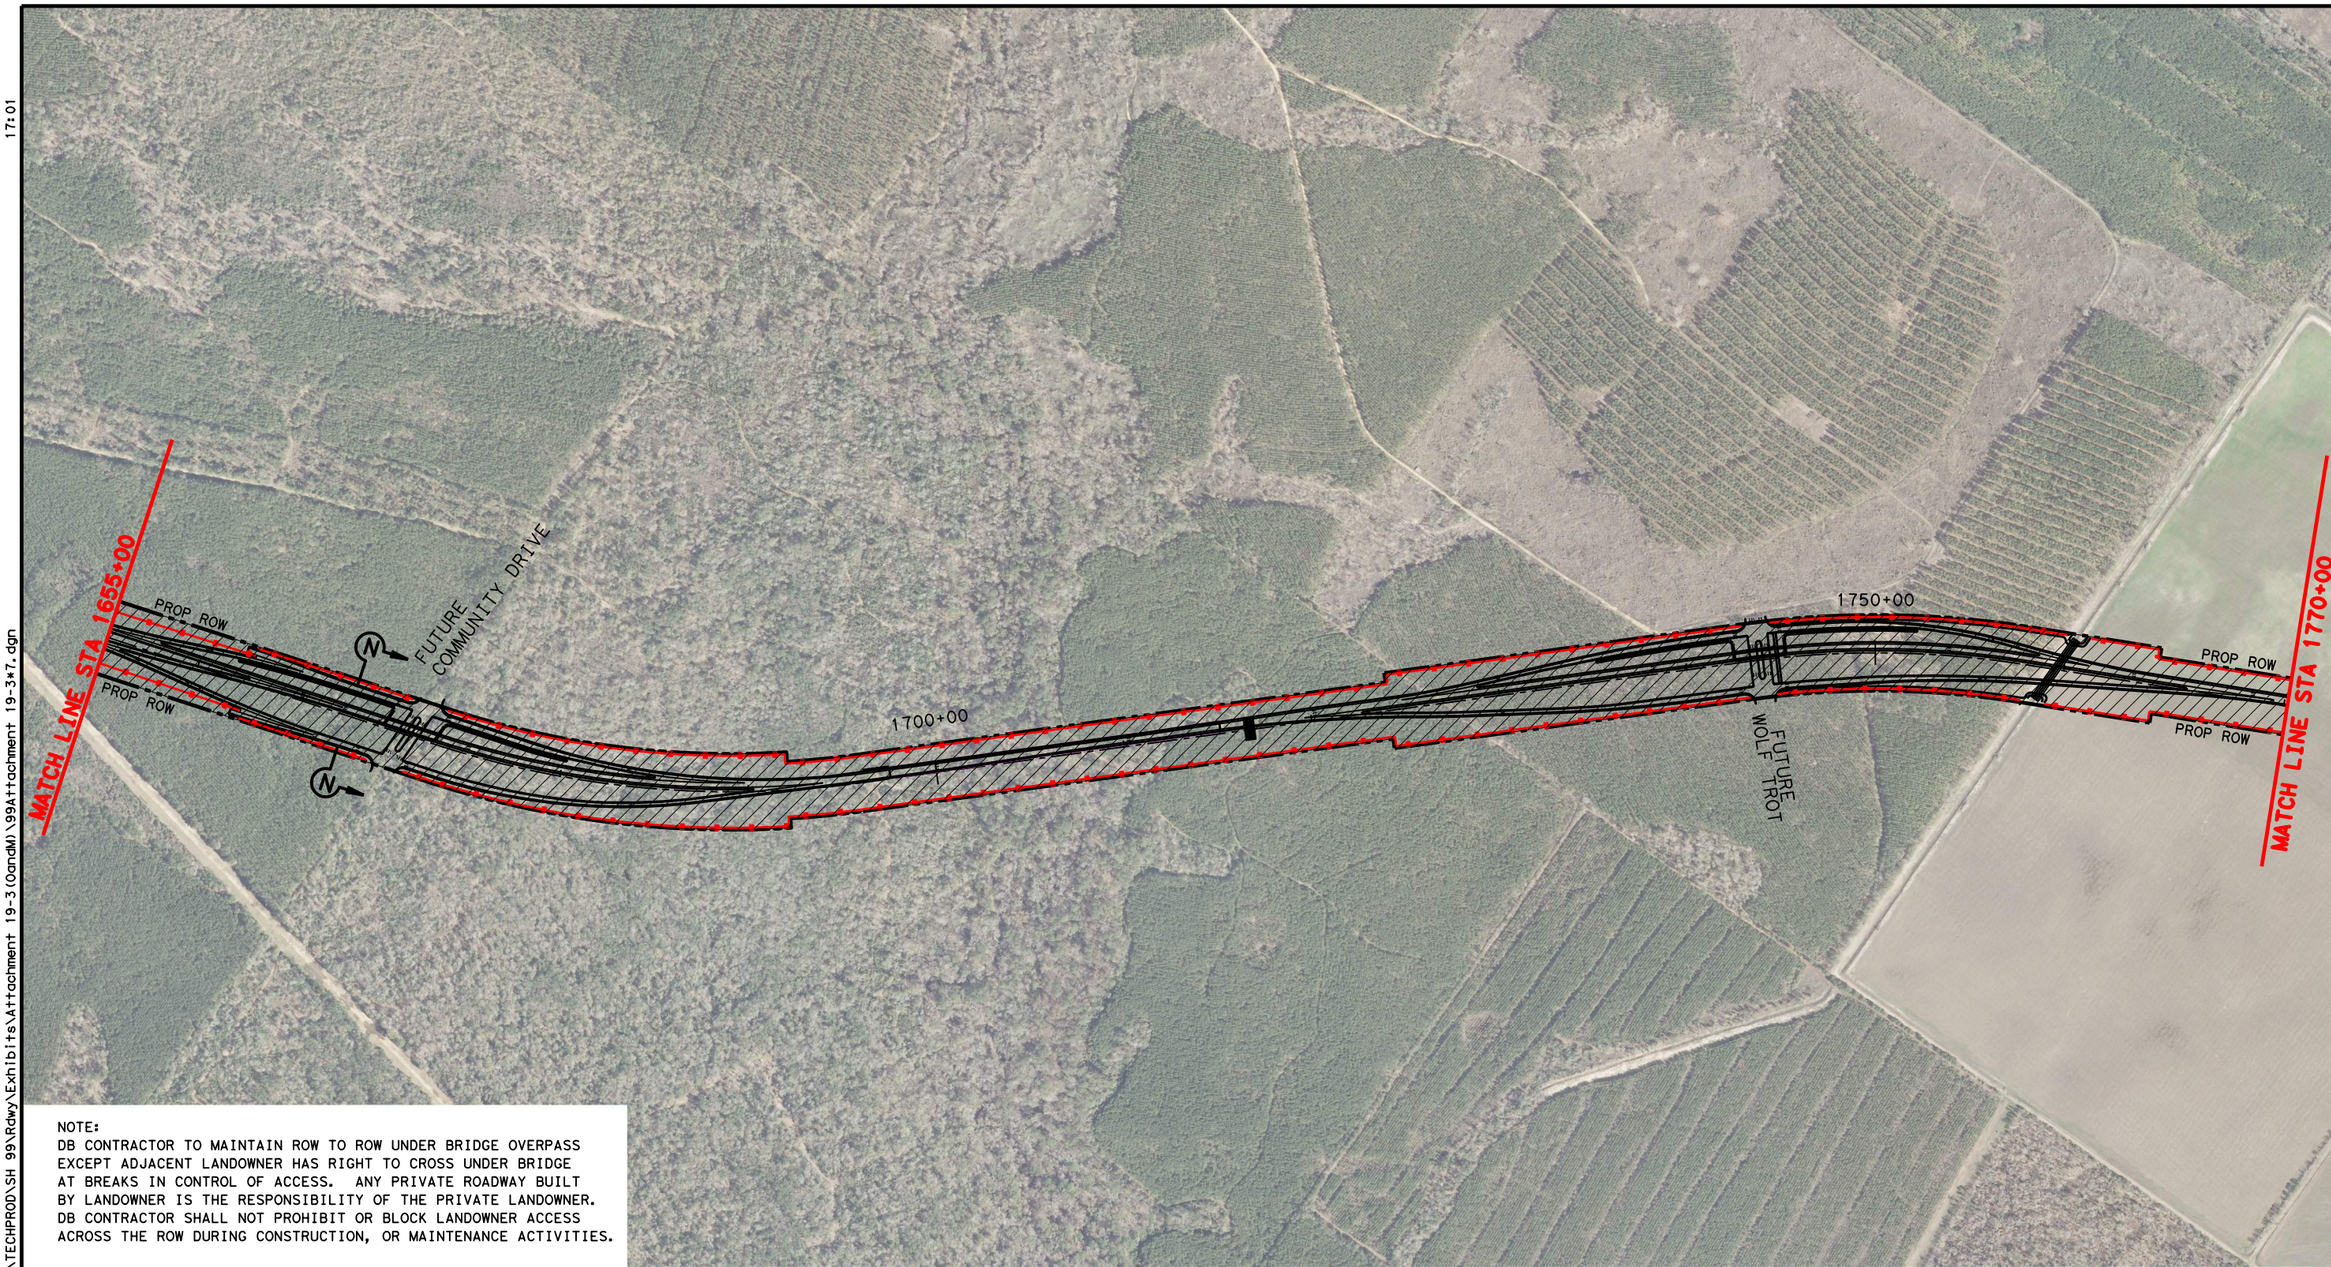

NOTE:
DB CONTRACTOR TO MAINTAIN ROW TO ROW UNDER BRIDGE OVERPASS EXCEPT ADJACENT LANDOWNER HAS RIGHT TO CROSS UNDER BRIDGE AT BREAKS IN CONTROL OF ACCESS. ANY PRIVATE ROADWAY BUILT BY LANDOWNER IS THE RESPONSIBILITY OF THE PRIVATE LANDOWNER. DB CONTRACTOR SHALL NOT PROHIBIT OR BLOCK LANDOWNER ACCESS ACROSS THE ROW DURING CONSTRUCTION, OR MAINTENANCE ACTIVITIES.

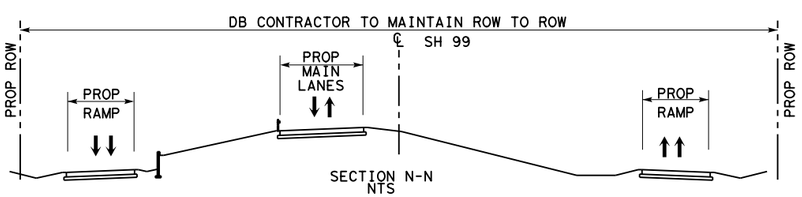

LEGEND

- LIMITS OF DB CONTRACTOR'S CONSTRUCTION, OPERATIONS, AND MAINTENANCE RESPONSIBILITIES
- PROPOSED GRAND PARKWAY
- PROP ROW
- PROP CONTOL OF ACCESS
- EXISTING ROW
- PROPOSED GRAND PARKWAY BY OTHERS

0 200 400 800(H)

Texas Department of Transportation

STATE HIGHWAY 99 GRAND PARKWAY H&I

ATTACHMENT 19-2
O & M LIMITS, H & I-1

DSN:	FED. RD. DIV. NO.	STATE	PROJECT NO.			HIGHWAY NO.
CK:	6	TEXAS				SH 99
DRN:	STATE DISTRICT	COUNTY	CONTROL NO.	SECTION NO.	JOB NO.	SHEET NO.
CK:						7

ynevle
Pen Table:\\hoxw00\jobs\59004\TECHPROD\SH 99\Rdwy\plots\59004*SH99*11x17.pen
Design Filename: \\hoxw00\jobs\59004\TECHPROD\SH 99\Rdwy\Exhibits\Attachment 19-3(O&M)\99Attachment 19-3*7.dgn

Scale: 800.000000:1.000000
Plotted on:5/25/2016
17:03

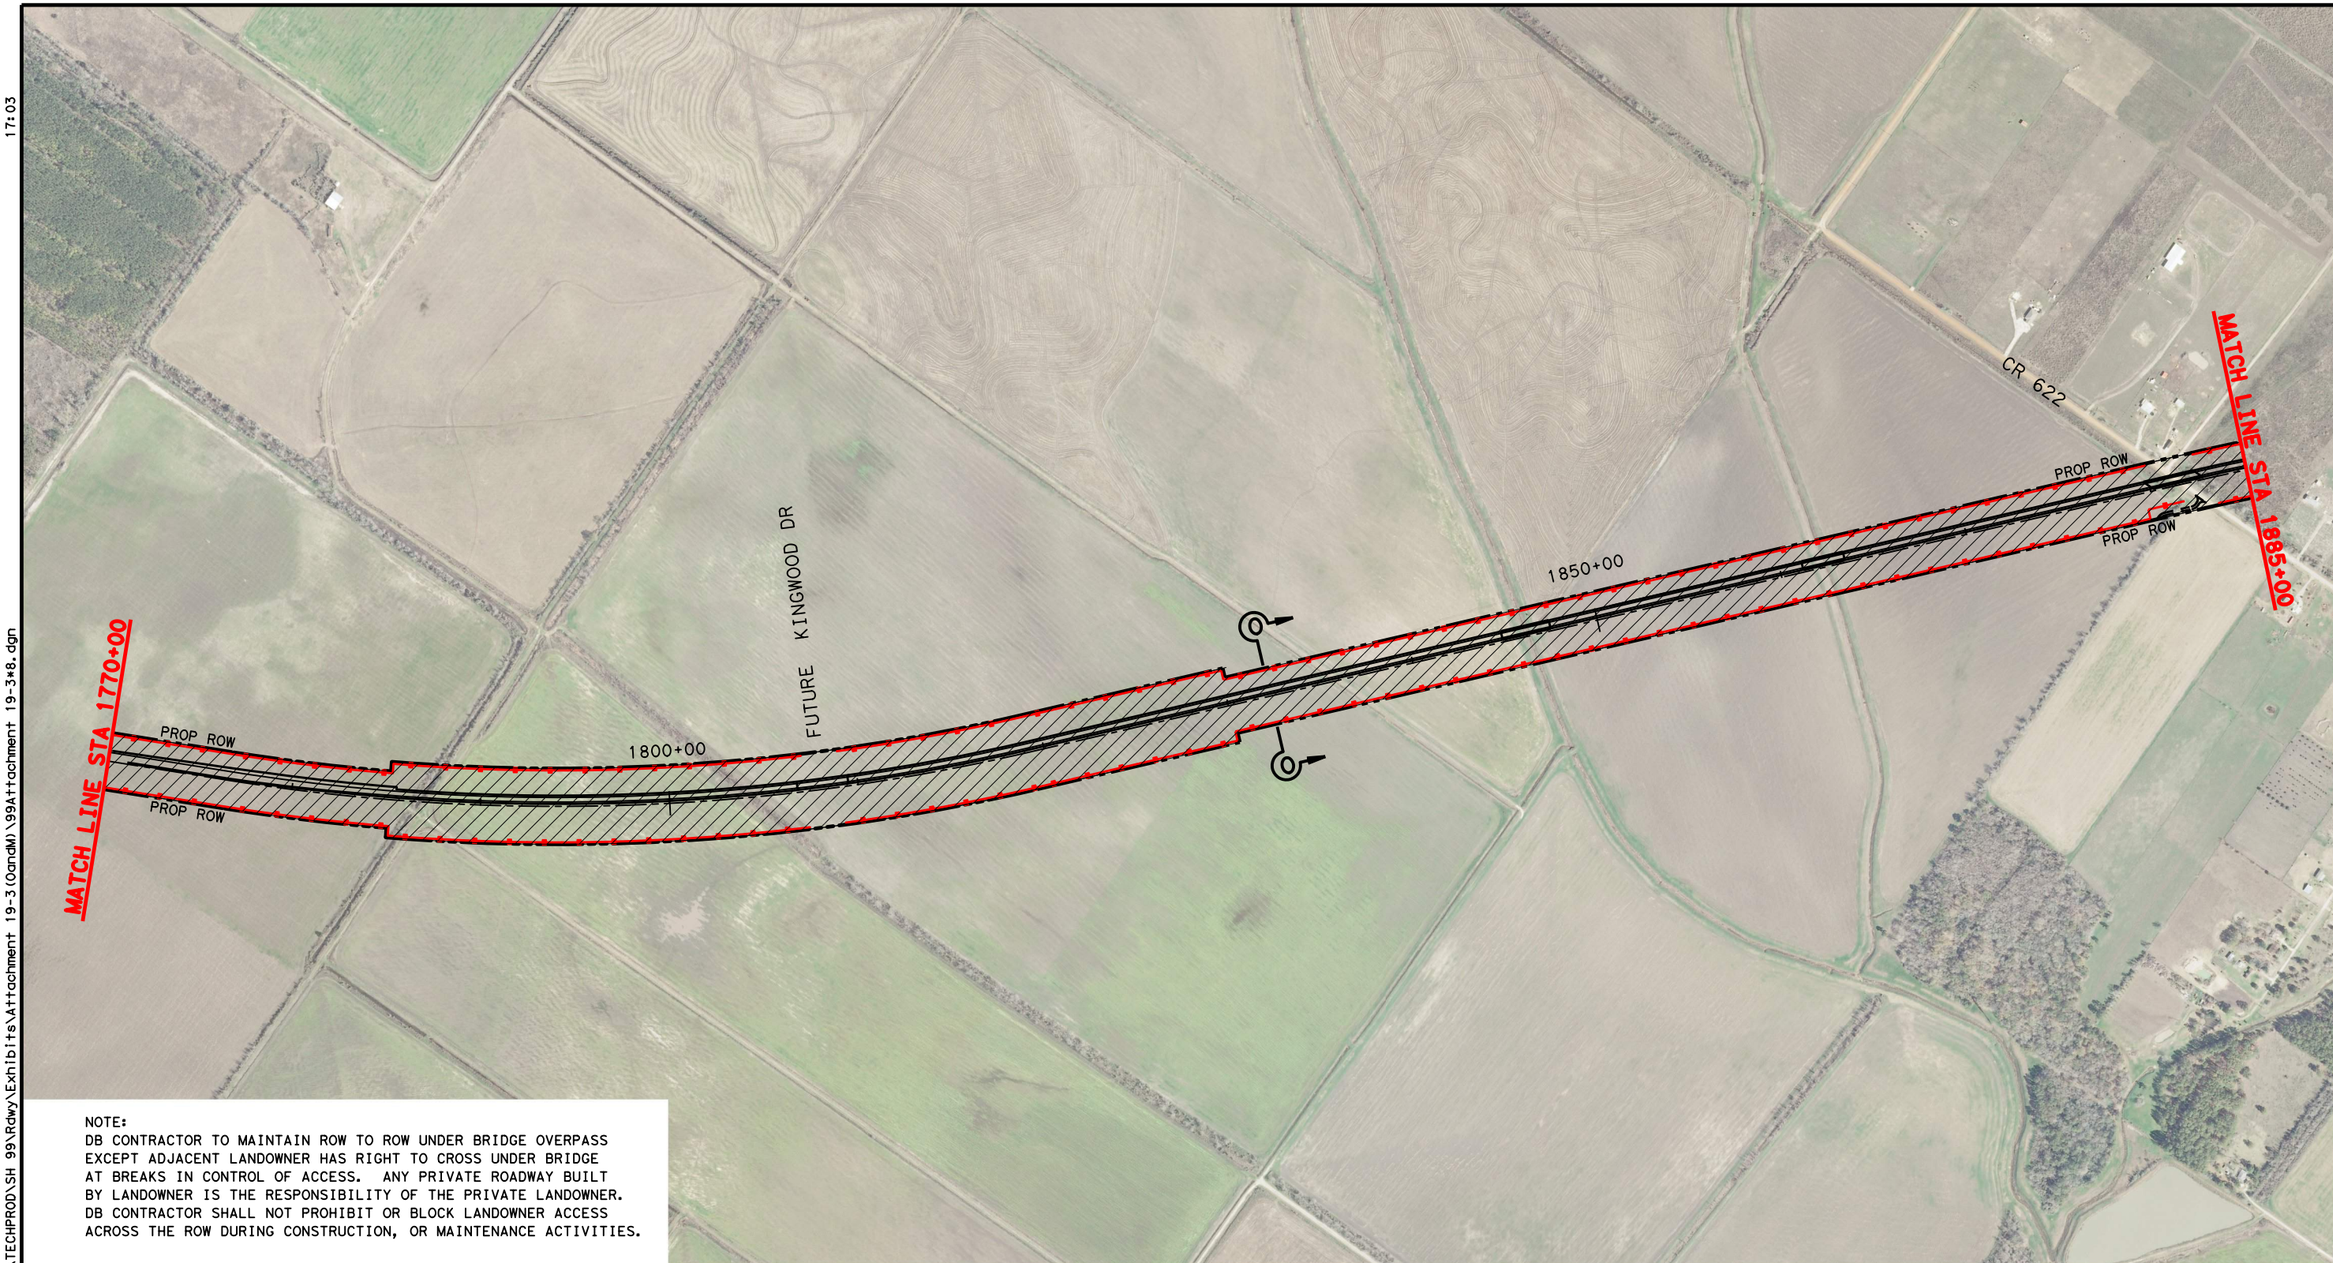

NOTE:
DB CONTRACTOR TO MAINTAIN ROW TO ROW UNDER BRIDGE OVERPASS EXCEPT ADJACENT LANDOWNER HAS RIGHT TO CROSS UNDER BRIDGE AT BREAKS IN CONTROL OF ACCESS. ANY PRIVATE ROADWAY BUILT BY LANDOWNER IS THE RESPONSIBILITY OF THE PRIVATE LANDOWNER. DB CONTRACTOR SHALL NOT PROHIBIT OR BLOCK LANDOWNER ACCESS ACROSS THE ROW DURING CONSTRUCTION, OR MAINTENANCE ACTIVITIES.

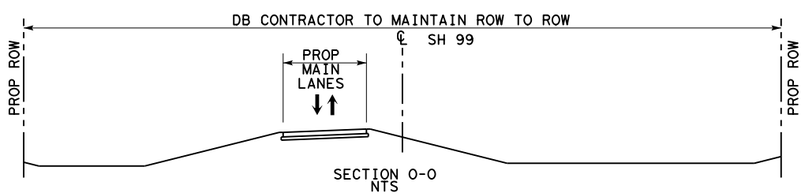

LEGEND

- LIMITS OF DB CONTRACTOR'S CONSTRUCTION, OPERATIONS, AND MAINTENANCE RESPONSIBILITIES
- PROPOSED GRAND PARKWAY
- PROP ROW
- PROP CONTOL OF ACCESS
- EXISTING ROW
- PROPOSED GRAND PARKWAY BY OTHERS

0 200 400 800(H)

Texas Department of Transportation

STATE HIGHWAY 99 GRAND PARKWAY H&I

ATTACHMENT 19-2
O & M LIMITS, H & I-1

DSN:	FED. RD. DIV. NO.	STATE	PROJECT NO.			HIGHWAY NO.
CK:	6	TEXAS				SH 99
DRN:	STATE DISTRICT	COUNTY	CONTROL NO.	SECTION NO.	JOB NO.	SHEET NO.
CK:						8

ynevle
Pen Table:\\hoxw00\jobs\59004\TECHPROD\SH 99\Rdwy\plots\59004*SH99*11x17.pen
Design Filename: \\hoxw00\jobs\59004\TECHPROD\SH 99\Rdwy\Exhibits\Attachment 19-3(O&M)\99Attachment 19-3*8.dgn

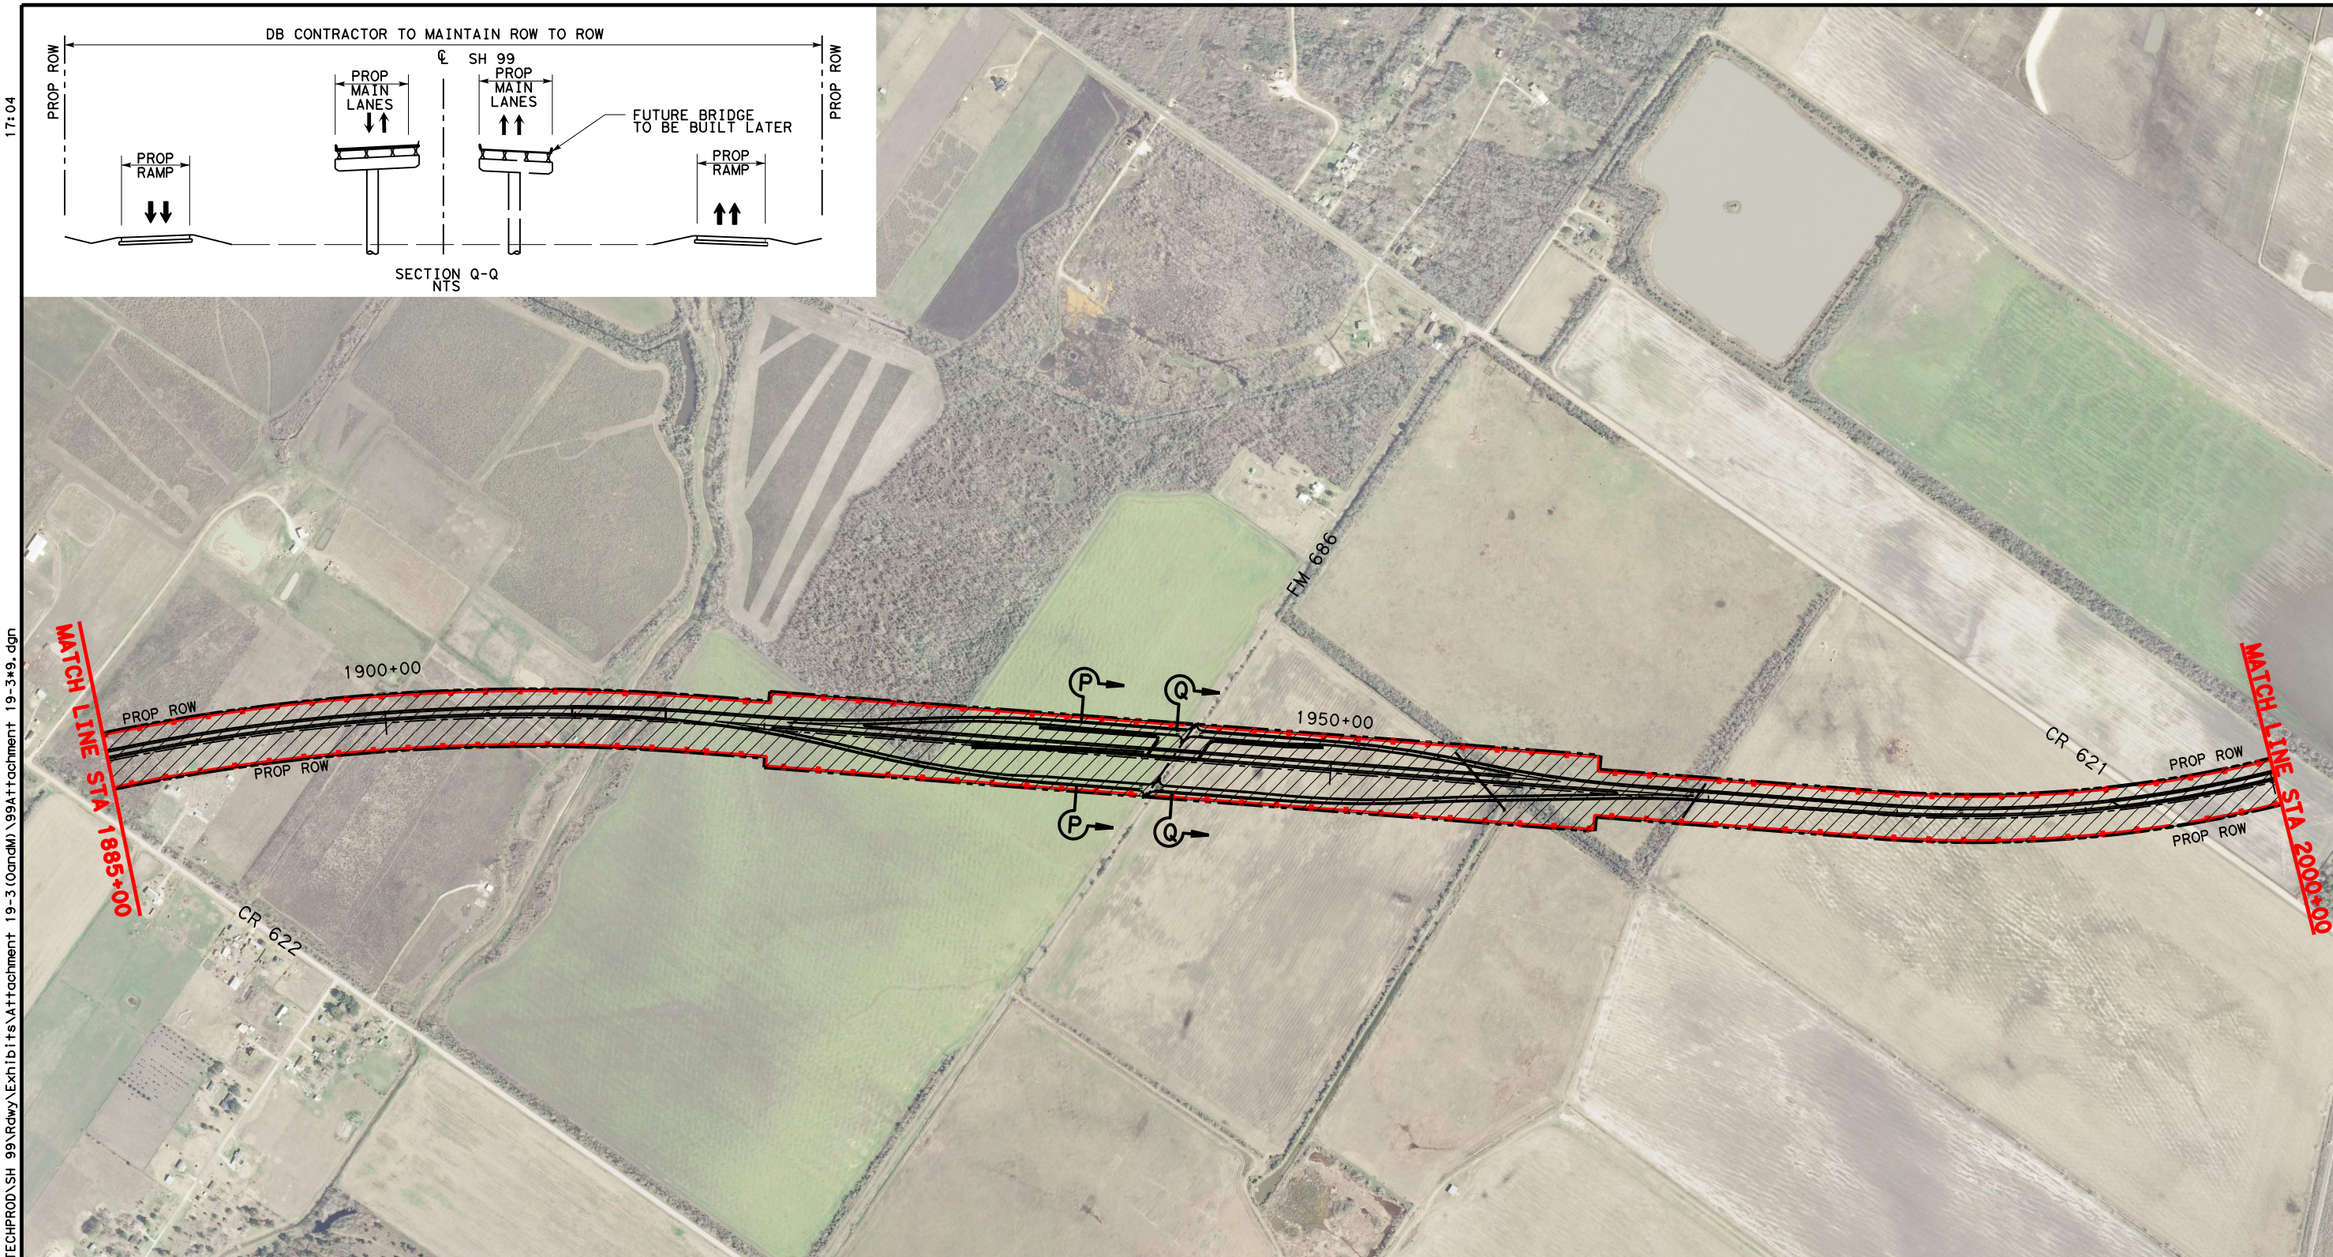

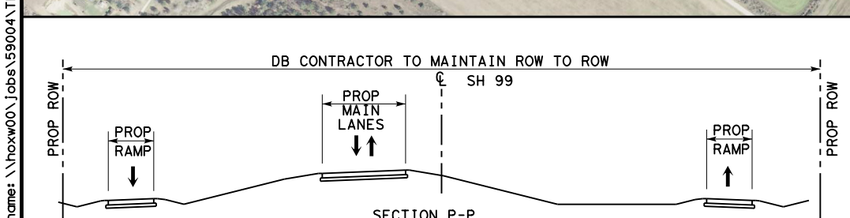

LEGEND

- LIMITS OF DB CONTRACTOR'S CONSTRUCTION, OPERATIONS, AND MAINTENANCE RESPONSIBILITIES
- PROPOSED GRAND PARKWAY
- PROP ROW
- PROP CONTOL OF ACCESS
- EXISTING ROW
- PROPOSED GRAND PARKWAY BY OTHERS

0 200 400 800 (H)

Texas Department of Transportation

STATE HIGHWAY 99 GRAND PARKWAY H&I

ATTACHMENT 19-2
O & M LIMITS, H & I-1

DSN:	FED. RD. DIV. NO.	STATE	PROJECT NO.			HIGHWAY NO.
CK:	6	TEXAS				SH 99
DRN:	STATE DISTRICT	COUNTY	CONTROL NO.	SECTION NO.	JOB NO.	SHEET NO.
CK:						9

Scale: 800.000000:1.000000
Plotted on:5/25/2016 17:04
Pen Table: \\hoxw00\Jobs\59004\TECHPROD\SH 99\Rdwy\plots\59004*SH99*11x17.pen
Design Filename: \\hoxw00\Jobs\59004\TECHPROD\SH 99\Rdwy\Exhibits\Attachment 19-3(O&M)\99Attachment 19-3*9.dgn
ynevie
Design Filename: \\hoxw00\Jobs\59004\TECHPROD\SH 99\Rdwy\Exhibits\Attachment 19-3(O&M)\99Attachment 19-3*9.dgn

Scale: 800.000000:1.000000
Plotted on:5/25/2016
17:05

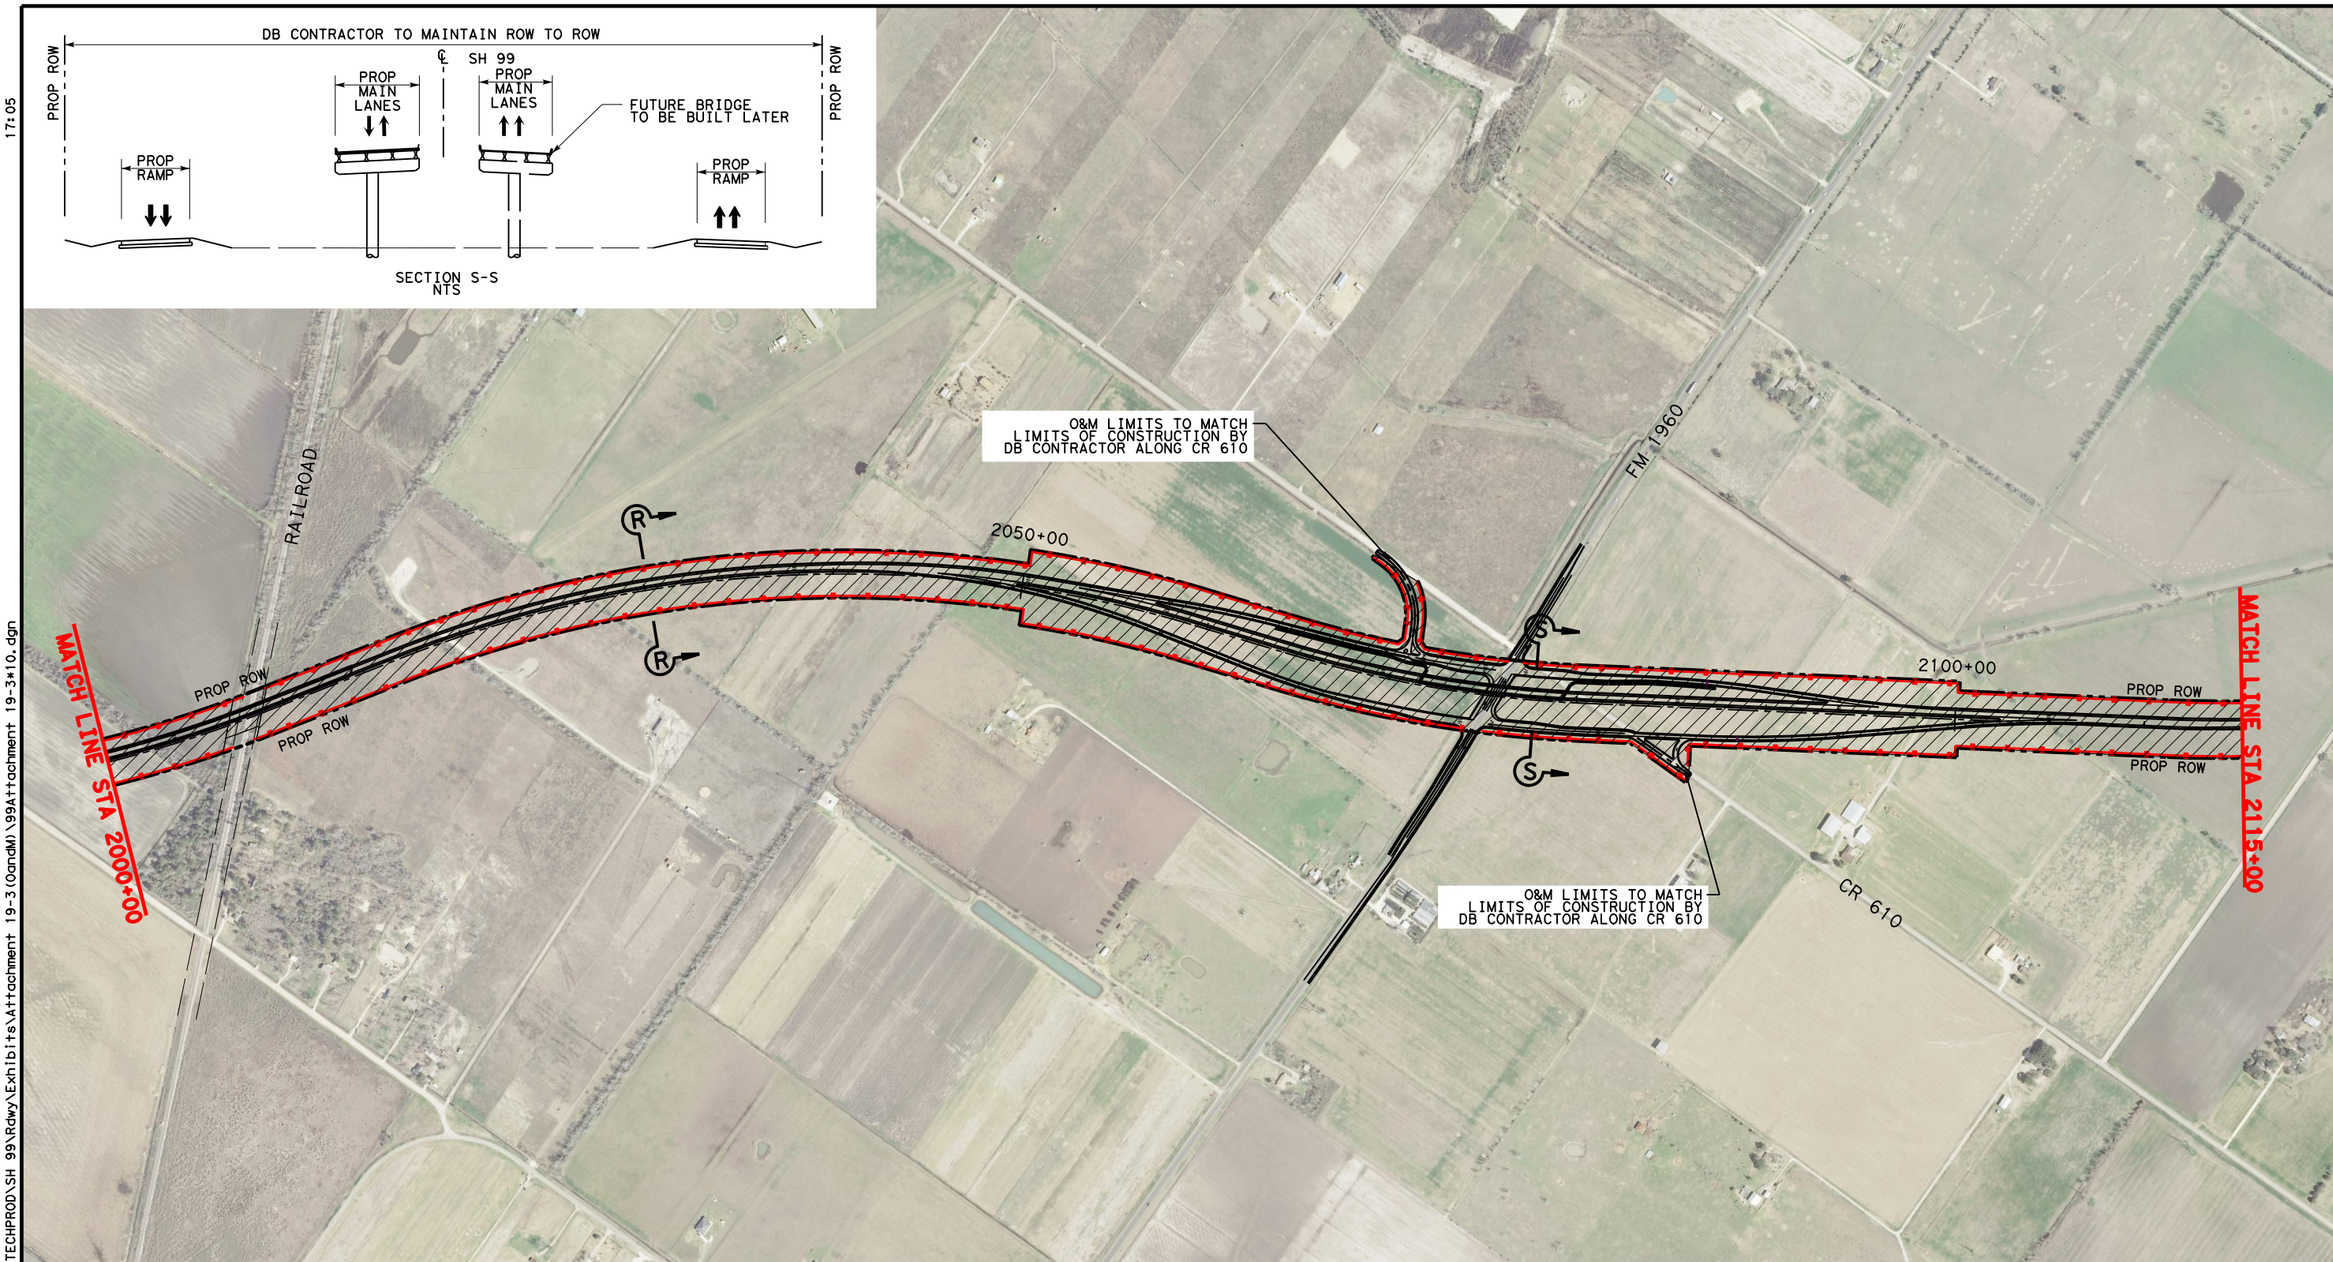

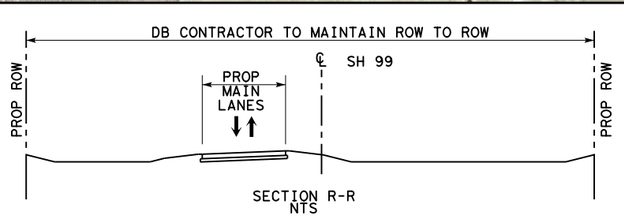

LEGEND

- LIMITS OF DB CONTRACTOR'S CONSTRUCTION, OPERATIONS, AND MAINTENANCE RESPONSIBILITIES
- PROPOSED GRAND PARKWAY
- PROP ROW
- PROP CONTOL OF ACCESS
- EXISTING ROW
- PROPOSED GRAND PARKWAY BY OTHERS

0 200 400 800 (H)

Texas Department of Transportation

STATE HIGHWAY 99 GRAND PARKWAY H&I

ATTACHMENT 19-2
O & M LIMITS, H & I-1

DSN:	FED. RD. DIV. NO.	STATE	PROJECT NO.			HIGHWAY NO.
CK:	6	TEXAS				SH 99
DRN:	STATE DISTRICT	COUNTY	CONTROL NO.	SECTION NO.	JOB NO.	SHEET NO.
CK:						10

ynevie
Pen Table:\\hoxw00\jobs\59004\TECHPROD\SH 99\Rdwy\plots\59004*SH99*11x17.pen
Design Filename:\\hoxw00\jobs\59004\TECHPROD\SH 99\Rdwy\Exhibits\Attachment 19-3(OandM)\99Attachment 19-3*10.dgn
Design Filename:\\hoxw00\jobs\59004\TECHPROD\SH 99\Rdwy\Exhibits\Attachment 19-3(OandM)\99Attachment 19-3*10.dgn

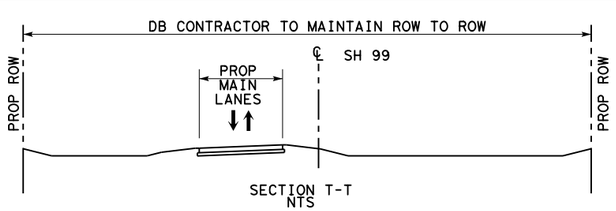

LEGEND

- LIMITS OF DB CONTRACTOR'S CONSTRUCTION, OPERATIONS, AND MAINTENANCE RESPONSIBILITIES
- PROPOSED GRAND PARKWAY
- PROP ROW
- PROP CONTOL OF ACCESS
- EXISTING ROW
- PROPOSED GRAND PARKWAY BY OTHERS

0 200 400 800 (H)

Texas Department of Transportation

STATE HIGHWAY 99 GRAND PARKWAY H&I

ATTACHMENT 19-2
O & M LIMITS, H & I-1

DSN:	FED. RD. DIV. NO.	STATE	PROJECT NO.			HIGHWAY NO.
CK:	6	TEXAS				SH 99
DRN:	STATE DISTRICT	COUNTY	CONTROL NO.	SECTION NO.	JOB NO.	SHEET NO.
CK:						11

Scale: 800.000000:1.000000
Plotted on:5/25/2016 17:06

Pen Table:\\hoxw00\jobs\59004\TECHPROD\SH 99\Rdwy\plots\59004*SH99*11x17.pen
Design Filename:\\hoxw00\jobs\59004\TECHPROD\SH 99\Rdwy\Exhibits\Attachment 19-3(OandM)\99Attachment 19-3*11.dgn

ynevie

Design Filename:\\hoxw00\jobs\59004\TECHPROD\SH 99\Rdwy\Exhibits\Attachment 19-3(OandM)\99Attachment 19-3*11.dgn

Scale: 800.000000:1.000000
Plotted on:5/26/2016
15:20

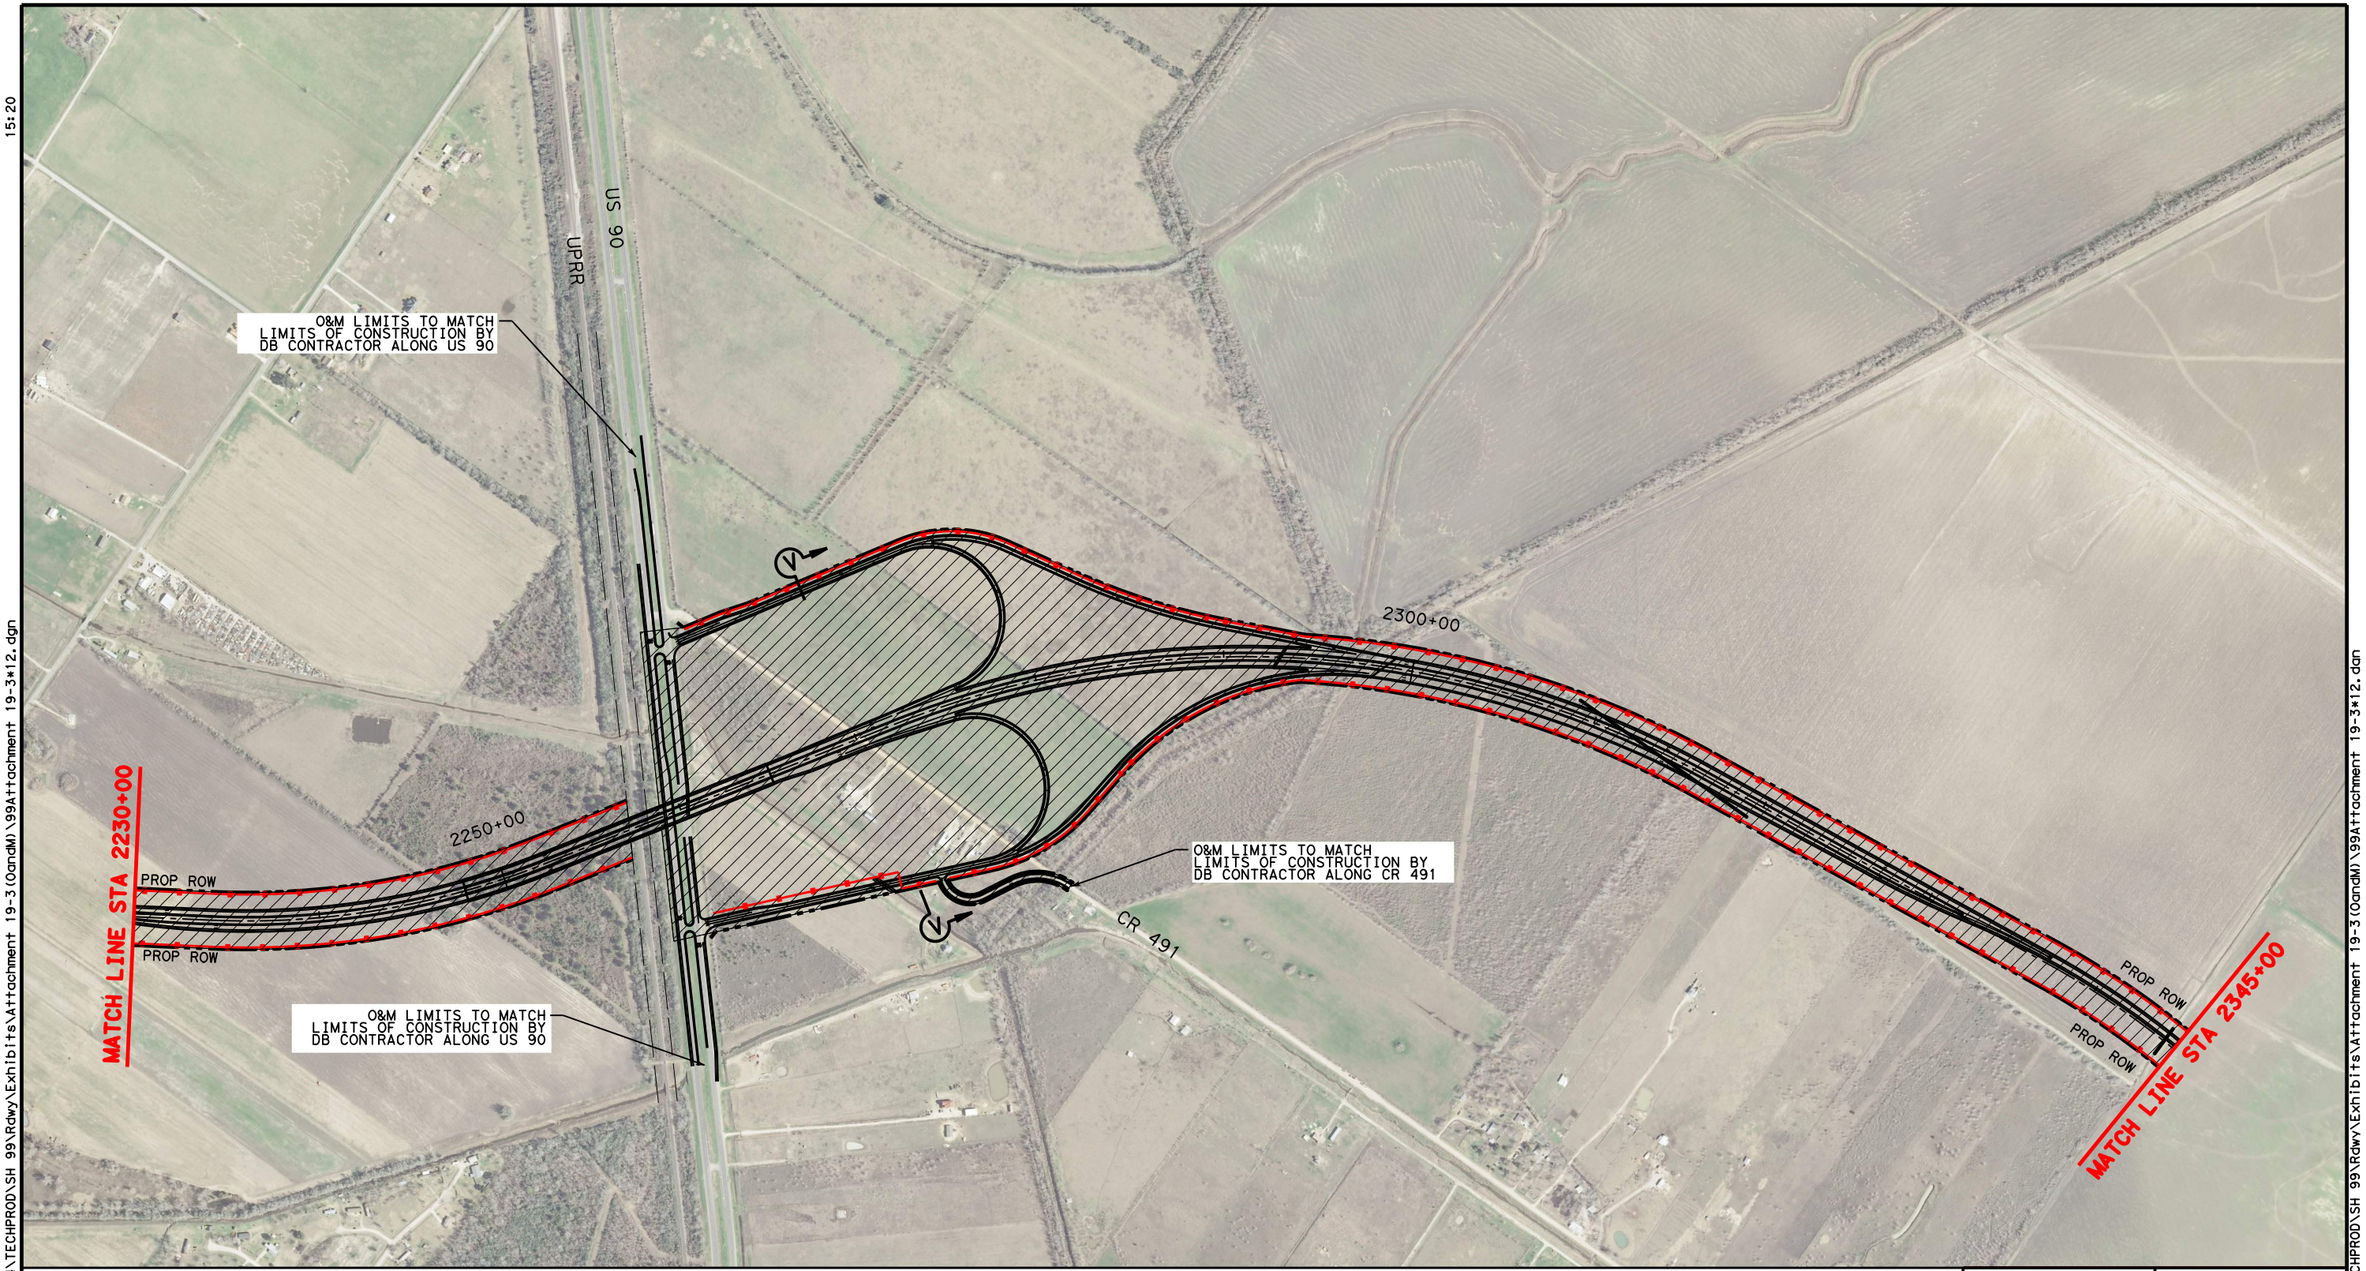

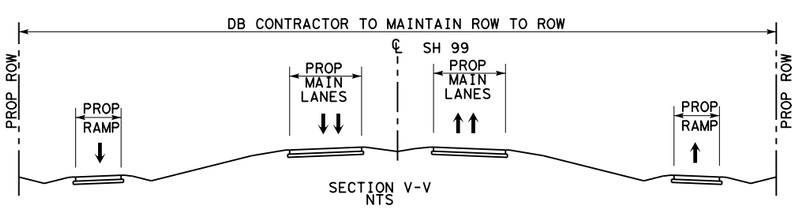

LEGEND

- LIMITS OF DB CONTRACTOR'S CONSTRUCTION, OPERATIONS, AND MAINTENANCE RESPONSIBILITIES
- PROPOSED GRAND PARKWAY
- PROP ROW
- PROP CONTOL OF ACCESS
- EXISTING ROW
- PROPOSED GRAND PARKWAY BY OTHERS

0 200 400 800(H)

Texas Department of Transportation

STATE HIGHWAY 99 GRAND PARKWAY H&I

ATTACHMENT 19-2
O & M LIMITS, H & I-1

DSN:	FED. RD. DIV. NO.	STATE	PROJECT NO.			HIGHWAY NO.
CK:	6	TEXAS				SH 99
DRN:	STATE DISTRICT	COUNTY	CONTROL NO.	SECTION NO.	JOB NO.	SHEET NO.
CK:						12

ynevle
Pen Table:\\hoxw00\jobs\59004\TECHPROD\SH 99\Rdwy\plots\59004*SH99*11x17.pen
Design Filename: \\hoxw00\jobs\59004\TECHPROD\SH 99\Rdwy\Exhibits\Attachment 19-3(OandM)\99Attachment 19-3*12.dgn

Design Filename: \\hoxw00\jobs\59004\TECHPROD\SH 99\Rdwy\Exhibits\Attachment 19-3(OandM)\99Attachment 19-3*12.dgn

Scale: 800.000000:1.000000
Plotted on:5/26/2016
15:22

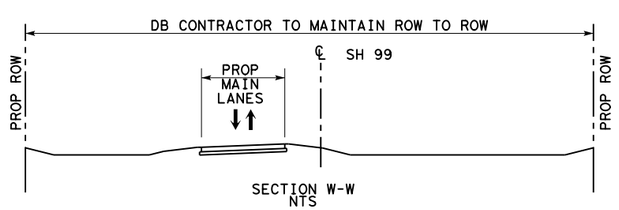

LEGEND

- LIMITS OF DB CONTRACTOR'S CONSTRUCTION, OPERATIONS, AND MAINTENANCE RESPONSIBILITIES
- PROPOSED GRAND PARKWAY
- PROP ROW
- PROP CONTOL OF ACCESS
- EXISTING ROW
- PROPOSED GRAND PARKWAY BY OTHERS

0 200 400 800 (H)

Texas Department of Transportation

STATE HIGHWAY 99 GRAND PARKWAY H&I

ATTACHMENT 19-2
O & M LIMITS, H & I-1

DSN:	FED. RD. DIV. NO.	STATE	PROJECT NO.			HIGHWAY NO.
CK:	6	TEXAS				SH 99
DRN:	STATE DISTRICT	COUNTY	CONTROL NO.	SECTION NO.	JOB NO.	SHEET NO.
CK:						13

ynevle
Pen Table:\\hoxw00\Jobs\59004\TECHPROD\SH 99\Rdwy\plots\59004*SH99*11x17.pen
Design Filename:\\hoxw00\Jobs\59004\TECHPROD\SH 99\Rdwy\Exhibits\Attachment 19-3(OandM)\99Attachment 19-3*13.dgn
Design Filename:\\hoxw00\Jobs\59004\TECHPROD\SH 99\Rdwy\Exhibits\Attachment 19-3(OandM)\99Attachment 19-3*13.dgn

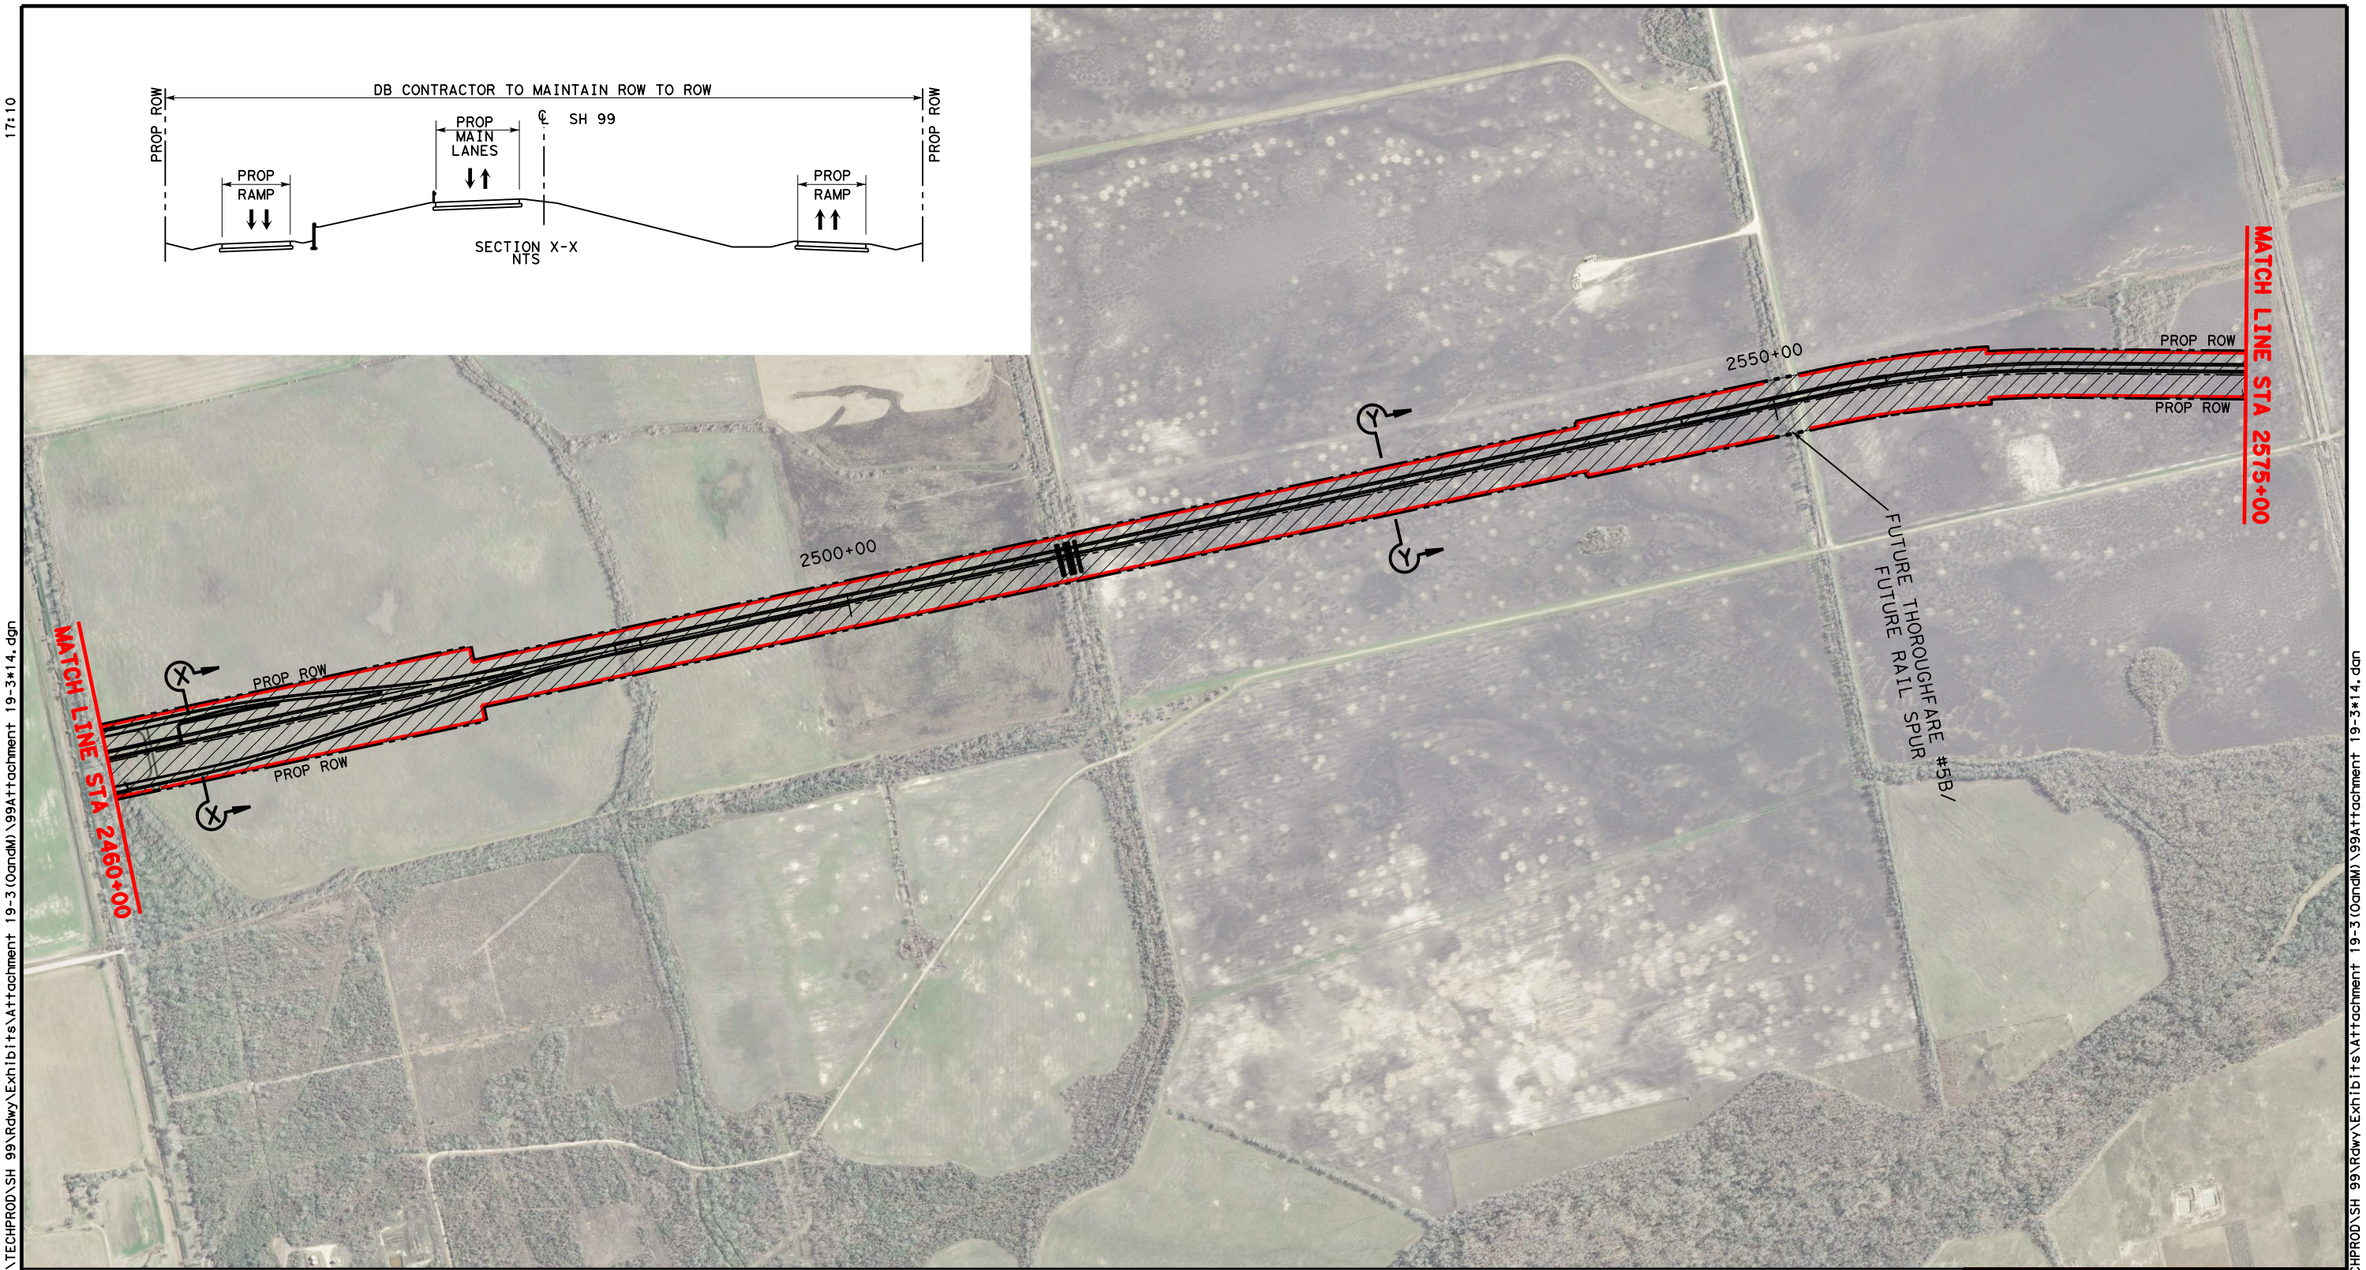

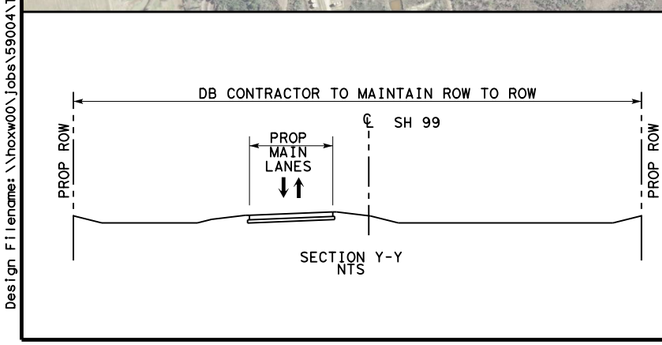

LEGEND

- LIMITS OF DB CONTRACTOR'S CONSTRUCTION, OPERATIONS, AND MAINTENANCE RESPONSIBILITIES
- PROPOSED GRAND PARKWAY
- PROP ROW
- PROP CONTOL OF ACCESS
- EXISTING ROW
- PROPOSED GRAND PARKWAY BY OTHERS

0 200 400 800 (H)

Texas Department of Transportation

STATE HIGHWAY 99 GRAND PARKWAY H&I

ATTACHMENT 19-2
O & M LIMITS, H & I-1

DSN:	FED. RD. DIV. NO.	STATE	PROJECT NO.			HIGHWAY NO.
CK:	6	TEXAS				SH 99
DRN:	STATE DISTRICT	COUNTY	CONTROL NO.	SECTION NO.	JOB NO.	SHEET NO.
CK:						14

Scale: 800.000000:1.000000
Plotted on:5/25/2016
17:10

ynevle
Pen Table:\\hoxw00\jobs\59004\TECHPROD\SH 99\Rdwy\plots\59004*SH99*11x17.pen
Design Filename:\\hoxw00\jobs\59004\TECHPROD\SH 99\Rdwy\Exhibits\Attachment 19-3(OandM)\99Attachment 19-3*14.dgn

Design Filename:\\hoxw00\jobs\59004\TECHPROD\SH 99\Rdwy\Exhibits\Attachment 19-3(OandM)\99Attachment 19-3*14.dgn

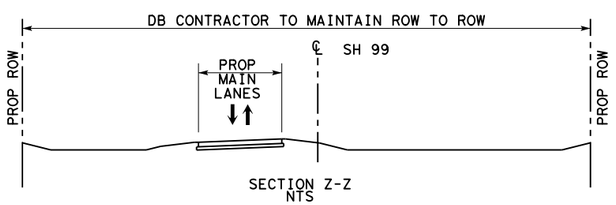

LEGEND

- LIMITS OF DB CONTRACTOR'S CONSTRUCTION, OPERATIONS, AND MAINTENANCE RESPONSIBILITIES
- PROPOSED GRAND PARKWAY
- PROP ROW
- PROP CONTOL OF ACCESS
- EXISTING ROW
- PROPOSED GRAND PARKWAY BY OTHERS

0 200 400 800 (H)

Texas Department of Transportation

STATE HIGHWAY 99 GRAND PARKWAY H&I

ATTACHMENT 19-2
O & M LIMITS, H & I-1

DSN:	FED. RD. DIV. NO.	STATE	PROJECT NO.			HIGHWAY NO.
CK:	6	TEXAS				SH 99
DRN:	STATE DISTRICT	COUNTY	CONTROL NO.	SECTION NO.	JOB NO.	SHEET NO.
CK:						15

ynevie
Pen Table: \\hoxw00\Jobs\59004\TECHPROD\SH 99\Rdwy\plots\59004*SH99*11x17.pen
Design Filename: \\hoxw00\Jobs\59004\TECHPROD\SH 99\Rdwy\Exhibits\Attachment 19-3(OandM)\99Attachment 19-3*15.dgn
Scale: 800.000000:1.000000
Plotted on:5/25/2016
17:11
Design Filename: \\hoxw00\Jobs\59004\TECHPROD\SH 99\Rdwy\Exhibits\Attachment 19-3(OandM)\99Attachment 19-3*15.dgn

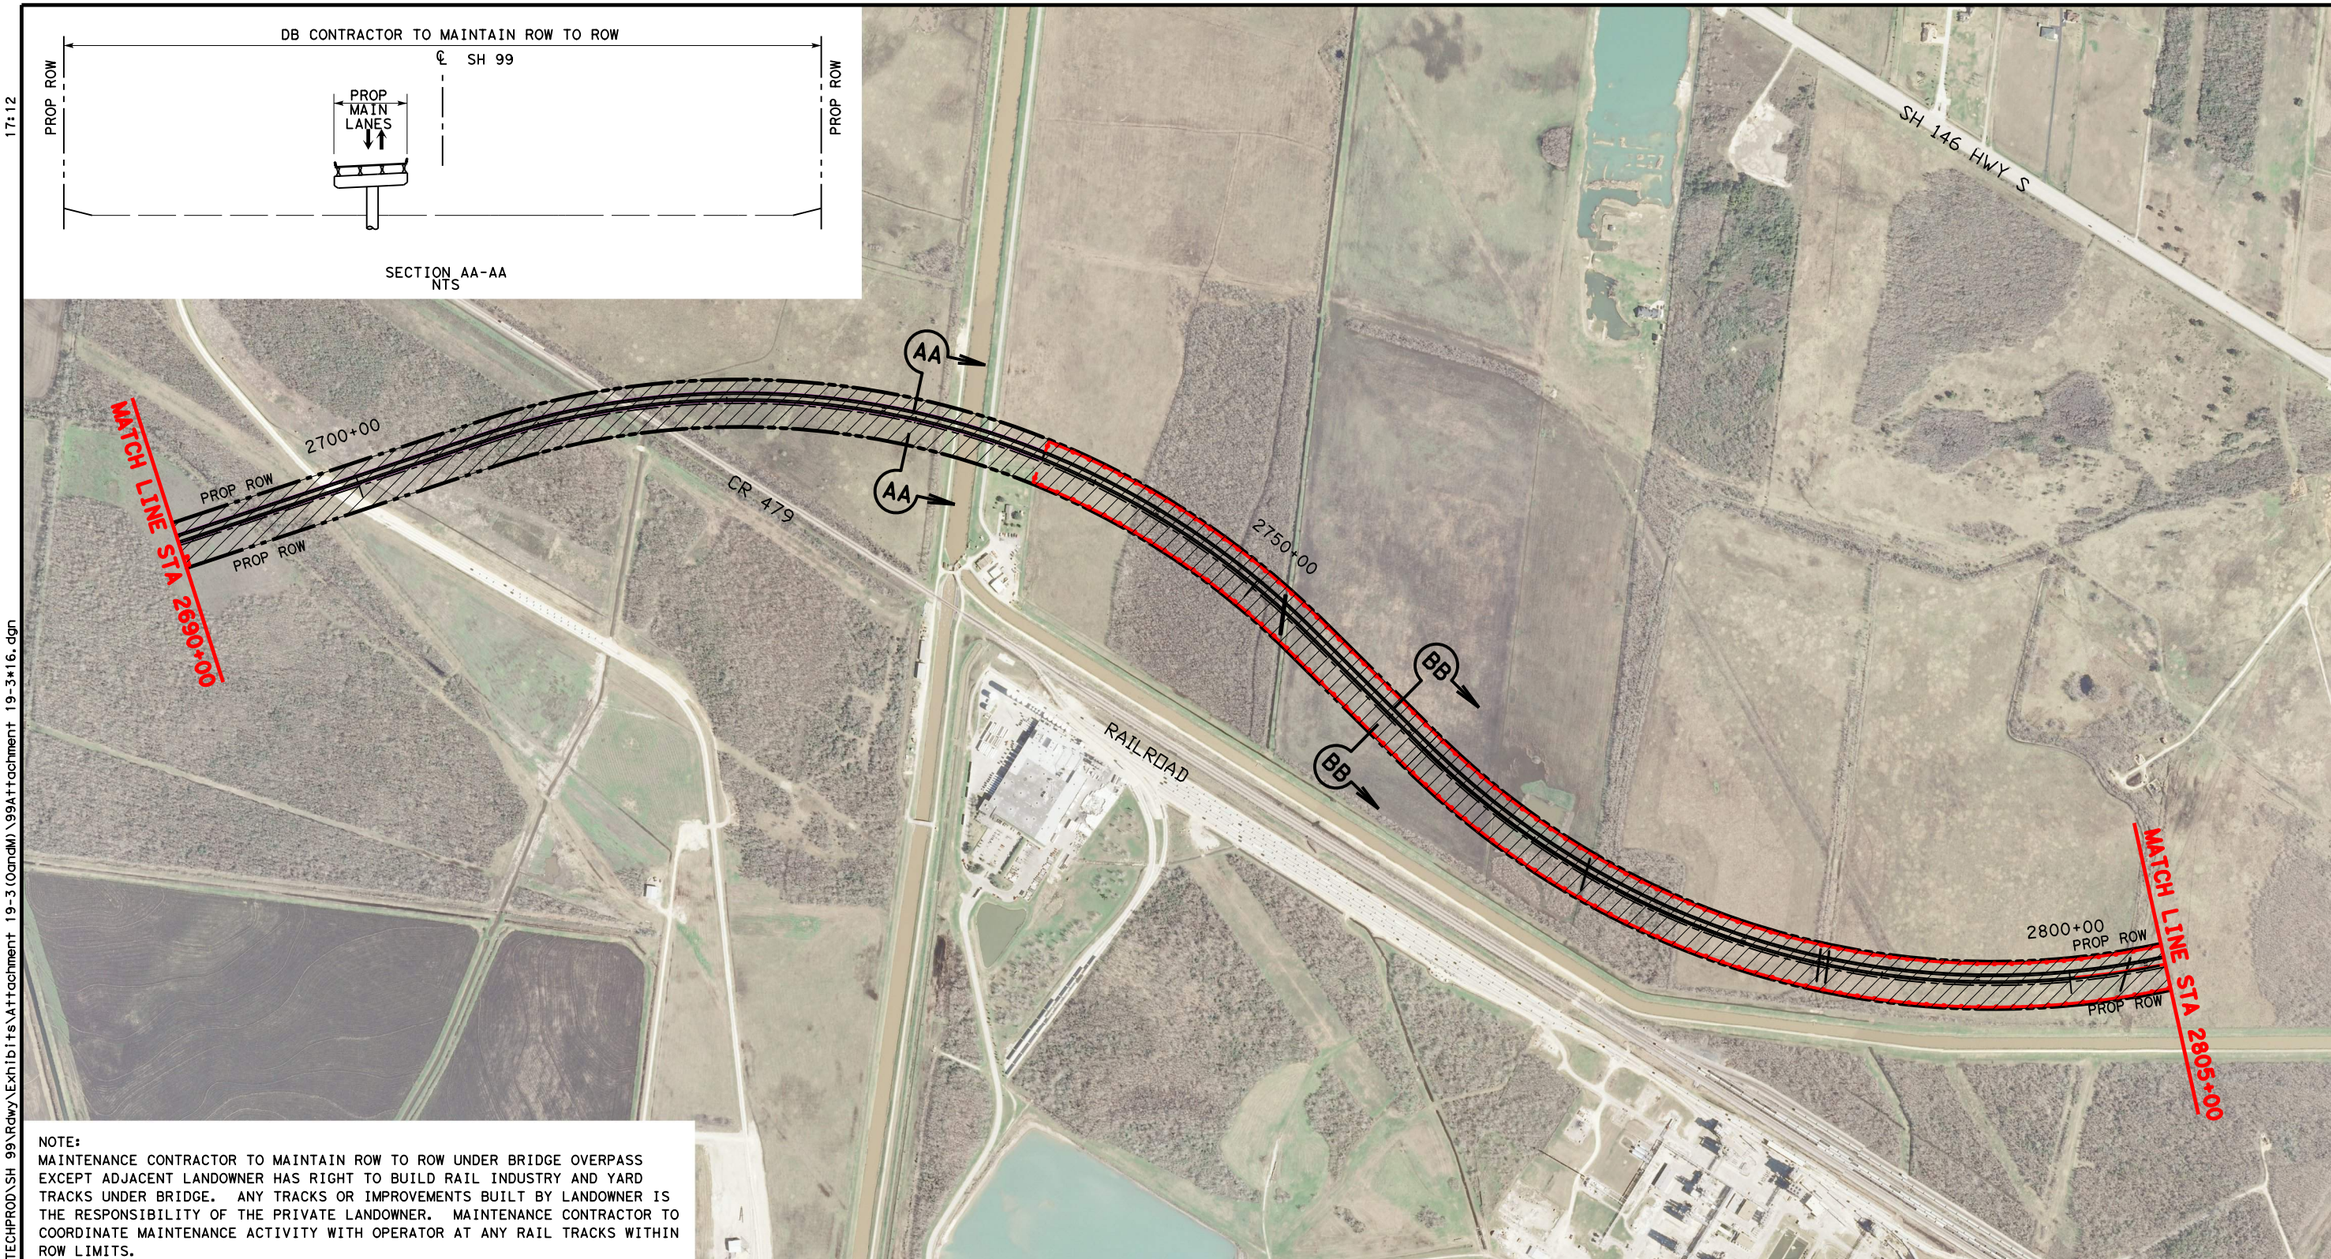

NOTE:
MAINTENANCE CONTRACTOR TO MAINTAIN ROW TO ROW UNDER BRIDGE OVERPASS EXCEPT ADJACENT LANDOWNER HAS RIGHT TO BUILD RAIL INDUSTRY AND YARD TRACKS UNDER BRIDGE. ANY TRACKS OR IMPROVEMENTS BUILT BY LANDOWNER IS THE RESPONSIBILITY OF THE PRIVATE LANDOWNER. MAINTENANCE CONTRACTOR TO COORDINATE MAINTENANCE ACTIVITY WITH OPERATOR AT ANY RAIL TRACKS WITHIN ROW LIMITS.

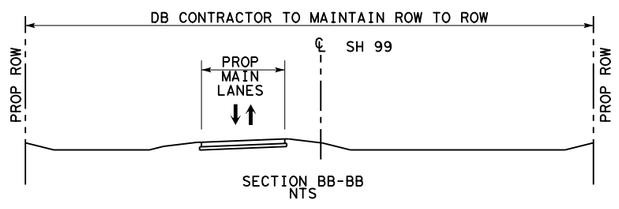

LEGEND

- LIMITS OF DB CONTRACTOR'S CONSTRUCTION, OPERATIONS, AND MAINTENANCE RESPONSIBILITIES
- PROPOSED GRAND PARKWAY
- PROP ROW
- PROP CONTOL OF ACCESS
- EXISTING ROW
- PROPOSED GRAND PARKWAY BY OTHERS

0 200 400 800 (H)

Texas Department of Transportation

STATE HIGHWAY 99 GRAND PARKWAY H&I

ATTACHMENT 19-2
O & M LIMITS, H & I-1

DSN:	FED. RD. DIV. NO.	STATE	PROJECT NO.			HIGHWAY NO.
CK:	6	TEXAS				SH 99
DRN:	STATE DISTRICT	COUNTY	CONTROL NO.	SECTION NO.	JOB NO.	SHEET NO.
CK:						16

Scale: 800.000000:1.000000
Plotted on:5/25/2016 17:12

Design Filename: \\hoxw00\jobs\59004\TECHPROD\SH 99\Rdwy\Exhibits\Attachment 19-3(OandM)\99Attachment 19-3*16.dgn

Pen Table:\\hoxw00\jobs\59004\TECHPROD\SH 99\Rdwy\plots\59004*SH99*11x17.pen

ynevle

Scale: 800.000000:1.000000
Plotted on:5/25/2016
17:13

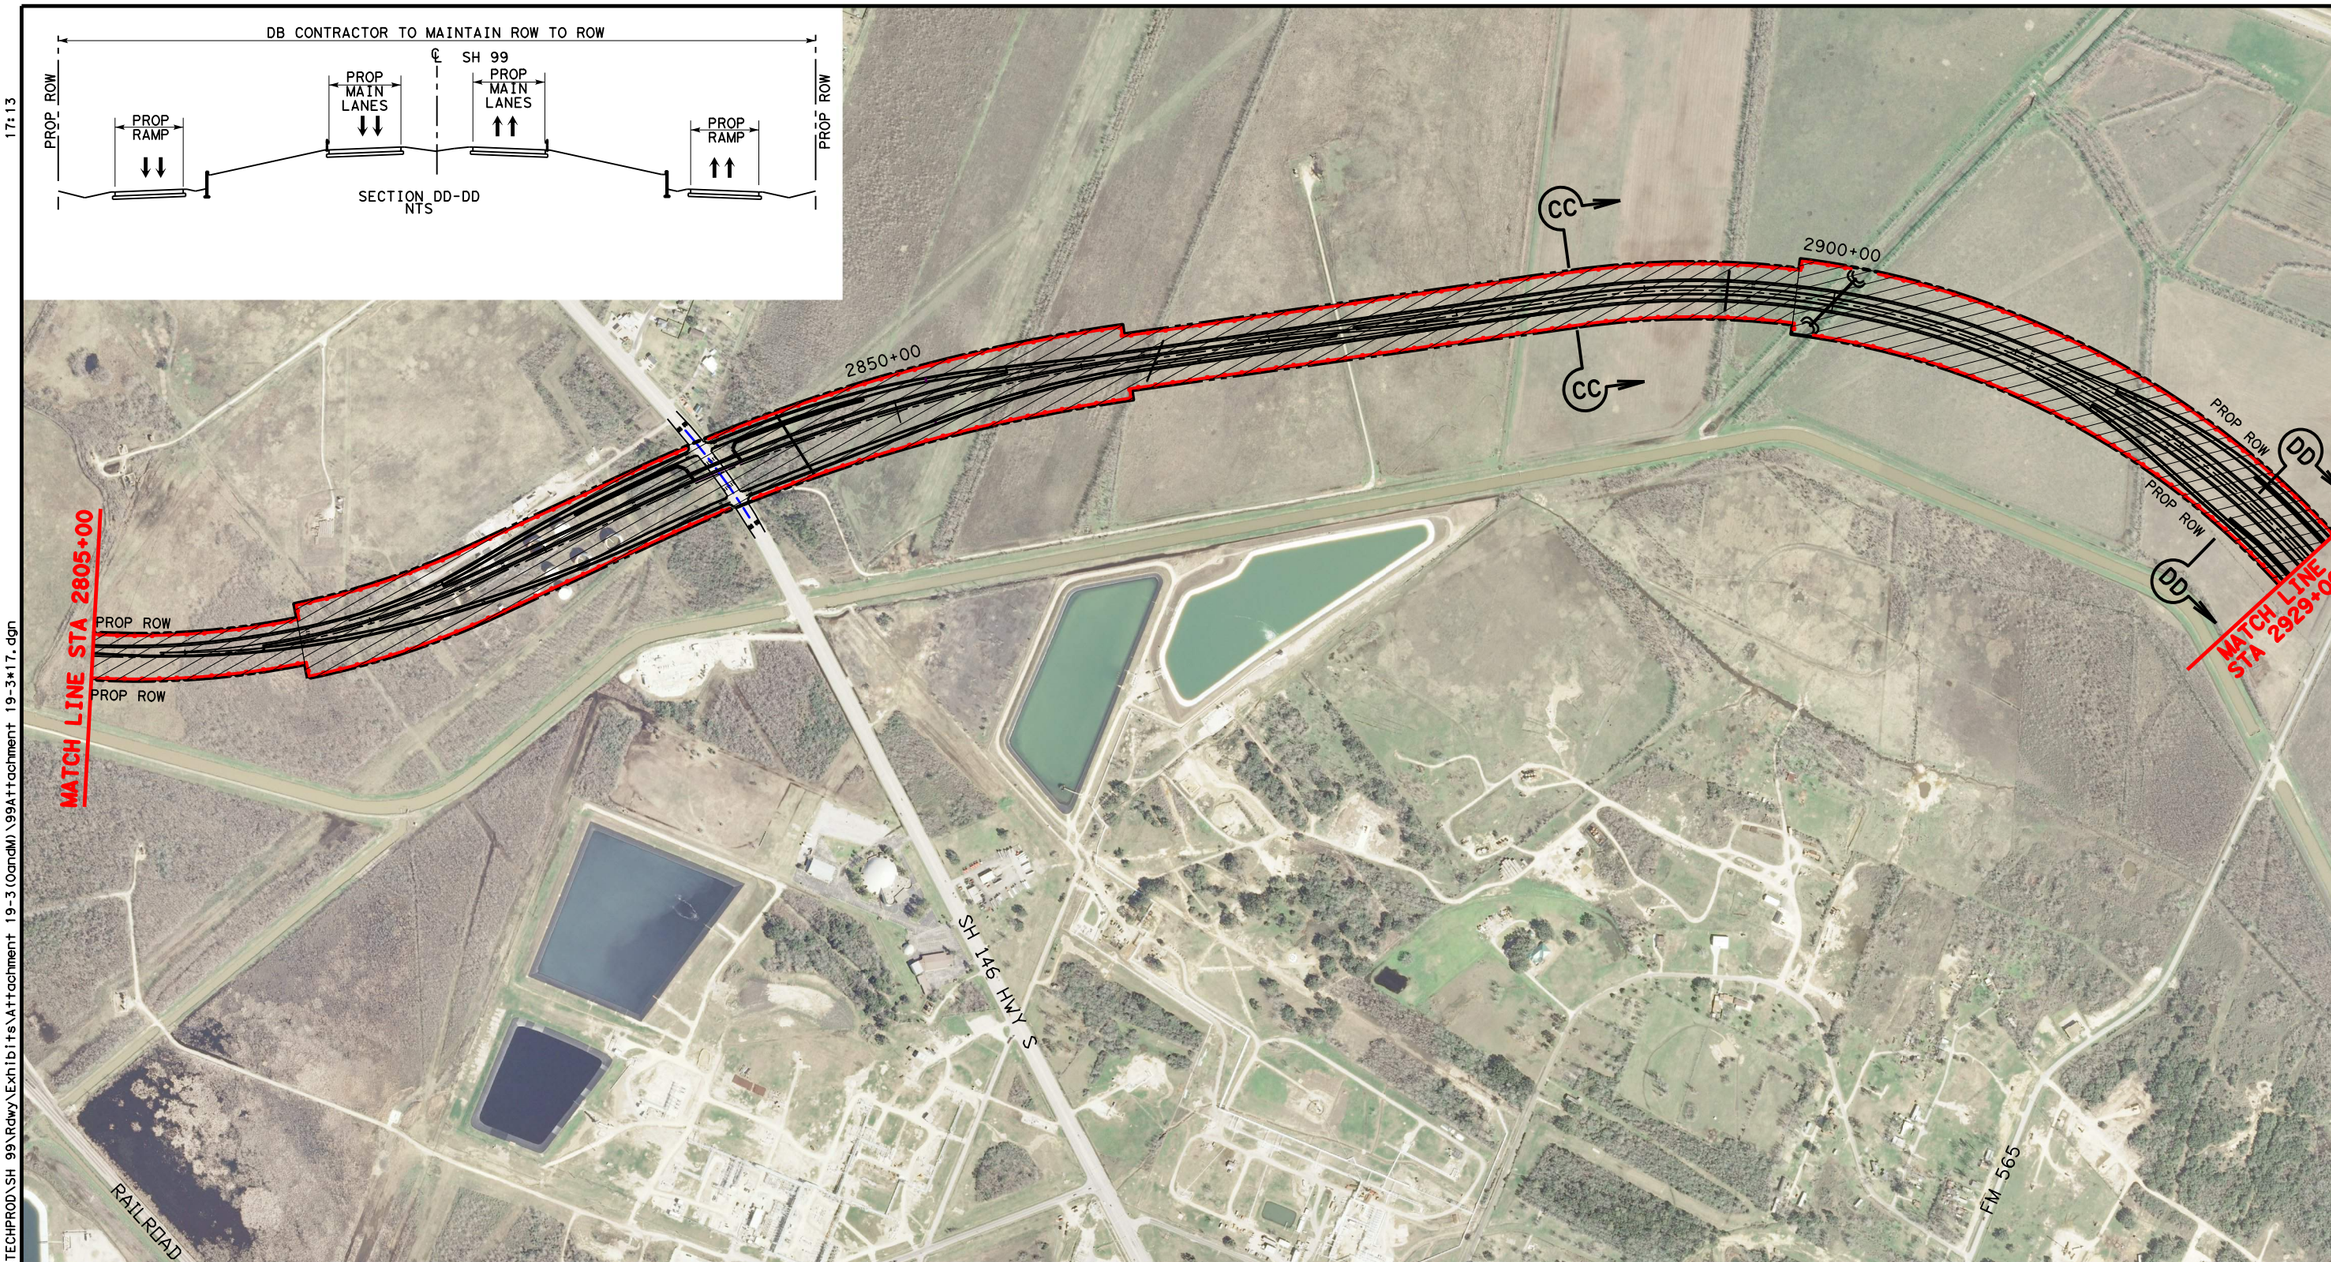

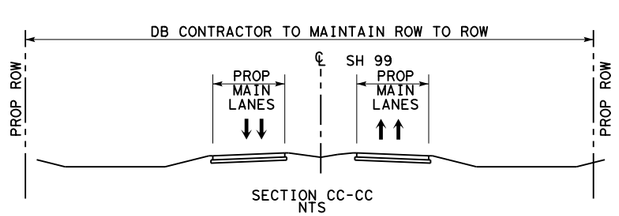

LEGEND

- LIMITS OF DB CONTRACTOR'S CONSTRUCTION, OPERATIONS, AND MAINTENANCE RESPONSIBILITIES
- PROPOSED GRAND PARKWAY
- PROP ROW
- PROP CONTOL OF ACCESS
- EXISTING ROW
- PROPOSED GRAND PARKWAY BY OTHERS

0 200 400 800 (H)

Texas Department of Transportation

STATE HIGHWAY 99 GRAND PARKWAY H&I

ATTACHMENT 19-2
O & M LIMITS, H & I-1

DSN:	FED. RD. DIV. NO.	STATE	PROJECT NO.			HIGHWAY NO.
CK:	6	TEXAS				SH 99
DRN:	STATE DISTRICT	COUNTY	CONTROL NO.	SECTION NO.	JOB NO.	SHEET NO.
CK:						17

ynevie
Pen Table:\\hoxw00\jobs\59004\TECHPROD\SH 99\Rdwy\plots\59004*SH99*11x17.pen
Design Filename:\\hoxw00\jobs\59004\TECHPROD\SH 99\Rdwy\Exhibits\Attachment 19-3(OandM)\99Attachment 19-3*17.dgn

Design Filename:\\hoxw00\jobs\59004\TECHPROD\SH 99\Rdwy\Exhibits\Attachment 19-3(OandM)\99Attachment 19-3*17.dgn

Scale: 800.000000:1.000000
Plotted on:5/25/2016
17:15

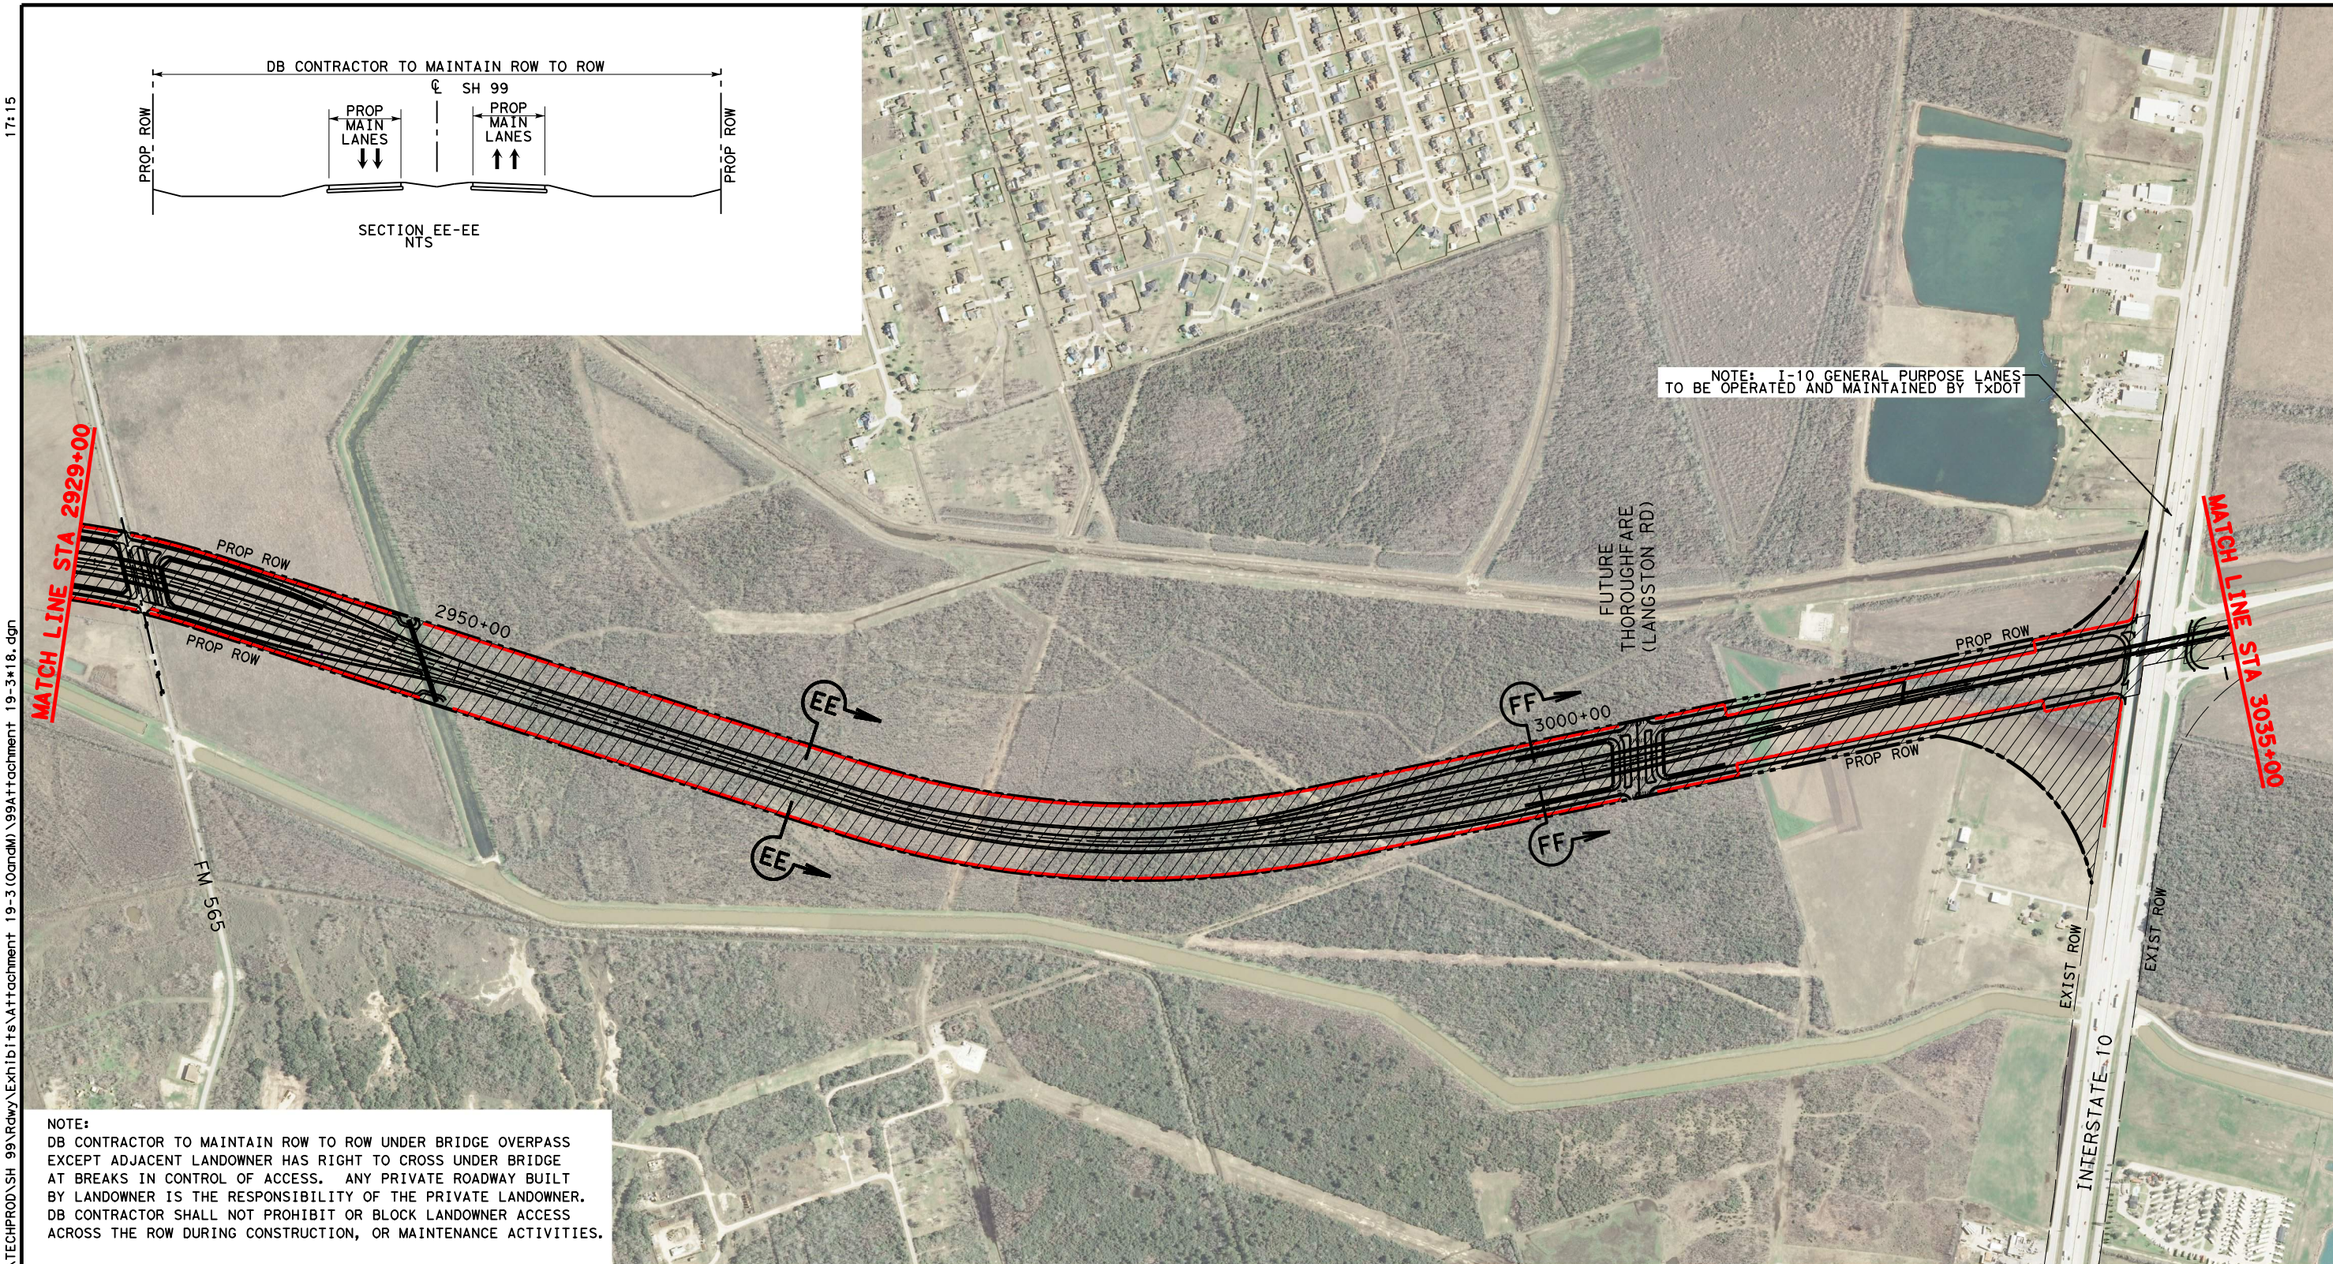

NOTE:
DB CONTRACTOR TO MAINTAIN ROW TO ROW UNDER BRIDGE OVERPASS EXCEPT ADJACENT LANDOWNER HAS RIGHT TO CROSS UNDER BRIDGE AT BREAKS IN CONTROL OF ACCESS. ANY PRIVATE ROADWAY BUILT BY LANDOWNER IS THE RESPONSIBILITY OF THE PRIVATE LANDOWNER. DB CONTRACTOR SHALL NOT PROHIBIT OR BLOCK LANDOWNER ACCESS ACROSS THE ROW DURING CONSTRUCTION, OR MAINTENANCE ACTIVITIES.

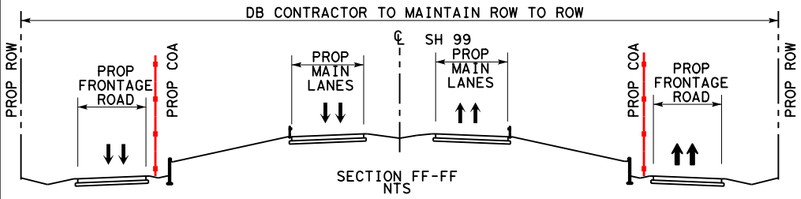

LEGEND

- LIMITS OF DB CONTRACTOR'S CONSTRUCTION, OPERATIONS, AND MAINTENANCE RESPONSIBILITIES
- PROPOSED GRAND PARKWAY
- PROP ROW
- PROP CONTOL OF ACCESS
- EXISTING ROW
- PROPOSED GRAND PARKWAY BY OTHERS

0 200 400 800 (H)

Texas Department of Transportation

STATE HIGHWAY 99 GRAND PARKWAY H&I

ATTACHMENT 19-2
O & M LIMITS, H & I-1

DSN:	FED. RD. DIV. NO.	STATE	PROJECT NO.			HIGHWAY NO.
CK:	6	TEXAS				SH 99
DRN:	STATE DISTRICT	COUNTY	CONTROL NO.	SECTION NO.	JOB NO.	SHEET NO.
CK:						18

Design Filename: \\hoxw00\Jobs\59004\TECHPROD\SH 99\Rdwy\Exhibits\Attachment 19-3(O&M)\99Attachment 19-3*18.dgn
Design Filename: \\hoxw00\Jobs\59004\TECHPROD\SH 99\Rdwy\Exhibits\Attachment 19-3(O&M)\99Attachment 19-3*18.dgn
Pen Table: \\hoxw00\Jobs\59004\TECHPROD\SH 99\Rdwy\plots\59004*SH99*11x17.pen
ynevle

Scale: 800.000000:1.000000
Plotted on:5/25/2016
17:16

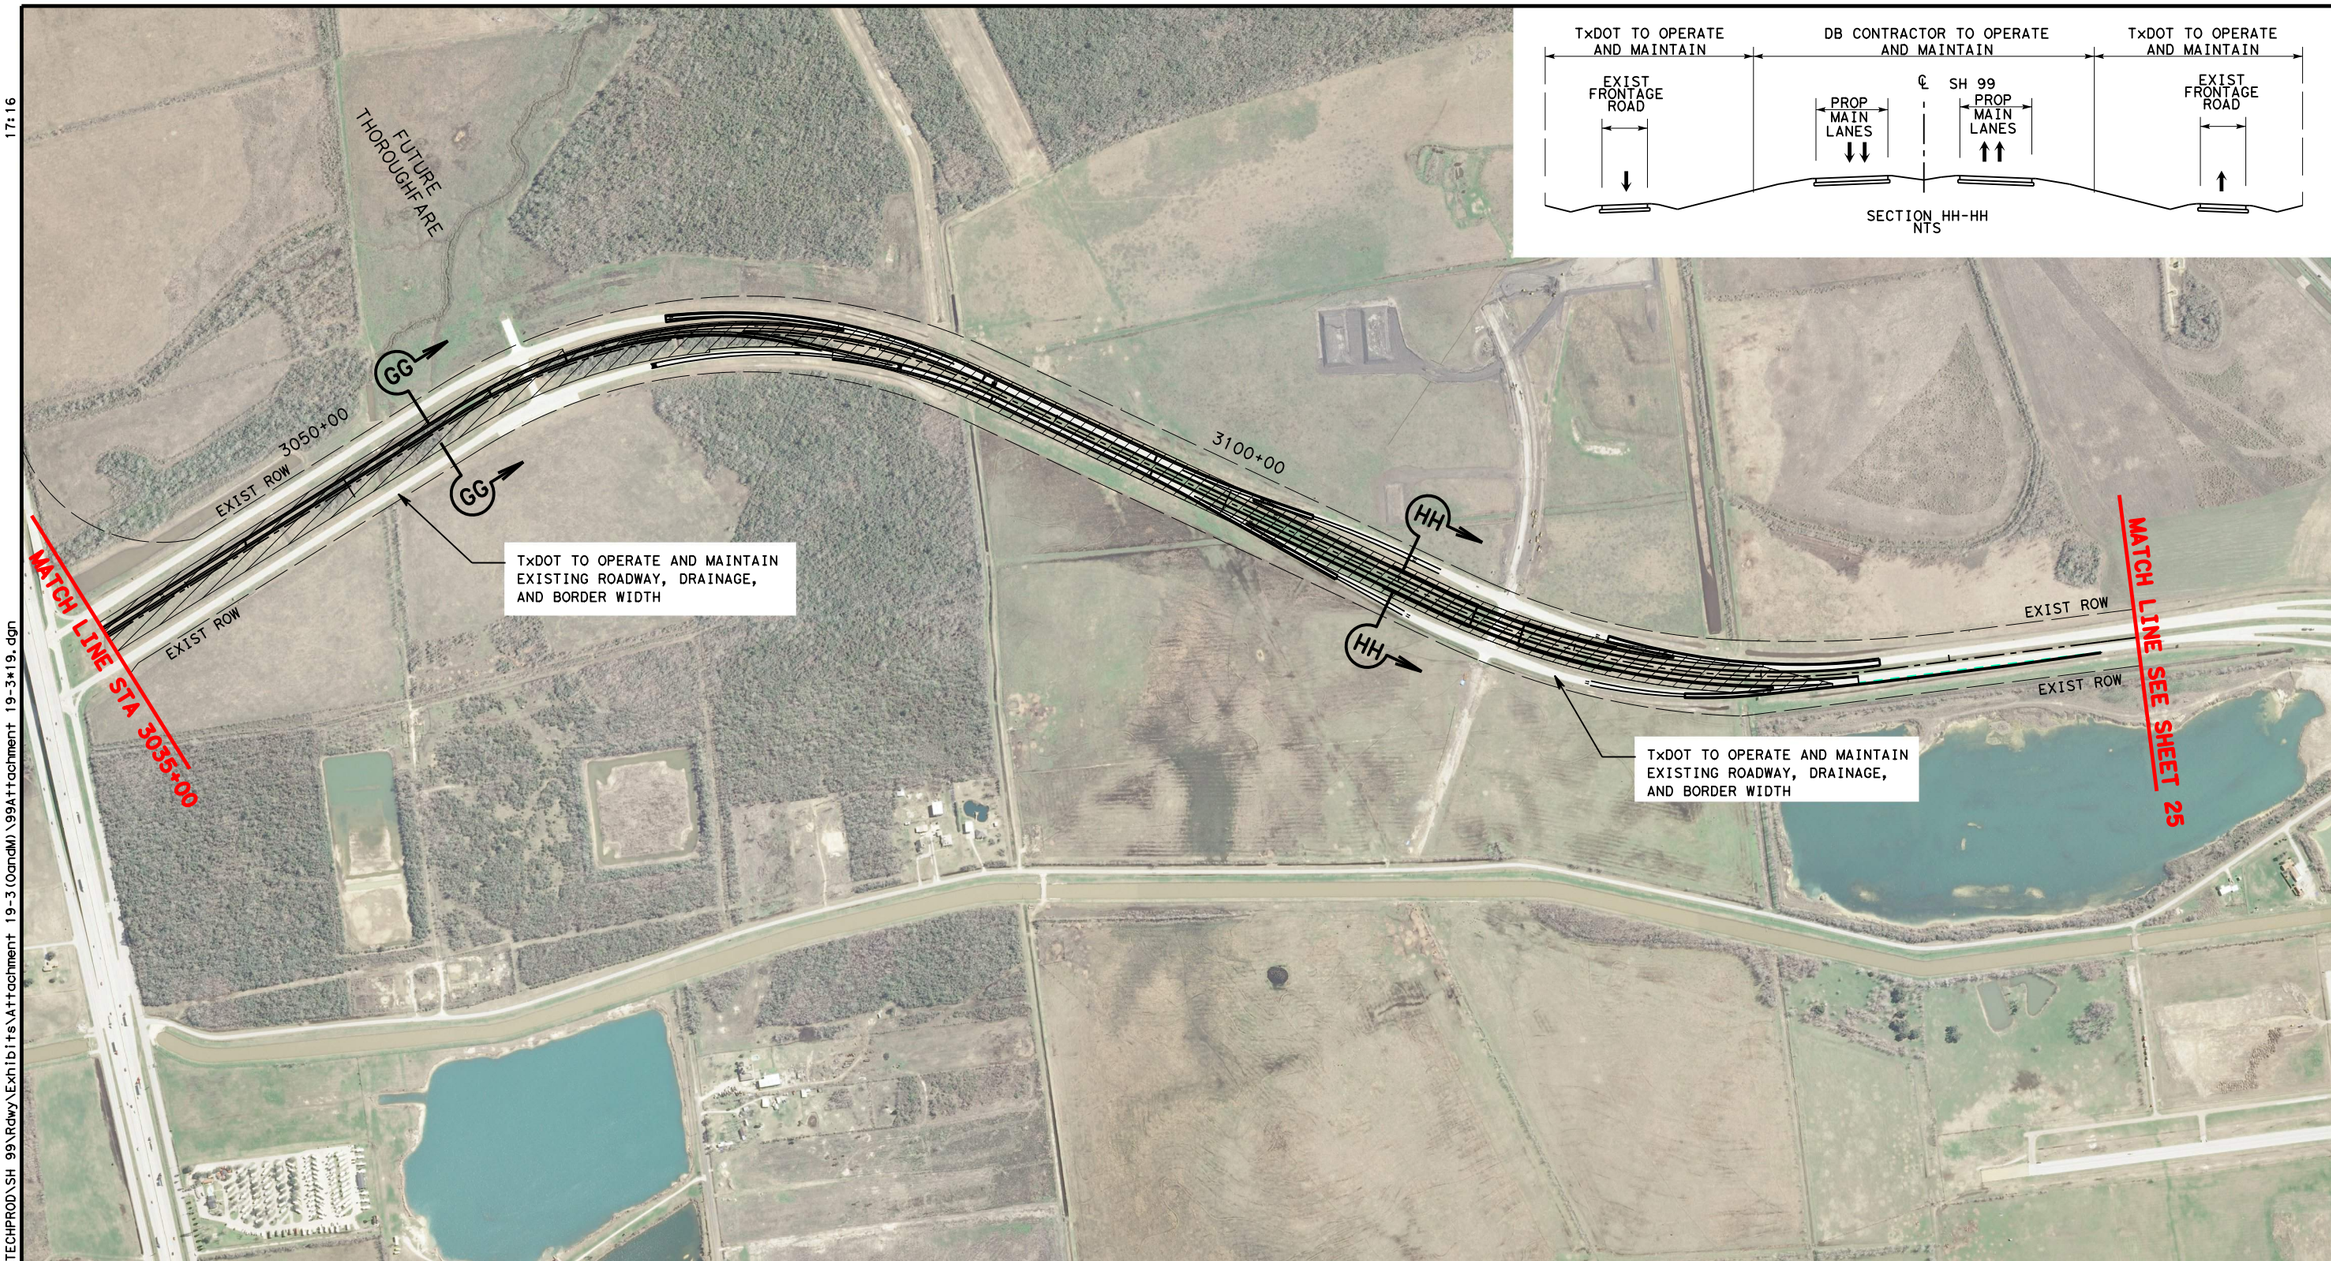

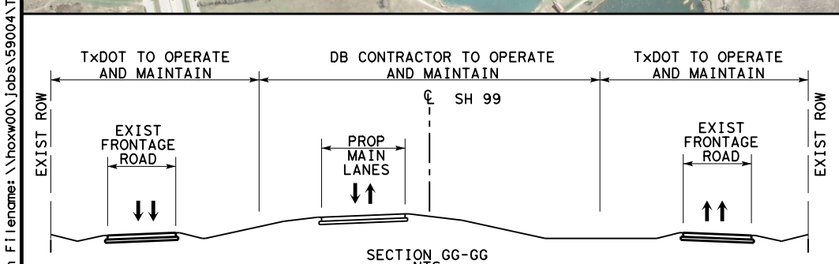

LEGEND

- LIMITS OF DB CONTRACTOR'S CONSTRUCTION, OPERATIONS, AND MAINTENANCE RESPONSIBILITIES
- PROPOSED GRAND PARKWAY
- PROP ROW
- PROP CONTOL OF ACCESS
- EXISTING ROW
- PROPOSED GRAND PARKWAY BY OTHERS

0 200 400 800(H)

Texas Department of Transportation

STATE HIGHWAY 99 GRAND PARKWAY H&I

ATTACHMENT 19-2
O & M LIMITS, H & I-1

DSN:	FED. RD. DIV. NO.	STATE	PROJECT NO.			HIGHWAY NO.
CK:	6	TEXAS				SH 99
DRN:	STATE DISTRICT	COUNTY	CONTROL NO.	SECTION NO.	JOB NO.	SHEET NO.
CK:						19

ynevie
Pen Tables:\\hoxw00\jobs\59004\TECHPROD\SH 99\Rdwy\plots\59004*SH99*11x17.pen
Design Filename: \\hoxw00\jobs\59004\TECHPROD\SH 99\Rdwy\Exhibits\Attachment 19-3(O&M)\99Attachment 19-3*19.dgn
Design Filename: \\hoxw00\jobs\59004\TECHPROD\SH 99\Rdwy\Exhibits\Attachment 19-3(O&M)\99Attachment 19-3*19.dgn

Scale: 800.000000:1.000000
Plotted on:5/25/2016
17:17

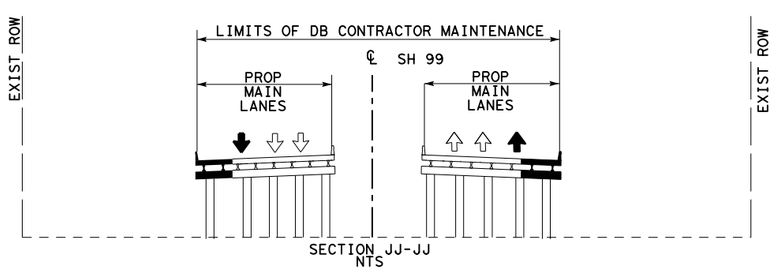

SECTION JJ-JJ
NTS

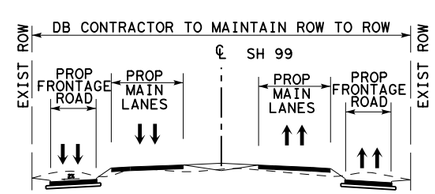

SECTION KK-KK
NTS

LEGEND

- LIMITS OF DB CONTRACTOR'S CONSTRUCTION, OPERATIONS, AND MAINTENANCE RESPONSIBILITIES
- PROPOSED GRAND PARKWAY
- PROP ROW
- PROP CONTOL OF ACCESS
- EXISTING ROW
- PROPOSED GRAND PARKWAY BY OTHERS

0 200 400 800 (H)

Texas Department of Transportation

STATE HIGHWAY 99 GRAND PARKWAY H&I

ATTACHMENT 19-2
O & M LIMITS, I-2

DSN:	FED. RD. DIV. NO.	STATE	PROJECT NO.			HIGHWAY NO.
CK:	6	TEXAS				SH 99
DRN:	STATE DISTRICT	COUNTY	CONTROL NO.	SECTION NO.	JOB NO.	SHEET NO.
CK:						20

ynevle
Pen Table:\\hoxw00\Jobs\59004\TECHPROD\SH 99\Rdwy\plots\59004*SH99*11x17.pen
Design Filename:\\hoxw00\Jobs\59004\TECHPROD\SH 99\Rdwy\Exhibits\Attachment 19-3(O&M)\99Attachment 19-3*20.dgn

Scale: 800.000000:1.000000
Plotted on:5/25/2016
17:18

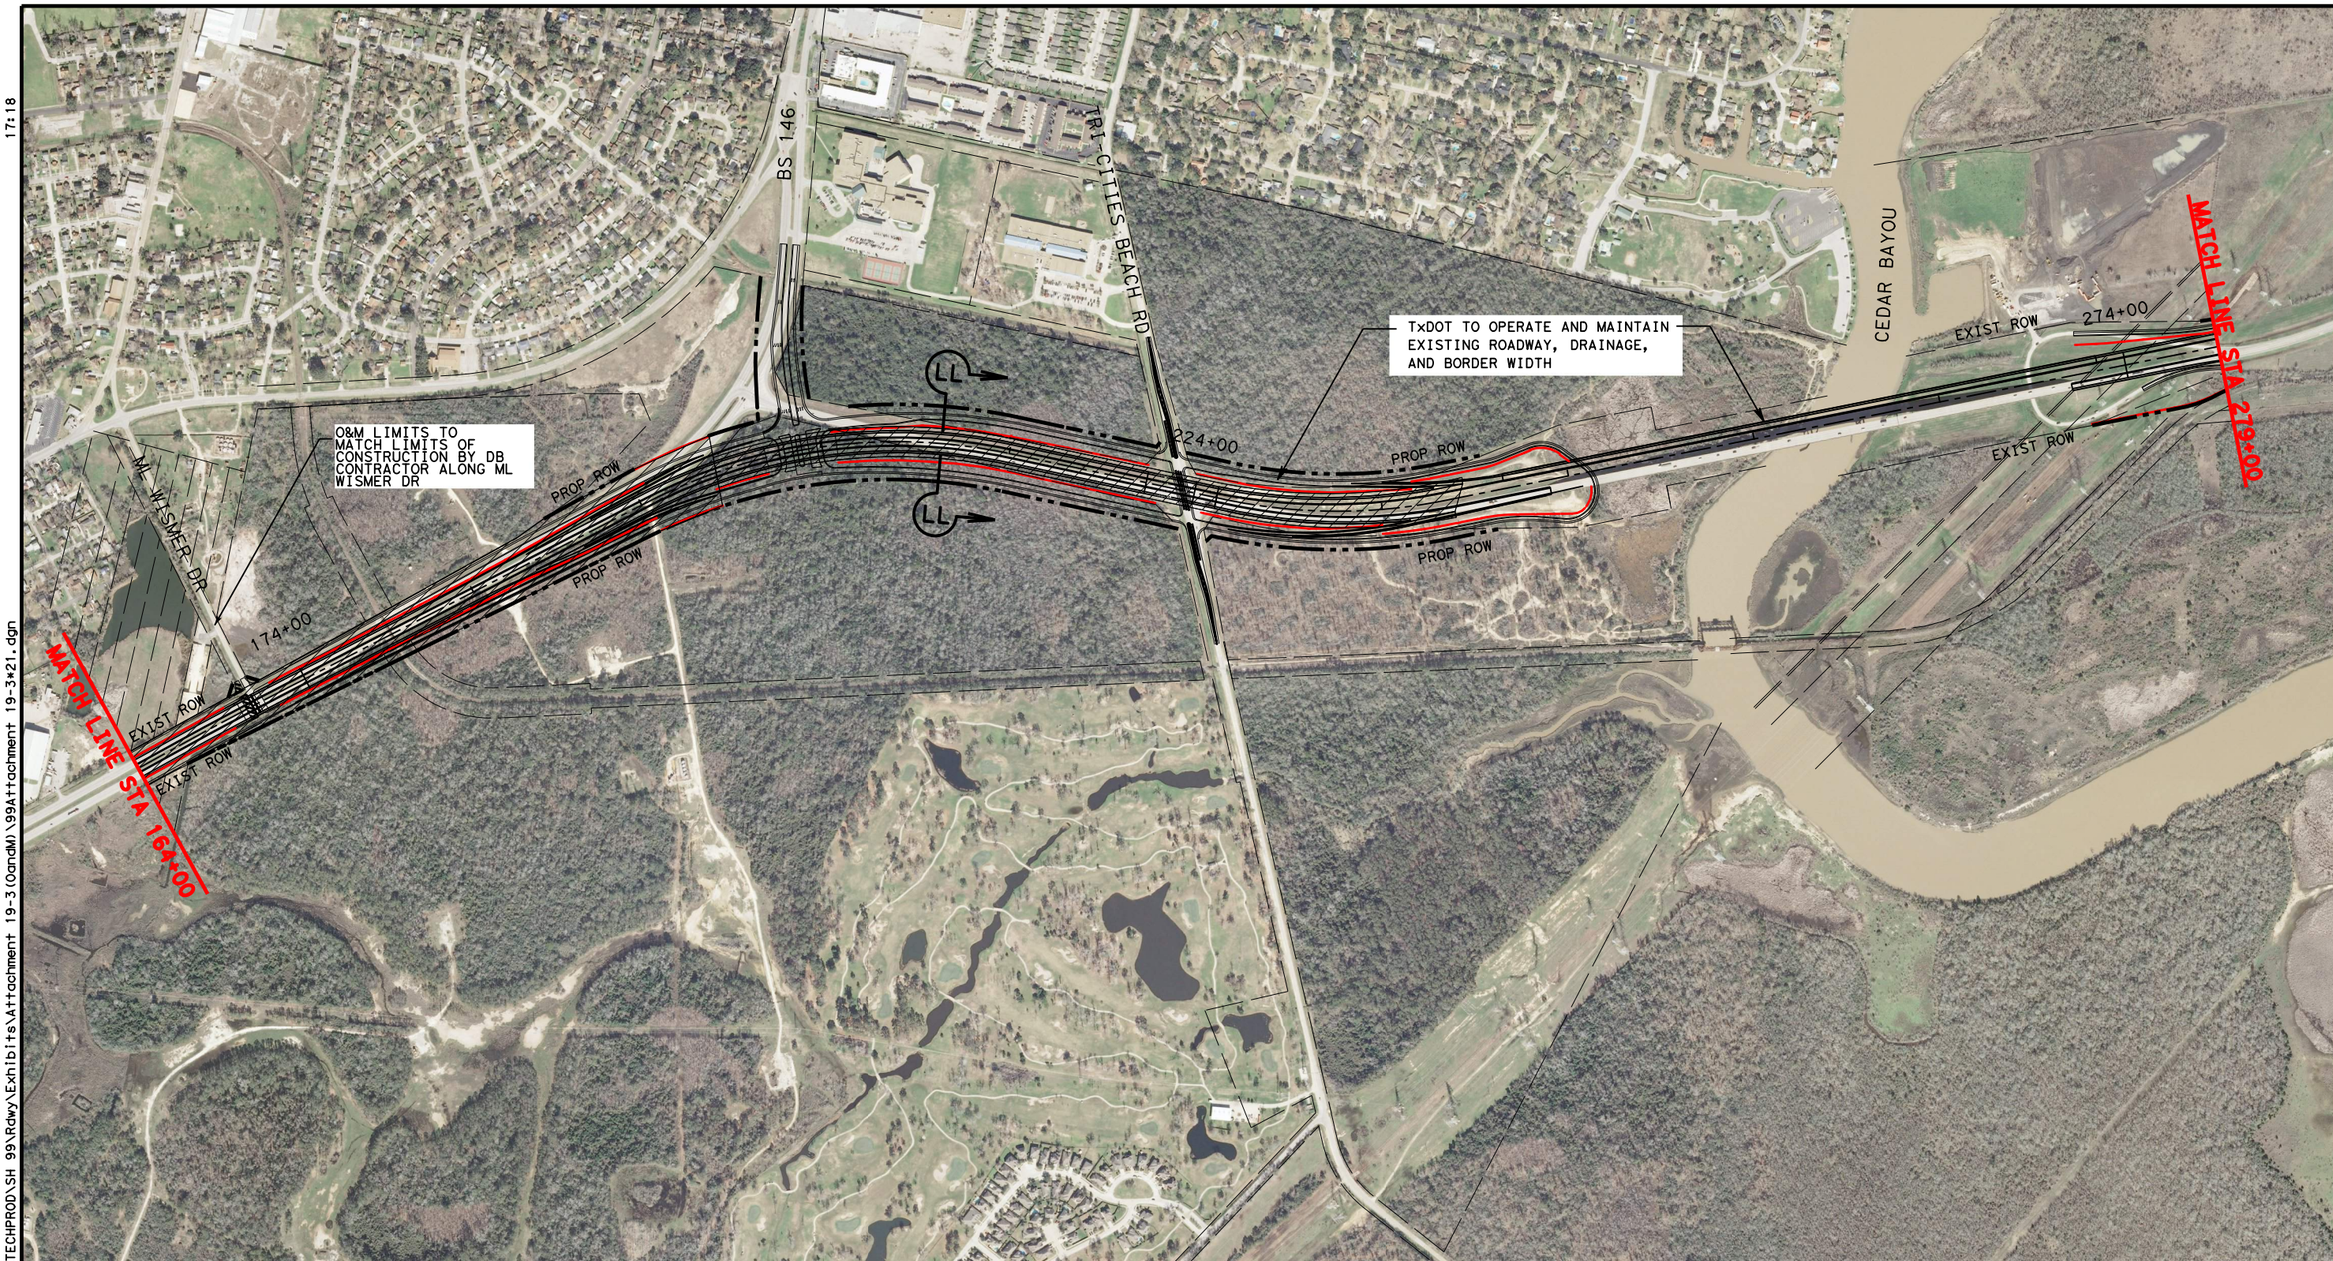

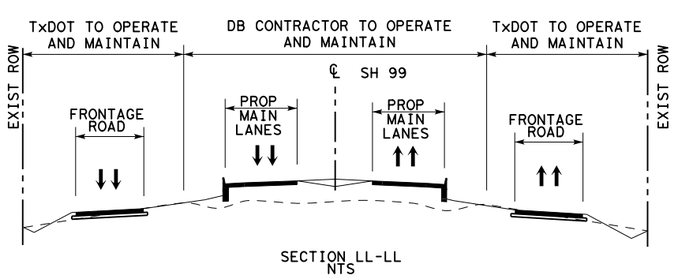

SECTION LL-LL
NTS

LEGEND

- LIMITS OF DB CONTRACTOR'S CONSTRUCTION, OPERATIONS, AND MAINTENANCE RESPONSIBILITIES
- PROPOSED GRAND PARKWAY
- PROP ROW
- PROP CONTOL OF ACCESS
- EXISTING ROW
- PROPOSED GRAND PARKWAY BY OTHERS

0 200 400 800 (H)

Texas Department of Transportation

STATE HIGHWAY 99 GRAND PARKWAY H&I

ATTACHMENT 19-2
O & M LIMITS, I-2

DSN:	FED. RD. DIV. NO.	STATE	PROJECT NO.			HIGHWAY NO.
CK:	6	TEXAS				SH 99
DRN:	STATE DISTRICT	COUNTY	CONTROL NO.	SECTION NO.	JOB NO.	SHEET NO.
CK:						21

ynevie
Pen Table:\\hoxw00\jobs\59004\TECHPROD\SH 99\Rdwy\plots\59004*SH99*11x17.pen
Design Filename: \\hoxw00\jobs\59004\TECHPROD\SH 99\Rdwy\Exhibits\Attachment 19-3(O&M)\99Attachment 19-3*21.dgn
Design Filename: \\hoxw00\jobs\59004\TECHPROD\SH 99\Rdwy\Exhibits\Attachment 19-3(O&M)\99Attachment 19-3*21.dgn

Scale: 800.000000:1.000000
Plotted on:5/25/2016
17:20

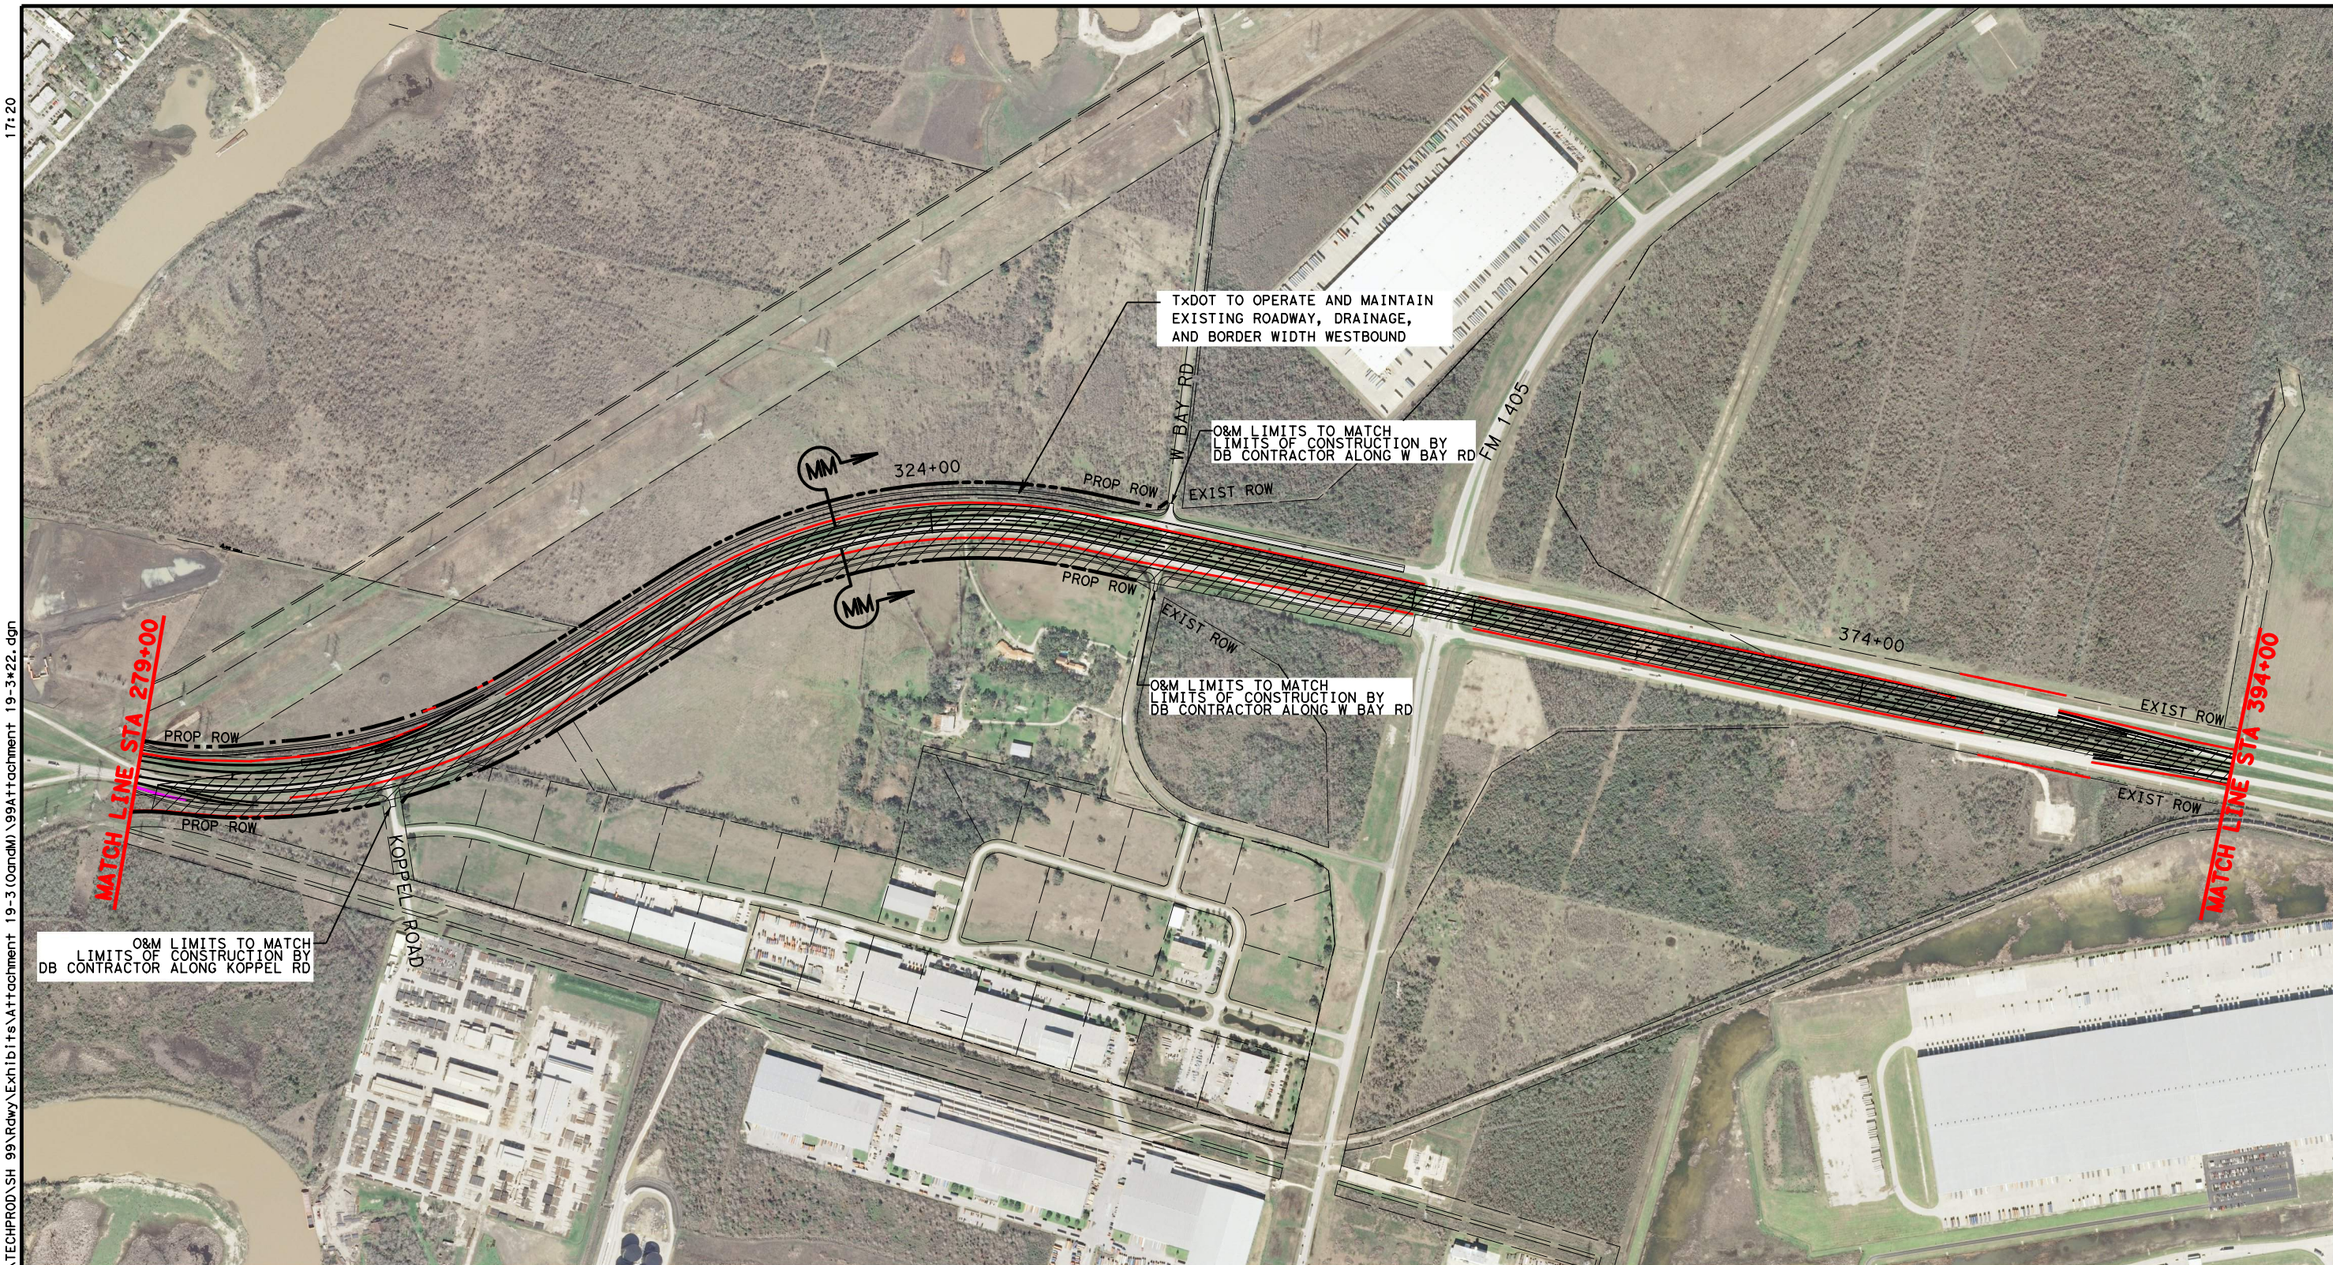

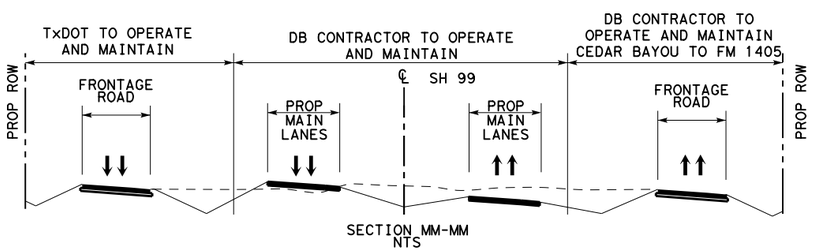

SECTION MM-MM
NTS

LEGEND

- LIMITS OF DB CONTRACTOR'S CONSTRUCTION, OPERATIONS, AND MAINTENANCE RESPONSIBILITIES
- PROPOSED GRAND PARKWAY
- PROP ROW
- PROP CONTOL OF ACCESS
- EXISTING ROW
- PROPOSED GRAND PARKWAY BY OTHERS

0 200 400 800 (H)

Texas Department of Transportation

STATE HIGHWAY 99 GRAND PARKWAY H&I

ATTACHMENT 19-2
O & M LIMITS, I-2

DSN:	FED. RD. DIV. NO.	STATE	PROJECT NO.			HIGHWAY NO.
CK:	6	TEXAS				SH 99
DRN:	STATE DISTRICT	COUNTY	CONTROL NO.	SECTION NO.	JOB NO.	SHEET NO.
CK:						22

ynevle
Pen Table:\\hoxw00\jobs\59004\TECHPROD\SH 99\Rdwy\plots\59004*SH99*11x17.pen
Design Filename:\\hoxw00\jobs\59004\TECHPROD\SH 99\Rdwy\Exhibits\Attachment 19-3(OandM)\99Attachment 19-3*22.dgn
Design Filename:\\hoxw00\jobs\59004\TECHPROD\SH 99\Rdwy\Exhibits\Attachment 19-3(OandM)\99Attachment 19-3*22.dgn

Scale: 800.000000:1.000000
Plotted on:5/25/2016
17:21

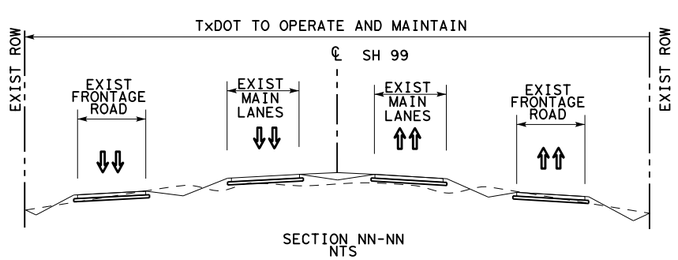

SECTION NN-NN
NTS

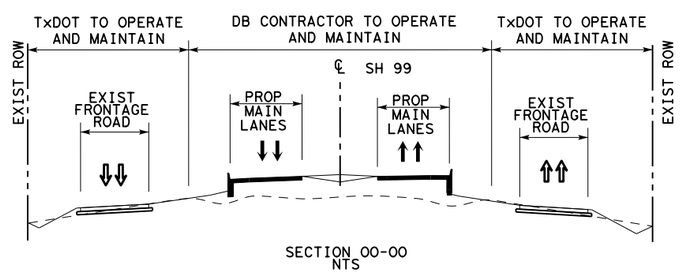

SECTION OO-OO
NTS

LEGEND

- LIMITS OF DB CONTRACTOR'S CONSTRUCTION, OPERATIONS, AND MAINTENANCE RESPONSIBILITIES
- PROPOSED GRAND PARKWAY
- PROP ROW
- PROP CONTOL OF ACCESS
- EXISTING ROW
- PROPOSED GRAND PARKWAY BY OTHERS

0 200 400 800(H)

Texas Department of Transportation

STATE HIGHWAY 99 GRAND PARKWAY H&I

ATTACHMENT 19-2
O & M LIMITS, I-2

DSN:	FED. RD. DIV. NO.	STATE	PROJECT NO.			HIGHWAY NO.
CK:	6	TEXAS				SH 99
DRN:	STATE DISTRICT	COUNTY	CONTROL NO.	SECTION NO.	JOB NO.	SHEET NO.
CK:						23

ynevile
Pen Table:\\hoxw00\jobs\59004\TECHPROD\SH 99\Rdwy\plots\59004*SH99*11x17.pen
Design Filename:\\hoxw00\jobs\59004\TECHPROD\SH 99\Rdwy\Exhibits\Attachment 19-3(OandM)\99Attachment 19-3*23.dgn
Design Filename:\\hoxw00\jobs\59004\TECHPROD\SH 99\Rdwy\Exhibits\Attachment 19-3(OandM)\99Attachment 19-3*23.dgn

Scale: 800.000000:1.000000
Plotted on:5/25/2016
17:22

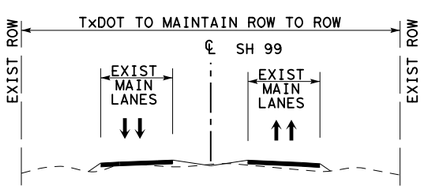

SECTION QQ-QQ
NTS

LEGEND

- LIMITS OF DB CONTRACTOR'S CONSTRUCTION, OPERATIONS, AND MAINTENANCE RESPONSIBILITIES
- PROPOSED GRAND PARKWAY
- PROP ROW
- PROP CONTOL OF ACCESS
- EXISTING ROW
- PROPOSED GRAND PARKWAY BY OTHERS

0 200 400 800 (H)

Texas Department of Transportation

STATE HIGHWAY 99 GRAND PARKWAY H&I

ATTACHMENT 19-2
O & M LIMITS, I-2

DSN:	FED. RD. DIV. NO.	STATE	PROJECT NO.			HIGHWAY NO.
CK:	6	TEXAS				SH 99
DRN:	STATE DISTRICT	COUNTY	CONTROL NO.	SECTION NO.	JOB NO.	SHEET NO.
CK:						24

ynevle
Pen Table:\\hoxw00\jobs\59004\TECHPROD\SH 99\Rdwy\plots\59004*SH99*11x17.pen
Design Filename:\\hoxw00\jobs\59004\TECHPROD\SH 99\Rdwy\Exhibits\Attachment 19-3(OandM)\99Attachment 19-3*24.dgn

Design Filename:\\hoxw00\jobs\59004\TECHPROD\SH 99\Rdwy\Exhibits\Attachment 19-3(OandM)\99Attachment 19-3*24.dgn

Scale: 800.000000:1.000000
Plotted on:5/25/2016
17:24

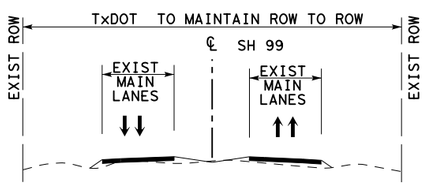

SECTION RR-RR
NTS

LEGEND

- LIMITS OF DB CONTRACTOR'S CONSTRUCTION, OPERATIONS, AND MAINTENANCE RESPONSIBILITIES
- PROPOSED GRAND PARKWAY
- PROP ROW
- PROP CONTOL OF ACCESS
- EXISTING ROW
- PROPOSED GRAND PARKWAY BY OTHERS

0 200 400 800 (H)

Texas Department of Transportation

STATE HIGHWAY 99 GRAND PARKWAY H&I

ATTACHMENT 19-2
O & M LIMITS, I-2

DSN:	FED. RD. DIV. NO.	STATE	PROJECT NO.			HIGHWAY NO.
CK:	6	TEXAS				SH 99
DRN:	STATE DISTRICT	COUNTY	CONTROL NO.	SECTION NO.	JOB NO.	SHEET NO.
CK:						25

ynevie
Pen Table:\\hoxw00\jobs\59004\TECHPROD\SH 99\Rdwy\plots\59004*SH99*11x17.pen
Design Filename:\\hoxw00\jobs\59004\TECHPROD\SH 99\Rdwy\Exhibits\Attachment 19-3(O&M)\99Attachment 19-3*25.dgn

Design Filename:\\hoxw00\jobs\59004\TECHPROD\SH 99\Rdwy\Exhibits\Attachment 19-3(O&M)\99Attachment 19-3*25.dgn