Texas Department of Transportation

BOOK 2 – TECHNICAL PROVISIONS

FOR

US 181 HARBOR BRIDGE PROJECT

DESIGN-BUILD PROJECT

ATTACHMENT 1-2
OPTION WORK BROADWAY BOULEVARD

LEGEND:

- PROPOSED BROADWAY PAVE
- PAVEMENT TO BE REMOVED
- EXISTING ROW

US 181
HARBOR BRIDGE
OPTION WORK
BROADWAY

ROLL 1 OF 1

SCALE: 1" = 100'

© TxDOT 2014

Texas Department of Transportation

HNTB

HNTB Corporation
The HNTB Companies
Engineers Architects Planners

TBPE FIRM REGISTRATION NO.: 420

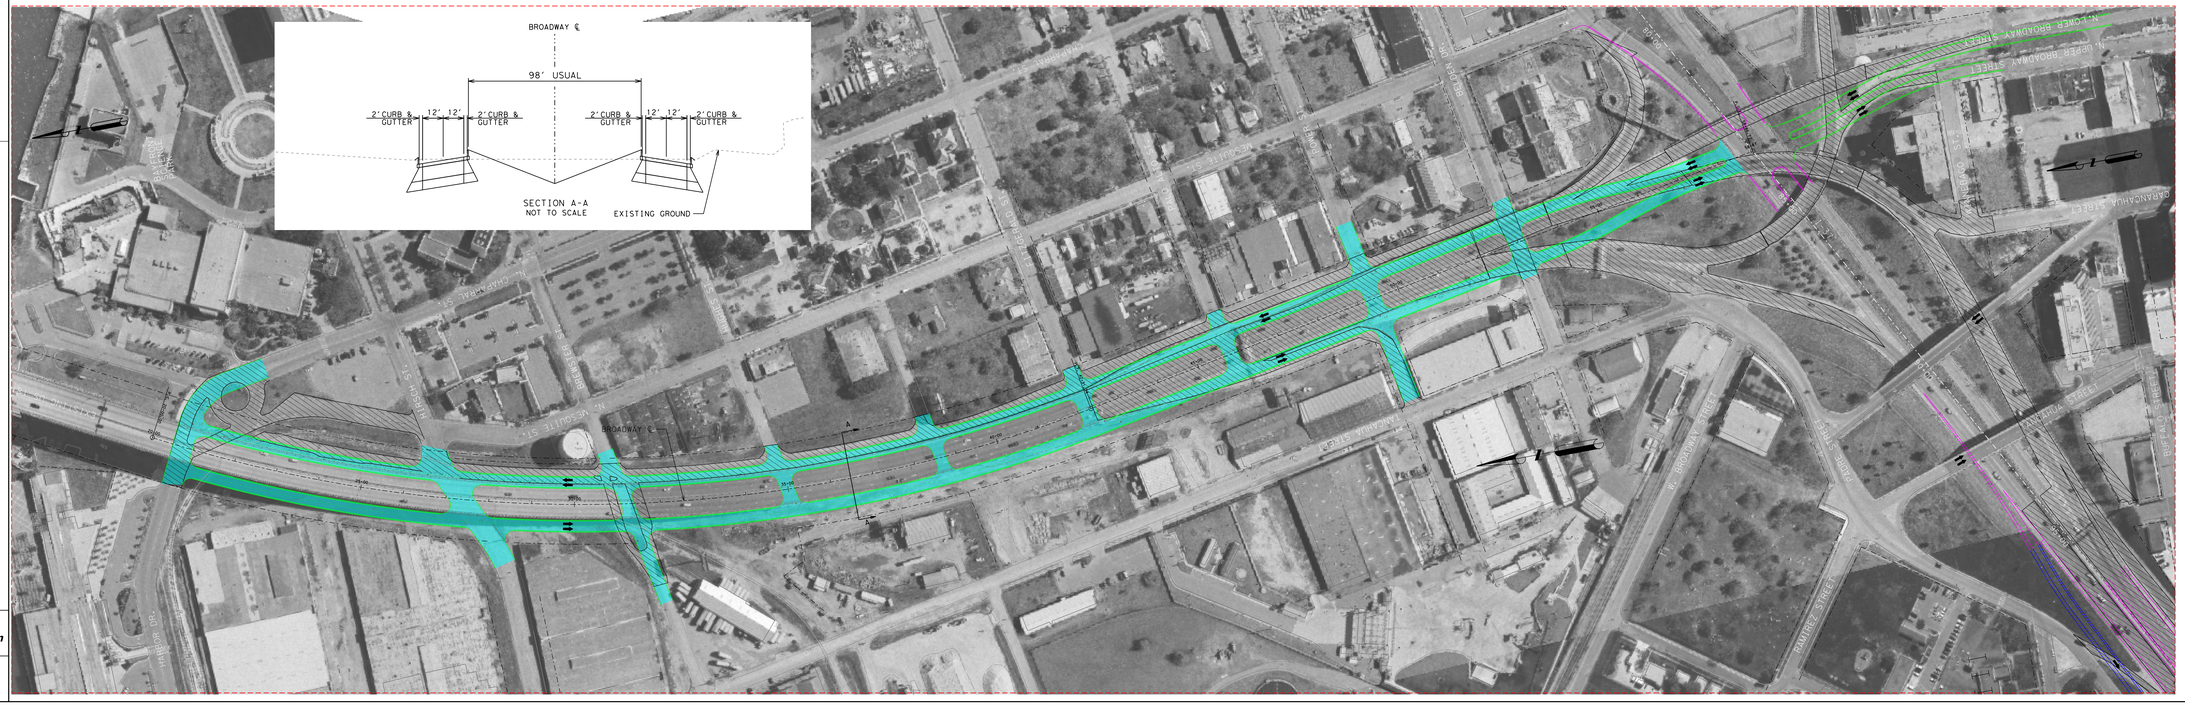

Scale: 1:100
Plotted on: 11/12/2014

Pen Table:\Texas\two%pentable%co.tbl
Design File Name: US181HB-A-RD-BROWN.dgn