Stantec
2435 N CENTRAL EXPY, SUITE 750
RICHARDSON, TEXAS 75080
P 214-468-8200
F 214-468-8266
Firm # F-6324

Texas Department of Transportation
©2018

AMARILLO DISTRICT
BRIAN CRAWFORD, P.E.
DISTRICT ENGINEER

CSJ: 0355-01-050
SH 15
AT DARROUZETT CREEK

LIPSCOMB COUNTY

TRAFFIC CONTROL PLAN

PROJECT SH 15
CSJ: 0355-01-050
BEGIN STA 4468+44.00
END STA 4472+00.00
AT DARROUZETT CREEK

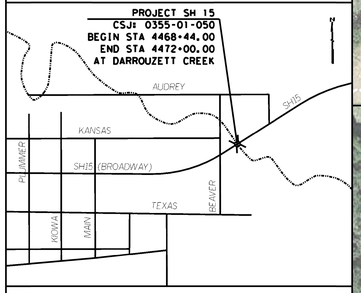

0 20 40 80
SCALE IN FEET

LEGEND:

- TRAVEL LANES
- WORK ZONE
- TRAFFIC ARROW

SCHEMATIC PREPARED BY:
KARI E. HARD, P.E.
116486
TEXAS REGISTRATION NUMBER
1/4/2019
DATE

NOT INTENDED FOR CONSTRUCTION, BIDDING OR PERMIT PURPOSES

PHASE 1 - TRAFFIC CONTROL PLAN

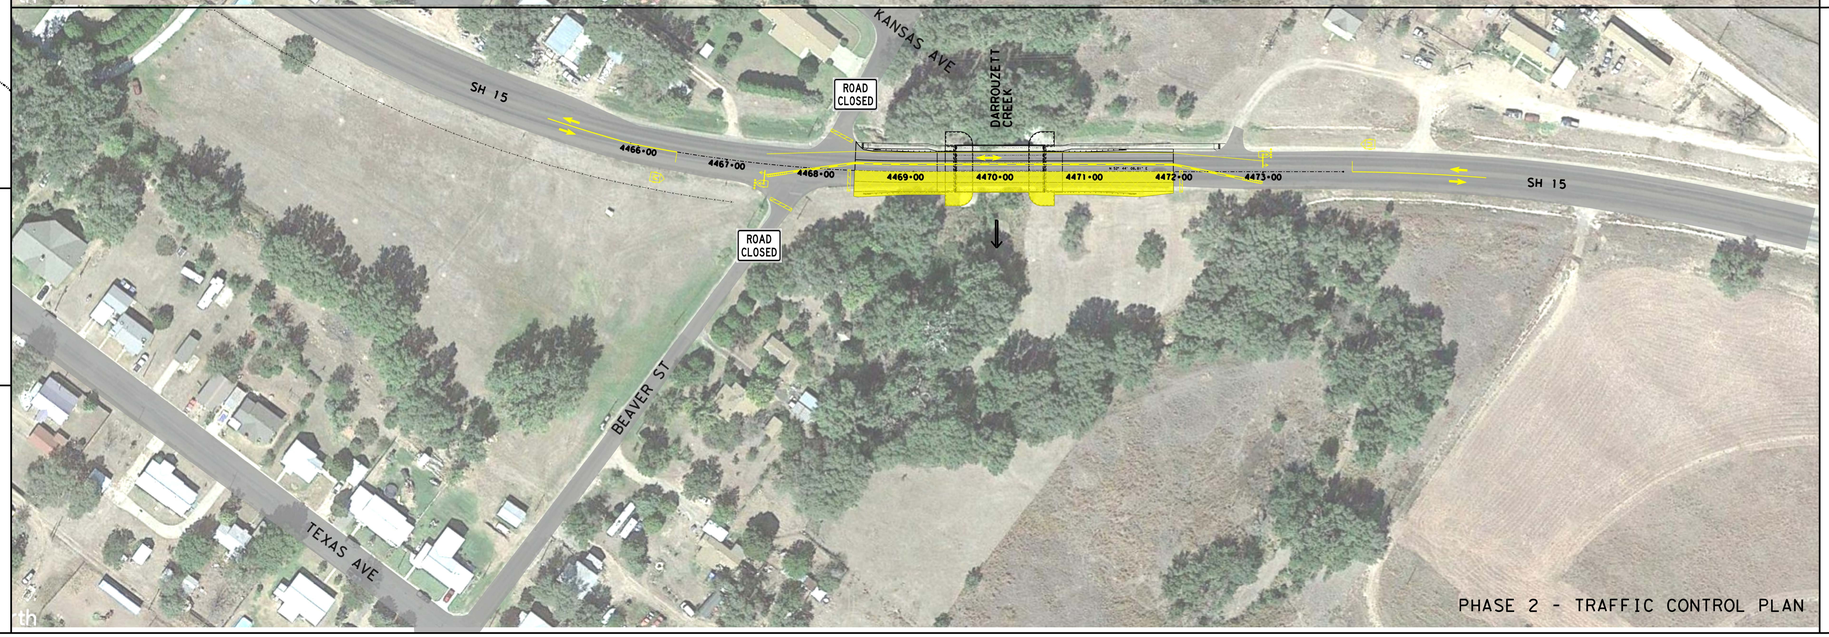

PHASE 2 - TRAFFIC CONTROL PLAN

PHASE 1 CONSTRUCTION STAGING TYPICAL SECTIONS

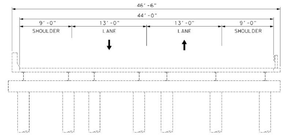

EXISTING BRIDGE TYPICAL SECTION

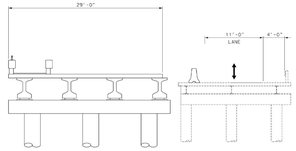

PHASE 1 CONSTRUCTION

PHASE 2 CONSTRUCTION STAGING TYPICAL SECTION

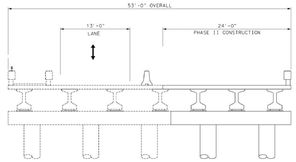

PHASE II CONSTRUCTION

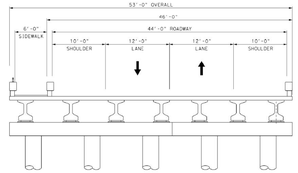

PROPOSED FINAL TYPICAL SECTION