TEXAS DEPARTMENT OF TRANSPORTATION
ATLANTA DISTRICT
MONTE C. MERCER, P.E.
DISTRICT ENGINEER

DESIGN SCHEMATIC
IH 20 FROM FM 2199
TO WORTHAM RD
CSJ: 0016-05-070
NET LENGTH OF PROJECT = 3.771 MI
EXCEPT = 0.000 MI
GROSS LENGTH = 3.771 MI
HARRISON COUNTY

CONSTRUCTION OF 2 CURB ODOT STANDARD 10' DIVERSION CHANNELS

1/28/2019

LEGEND

FUNCTIONAL CLASSIFICATION RURAL FREEWAY
MAINLANE DESIGN SPEED: 75 MPH
MAINLANE DESIGN VOLUME: 2020 = 37 MPH
RAMP DESIGN SPEED: 50 MPH
DIRECT CONNECTOR DESIGN SPEED: 50 MPH
EXISTING ADT: 2020 = 31,000 VPD 2040 = 37,000 VPD
PROJECTED 2020 ADDT: 31,000 VPD
PROJECTED 2040 ADDT: 37,000 VPD

AERIAL IMAGERY DATE: 03/2017
TOPOGRAPHICAL DATA DATE: 12/2016

PREPARED THROUGH THE USE OF

JACOBS

PRELIMINARY SUBJECT TO CHANGE

SHEET 1 OF 4

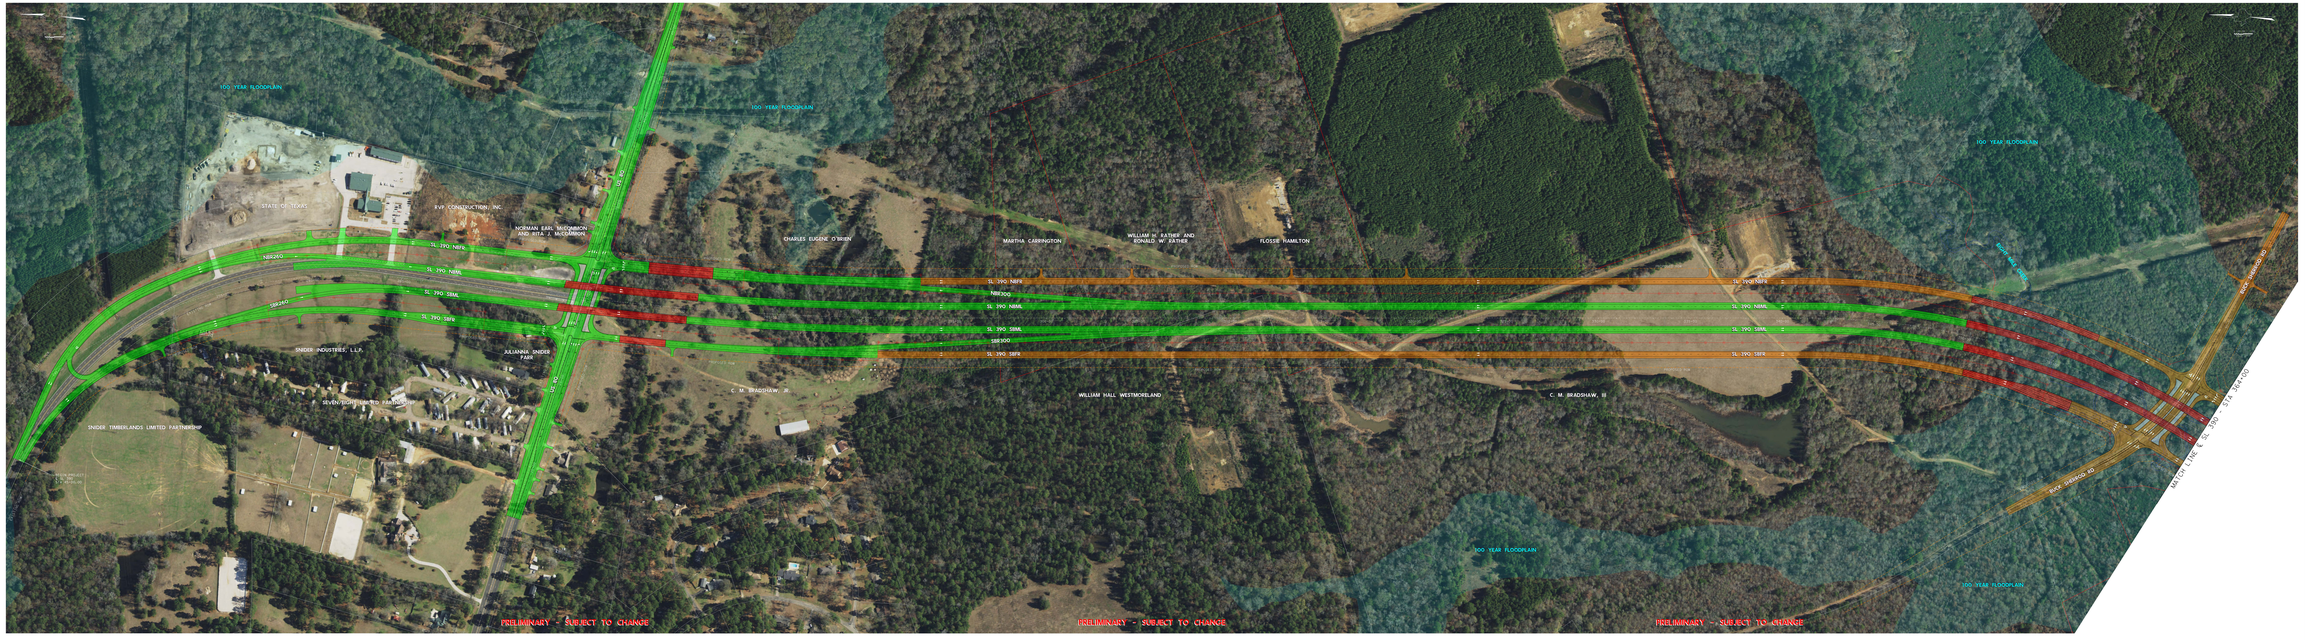

TEXAS DEPARTMENT OF TRANSPORTATION
ATLANTA DISTRICT
MONTE C. MERCER, P.E.
DISTRICT ENGINEER

DESIGN SCHEMATIC
IH 20 FROM FM 2199
TO WORTHAM RD
CSJ: 0016-05-070
NET LENGTH OF PROJECT = 3.771 MI
EXCEPT = 0.000 MI
GROSS LENGTH = 3.771 MI
HARRISON COUNTY

CONSTRUCTION OF 2 CURB ODOT STANDARD 10' DIVERSION CHANNELS

1/28/2019

LEGEND

FUNCTIONAL CLASSIFICATION RURAL FREEWAY
MAINLANE DESIGN SPEED: 75 MPH
MAINLANE DESIGN VOLUME: 2020 = 37 MPH
RAMP DESIGN SPEED: 50 MPH
DIRECT CONNECTOR DESIGN SPEED: 50 MPH
EXISTING ADT: 2020 = 31,000 VPD 2040 = 37,000 VPD
PROJECTED 2020 ADDT: 31,000 VPD
PROJECTED 2040 ADDT: 37,000 VPD

AERIAL IMAGERY DATE: 03/2017
TOPOGRAPHICAL DATA DATE: 12/2016

PREPARED THROUGH THE USE OF

JACOBS

PRELIMINARY SUBJECT TO CHANGE

SHEET 1 OF 4