SL 390 OPEN HOUSE
PROPOSED TYPICAL SECTIONS

PREPARED BY:

JACOBS®

TBPE FIRM NO. F-2966

Texas Department of Transportation

© 2019 by TEXAS DEPARTMENT OF TRANSPORTATION;
ALL RIGHTS RESERVED

ATLANTA DISTRICT

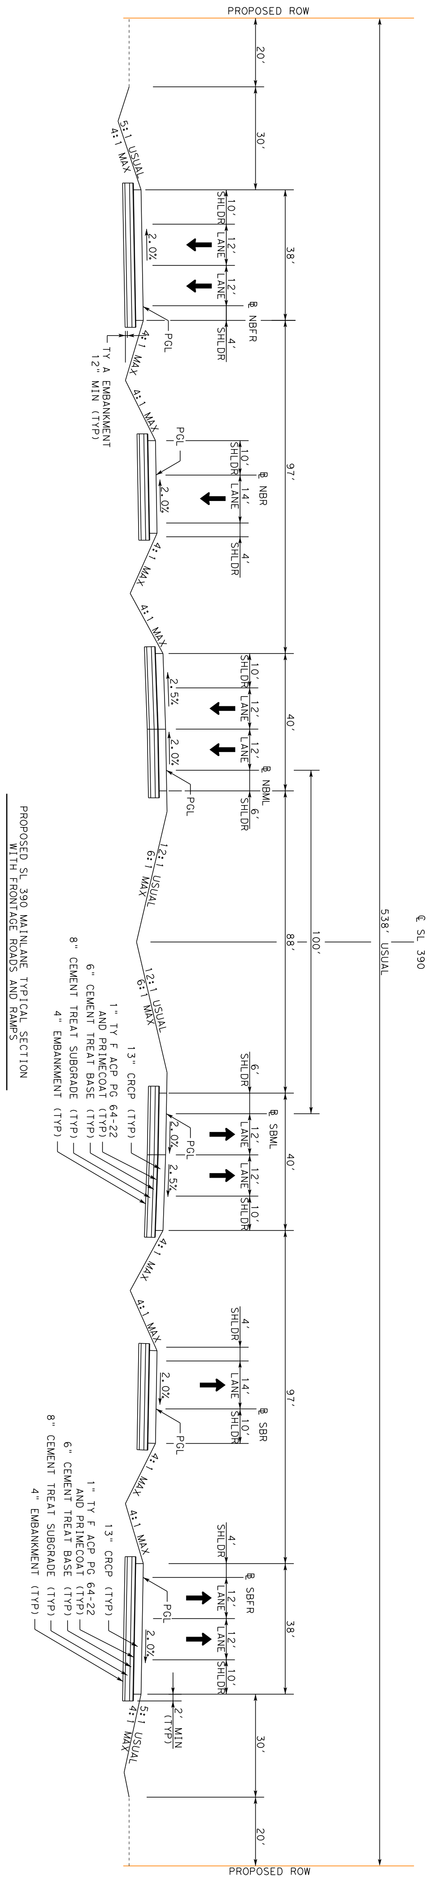

PROPOSED SL 390 MAINLANE TYPICAL SECTION WITH FRONTAGE ROADS AND RAMPS

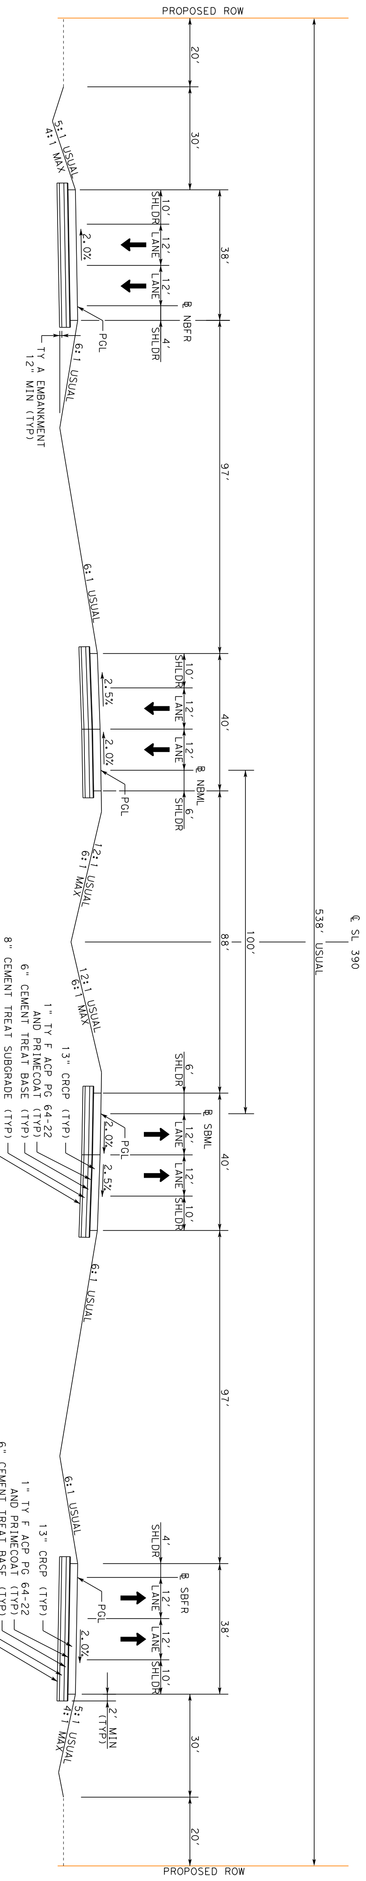

PROPOSED SL 390 MAINLANE TYPICAL SECTION WITH FRONTAGE ROADS

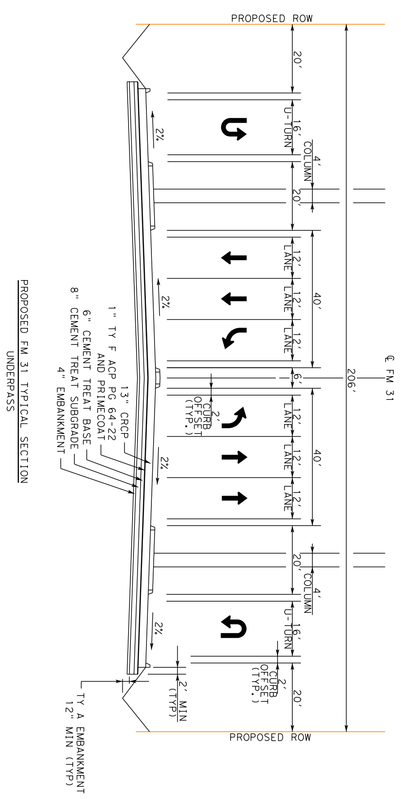

PROPOSED FM 31 TYPICAL SECTION UNDERPASS

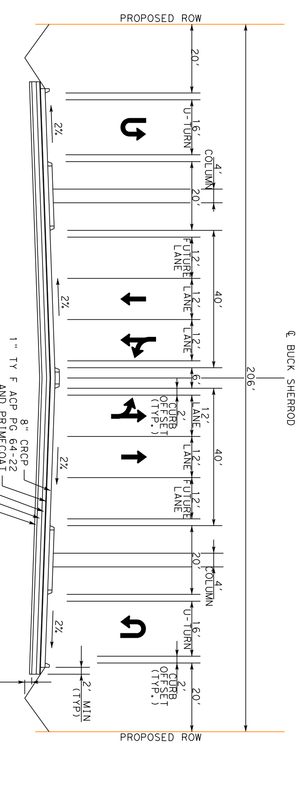

BUCK SHERROD RD TYPICAL SECTION UNDERPASS

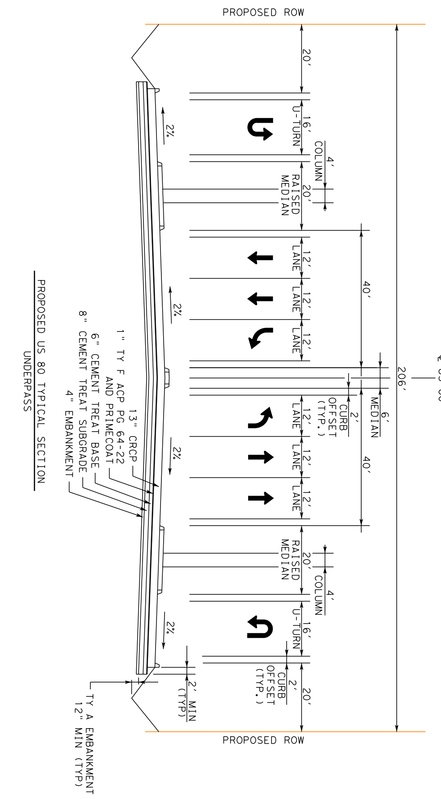

PROPOSED US 80 TYPICAL SECTION UNDERPASS

SL 390 OPEN HOUSE
PROPOSED TYPICAL SECTIONS

PREPARED BY:

JACOBS®

TBPE FIRM NO. F-2966

Texas Department of Transportation

© 2019 by TEXAS DEPARTMENT OF TRANSPORTATION;
ALL RIGHTS RESERVED

ATLANTA DISTRICT