TEXAS DEPARTMENT OF TRANSPORTATION
AUSTIN DISTRICT

TERRY MCCOY, P.E., DISTRICT ENGINEER

DESIGN SCHEMATIC

Texas Department of Transportation

© By Texas Department of Transportation, All Rights Reserved

FM 734

FROM RM 1431
TO SH 45
CSJ: 3417-02-030
PROJECT LENGTH 4.309 MILES

WILLIAMSON COUNTY
SEPTEMBER 25, 2018
ROLL 1 OF 2

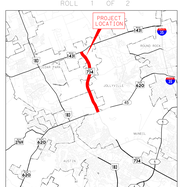

SHEET INDEX

ROLL 1: FM 734 PLAN
BEGIN PROJECT TO STA 205+00

ROLL 2: FM 734 PLAN AND PROFILE
STA 205+00 TO END PROJECT

JACOBS

PREPARED BY JACOBS ENGINEERING GROUP, INC.
FIRM #2966
UNDER THE SUPERVISION OF MARK W. VAN ANDEL, P.E.

P.E. NO. 108166

DESIGN SCHEMATIC
NOT INTENDED FOR CONSTRUCTION, BIDDING AND/OR PERMIT PURPOSES
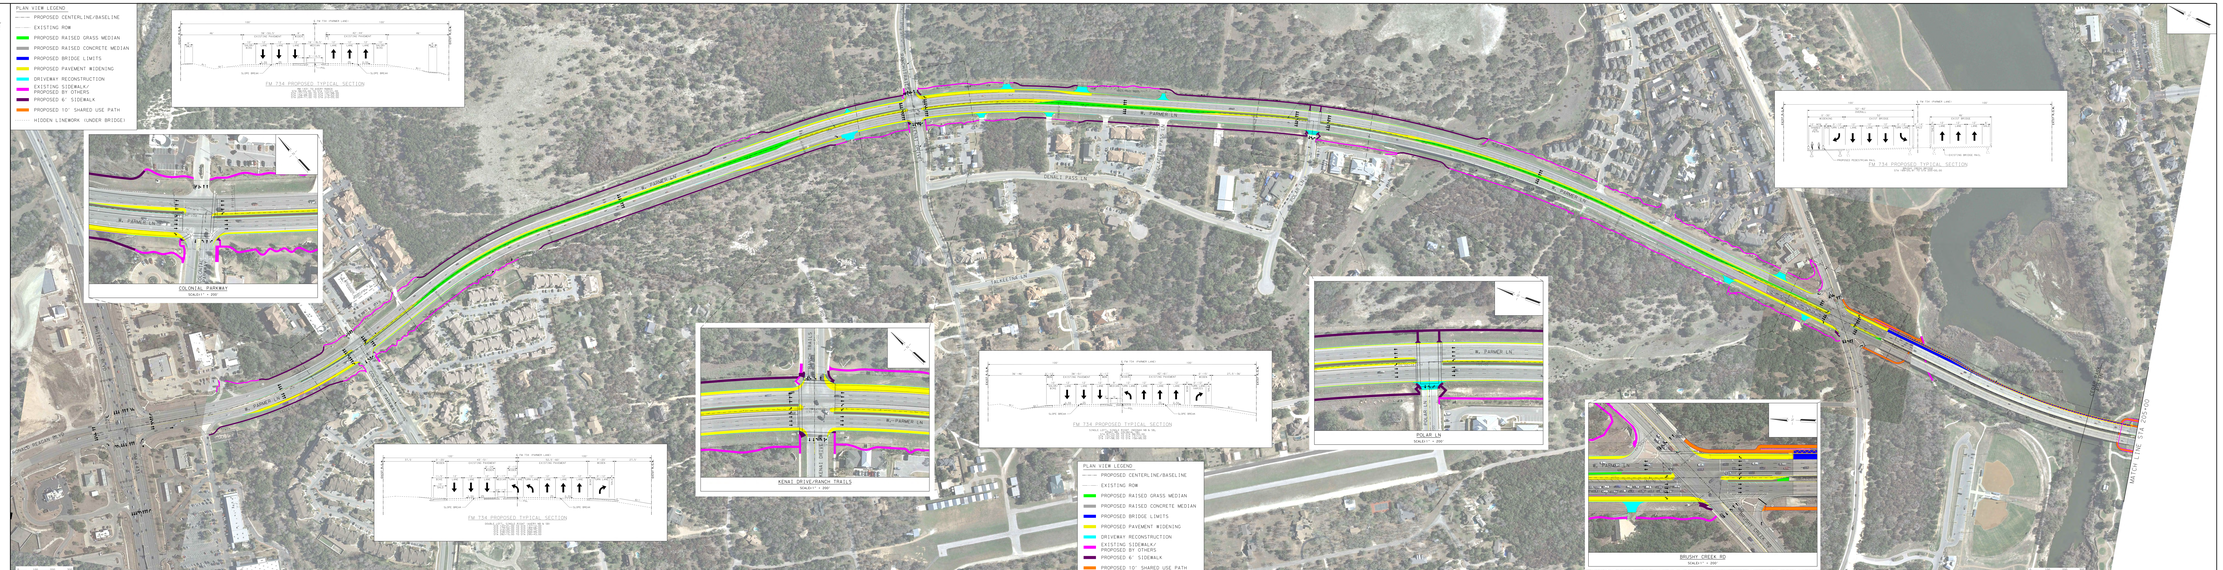
Copyright 2018 JACOBS by Texas Department of Transportation, All rights reserved