SL 1 PROPOSED MASS PLANTING

CSJ: 3136-01-015

TRAVIS COUNTY

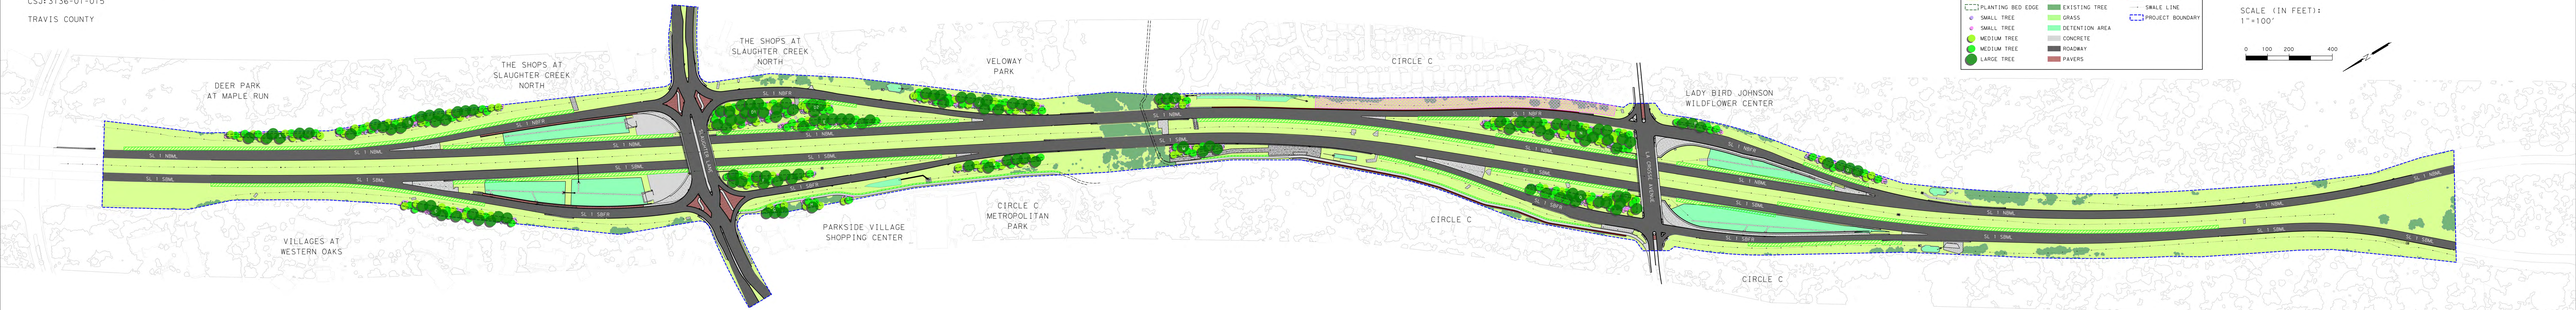

LEGEND

TURF FILTER STRIP	NO MOW AREA	SOUND WALL
PLANTING BED EDGE	EXISTING TREE	SMALE LINE
SMALL TREE	GRASS	PROJECT BOUNDARY
SMALL TREE	DETENTION AREA	
MEDIUM TREE	CONCRETE	
MEDIUM TREE	ROADWAY	
LARGE TREE	PAVERS	

SCALE (IN FEET):
1"=100'

0 100 200 400