RTG | RODRIGUEZ TRANSPORTATION GROUP
FIRM #587
11211 TAYLOR DRAPER LANE, SUITE 100, AUSTIN, TEXAS, 78759

Texas Department of Transportation

RM 620
PROPOSED ROADWAY
PLAN VIEW, ROLL No. 5

This document is released for the purposes of interim review under the authority of Brock E. Miller, P.E. 67161 on 6/25/2019 . It is not to be used for construction, bidding or permitting purposes.

6/25/2019
K:\2019\2019-Lakes-West-005\Drgs_plan\User\mp2663\SHEETS\SHEET_RM620_PROP_SHEET.dgn

PRELIMINARY
SUBJECT TO CHANGE

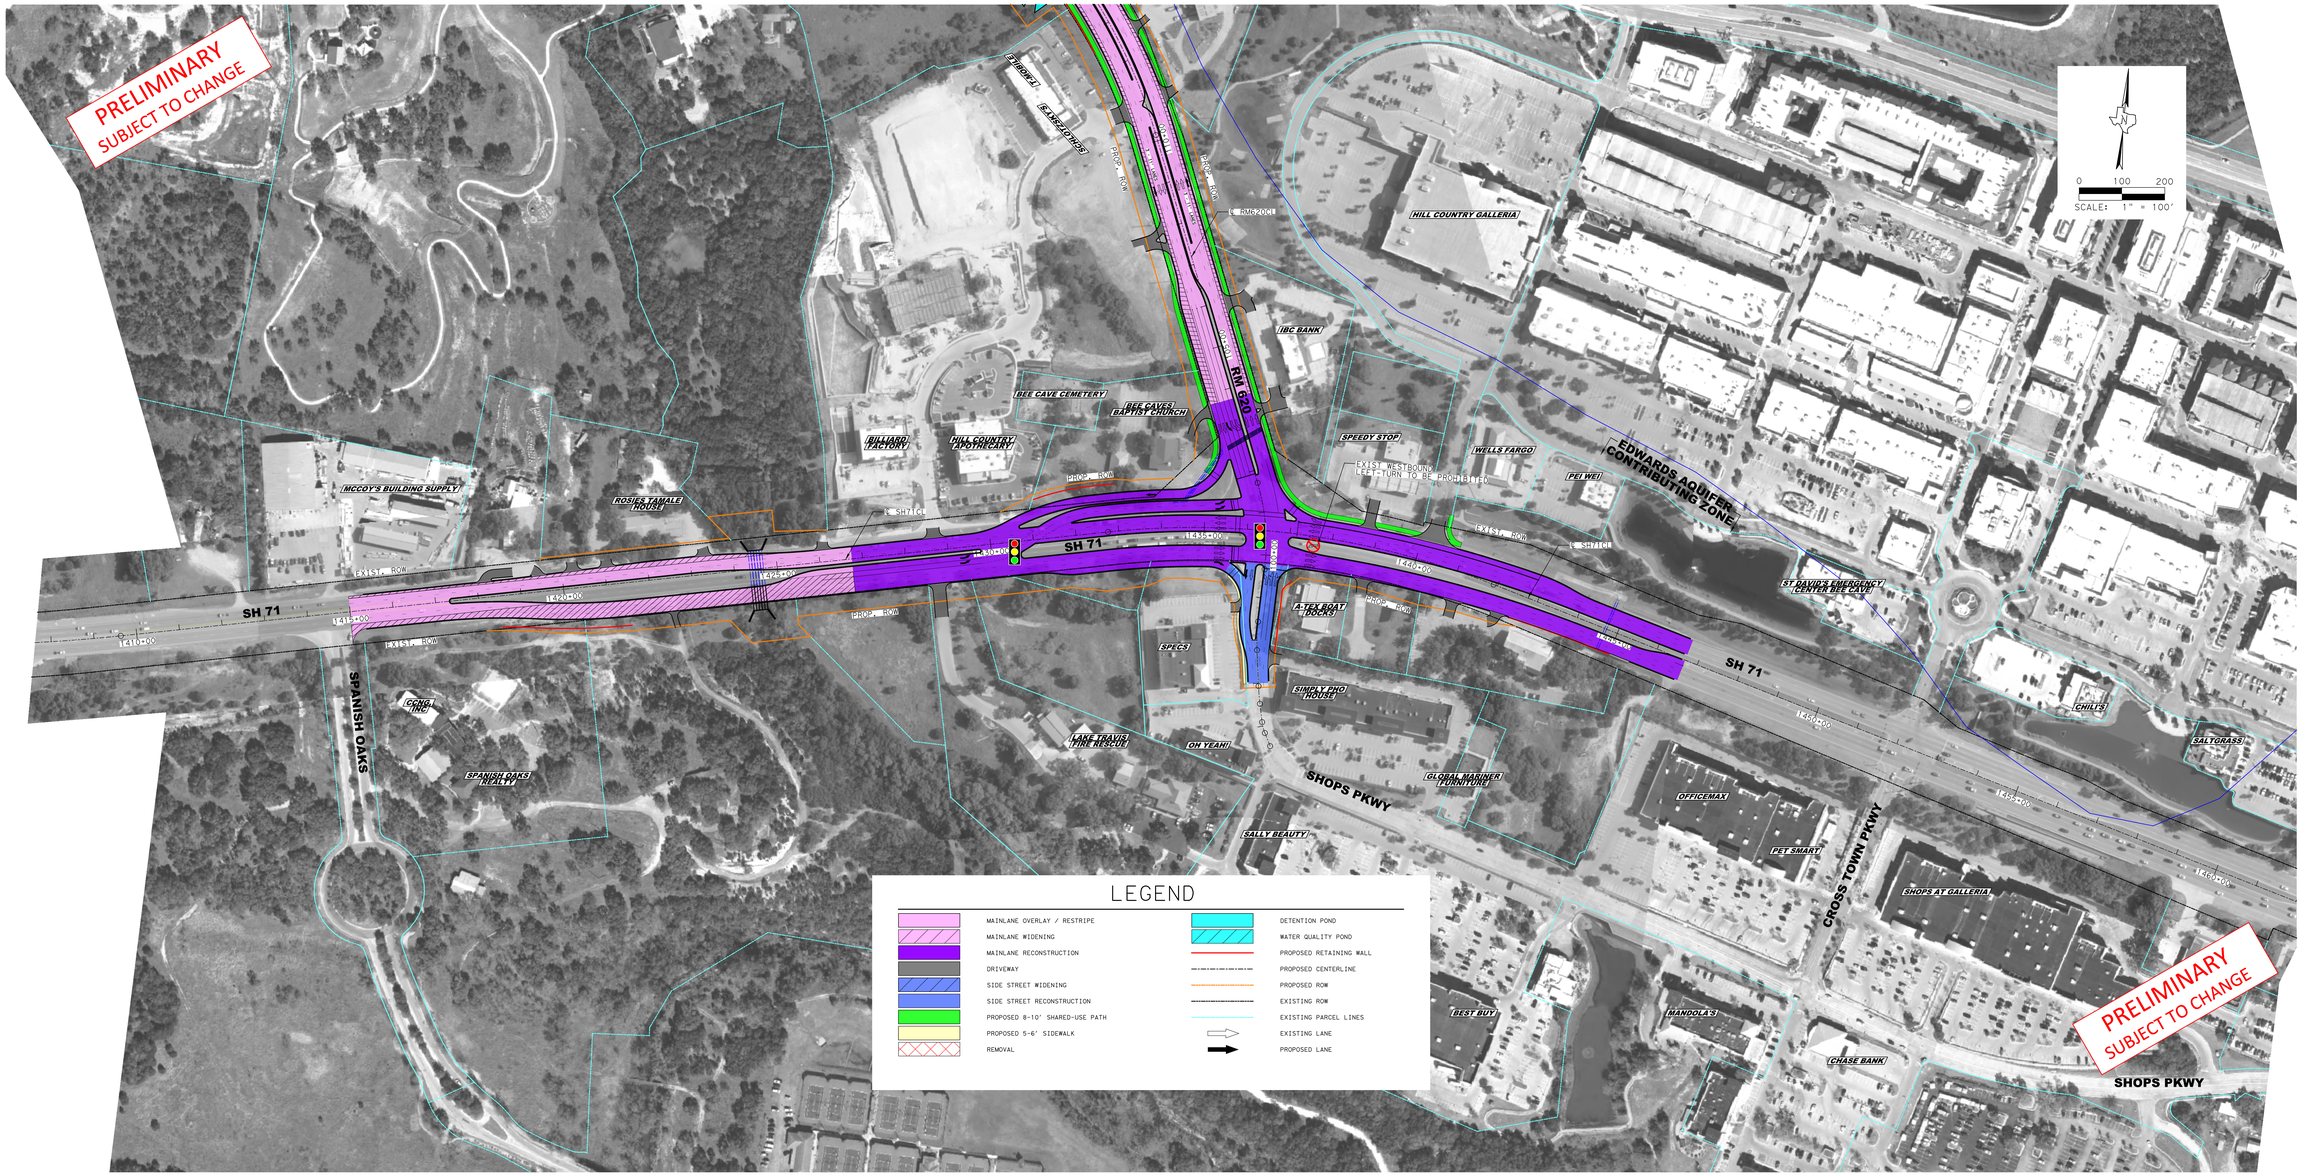

LEGEND

- MAINLANE OVERLAY / RESTRIPE
- MAINLANE WIDENING
- MAINLANE RECONSTRUCTION
- DRIVEWAY
- SIDE STREET WIDENING
- SIDE STREET RECONSTRUCTION
- PROPOSED 8-10' SHARED-USE PATH
- PROPOSED 5-6' SIDEWALK
- REMOVAL
- DETENTION POND
- WATER QUALITY POND
- PROPOSED RETAINING WALL
- PROPOSED CENTERLINE
- PROPOSED ROW
- EXISTING ROW
- EXISTING PARCEL LINES
- EXISTING LANE
- PROPOSED LANE

RTG | RODRIGUEZ TRANSPORTATION GROUP
FIRM #587
11211 TAYLOR DRAPER LANE, SUITE 100, AUSTIN, TEXAS, 78759

Texas Department of Transportation

RM 620
PROPOSED ROADWAY
PLAN VIEW, ROLL No. 5

This document is released for the purposes of interim review under the authority of Brock E. Miller, P.E. 67161 on 6/25/2019 . It is not to be used for construction, bidding or permitting purposes.

5
5