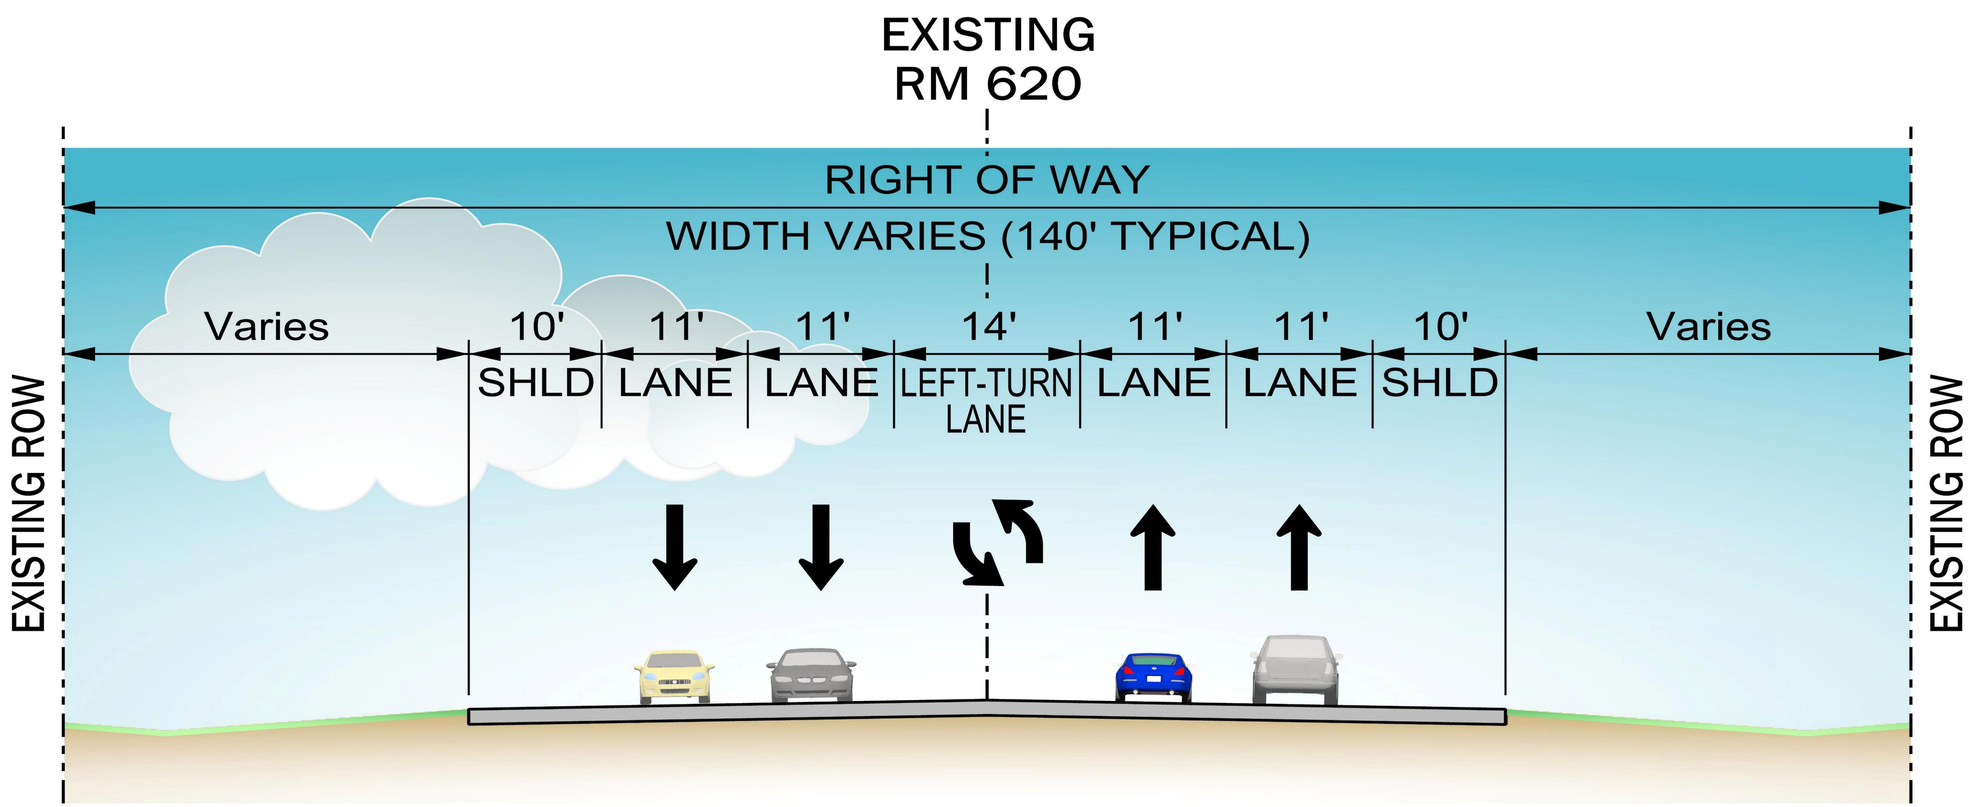

EXISTING TYPICAL SECTION - RM 620