IH-10 AT FM 3180
CHAMBERS COUNTY

LIMITS: IH 10 AT FM 3180

ROADWAY LENGTH=5,175.73 FT = 0.973 MI
BRIDGE LENGTH=146.83 FT = 0.027 MI

TOTAL LENGTH=5,280.00 FT =1.000 MI

LOCATION MAP

N.T.S.

LEGEND

- PROPOSED FM 3180
- PROPOSED TURNAROUND
- PROPOSED SIDEWALK
- PROPOSED RIGHT TURN LANE
- PROPOSED IH-10 OVERPASS
- PROPOSED IH-10 MAINLANES
- FUTURE ROADWAY & DRIVEWAY
- PROPOSED FRONTAGE ROAD
- PROPOSED ACCESS RAMP
- REMOVAL OF ROADWAY
- EXTENDED COMMERCIAL DRIVEWAY
- PROPOSED CONCRETE MEDIANS
- PROPOSED LANDSCAPING
- TRAFFIC FLOW
- PROPOSED RIGHT OF WAY
- TRAFFIC SIGNAL
- PROPOSED RETAINING WALL
- PROPOSED CONCRETE BARRIER

PRELIMINARY
FOR INTERIM REVIEW ONLY

BY: AYDA GONZALEZ P.E. 99304

DATE: 5/29/2017

GONZALEZ DE LA GARZA

NOT FOR CONSTRUCTION, BIDDING, OR PERMIT PURPOSES

GONZALEZ DE LA GARZA
GEOTECH ENGINEERING CONSTRUCTION MATERIALS TESTING

4900 FREDERICKSBURG RD, SUITE 200SA
SAN ANTONIO, TX 78229
(210) 614-7100
TBPE No. F-10813
TBPELS No. 10019512

Texas Department of Transportation

IH-10

ROADWAY GEOMETRIC LAYOUT

DIST #	STATE	PROJECT NO	HWY NO
6	TEXAS	IH 2004 (XXX)	IH-10

DIST	COUNTY	CONT	SECT	JOB	SHEET NO
BMT	CHAMBERS	2242	02	022	01

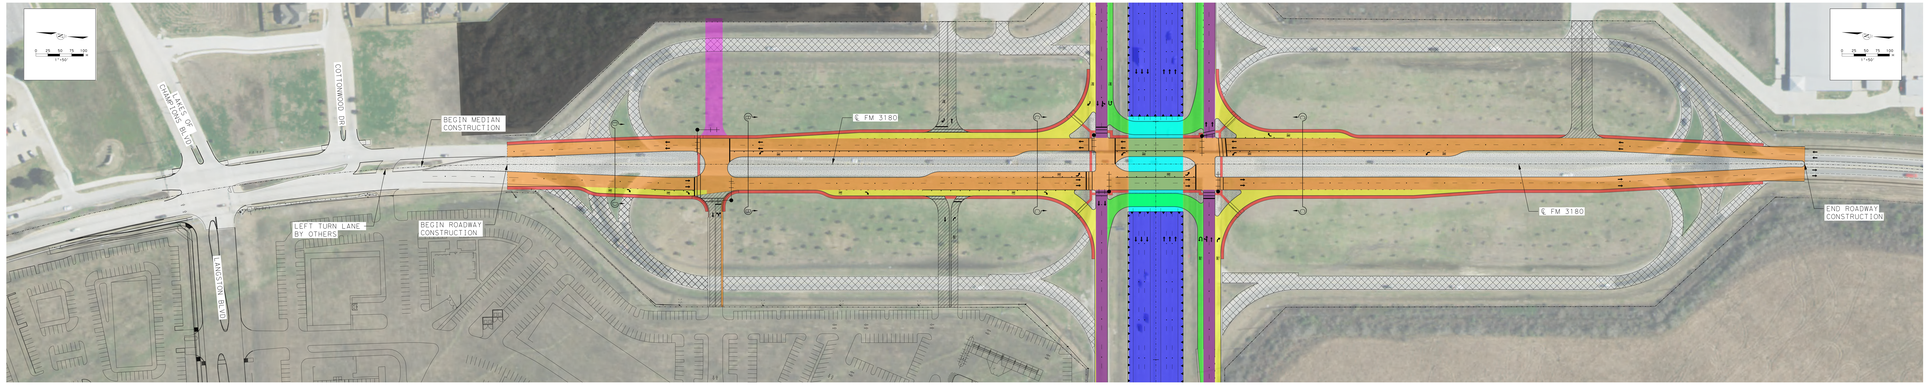

PROPOSED FM 3180

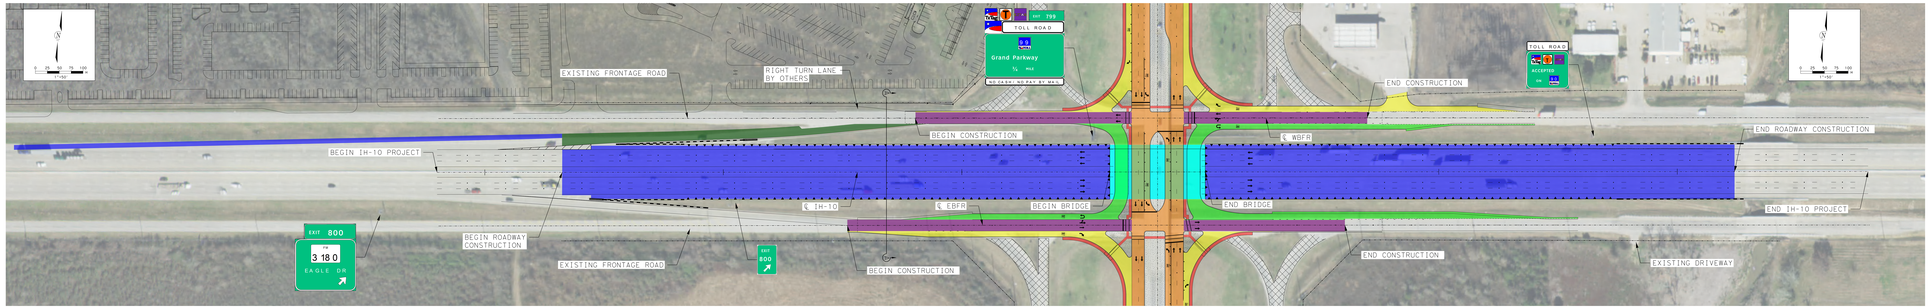

PROPOSED IH-10

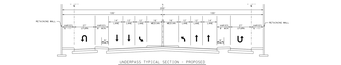

UNDERPASS TYPICAL SECTION - PROPOSED

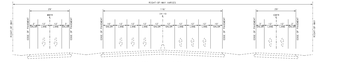

EXISTING IH-10 SECTION A

PROPOSED IH-10 SECTION A

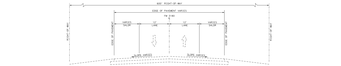

EXISTING FM 3180 SECTION B & C

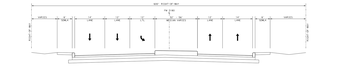

PROPOSED FM 3180 SECTION B

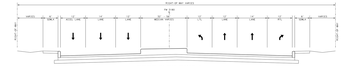

PROPOSED FM 3180 SECTION C

EXISTING FM 3180 SECTION D

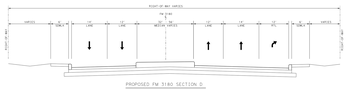

PROPOSED FM 3180 SECTION D

IH-10 AT FM 3180
CHAMBERS COUNTY

LIMITS: IH 10 AT FM 3180

ROADWAY LENGTH=5,175.73 FT = 0.973 MI
BRIDGE LENGTH=146.83 FT = 0.027 MI

TOTAL LENGTH=5,280.00 FT =1.000 MI

LOCATION MAP

N.T.S.

LEGEND

- PROPOSED FM 3180
- PROPOSED TURNAROUND
- PROPOSED SIDEWALK
- PROPOSED RIGHT TURN LANE
- PROPOSED IH-10 OVERPASS
- PROPOSED IH-10 MAINLANES
- FUTURE ROADWAY & DRIVEWAY
- PROPOSED FRONTAGE ROAD
- PROPOSED ACCESS RAMP
- REMOVAL OF ROADWAY
- EXTENDED COMMERCIAL DRIVEWAY
- PROPOSED CONCRETE MEDIANS
- PROPOSED LANDSCAPING
- TRAFFIC FLOW
- PROPOSED RIGHT OF WAY
- TRAFFIC SIGNAL
- PROPOSED RETAINING WALL
- PROPOSED CONCRETE BARRIER

PRELIMINARY
FOR INTERIM REVIEW ONLY

BY: AYDA GONZALEZ P.E. 99304

DATE: 5/29/2017

GONZALEZ DE LA GARZA

NOT FOR CONSTRUCTION, BIDDING, OR PERMIT PURPOSES

GONZALEZ DE LA GARZA
GEOTECH ENGINEERING CONSTRUCTION MATERIALS TESTING

4900 FREDERICKSBURG RD, SUITE 200SA
SAN ANTONIO, TX 78229
(210) 614-7100
TBPE No. F-10813
TBPELS No. 10019512

Texas Department of Transportation

IH-10

ROADWAY GEOMETRIC LAYOUT

DIST #	STATE	PROJECT NO	HWY NO
6	TEXAS	IH 2004 (XXX)	IH-10

DIST	COUNTY	CONT	SECT	JOB	SHEET NO
BMT	CHAMBERS	2242	02	022	01