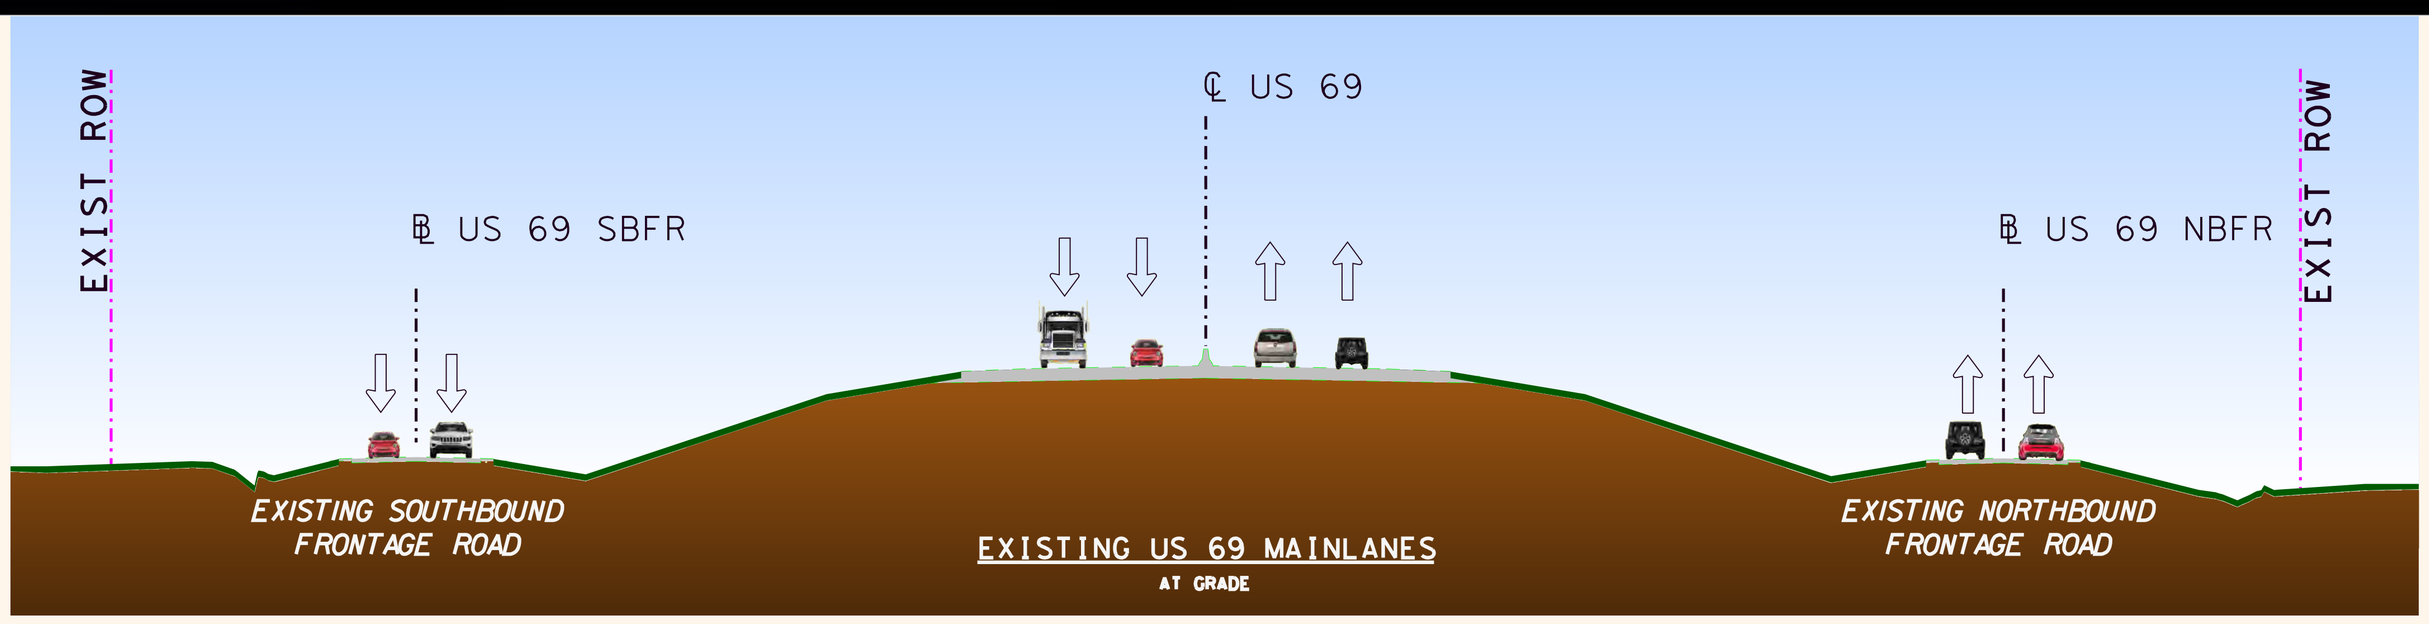

EXISTING TYPICAL SECTIONS

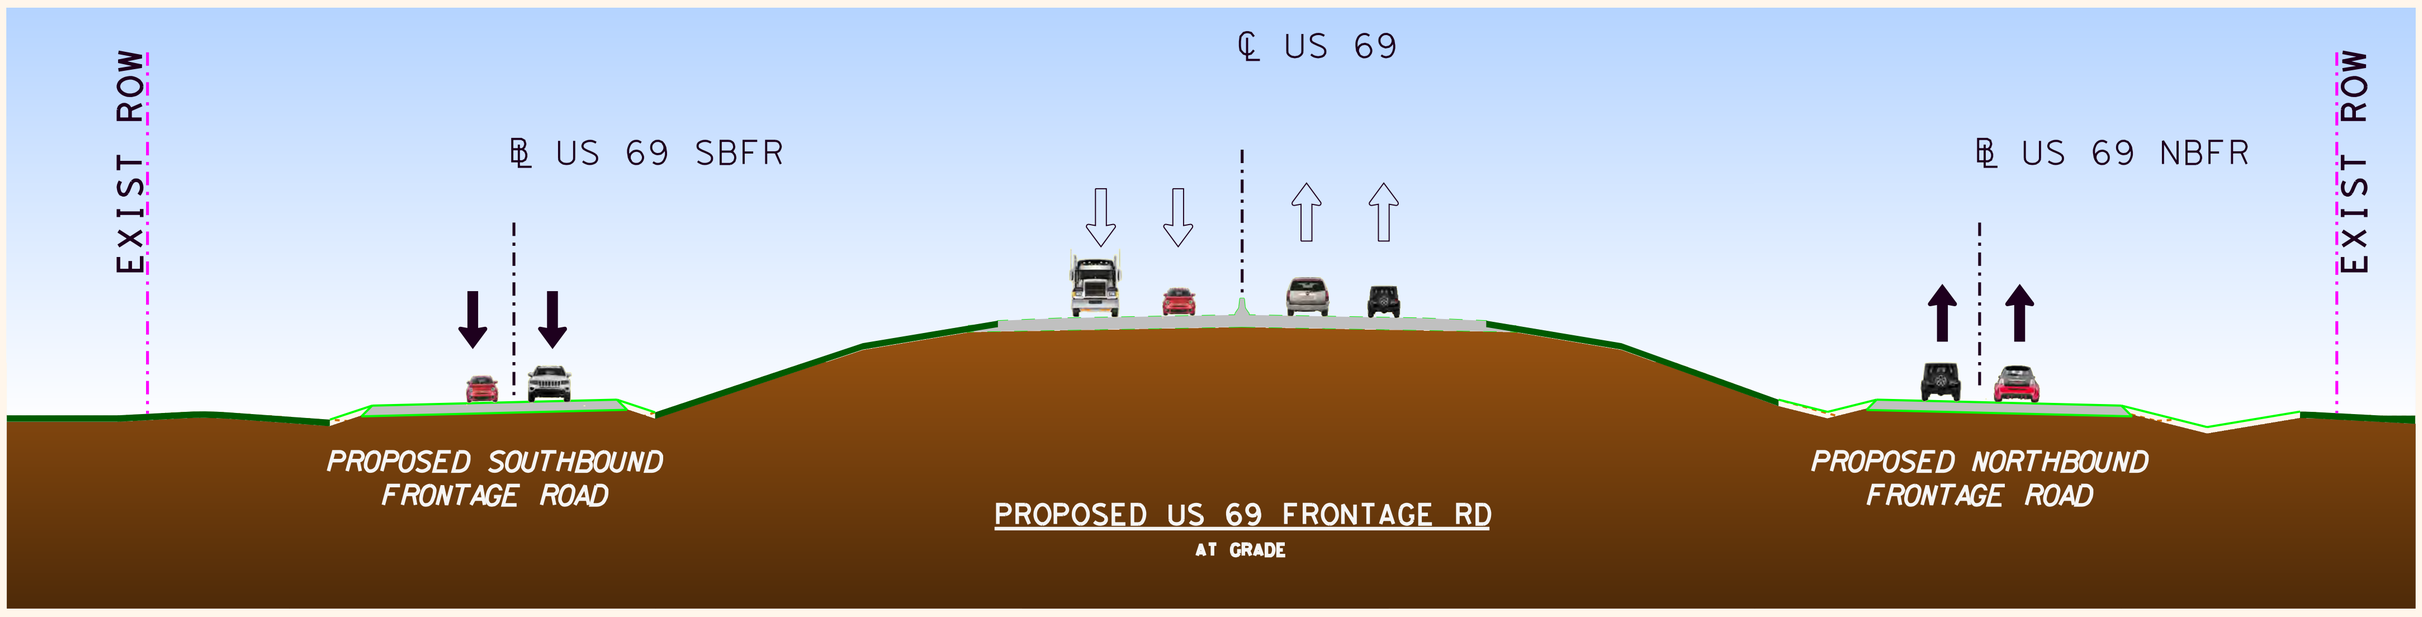

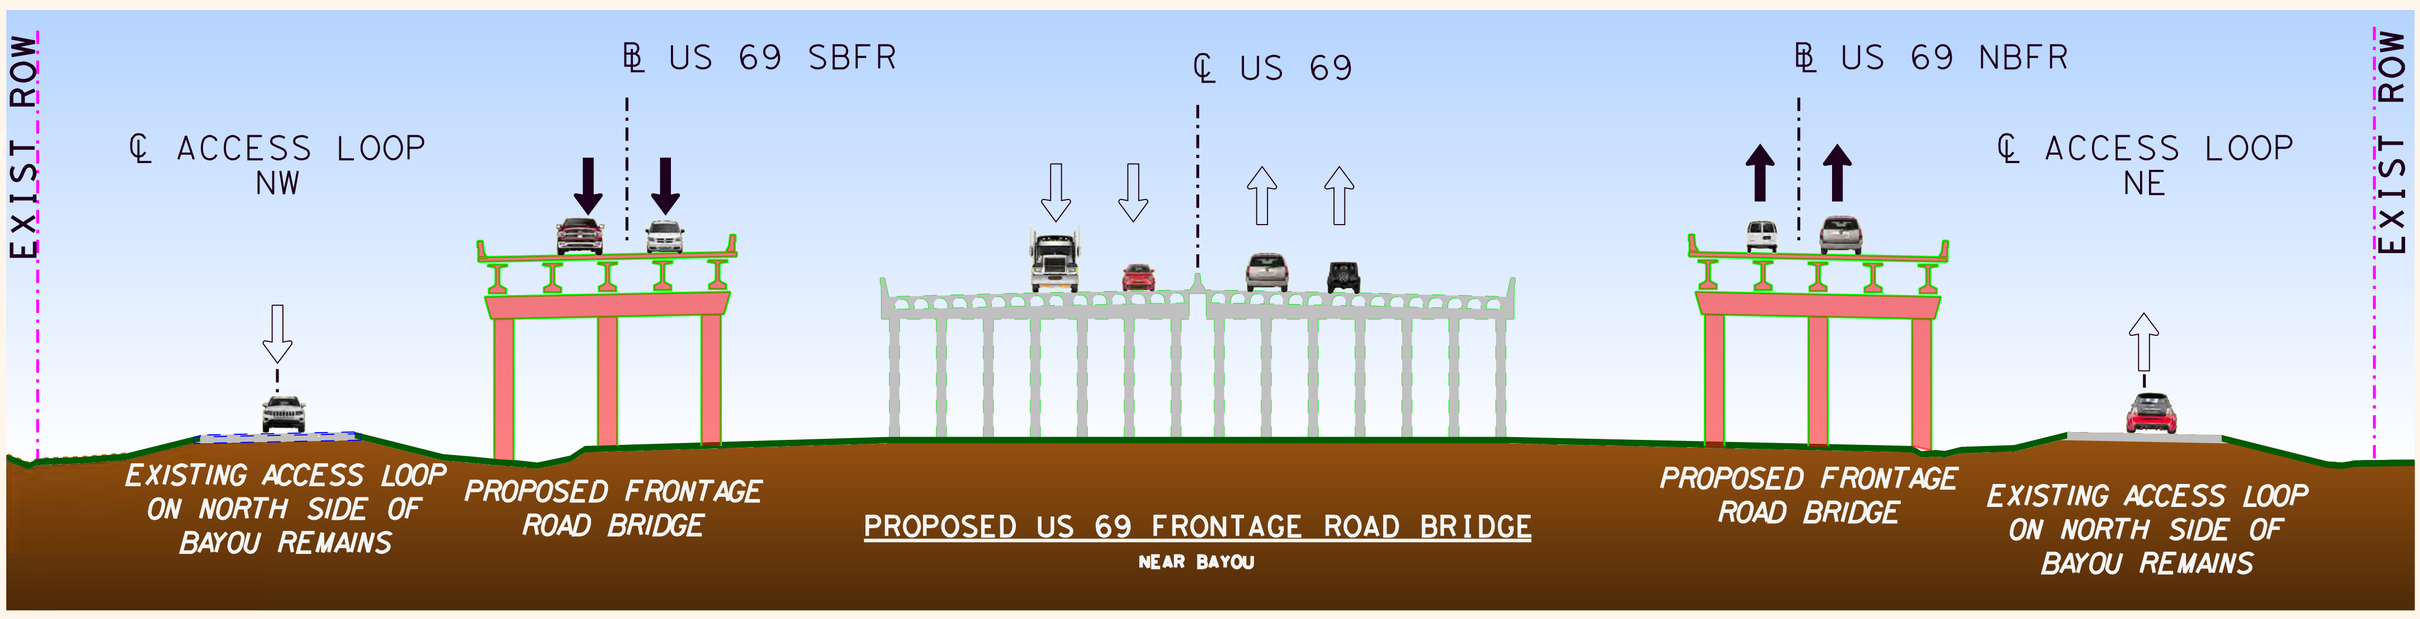

PROPOSED TYPICAL SECTIONS