Texas Department of Transportation

GEOMETRIC SCHEMATIC
FM60 / UPPR BURLESON COUNTY

ALTERNATIVE 1
UNDER AND MAINTAIN UPRR PROFILE

CSJ#: 0713-01-039
FROM: 1 MILE SOUTHWEST OF FM 60
TO: 1 MILE NORTHEAST OF FM 60

FEASIBILITY STUDY
100% SUBMITTAL

PREPARED BY: JACOBS

NOT A BIDDING DOCUMENT

PLAN VIEW SCALE: 1"=100'
PROFILE SCALE: HORIZONTAL 1"=100', VERTICAL 1"=20'

JESUS R. MARTINEZ, P.E. DATE
SERIAL NO. 115079

INTERIM REVIEW
THIS DOCUMENT IS RELEASED FOR THE PURPOSE OF REVIEW UNDER THE AUTHORITY OF JESUS R. MARTINEZ, PE 115079 ON ____. IT IS NOT TO BE USED FOR CONSTRUCTION PURPOSES.

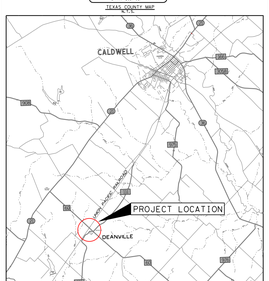

JACOBS
JACOBS ENGINEERING GROUP, INC. FIRM #2966

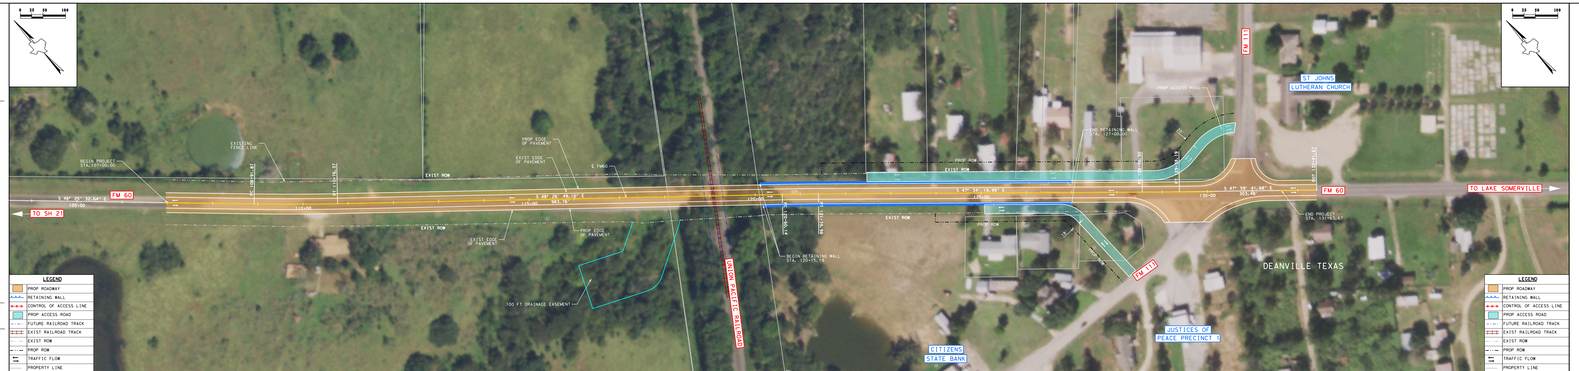

LEGEND
- PROP ROADWAY
- RETAINING WALL
- CONTROL OF ACCESS LINE
- PROP ACCESS ROAD
- FUTURE RAILROAD TRACK
- EXIST RAILROAD TRACK
- EXIST ROW
- PROP ROW
- TRAFFIC FLOW
- PROPERTY LINE

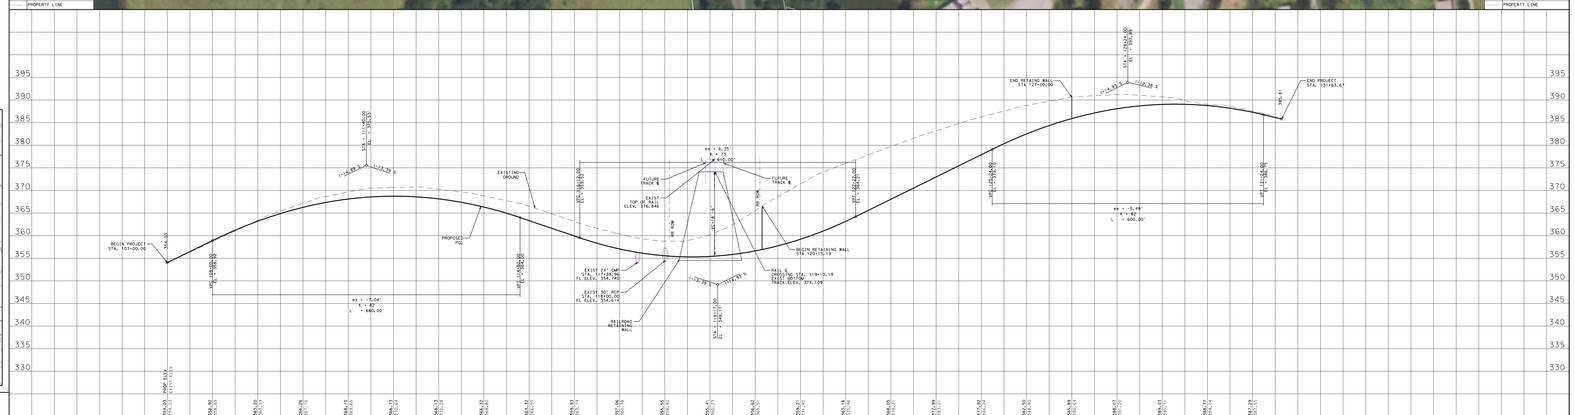

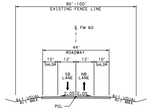

PROPOSED FM 60 TYPICAL SECTION
FROM STA 107+00.00 TO STA 107+15.19
FROM STA 121+00.00 TO STA 131+61.67

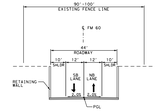

PROPOSED FM 60 TYPICAL SECTION
FROM STA 120+15.19 TO STA 121+00.00

8/20/2019