LEGEND:

- EXISTING RIGHT-OF-WAY
- PROPOSED RIGHT-OF-WAY
- PARCEL BOUNDARY
- PROPOSED PAVEMENT/ BRIDGE EDGE
- FUTURE STUDY
- PROPOSED DENIAL OF ACCESS
- TRAFFIC LANE
- STREAM (NHD)
- WETLAND (NWI)
- 100-YEAR FEMA FLOODPLAIN
- PROPOSED MAINLANES
- PROPOSED FRONTAGE AND SIDE ROADS
- PROPOSED BRIDGES
- PROPOSED RAMPS
- PROPOSED BY OTHERS

NOTE: ADDITIONAL R.O.W. AND/OR EASEMENTS MAY BE REQUIRED TO ACCOMMODATE PROJECT DRAINAGE AND CHANNEL GRADING.

PRELIMINARY
SUBJECT TO CHANGE

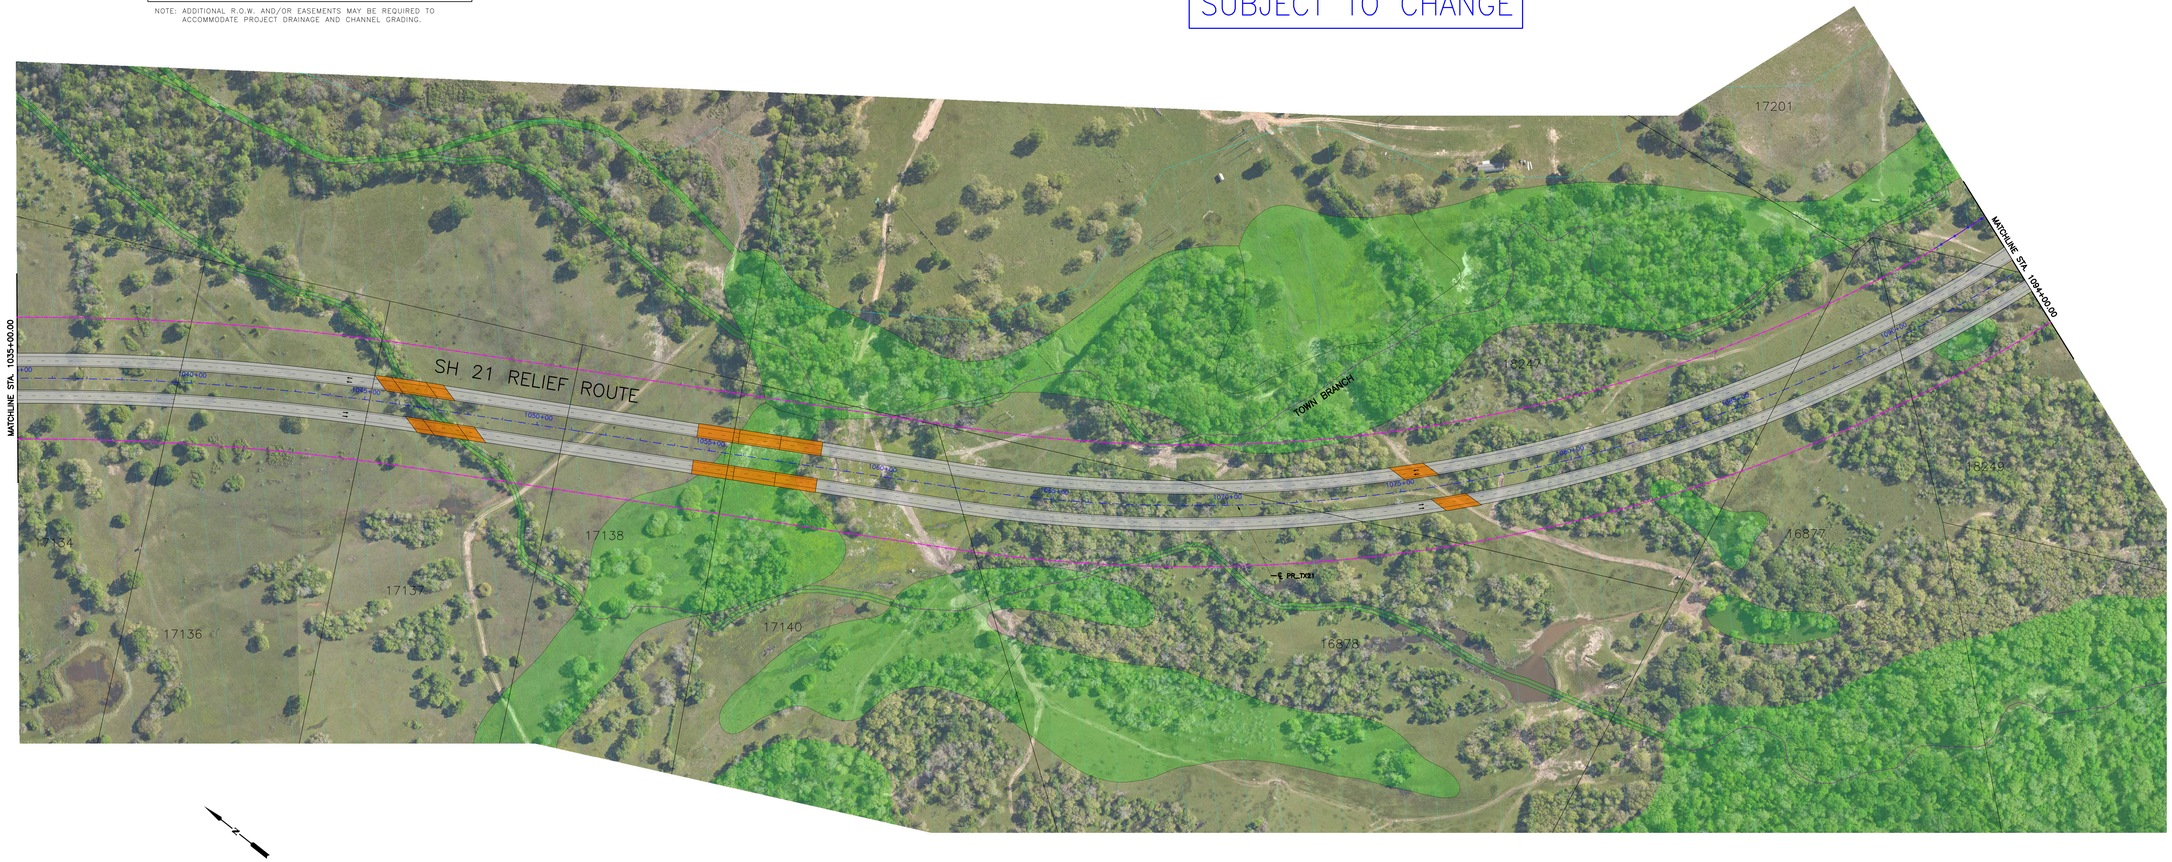

PRELIMINARY DESIGN SCHEMATIC

SH 21 RELIEF ROUTE FROM EAST OF FM 1452 TO WEST OF FM 2346 MADISON COUNTY

SCALE 1" = 100' HORZ

ROLL 2 OF 10

CP&Y
TEXAS REGISTERED ENGINEERING FIRM F-1741
13809 RESEARCH BLVD., SUITE 300
AUSTIN, TX 78750

Texas Department of Transportation

PRELIMINARY DESIGN SCHEMATIC

SH 21 RELIEF ROUTE FROM EAST OF FM 1452 TO WEST OF FM 2346 MADISON COUNTY

SCALE 1" = 100' HORZ

ROLL 2 OF 10

CP&Y
TEXAS REGISTERED ENGINEERING FIRM F-1741
13809 RESEARCH BLVD., SUITE 300
AUSTIN, TX 78750

Texas Department of Transportation