LEGEND:

- EXISTING RIGHT-OF-WAY
- PROPOSED RIGHT-OF-WAY
- PARCEL BOUNDARY
- PROPOSED PAVEMENT/ BRIDGE EDGE
- FUTURE STUDY
- PROPOSED DENIAL OF ACCESS
- TRAFFIC LANE
- STREAM (NHD)
- WETLAND (NWI)
- 100-YEAR FEMA FLOODPLAIN
- PROPOSED MAINLANES
- PROPOSED FRONTAGE AND SIDE ROADS
- PROPOSED BRIDGES
- PROPOSED RAMPS
- PROPOSED BY OTHERS

NOTE: ADDITIONAL R.O.W. AND/OR EASEMENTS MAY BE REQUIRED TO ACCOMMODATE PROJECT DRAINAGE AND CHANNEL GRADING.

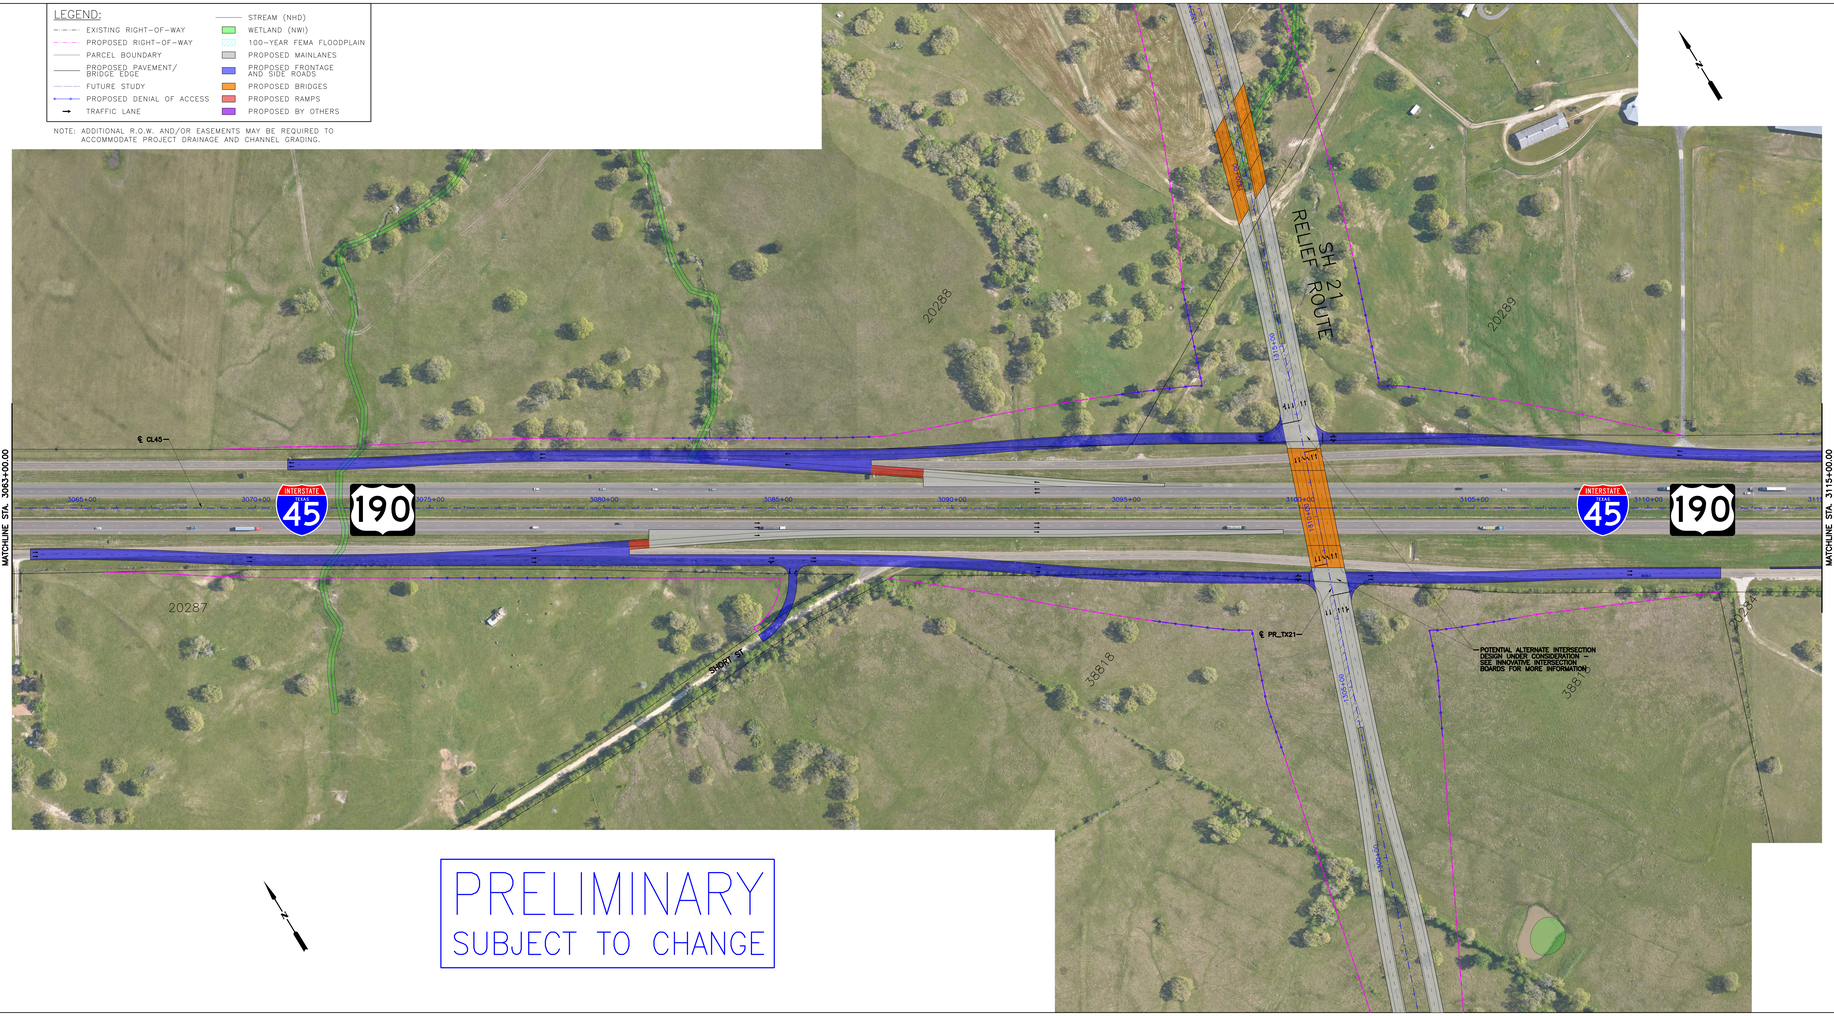

PRELIMINARY
SUBJECT TO CHANGE

CP&Y
ENGINEERING FIRM F-1741
13809 RESEARCH BLVD, SUITE 300
AUSTIN, TX 78750

ROLL 9 OF 10

SH 21 RELIEF ROUTE
FROM EAST OF FM 1452
TO WEST OF FM 2346
MADISON COUNTY

SCALE 1" = 100' HORZ

PRELIMINARY DESIGN
SCHEMATIC

Texas Department of Transportation

5:19:41 PM 11/5/2019

pw:\Active Projects\TXAU\41120.00\7\AU41120.07.R.001 Plans and Drawings\R.001 Exhibits\Public Meeting #01\41120.07.R.001 PL_Exhibit_IH45_02.dgn