Texas Department of Transportation®

CSJ: 0050-03-096
HIGHWAY: SH 6
FROM: AT FM 2
TO:

ROLL 1 OF 1

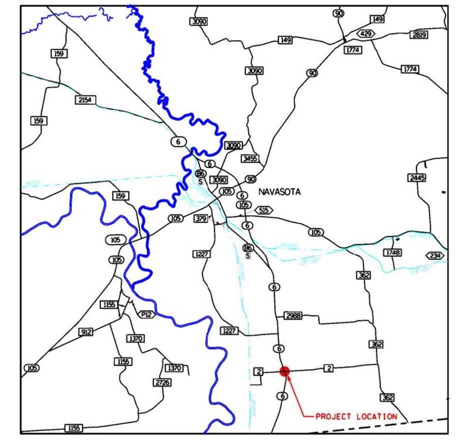

ROADWAY:	DESIGN SPEED:	FUNCTIONAL CLASSIFICATION:
SH 6 MAINLANES	70 MPH	RURAL PRINCIPAL ARTERIAL
SH 6 RAMPS	50 MPH	RURAL FREEWAY RAMP
FM 2	40 MPH	RURAL MINOR/MAJOR COLLECTOR

DOUCMENT PREPARED BY: TXDOT - BRYAN DISTRICT

BRYAN C. BROWN, P.E.
P.E. SERIAL NO. 128437

DATE

NOT A BIDDING DOCUMENT

LEGEND

- SH 6 BASELINE
- PROPOSED ALIGNMENTS
- PROPOSED EDGE OF PAVEMENT
- PROPOSED TRAFFIC BARRIER
- PROPERTY LINES
- EXISTING ROW
- PROPOSED ROW & CONTROLL OF ACCESS
- PROPOSED ROW
- PROPOSED ROADWAY
- PROPOSED BRIDGES
- PROPOSED DRIVEWAYS
- PROPOSED PAVEMENT REMOVAL

PLAN VIEW SCALE HORIZONTAL: 1" = 100'
0 50 100 200 FT

PROFILE VIEW SCALE HORIZONTAL: 1" = 100'
VERTICAL: 1" = 40'
0 50 100 200 FT
0 20 40 80 FT

TYPICAL SECTION SCALE HORIZONTAL: 1" = 100'
0 50 100 200 FT

HORIZONTAL CURVE GEOMETRY

ALIGNMENT	CURVE	PC	PT	DELTA	LENGTH	TANGENT	RADIUS	SUPERELEVATION	DESIGN SPEED
SH6_SBML	SBML_1	2010+63.40	2028+72.80	30.6	1,809.40	926.81	3,390.00	-5.0%	70
SH6_SBML	SBML_2	2035+61.47	2040+40.85	4.9	479.39	239.84	5,580.00	-3.4%	70
SH6_SBML	SBML_3	2053+46.20	2058+86.91	5.6	540.71	270.57	5,580.00	3.4%	70
SH6_NBML	NBML_1	3012+19.25	3026+42.32	30.2	1,423.08	728.48	2,700.00	5.6%	70
SH6_NBML	NBML_2	3037+19.94	3039+70.55	2.6	250.61	125.33	5,580.00	3.4%	70
SH6_NBML	NBML_3	3056+19.63	3059+54.29	3.4	334.66	167.38	5,580.00	-3.4%	70
SH6_SBR	SBR_1	200+00.00	211+31.13	21.8	1,131.13	572.52	2,966.47	-3.4%	50
SH6_NBR	NBR_1	303+63.95	310+16.27	18.8	652.32	329.11	1,990.00	4.4%	50
SH6_NBR	NBR_2	316+17.01	320+29.84	11.0	412.83	207.04	2,160.00	4.2%	50
SH6_NBR	NBR_3	323+76.90	325+77.91	5.3	201.02	100.58	2,160.00	-4.2%	50
FM2_ML	FM2_1	403+26.53	404+78.60	1.7	152.07	76.04	5,280.00	-2.0%	40

SH6 SB MAINLANES CROSS SLOPE TABLE

ALIGNMENT	STATION	CROSS SLOPE	SUPERELEVATION PHASE
SH6_SBML	2000+00.00	-2.00%	BEGIN (NORMAL CROWN)
SH6_SBML	2009+24.00	-2.00%	NORMAL CROWN IN
SH6_SBML	2011+04.00	-5.00%	FULL SUPER IN
SH6_SBML	2028+37.00	-5.00%	FULL SUPER OUT
SH6_SBML	2030+17.00	-2.00%	NORMAL CROWN OUT
SH6_SBML	2034+94.00	-2.00%	NORMAL CROWN IN
SH6_SBML	2035+78.00	-3.40%	FULL SUPER IN
SH6_SBML	2040+24.00	-3.40%	FULL SUPER OUT
SH6_SBML	2041+08.00	-2.00%	NORMAL CROWN OUT
SH6_SBML	2050+87.00	-2.00%	NORMAL CROWN IN
SH6_SBML	2054+11.00	3.40%	FULL SUPER IN
SH6_SBML	2058+86.91	3.40%	END (FULL SUPER)

SH6 NB MAINLANES CROSS SLOPE TABLE

ALIGNMENT	STATION	CROSS SLOPE	SUPERELEVATION PHASE
SH6_NBML	3000+00.00	-2.00%	BEGIN (NORMAL CROWN)
SH6_NBML	3009+53.00	-2.00%	NORMAL CROWN IN
SH6_NBML	3013+19.00	5.60%	FULL SUPER IN
SH6_NBML	3025+51.00	5.60%	FULL SUPER OUT
SH6_NBML	3030+07.00	-2.00%	NORMAL CROWN OUT
SH6_NBML	3034+61.00	-2.00%	NORMAL CROWN IN
SH6_NBML	3037+85.00	3.40%	FULL SUPER IN
SH6_NBML	3039+06.00	3.40%	FULL SUPER OUT
SH6_NBML	3042+30.00	-2.00%	NORMAL CROWN OUT
SH6_NBML	3055+51.00	-2.00%	NORMAL CROWN IN
SH6_NBML	3056+35.00	-3.40%	FULL SUPER IN
SH6_NBML	3059+54.29	-3.40%	END (FULL SUPER)

SH6 NB RAMPS CROSS SLOPE TABLE

ALIGNMENT	STATION	CROSS SLOPE	SUPERELEVATION PHASE
SH6_NBR	300+00.00	5.60%	BEGIN (NBML SUPER)
SH6_NBR	302+13.00	-2.00%	NORMAL CROWN OUT
SH6_NBR	302+39.00	-2.00%	NORMAL CROWN IN
SH6_NBR	304+18.00	4.40%	FULL SUPER IN
SH6_NBR	309+63.00	4.40%	FULL SUPER OUT
SH6_NBR	311+42.00	-2.00%	NORMAL CROWN OUT
SH6_NBR	314+95.00	-2.00%	NORMAL CROWN IN
SH6_NBR	316+69.00	4.20%	FULL SUPER IN
SH6_NBR	319+78.00	4.20%	FULL SUPER OUT
SH6_NBR	321+52.00	-2.00%	NORMAL CROWN OUT
SH6_NBR	323+34.00	-2.00%	NORMAL CROWN IN
SH6_NBR	323+96.00	-4.20%	FULL SUPER IN
SH6_NBR	325+59.00	-4.20%	FULL SUPER OUT
SH6_NBR	326+21.00	-2.00%	NORMAL CROWN OUT
SH6_NBR	326+27.21	-2.00%	END (NORMAL CROWN)

SH6 SB RAMPS CROSS SLOPE TABLE

ALIGNMENT	STATION	CROSS SLOPE	SUPERELEVATION PHASE
SH6_SBR	200+00.00	-5.00%	BEGIN (SBML SUPER)
SH6_SBR	200+45.00	-3.40%	FULL SUPER IN
SH6_SBR	211+19.00	-3.40%	FULL SUPER OUT
SH6_SBR	211+58.00	-2.00%	NORMAL CROWN OUT
SH6_SBR	238+26.00	-2.00%	NORMAL CROWN
SH6_SBR	239+28.48	1.65%	END (SBML SUPER TRANS)

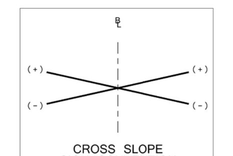

CROSS SLOPE SIGN CONVENTION

FM 2 CROSS SLOPE TABLE

		LEFT CROSS SLOPE		RIGHT CROSS SLOPE	
ALIGNMENT	STATION	CROSS SLOPE	SUPERELEVATION PHASE	CROSS SLOPE	SUPERELEVATION PHASE
FM2_ML	400+00.00	-2.00%	BEGIN (NORMAL CROWN)	-2.00%	BEGIN (NORMAL CROWN)
FM2_ML	403+55.00	-2.00%	NORMAL CROWN IN	-2.00%	NORMAL CROWN IN
FM2_ML	404+38.00	-2.00%	FULL SUPER IN	2.00%	FULL SUPER IN
FM2_ML	408+11.00	-2.00%	FULL SUPER OUT	2.00%	FULL SUPER OUT
FM2_ML	409+77.00	-2.00%	NORMAL CROWN OUT	-2.00%	NORMAL CROWN OUT
FM2_ML	410+78.46	-2.00%	END (NORMAL CROWN)	-2.00%	END (NORMAL CROWN)

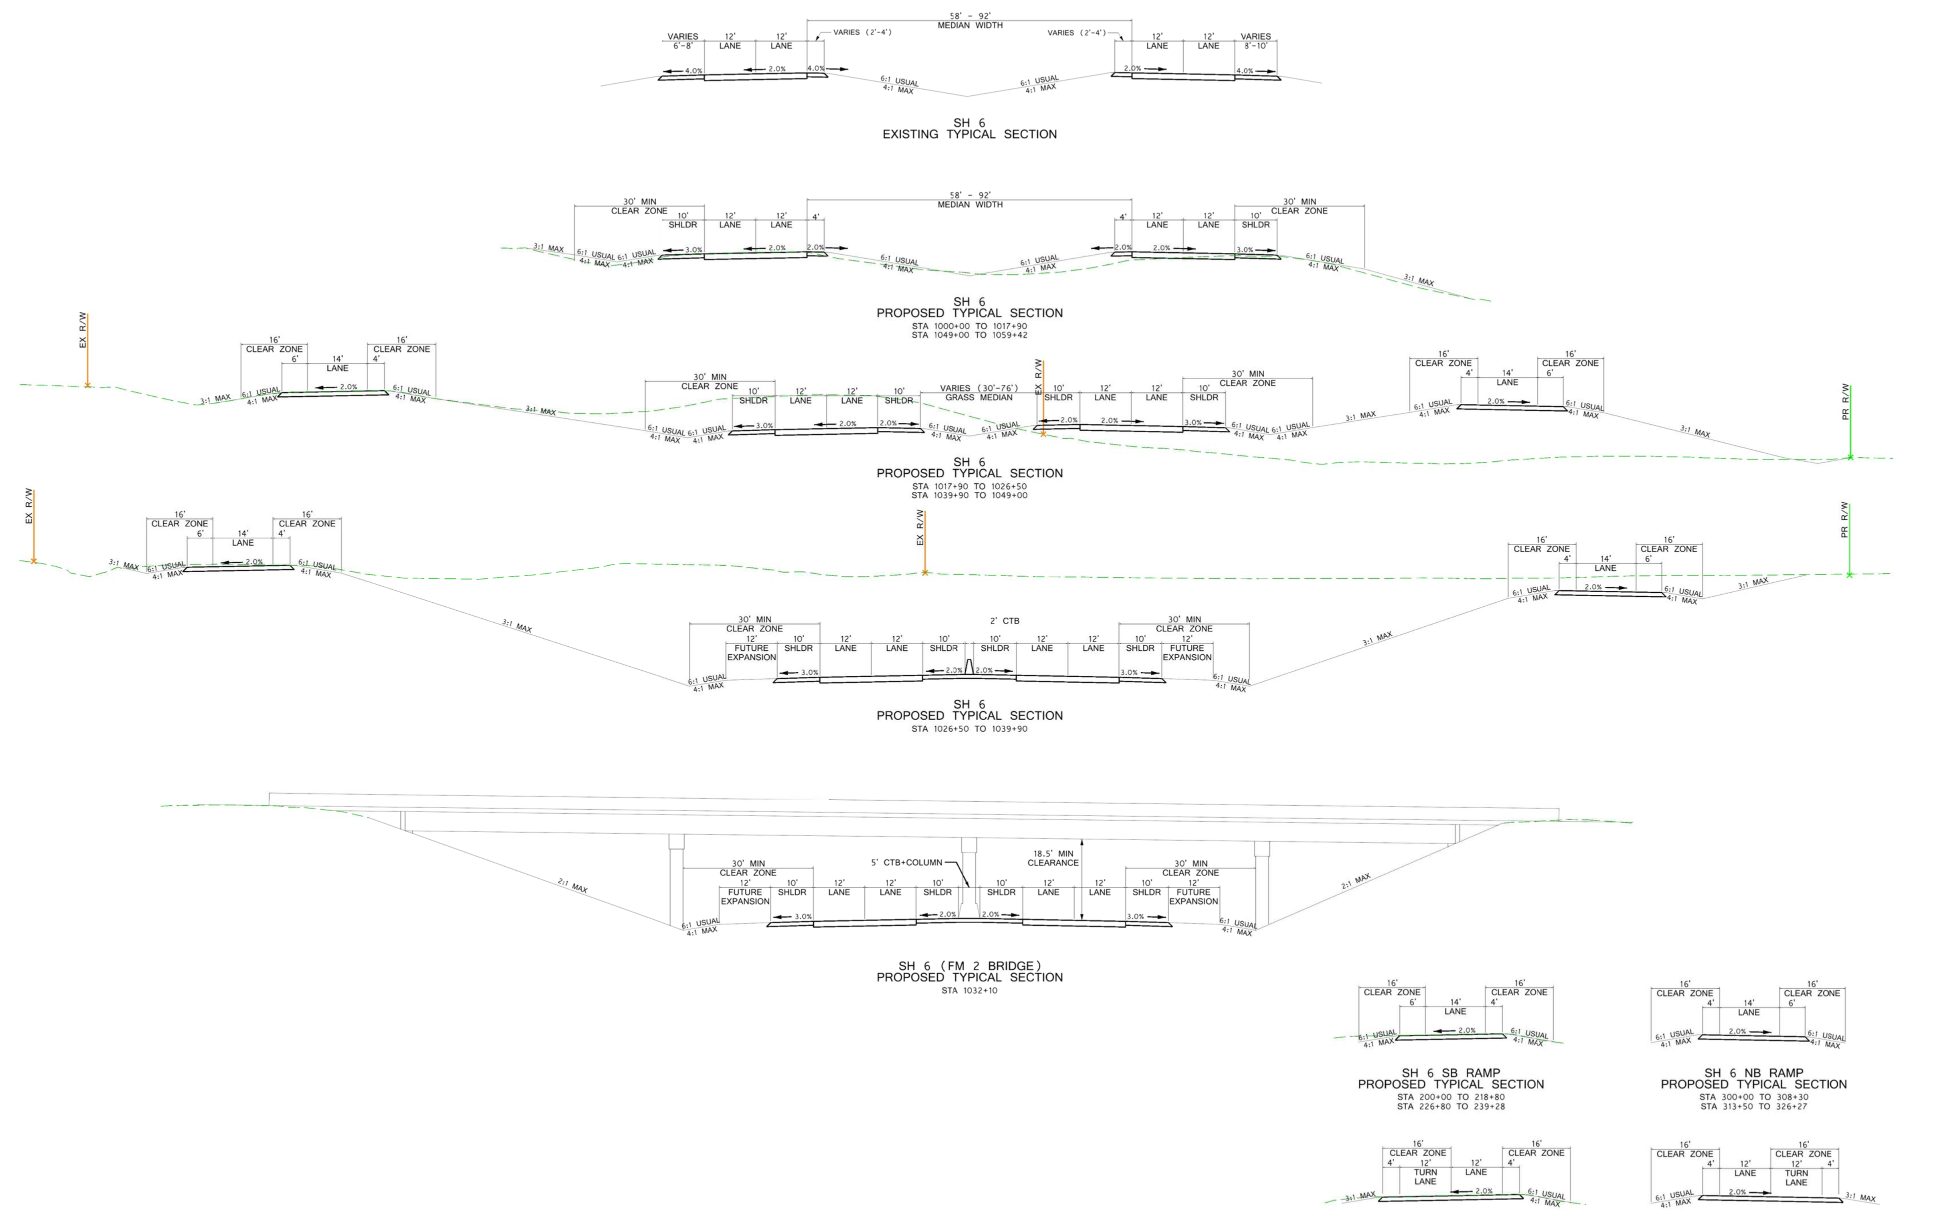

SH 6
EXISTING TYPICAL SECTION

SH 6
PROPOSED TYPICAL SECTION
STA 1000+00 TO 1017+90
STA 1049+00 TO 1059+42

SH 6
PROPOSED TYPICAL SECTION
STA 1017+90 TO 1026+50
STA 1039+90 TO 1049+00

SH 6
PROPOSED TYPICAL SECTION
STA 1026+50 TO 1039+90

SH 6 (FM 2 BRIDGE)
PROPOSED TYPICAL SECTION
STA 1032+10

SH 6 SB RAMP
PROPOSED TYPICAL SECTION
STA 200+00 TO 218+80
STA 226+80 TO 239+28

SH 6 NB RAMP
PROPOSED TYPICAL SECTION
STA 300+00 TO 308+30
STA 313+50 TO 326+27

FM 2
PROPOSED TYPICAL SECTION
STA 400+00 TO 402+70
STA 409+80 TO 410+78

FM 2 (BRIDGE)
PROPOSED TYPICAL SECTION
STA 405+00 TO 407+50

SH 6 SB RAMP (@ FM 2)
PROPOSED TYPICAL SECTION
STA 218+80 TO 226+80

SH 6 NB RAMP(@ FM 2)
PROPOSED TYPICAL SECTION
STA 308+30 TO 313+50

FM 2 (@ SB RAMP)
PROPOSED TYPICAL SECTION
STA 402+70 TO 405+00

FM 2 (@ NB RAMP)
PROPOSED TYPICAL SECTION
STA 407+50 TO 409+80

PROJECTED TRAFFIC VOLUMES

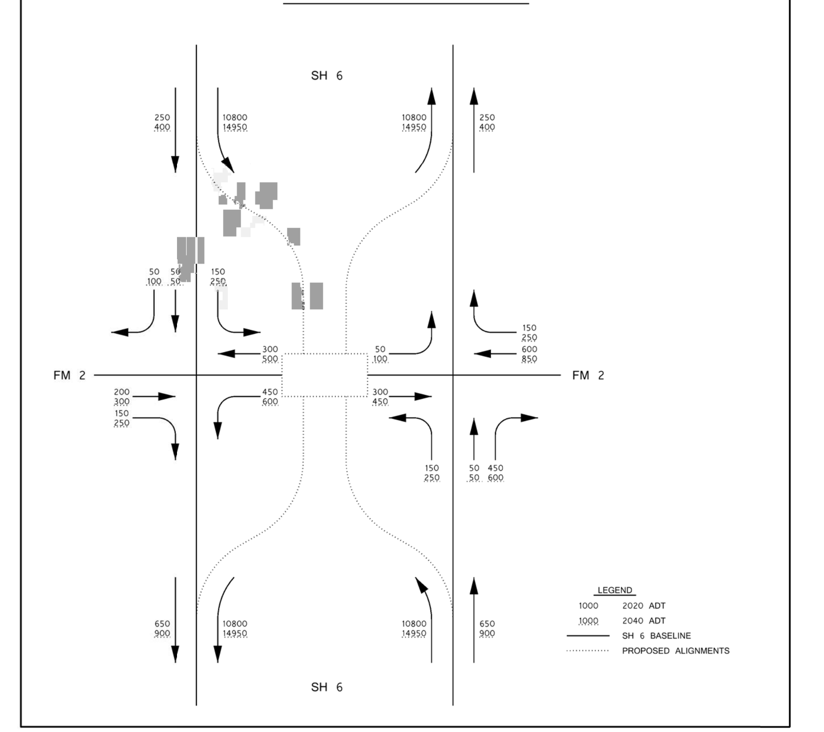

SOUTHBOUND MAINLANE PROFILE

NORTHBOUND MAINLANE PROFILE

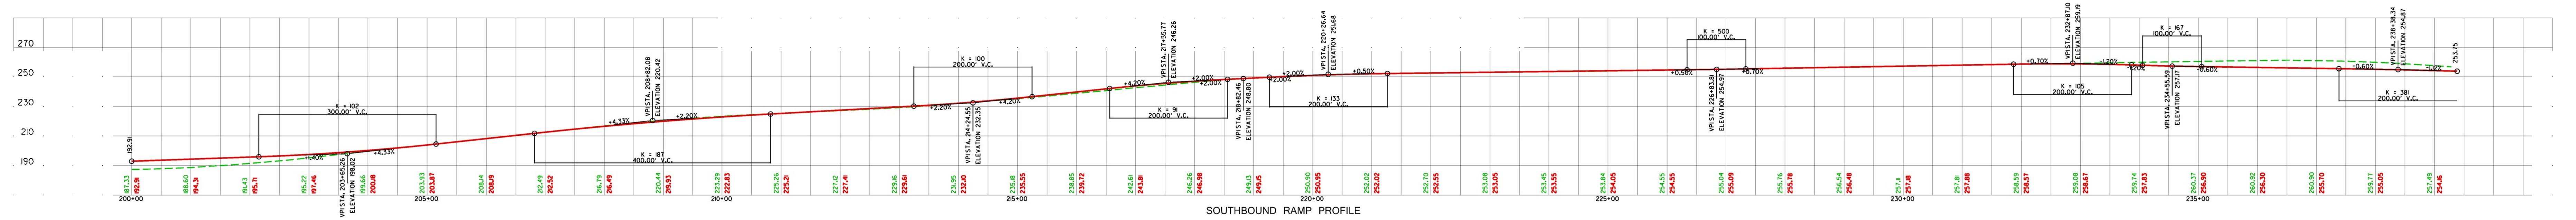

SOUTHBOUND RAMP PROFILE

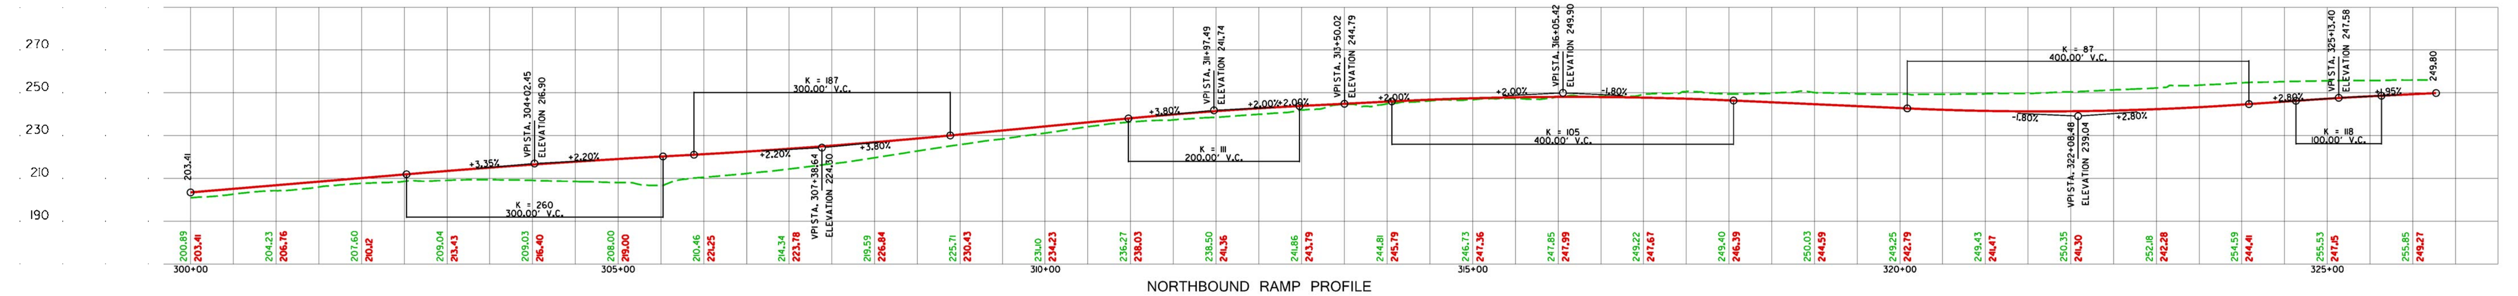

NORTHBOUND RAMP PROFILE

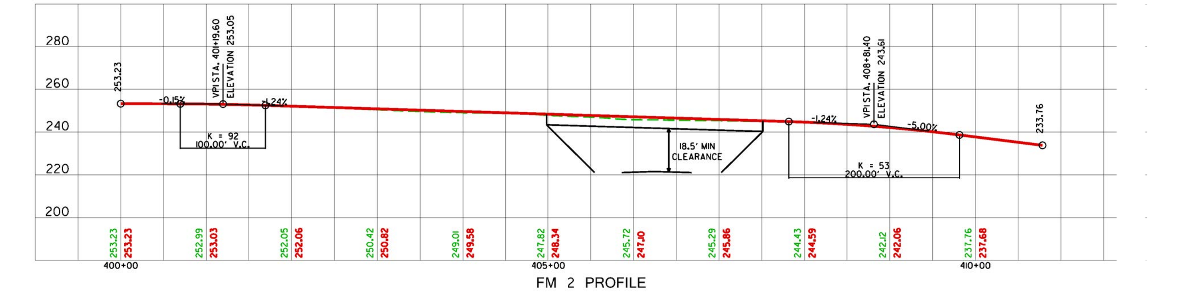

FM 2 PROFILE