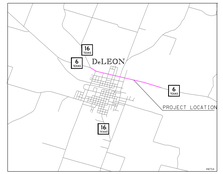

Location / Key Map

LEGEND

- Roadway Project
- Sidewalks
- Existing & Proposed Right-of-Way
- City Limits
- Traffic Direction

TEXAS DEPARTMENT OF TRANSPORTATION
BROWNWOOD DISTRICT

GEOMETRIC LAYOUT

STATE HIGHWAY 6

CSJ No. 0257-05-045

COMANCHE COUNTY

FOR THE CONSTRUCTIONOF WIDEN NON-FREEWAY CONSISTING OF GRADING, STORM DRAIN, C & G, ACP AND SIGNALS

NET LENGTH OF PROJECT = 10,200 FT. = 1.93 MI
NET LENGTH OF BRIDGE = 00.00 FT. = 0.00 MI
NET LENGTH OF PROJECT = 00.00 FT. = 0.00 MI

PREPARED BY VOLKERT, INC.
FIRM No. 12679
UNDER THE SUPERVISION OF
TREVOR L. REED, PE

SERIAL NUMBER 115984

NOT INTENDED FOR CONSTRUCTION, BIDDING OR PERMIT PURPOSES

PROJECT LENGTH = 1.93 MILES
DESIGN SPEED = 35 MPH

DATE SUBMITTED

DATE REVISED

DATE APPROVED

0 100 200
HORIZONTAL
0 10 20
VERTICAL
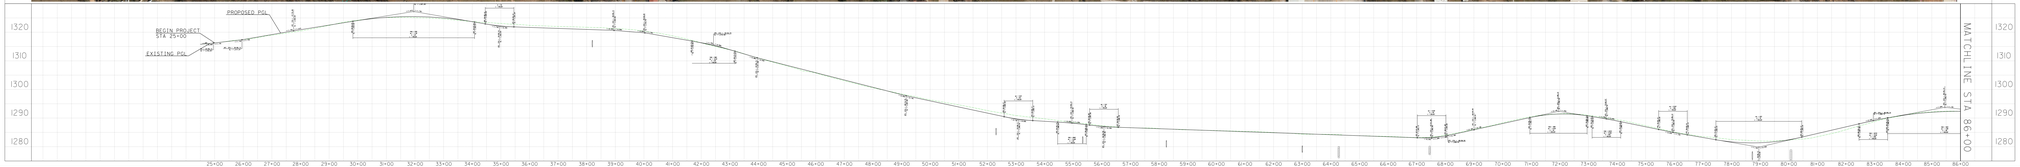
VOLKERT