SCHEMATIC LAYOUT
CITY OF BROWNWOOD
EASTLAND COUNTY
SH6/LUBBOCK ST.

Texas Department of Transportation

BROWNWOOD DISTRICT

DATE:OCT-2018
REVISION DATE:
APPROVED:

CSJ = 0257-04-031

FUNCTIONAL CLASSIFICATION:
PRINCIPAL ARTERIAL
FOUR LANE URBAN STREET

DESIGN SPEED = 35 MPH

TRAFFIC DATA:
ADT 2016 = 3,500
ADT 2036 = 4,900

EXISTING UNIMPROVED TYPICAL SECTION
DRESSENT ST. TO COMANCHE C/L

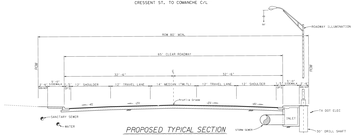
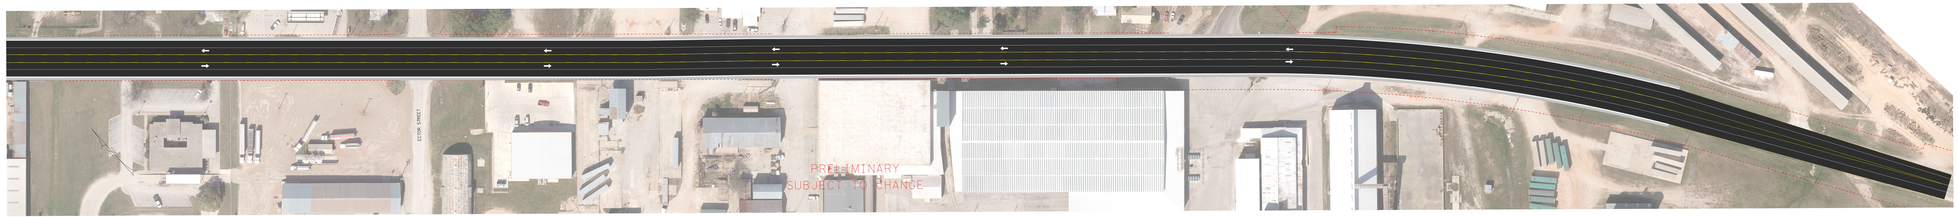
PROPOSED TYPICAL SECTION
DRESSENT ST. TO COMANCHE C/L