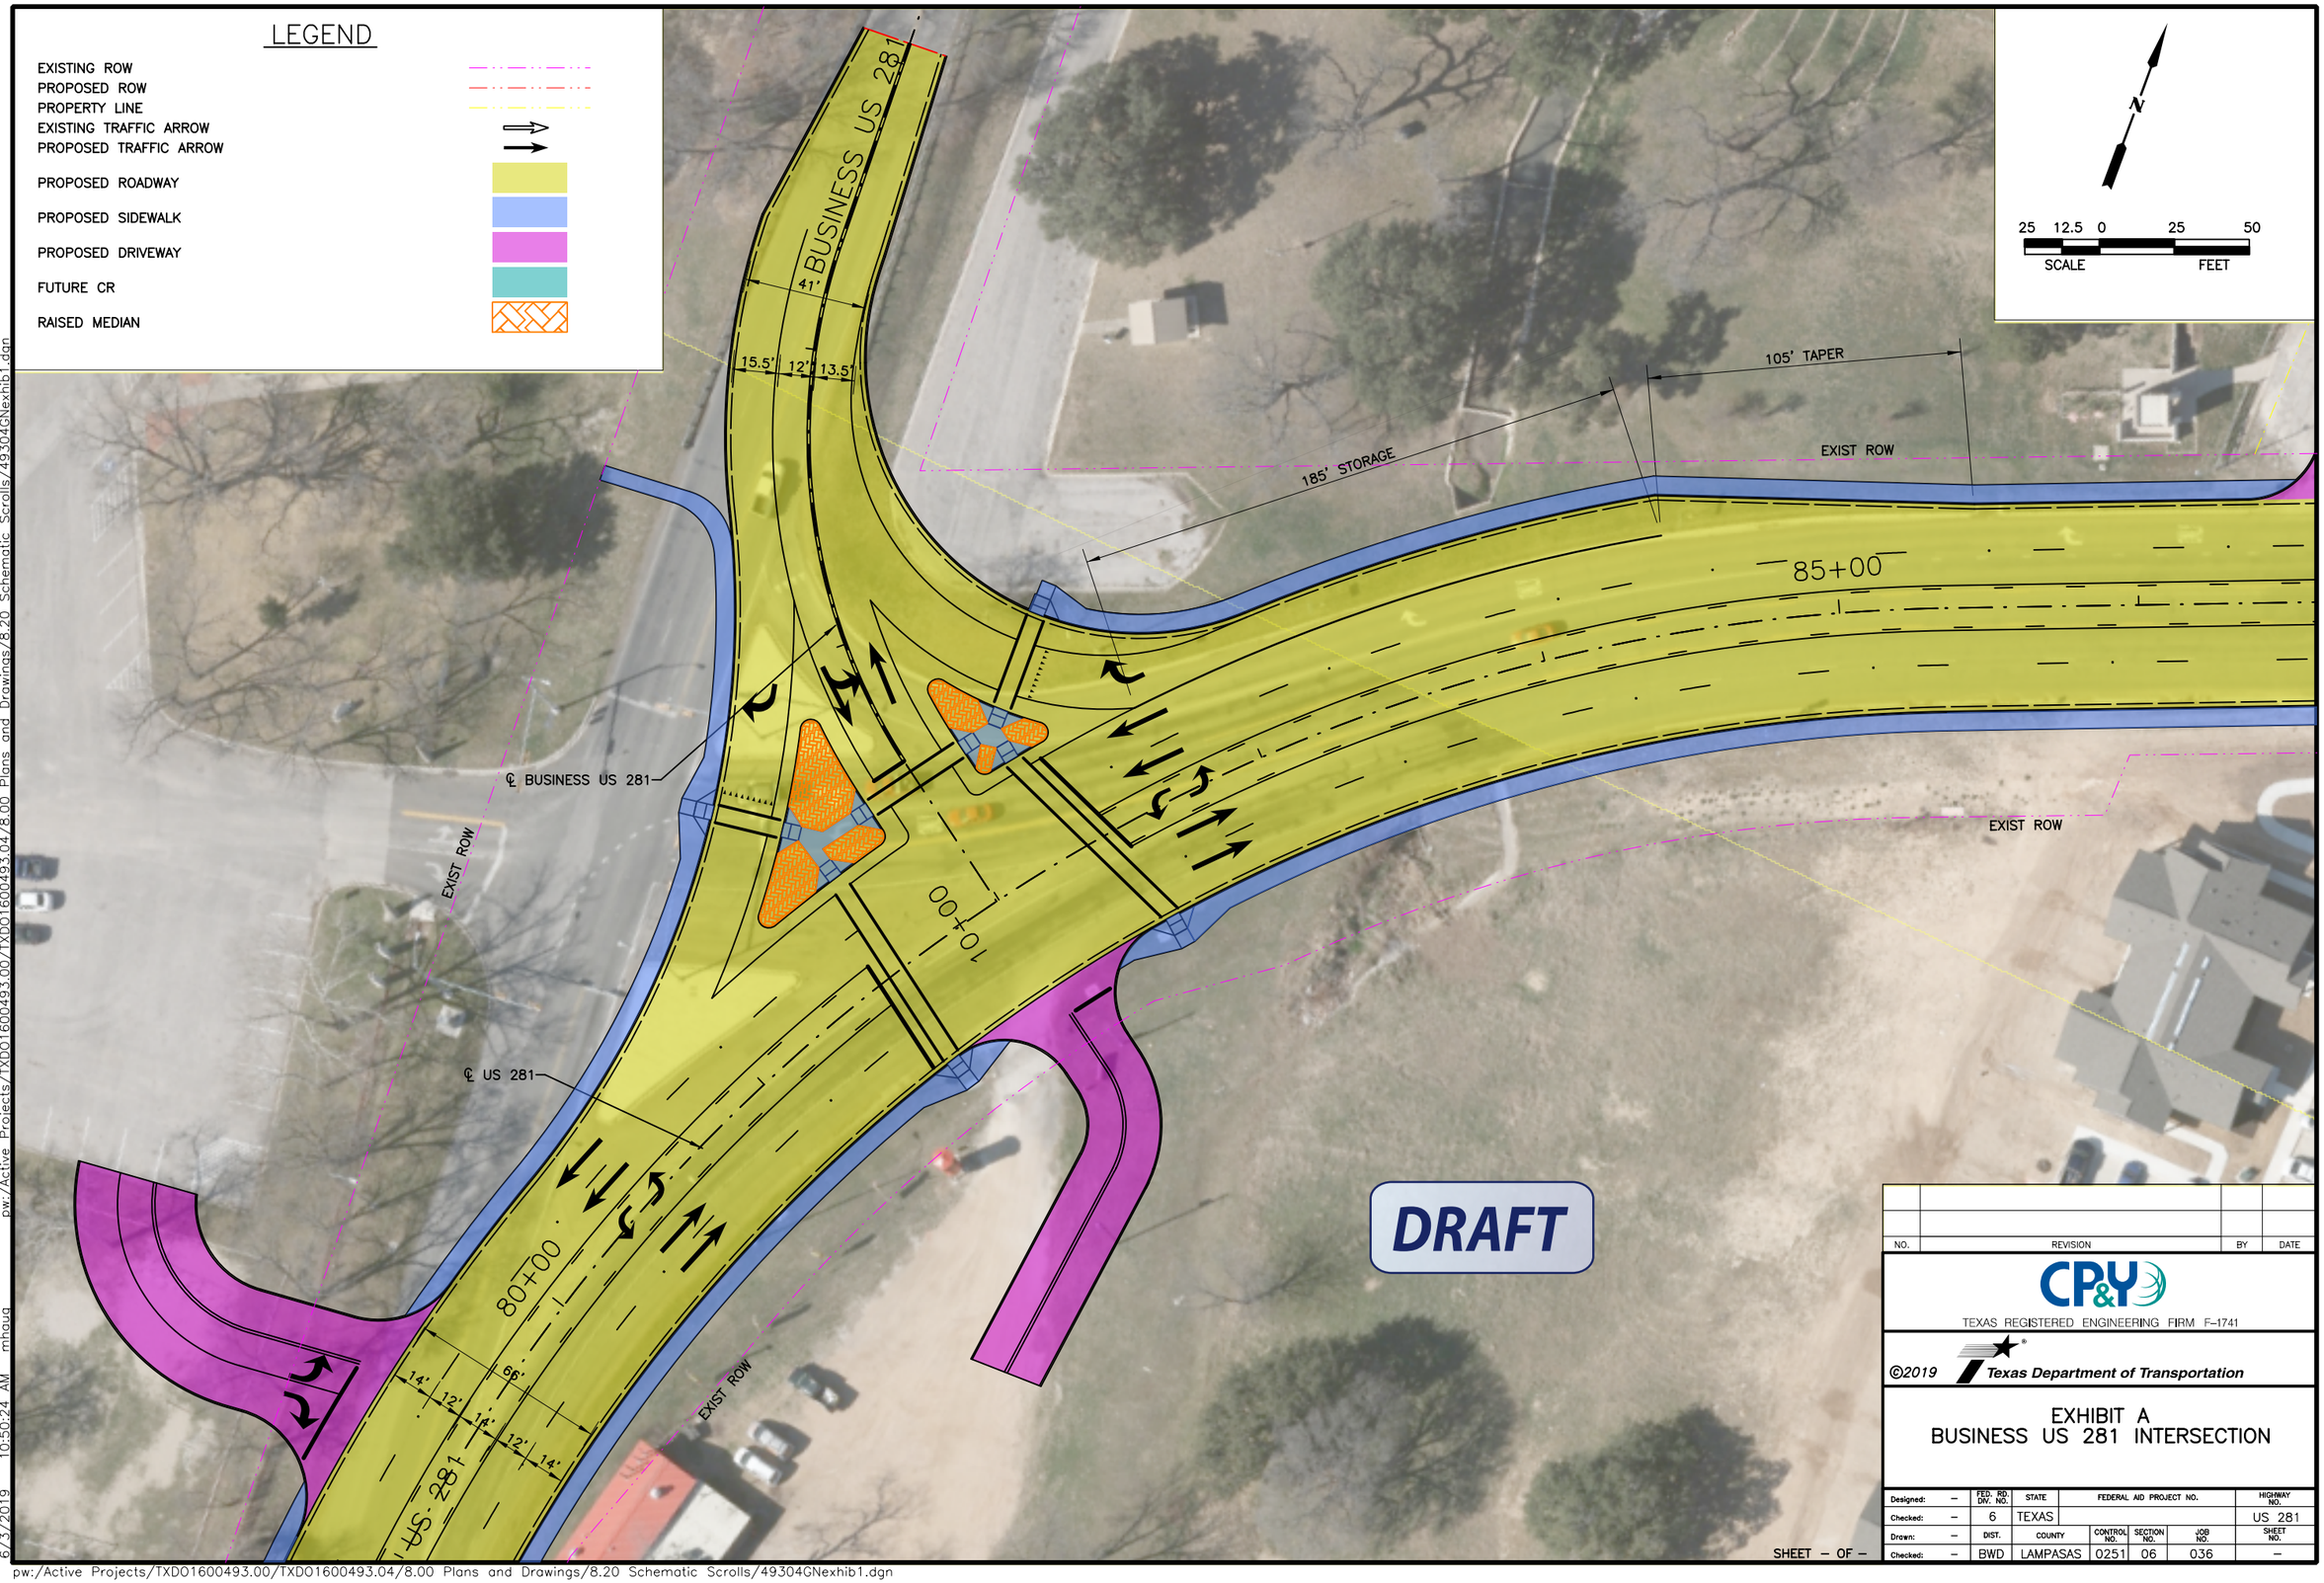

6/3/2019 10:50:24 AM mhaug
cpycolor_ANSIB.tbl
cpypdf_ANSIB.pltcfg
pw:/Active Projects/TXD01600493.00/TXD01600493.04/8.00 Plans and Drawings/8.20 Schematic Scrolls/49304GNexhib1.dgn

pw:/Active Projects/TXD01600493.00/TXD01600493.04/8.00 Plans and Drawings/8.20 Schematic Scrolls/49304GNexhib1.dgn