Texas Department of Transportation

CORPUS CHRISTI DISTRICT

PROPOSED PROJECT LAYOUT FM 893

CSJ:	1209-01-030
HIGHWAY:	FM 893
COUNTY:	SAN PATRICIO
LIMITS:	FROM: STARK RD TO: 0.2 MI W OF CR 3567
LENGTH:	APPROX. 1.410 MI
DESC:	UPGRADE ROADWAY TO 5 LANE CURB AND GUTTER
FUNCTIONAL CLASS:	MAJOR COLLECTOR
ADT:	2017 1,900 2037 2,600
DESIGN SPEED:	45 MPH
SCALE:	1" = 100'

VICINITY MAP

PRELIMINARY
SUBJECT TO REVISION

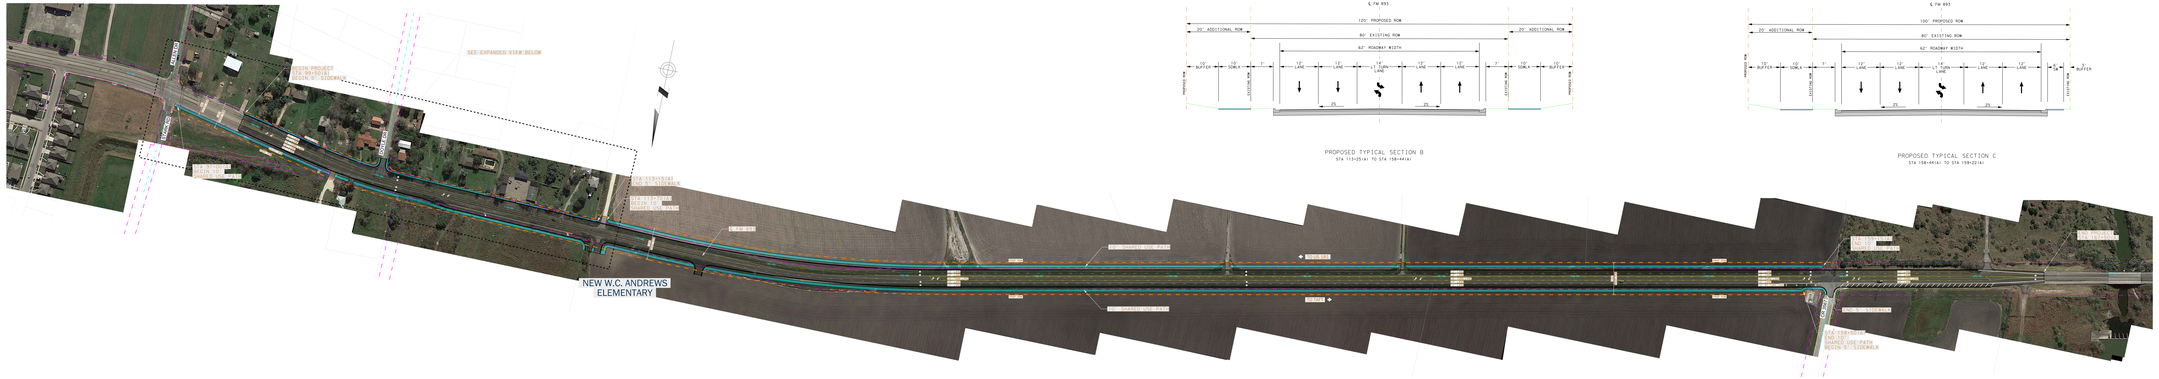

PROPOSED TYPICAL SECTION B
STA 113+25(A) TO STA 158+44(A)

PROPOSED TYPICAL SECTION C
STA 158+44(A) TO STA 159+22(A)

LEGEND

- -SIDEWALK
- -PAVED ROAD
- -EXIST ROW
- -PROP ROW

EXPANDED VIEW

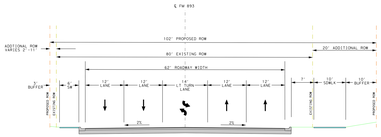

PROPOSED TYPICAL SECTION A
STA 99+50(A) TO STA 113+25(A)

10/4/2018