PROPOSED IMPROVEMENTS - TYPICAL SECTION

PROPOSED

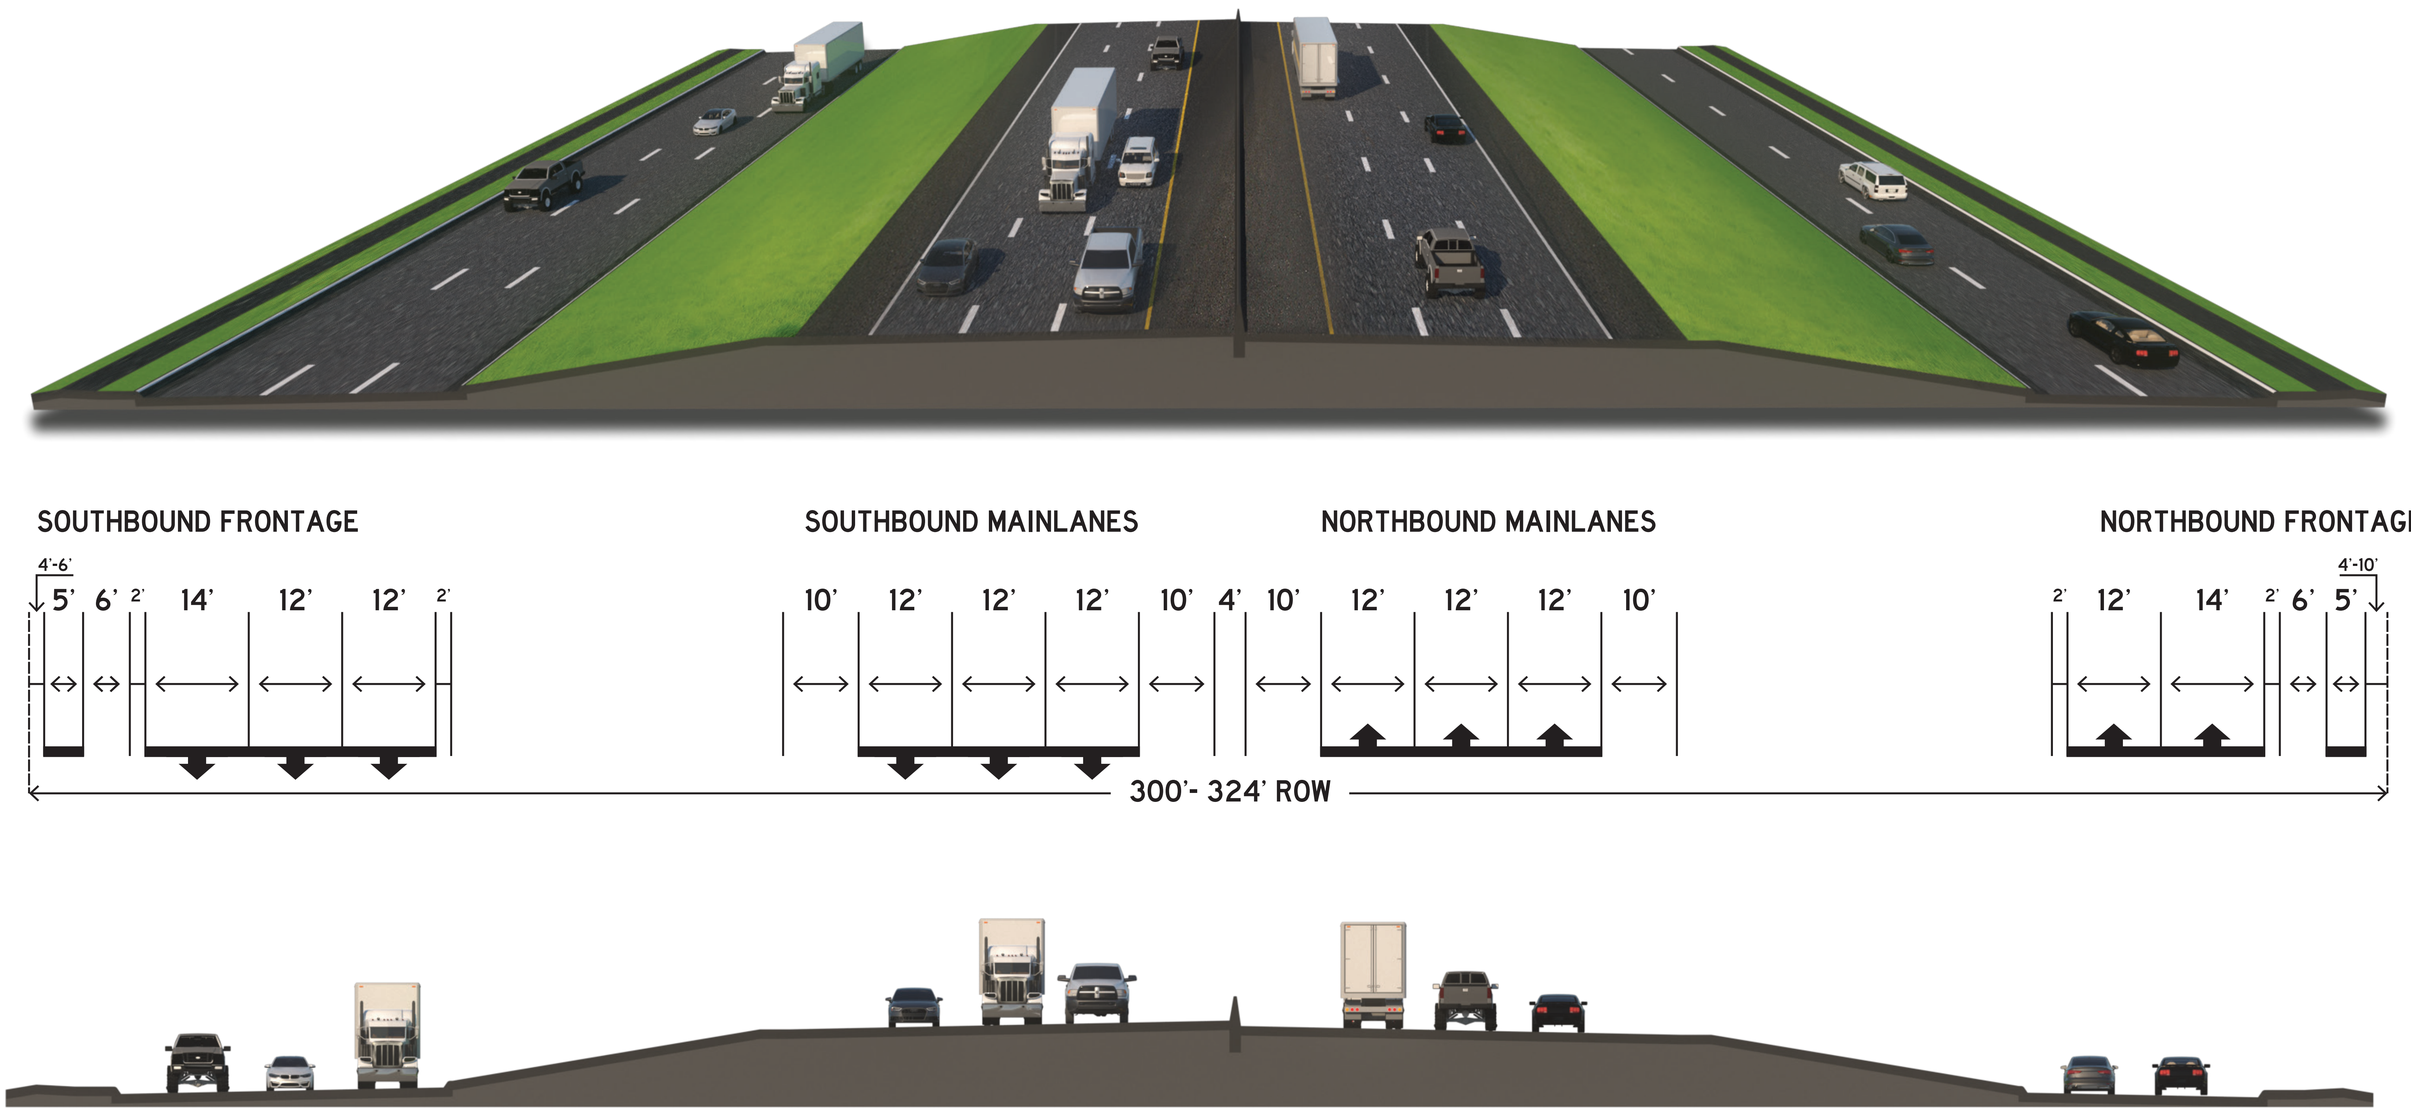

EXISTING

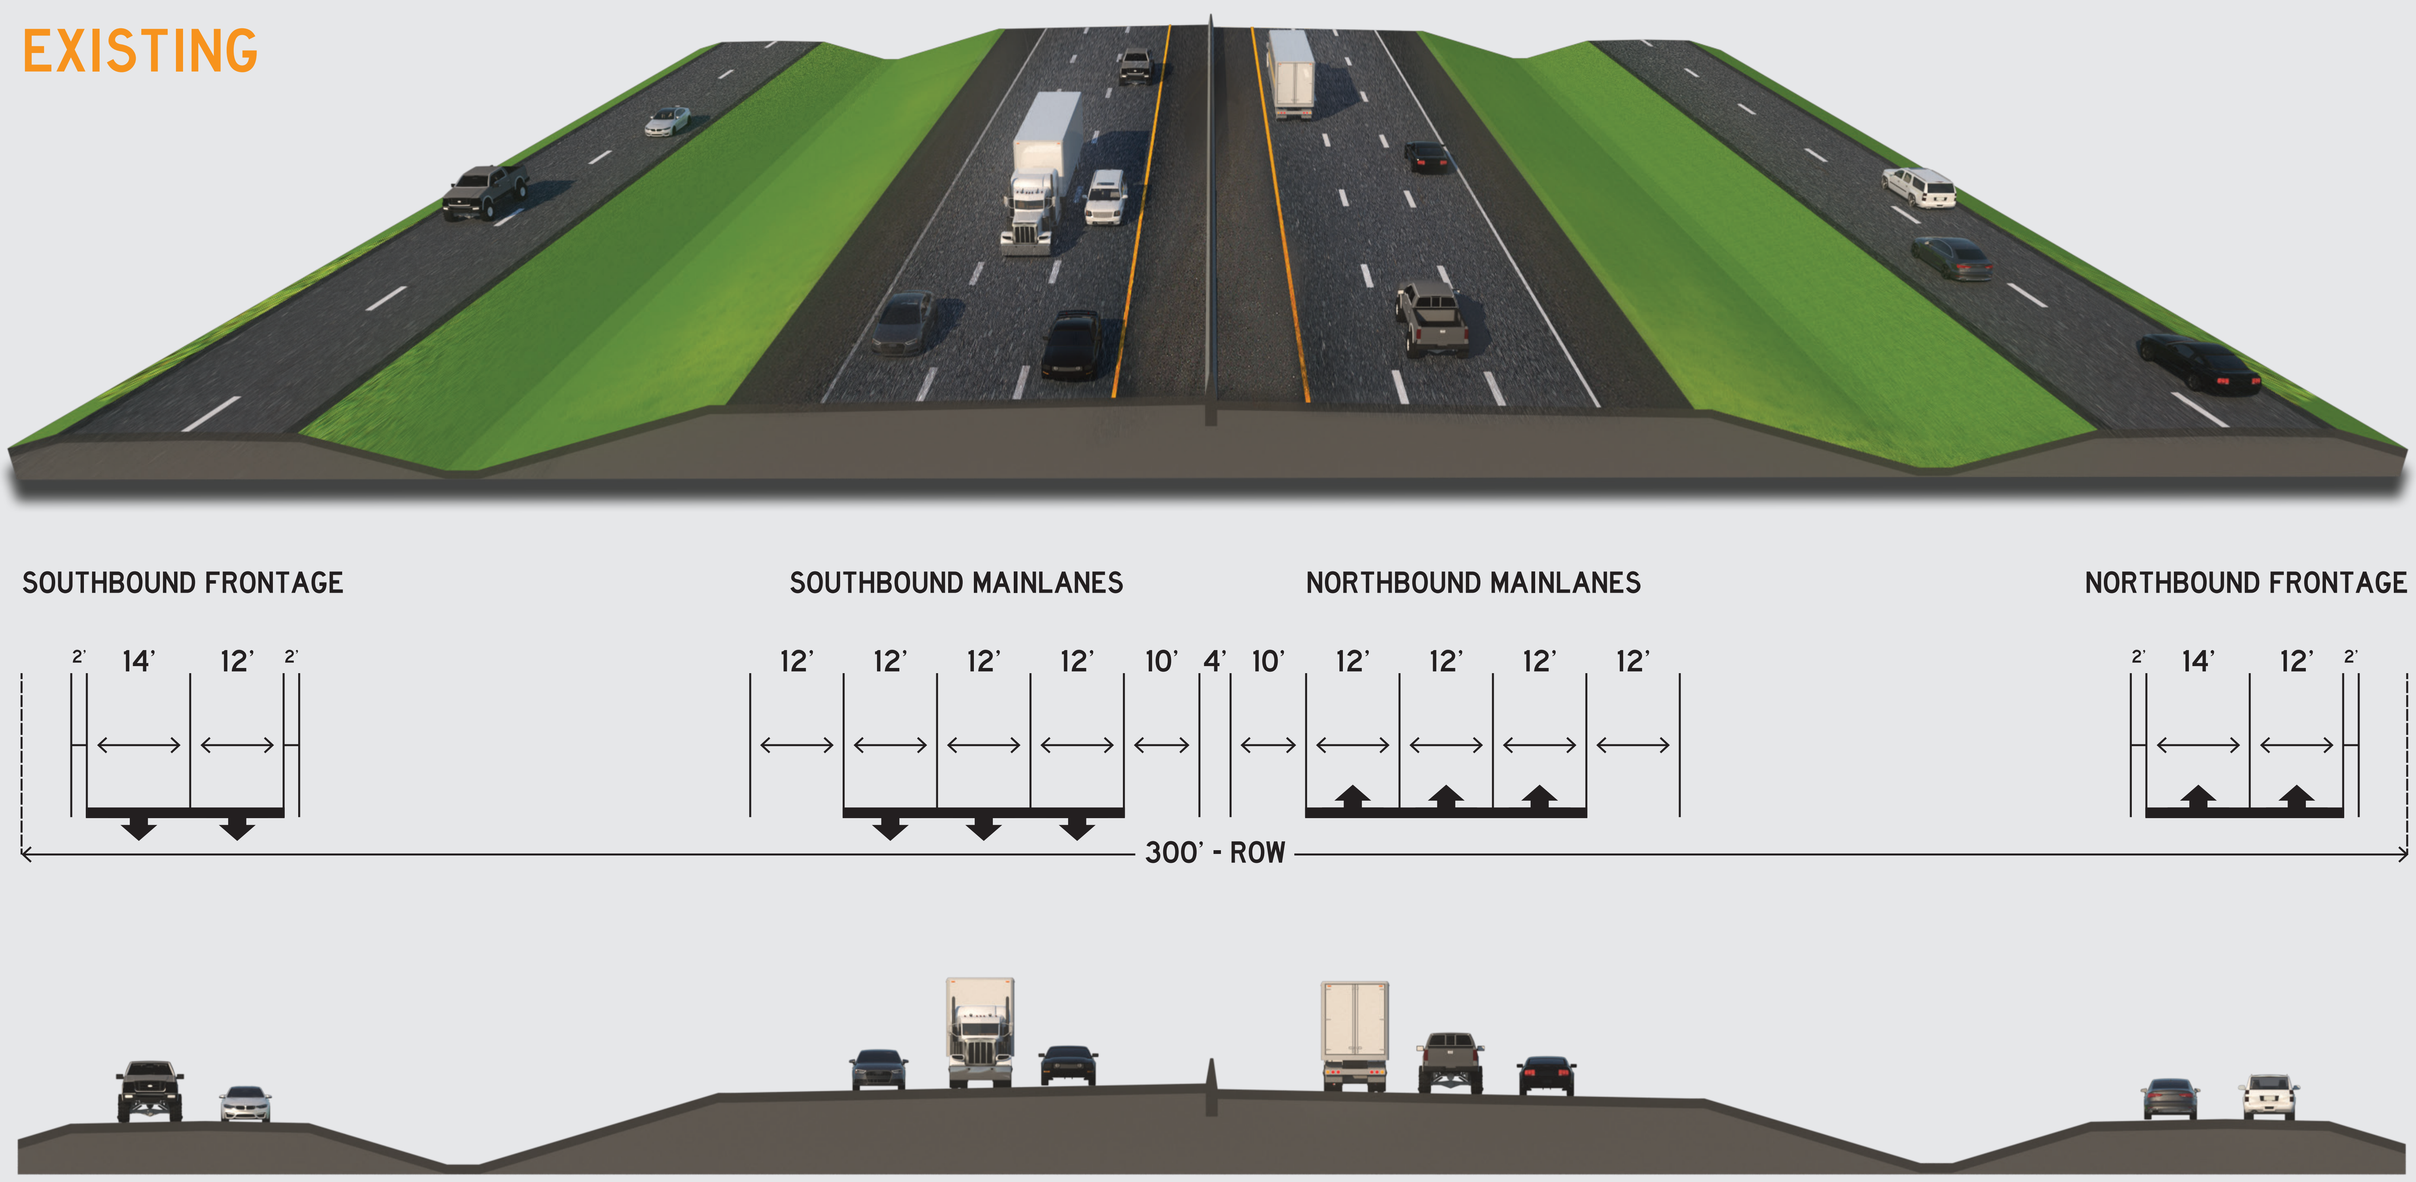

PROPOSED IMPROVEMENTS - TYPICAL SECTION

PROPOSED

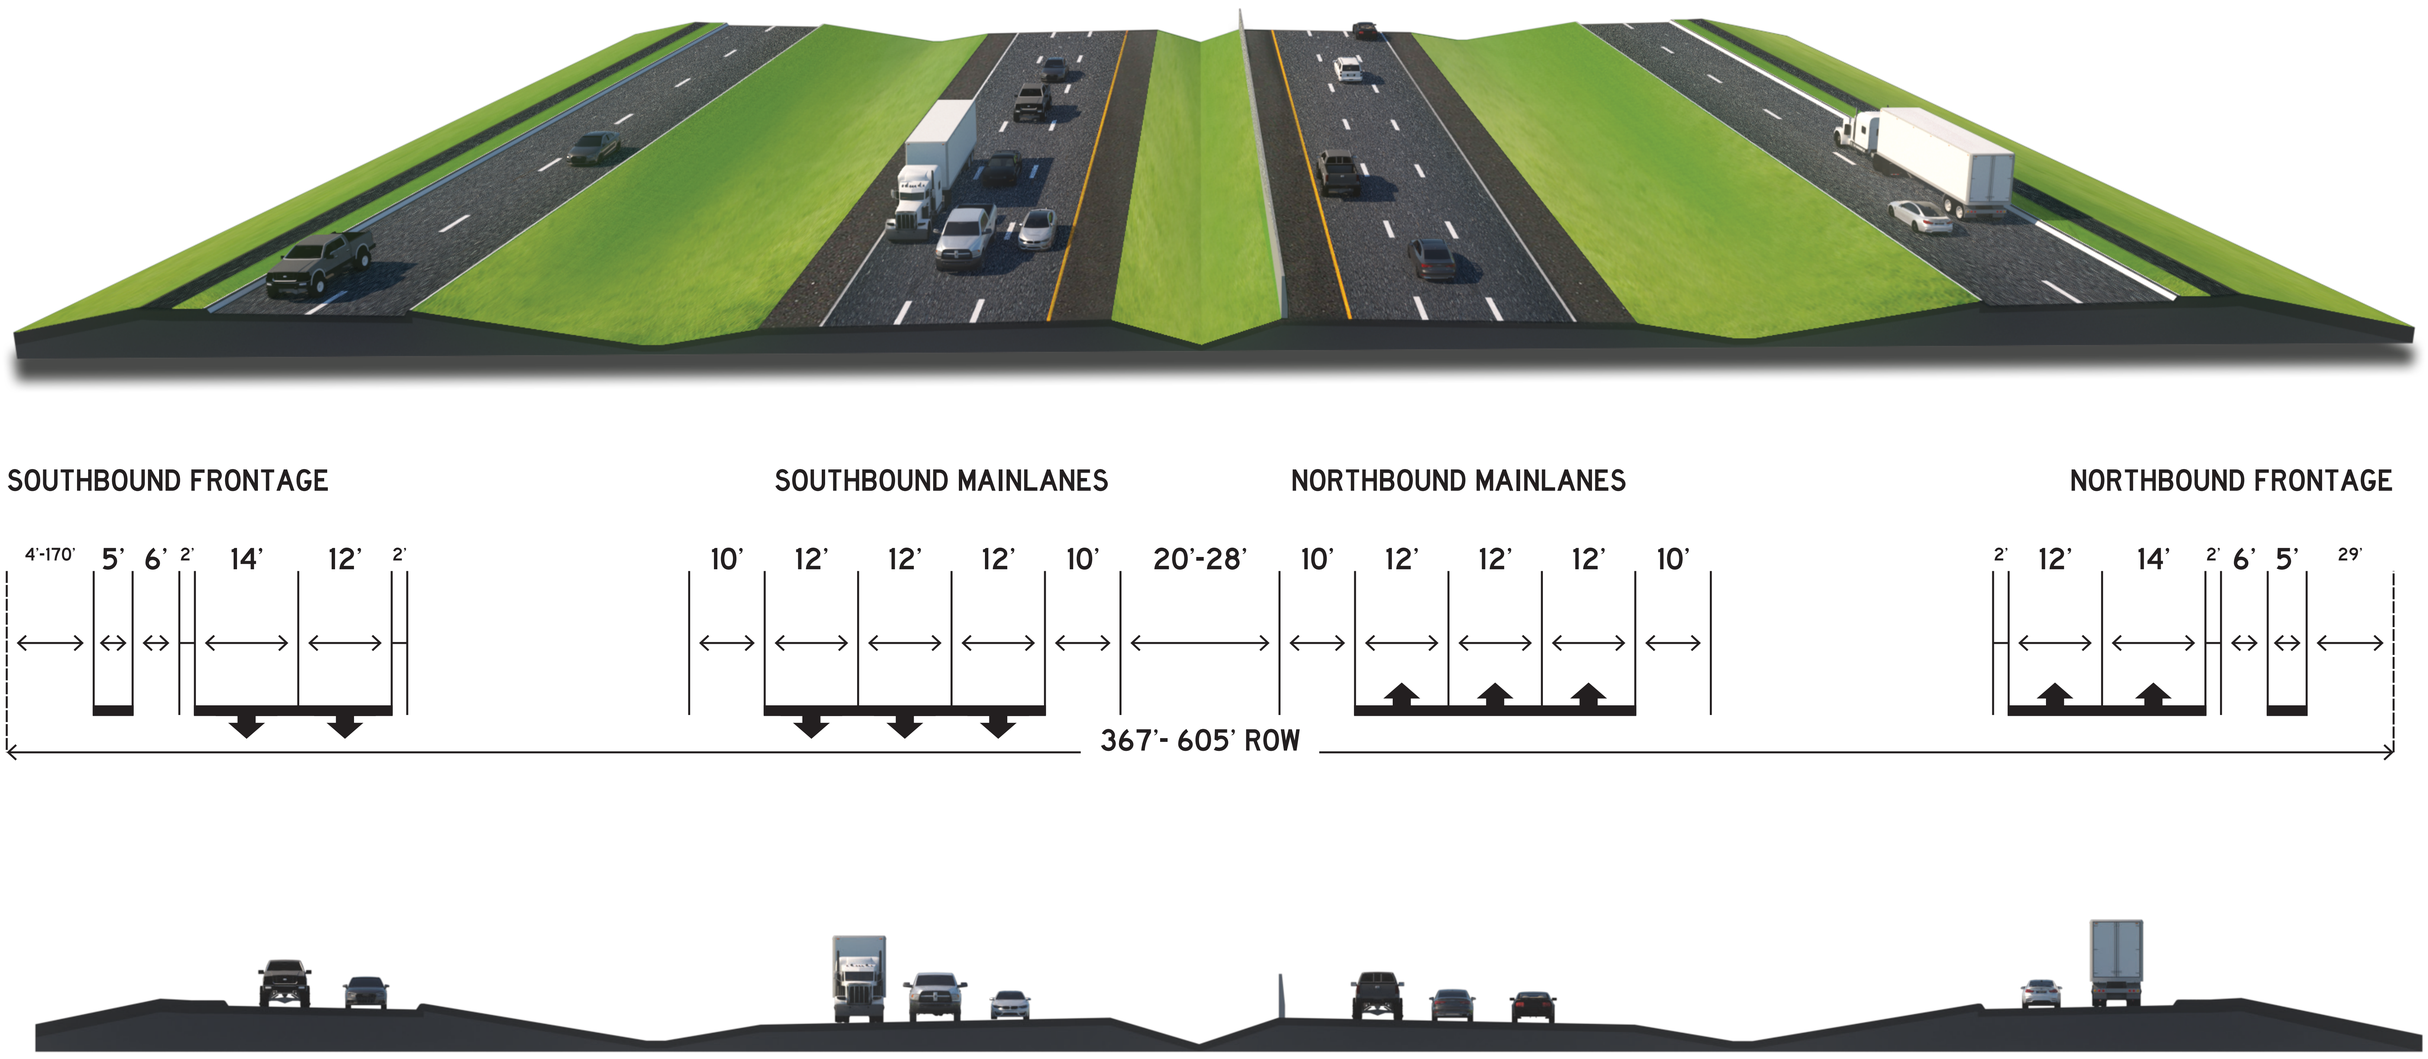

EXISTING

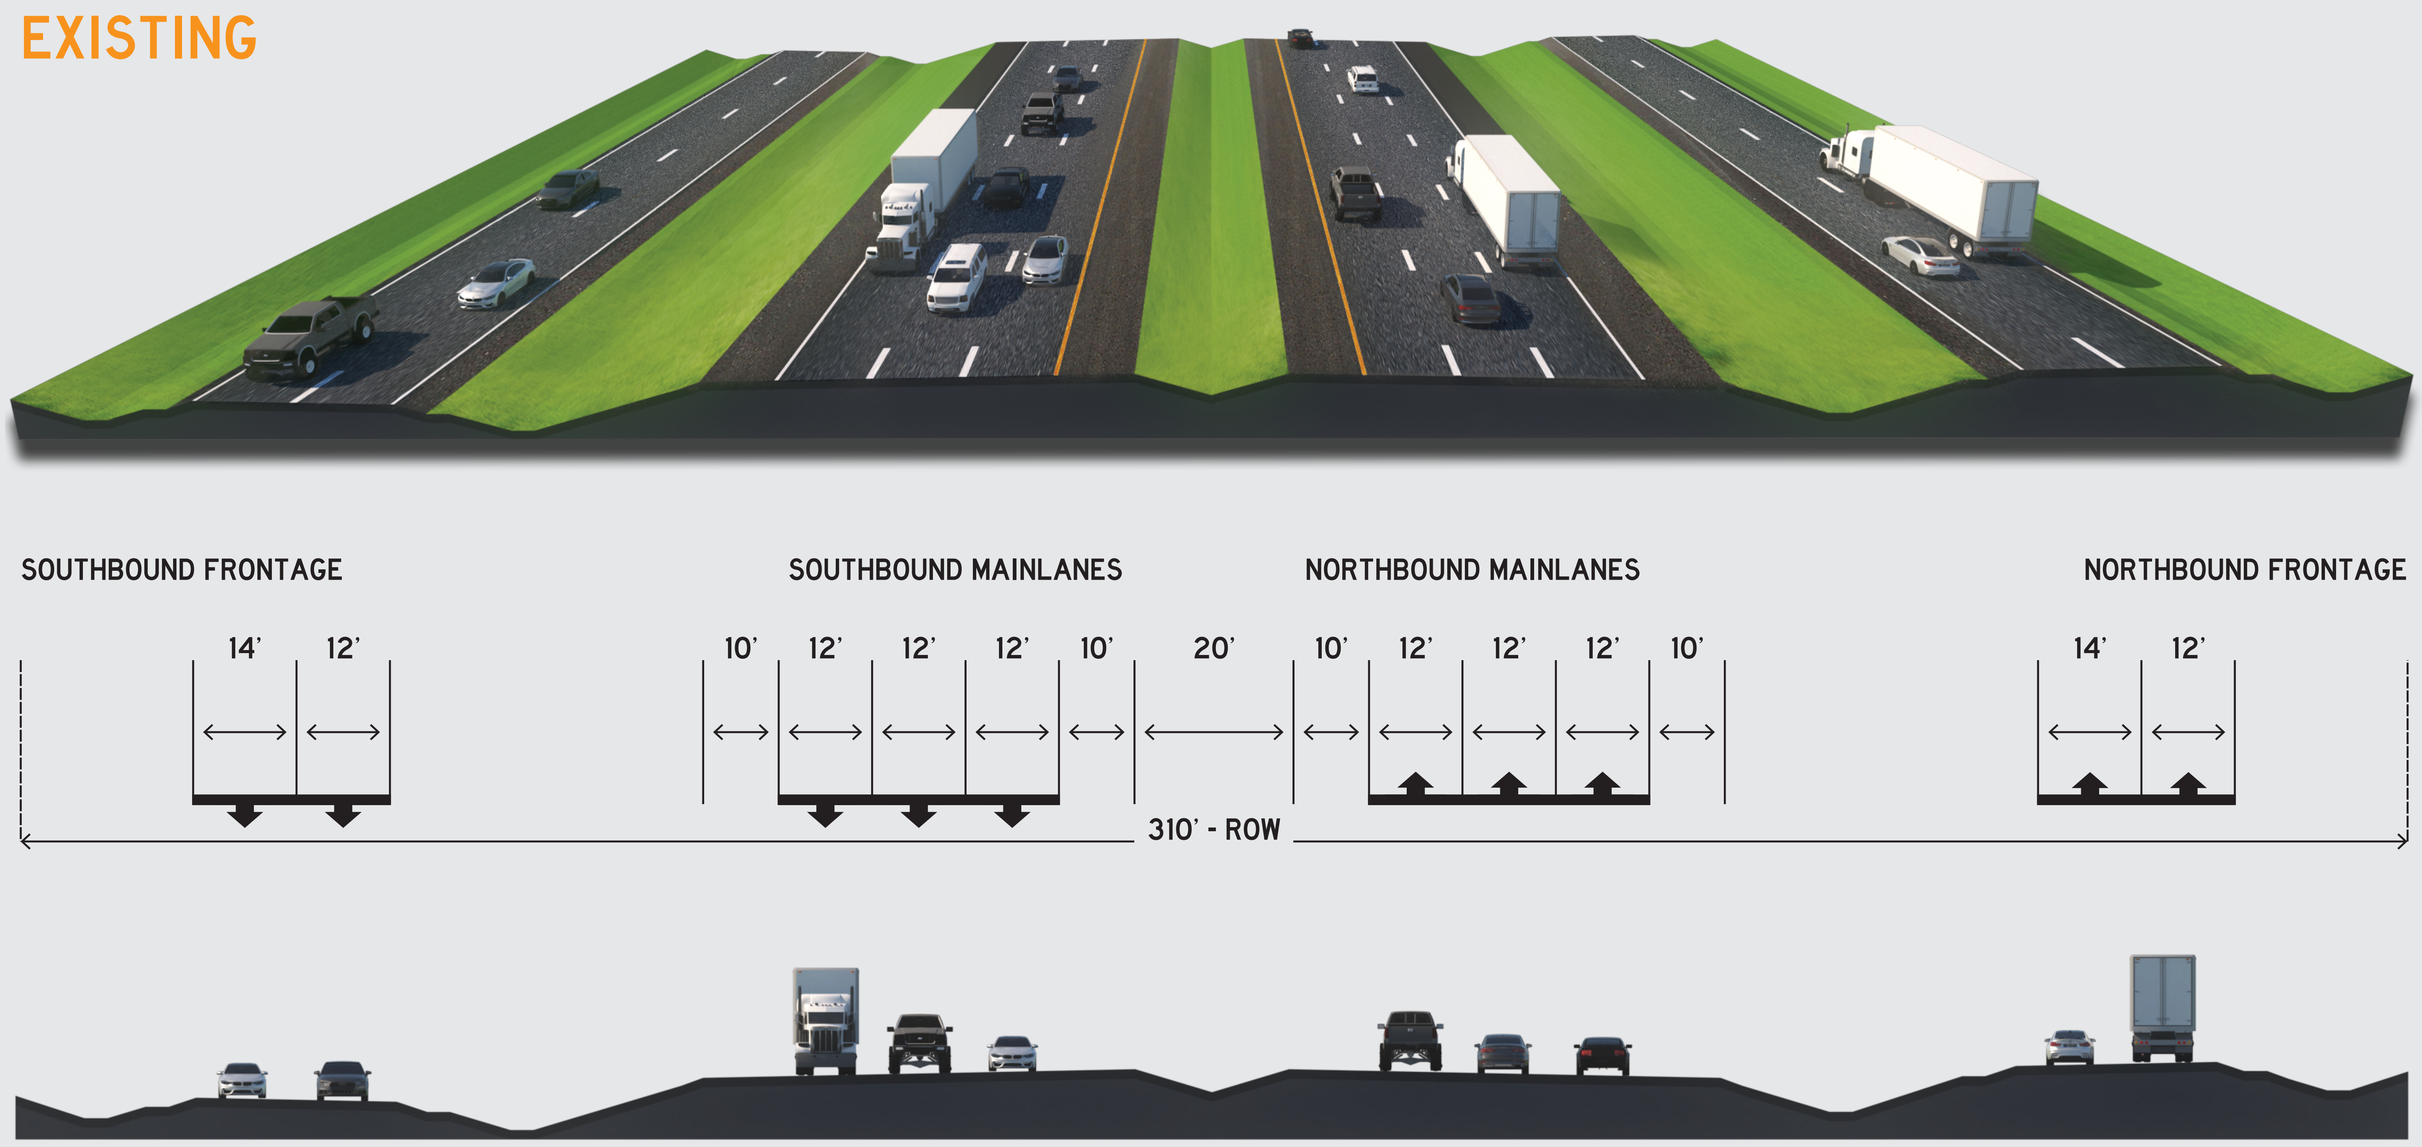

PROPOSED IMPROVEMENTS - TYPICAL SECTION

PROPOSED

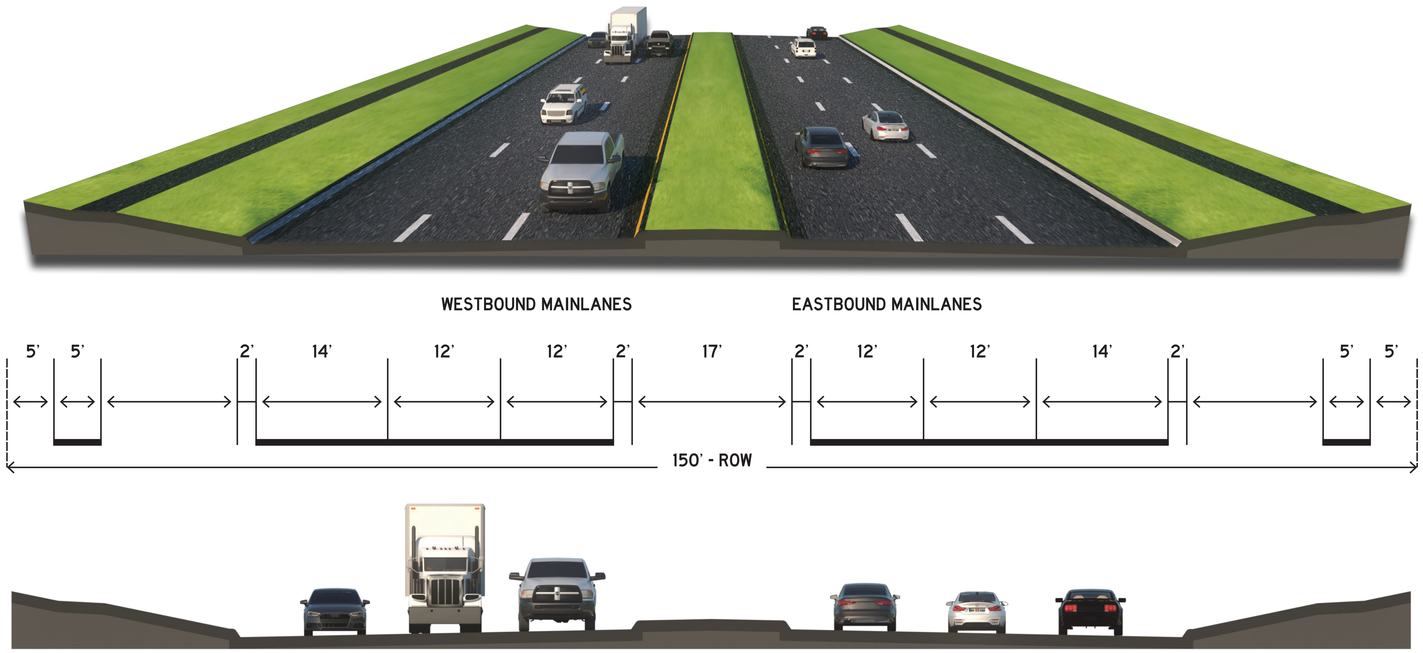
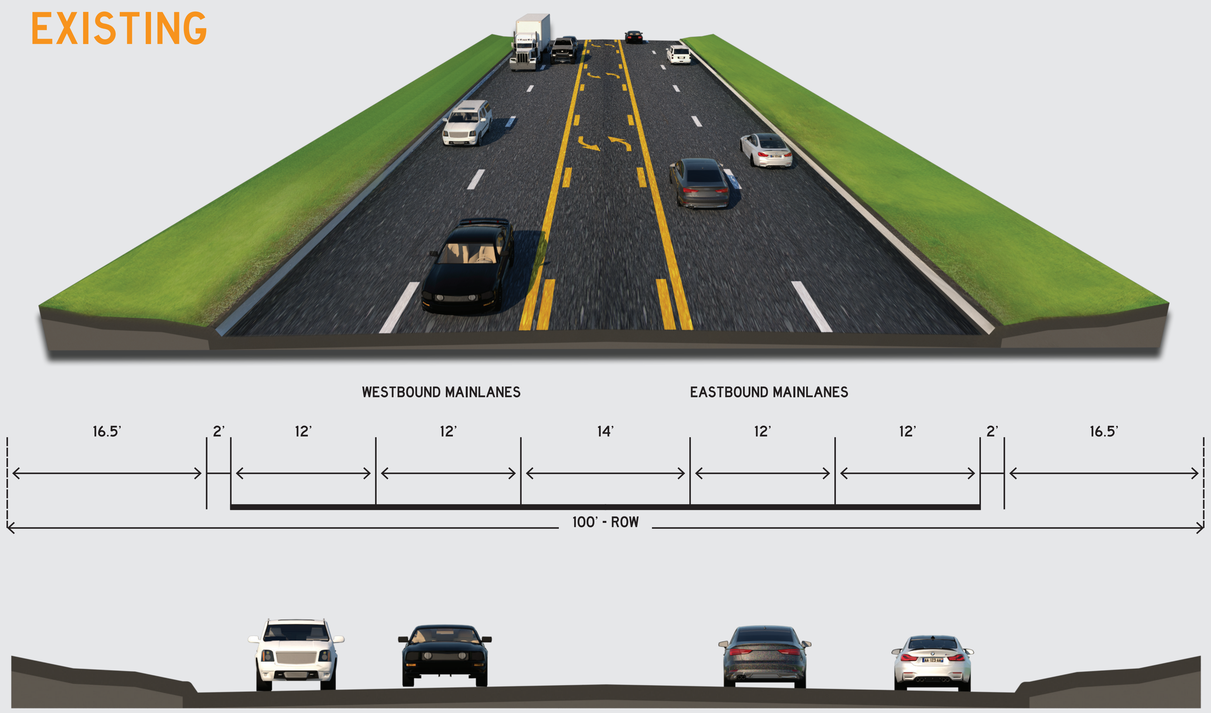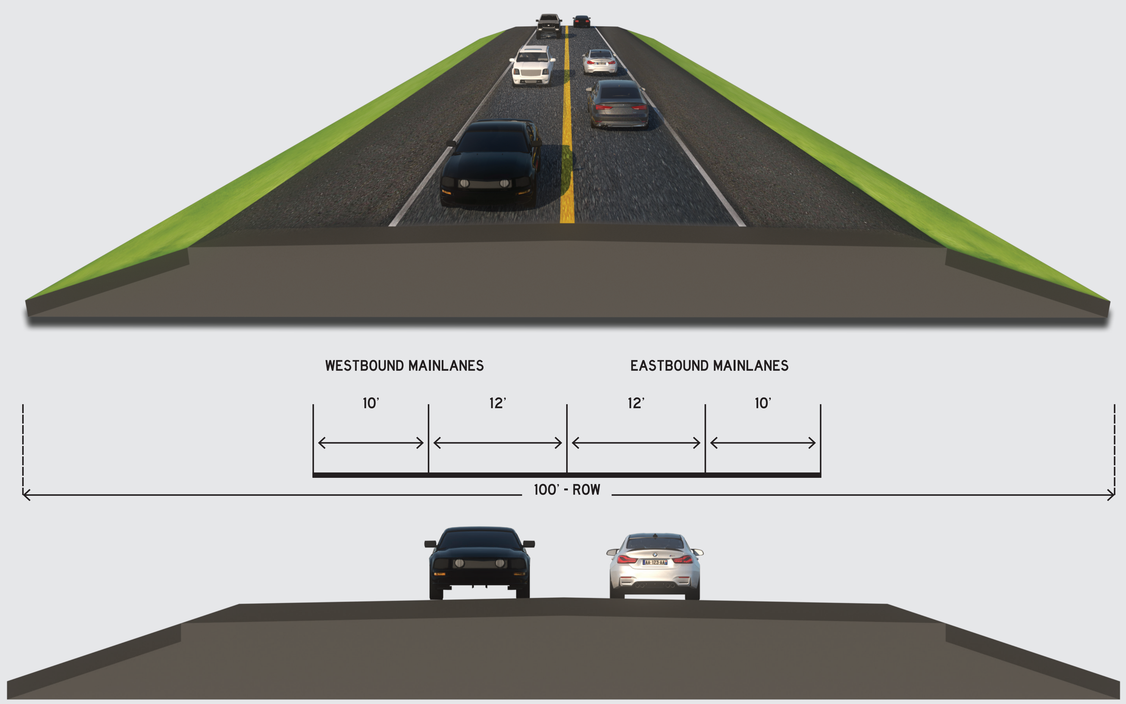
EXISTING