ROLL 5 OF 5

Texas Department of Transportation
DALLAS DISTRICT
MOHAMED K. BUR, P.E. - DALLAS DISTRICT ENGINEER

STATE HIGHWAY 34 PEARMIDDLEY STUDY - KAUFMAN COUNTY
ORANGE CORRIDOR LAYOUT

CSJ: 0173-04-016

CORRIDOR LENGTH	14.86 MILES
FUNCTIONAL CLASSIFICATION	MULTI LANE
DESIGN SPEED (RURAL)	70 MPH (60 MPH MIN)
DESIGN SPEED (URBAN)	45 MPH

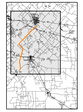

LOCATION MAP

0 1M 2M 3M 4M

LEGEND

- ADMINISTRATIVE BUILDINGS
- CEMETERY
- CHURCH
- HISTORIC BRIDGES BY AGE
- HISTORIC SITE
- LIBRARY
- MUSEUM
- NATIONAL/LOCAL/CEMAL TOWER
- QUARRY
- SCHOOL
- WATER CREK
- WATER TREATMENT PLANT
- WELL FIELD
- WILDLIFE
- AREAS FOR FUNNING
- LANDFILL
- LAKE
- PARKING
- PARK/GARDENS
- RAILROAD CITY LIMITS
- RAILROAD CITY LIMITS
- RURAL/CITY NEAR CITY LIMITS
- RURAL/CITY NEAR CITY LIMITS
- FLOODPLAIN
- FLOOD BRIDGE (BY OTHERS)

PRELIMINARY
SUBJECT TO CHANGE

PROJECT STUDY PREPARED BY OF AMOUNT
RPS
PROJECT MANAGER
FILE NUMBER: 0173
SCALE: 1:1000 (ARCH D) DATE:
DRAWN BY: AUDRA

DRAWING IS FOR REVIEW ONLY AND IS NOT FOR CONSTRUCTION UNLESS OTHERWISE STATED

RPS
1610 Freeman, Suite 280
Plano, Texas 75024
T 972.202.4240
Texas Reg Eng. 4164
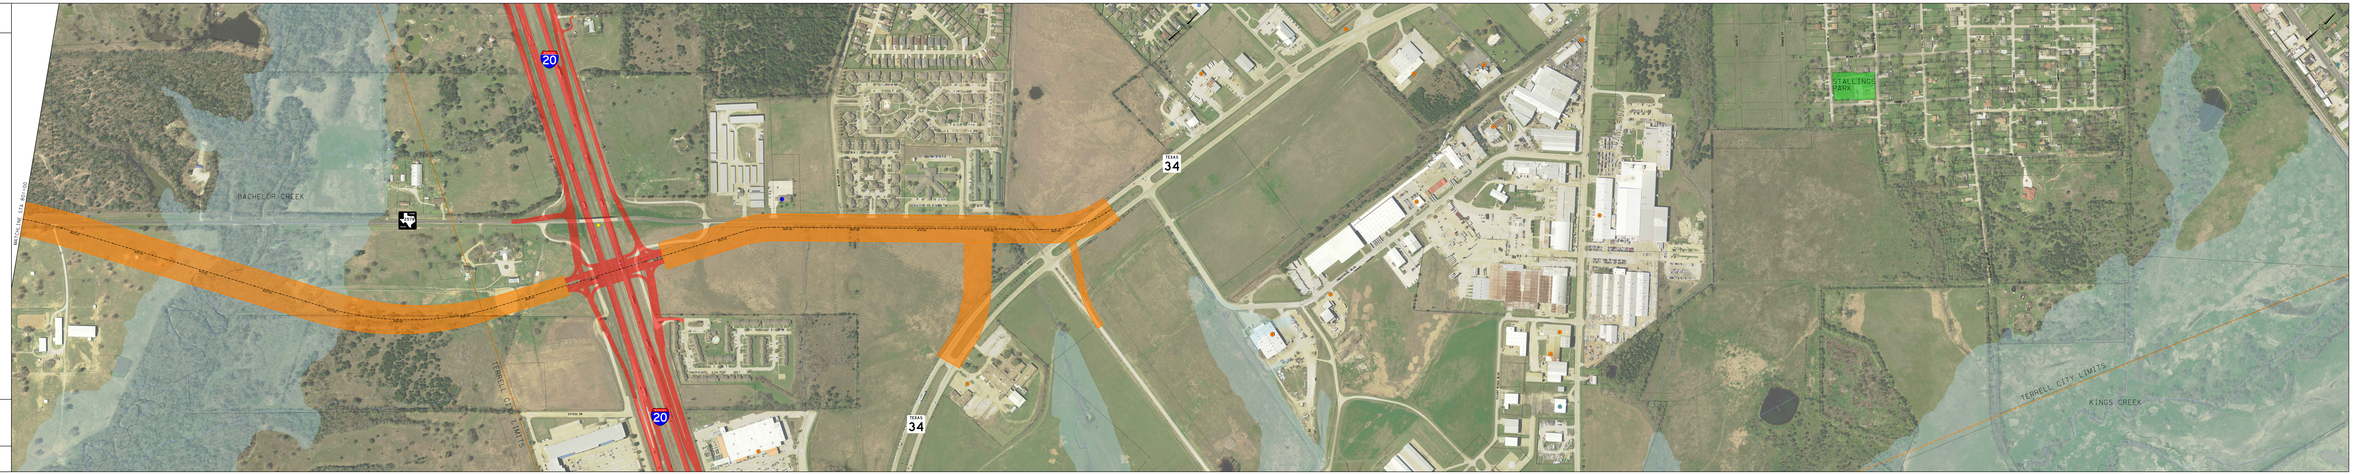
© 2018 Texas Department of Transportation
(512) 463-8630 All rights reserved