TEXAS DEPARTMENT OF TRANSPORTATION

©2019 by Texas Department of Transportation; all rights reserved

FORT WORTH DISTRICT
LOYL C. BUSSELL, P.E.
DISTRICT ENGINEER

SEPTEMBER 26, 2019 PUBLIC MEETING DISPLAY I-20/I-30 OPERATIONAL IMPROVEMENTS PROJECT

I-20 FROM FM 1187/FM 3325 TO MARKUM RANCH RD
I-30 FROM I-20 TO LINKCREST DR
CSJ: 0008-03-094, 0008-16-044
1068-05-014, 1068-01-220
PROJECT LENGTH: 7.95 MILES

PARKER & TARRANT COUNTIES

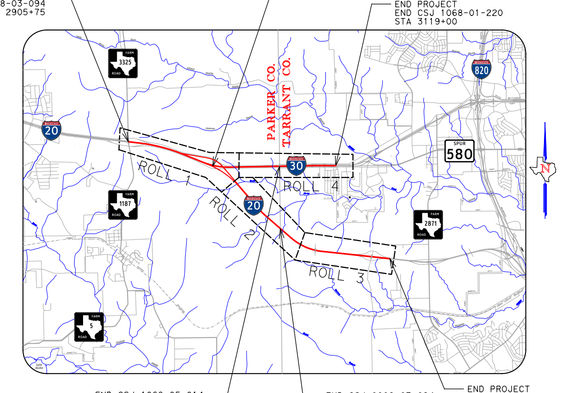

PROJECT LOCATION MAP

NOT TO SCALE

ROADWAY TYPE	DESIGN SPEED	FUNCTIONAL CLASSIFICATION
I-20 & I-30 MAINLANES	70 MPH	URBAN INTERSTATE
FRONTAGE ROADS	40 MPH	URBAN COLLECTOR
WALSH RANCH PARKWAY	45 MPH	URBAN MINOR ARTERIAL
MINOR 1 & MINOR 2	35 MPH	URBAN MINOR ARTERIAL

LEGEND

- EXISTING SIGNALIZED INTERSECTION
- CENTERLINE/BASELINE
- EXISTING ROW
- EXISTING GAS EASEMENT
- 100 YR FLOOD PLAIN
- EXISTING PROPERTY LIMITS
- EXISTING PLANIMETRIC FEATURES
- EXISTING STRIPING TO REMAIN
- EXISTING BOX CULVERT
- EXISTING RCP CULVERT
- COUNTY LIMIT LINE
- EXISTING ACCESS DENIAL
- PROPOSED ACCESS DENIAL
- PROPOSED STRIPING
- PROPOSED ROW
- PROPOSED DRAINAGE EASEMENT
- PROPOSED EDGE OF PAVEMENT
- PROPOSED ROADWAY BY OTHERS
- PROPOSED RETAINING WALL
- DIRECTION OF TRAVEL
- EXISTING ROADWAY TO REMAIN
- EXISTING BRIDGE TO REMAIN
- PROPOSED SHOULDER
- PROPOSED BRIDGE
- EXISTING MAIN LANES TO BE RECONSTRUCTED
- PROPOSED RAMP (TRAVEL WAY)
- EXISTING FRONTAGE ROAD TO BE RECONSTRUCTED
- PROPOSED CROSS / LOCAL ROAD
- PROPOSED SHARED USE PATH
- PROPOSED SIDEWALK
- PROPOSED POTENTIAL ALIGNMENT FROM CITY OF FORT WORTH MASTER THOROUGHFARE PLAN
- PROPOSED CITY OF FORT WORTH/WALSH RANCH IMPROVEMENTS (SEPARATE PROJECT)
- PROPOSED TXDOT IMPROVEMENTS (SEPARATE PROJECT)
- POTENTIAL DISPLACEMENTS
- PAVEMEMT TO BE REMOVED
- DRIVEWAY TO BE REMOVED
- P4 PROPERTY IDENTIFICATION

THESE PRELIMINARY DOCUMENTS AREA TO BE RELEASED FOR INFORMATION PURPOSES AND AREA NOT INTENDED FOR CONSTRUCTION. THEY WERE PREPARED FOR THE TEXAS DEPARTMENT OF TRANSPORTATION UNDER THE SUPERVISION OF:

CHAD R. GARDINER, P.E. DATE: 9/12/2019
P.E. NO. 93793
HALFF ASSOCIATES, INC.
TBPE FIRM #F-312

AERIAL IMAGERY
DATE: 2018

PROPOSED I-20 IMPROVEMENTS WEST OF FM 1187/FM 3325 DEVELOPED THROUGH SEPARATE TXDOT STUDY CSJ 0008-03-092

I-20/I-30 OPERATIONAL IMPROVEMENTS PROJECT

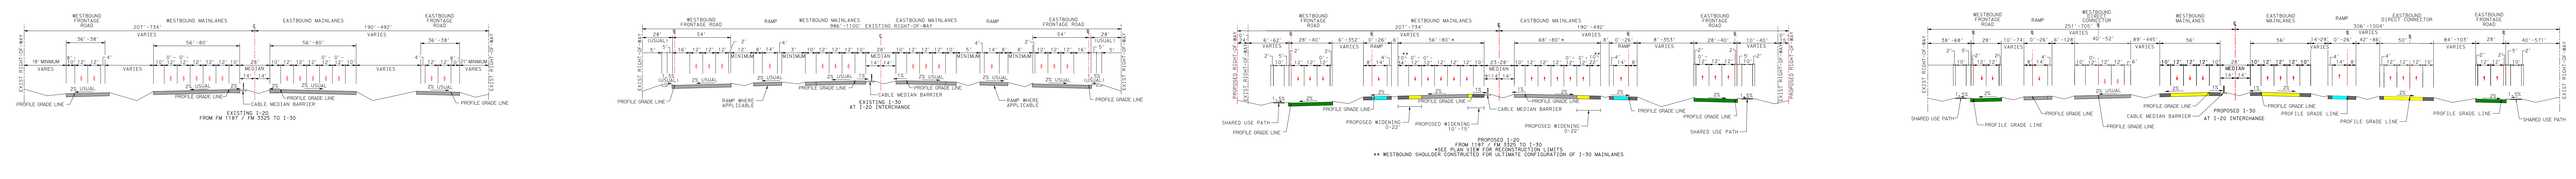

PROPERTY OWNERS

MAP ID	OWNER	PROPERTY IMPACT
P1	DEAN JOHN H III TRUST	
P2	DEAN JOHN H III TRUST	
P3A	DEAN JOHN H III TRUST	
P3B	WALSH RANCHES LTD	ROW ACQUISITION
P4	F HOWARD WALSH JR	ROW ACQUISITION & ACCESS DENIAL
P5	BOSWELL INTERESTS LTD A TX LIM PRTNRSHP	ACCESS DENIAL
P6	BOSWELL INTERESTS LTD A TX LIM PRTNRSHP	ROW ACQUISITION & ACCESS DENIAL
P8	F HOWARD WALSH JR	ROW ACQUISITION & ACCESS DENIAL
P9	WALSH RANCHES LTD	ROW ACQUISITION
P10	MUELLER INC	ROW ACQUISITION
P11	MUELLER INC	
P12	CLEAR FORK VETERINARY CLINIC	
P13	WILLIAMS J MARVIN INVESTMENT TRUST NO ONE	
P14	ALL STORAGE WALSH RANCH LLC	
P15	WILLIAMS J MARVIN INVESTMENT TRUST NO ONE	
P16	WALSH RANCHES LTD	DRAINAGE EASEMENT
P17	F HOWARD WALSH JR	ACCESS DENIAL
P18	WALSH RANCHES LTD	ACCESS DENIAL

ROLL 1 OF 4
TEXAS DEPARTMENT OF TRANSPORTATION
FORT WORTH DISTRICT
LOYL C. BUSSELL, P.E.
DISTRICT ENGINEER
SEPTEMBER 26, 2019 PUBLIC MEETING DISPLAY I-20/I-30 OPERATIONAL IMPROVEMENTS PROJECT
I-20 FROM FM 1187/FM 3325 TO MARKUM RANCH RD
I-30 FROM I-20 TO LINKCREST DR
CSJ: 0008-03-094, 0008-16-044
1068-05-014, 1068-01-220
PROJECT LENGTH: 7.95 MILES
PARKER & TARRANT COUNTIES
PROJECT LOCATION MAP
NOT TO SCALE
LEGEND
AERIAL IMAGERY
DATE: 2018