I-35W Project Technical Work Group #2 - I-35W / SH 174 Interchange Alternatives

TEXAS DEPARTMENT OF TRANSPORTATION
FORT WORTH DISTRICT
LOYL C. BUSSELL, P.E., DISTRICT ENGINEER

TECHNICAL WORK GROUP #2
I-35W PROJECT
FROM I-20 TO SH 174

TARRANT AND JOHNSON COUNTIES, TEXAS
CSJ#: 0014-02-050

MAY 7, 2020
ROLL 6B OF 7

PRELIMINARY
SUBJECT TO CHANGE

LEGEND

- EXISTING ROW
- EXISTING PROPERTY LIMITS
- EXISTING CENTERLINE
- PROPOSED ROW
- PROPOSED EDGE OF PAVEMENT
- PROPOSED BRIDGE ABUTMENT
- PROPOSED BRIDGE BENT
- PAVEMENT / BRIDGE TO BE REMOVED
- PROPOSED BRIDGE
- PROPOSED MAIN LANES
- PROPOSED RAMP
- PROPOSED FRONTAGE ROAD/BYPASSES
- PROPOSED CROSS STREET
- PROPOSED SIDEWALK
- EXISTING PLANIMETRIC FEATURES
- EXISTING CONTOURS (5-FT)
- EXISTING TELE / CABLE / FIBER
- EXISTING WATER LINE
- EXISTING ELECTRIC LINE
- EXISTING SANITARY SEWER LINE
- EXISTING GAS / PETROLEUM LINE

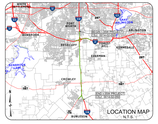

HALFF

0 50 100 150 200
SCALE: 1"=200'

© 2020 by Texas Department of Transportation; all rights reserved

FRONTAGE ROAD BOX

Pro:
–Improved Local Connectivity
–Reduces Refro St Congestion
Con:
–Medium Cost

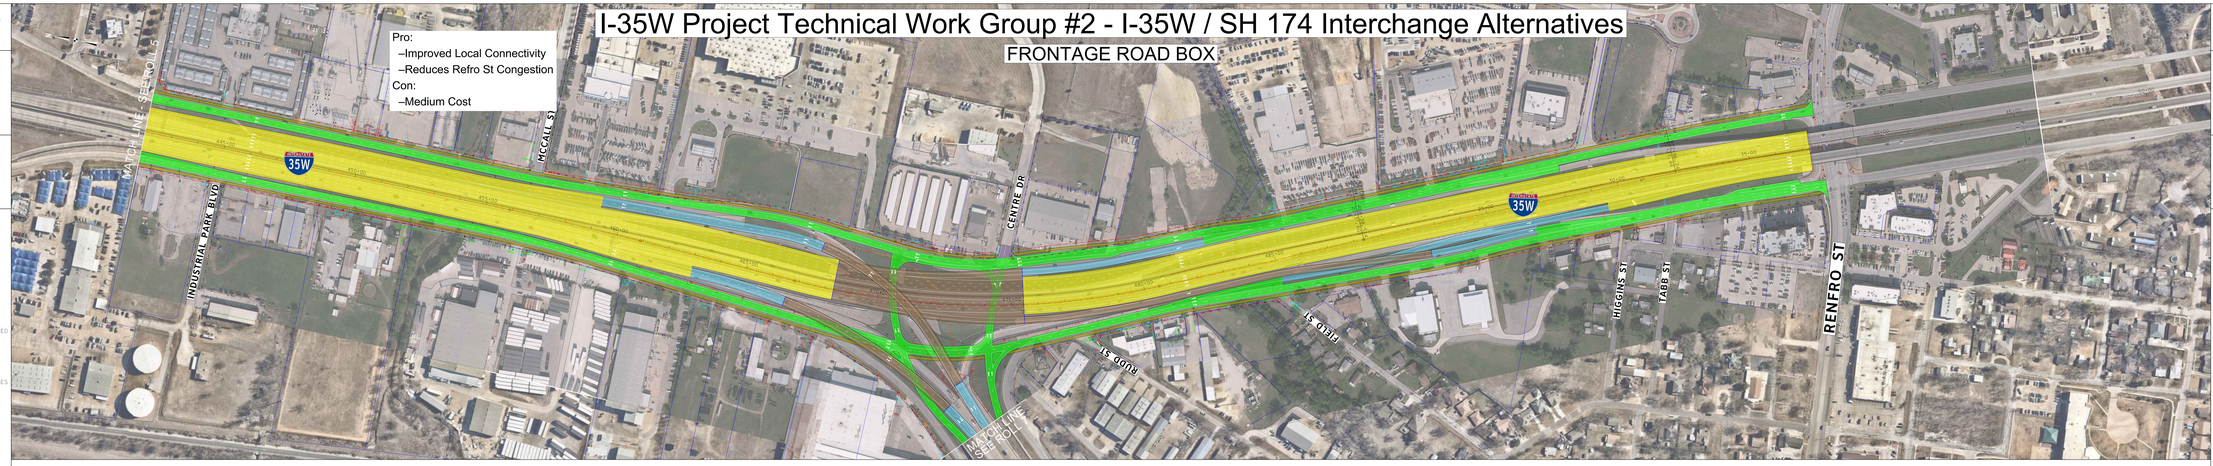

FRONTAGE ROAD COUPLET

Pro:
–Improved Local Connectivity
–Reduces Refro St Congestion
Con:
–Medium Cost

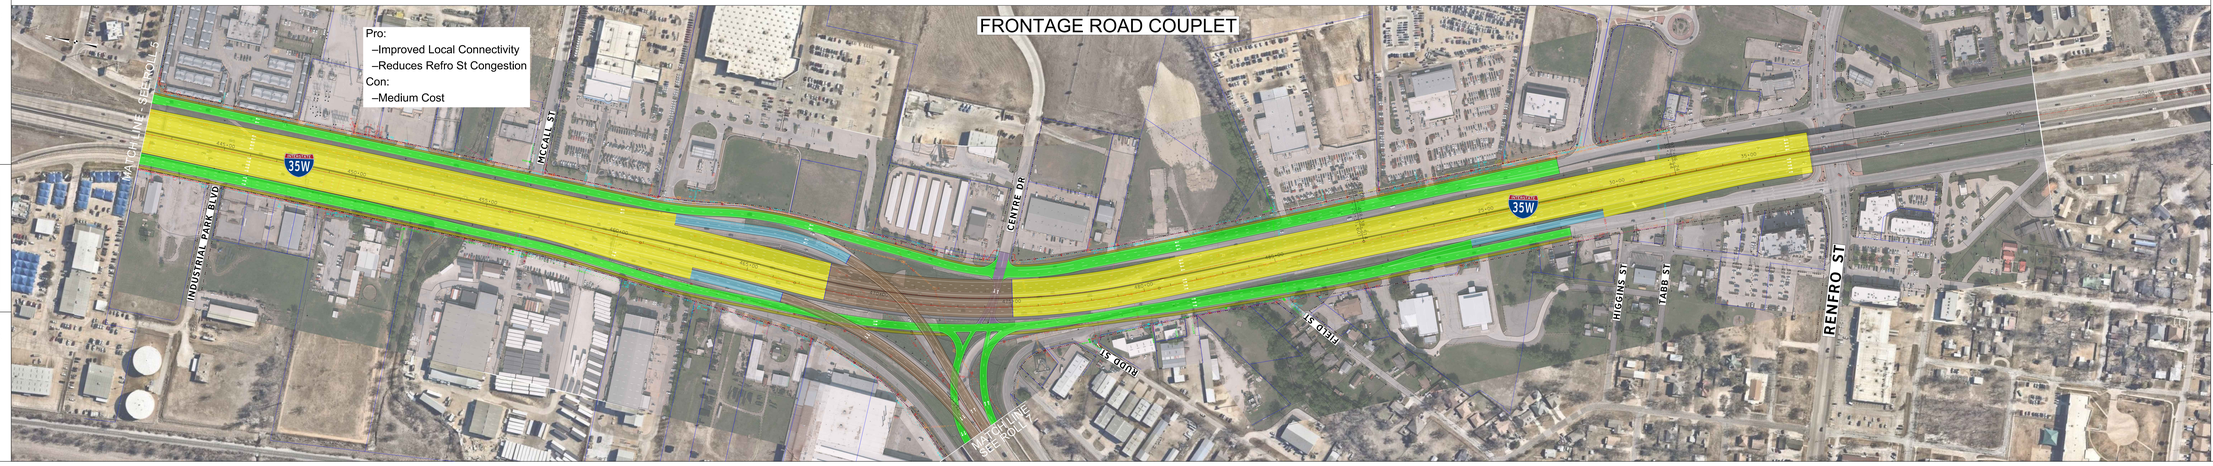

TEXAS DEPARTMENT OF TRANSPORTATION
FORT WORTH DISTRICT
LOYL C. BUSSELL, P.E., DISTRICT ENGINEER

TECHNICAL WORK GROUP #2
I-35W PROJECT
FROM I-20 TO SH 174

TARRANT AND JOHNSON COUNTIES, TEXAS
CSJ#: 0014-02-050

MAY 7, 2020
ROLL 6B OF 7

PRELIMINARY
SUBJECT TO CHANGE

LEGEND

- EXISTING ROW
- EXISTING PROPERTY LIMITS
- EXISTING CENTERLINE
- PROPOSED ROW
- PROPOSED EDGE OF PAVEMENT
- PROPOSED BRIDGE ABUTMENT
- PROPOSED BRIDGE BENT
- PAVEMENT / BRIDGE TO BE REMOVED
- PROPOSED BRIDGE
- PROPOSED MAIN LANES
- PROPOSED RAMP
- PROPOSED FRONTAGE ROAD/BYPASSES
- PROPOSED CROSS STREET
- PROPOSED SIDEWALK
- EXISTING PLANIMETRIC FEATURES
- EXISTING CONTOURS (5-FT)
- EXISTING TELE / CABLE / FIBER
- EXISTING WATER LINE
- EXISTING ELECTRIC LINE
- EXISTING SANITARY SEWER LINE
- EXISTING GAS / PETROLEUM LINE

HALFF

0 50 100 150 200
SCALE: 1"=200'

© 2020 by Texas Department of Transportation; all rights reserved