I-35W Project Technical Work Group #2 - FM 1187 Ramping Alternatives

TEXAS DEPARTMENT OF TRANSPORTATION
FORT WORTH DISTRICT
LOYL C. BUSSELL, P.E., DISTRICT ENGINEER

TECHNICAL WORK GROUP #2
I-35W PROJECT
FROM I-20 TO SH 174

TARRANT AND JOHNSON COUNTIES, TEXAS
CSJ: 0014-02-050

MAY 7, 2020
ROLL 4 OF 7

PRELIMINARY
SUBJECT TO CHANGE

LEGEND

- EXISTING ROW
- EXISTING PROPERTY LIMITS
- EXISTING CENTERLINE
- PROPOSED ROW
- PROPOSED EDGE OF PAVEMENT
- PROPOSED BRIDGE ABUTMENT
- PROPOSED BRIDGE BENT
- PAVEMENT / BRIDGE TO BE REMOVED
- PROPOSED BRIDGE
- PROPOSED MAIN LANES
- PROPOSED RAMP
- PROPOSED FRONTAGE ROAD/BYPASSES
- PROPOSED CROSS STREET
- PROPOSED SIDEWALK
- EXISTING PLANIMETRIC FEATURES
- EXISTING CONTOURS (5-FT)
- EXISTING TELE / CABLE / FIBER
- EXISTING WATER LINE
- EXISTING ELECTRIC LINE
- EXISTING SANITARY SEWER LINE
- EXISTING GAS / PETROLEUM LINE

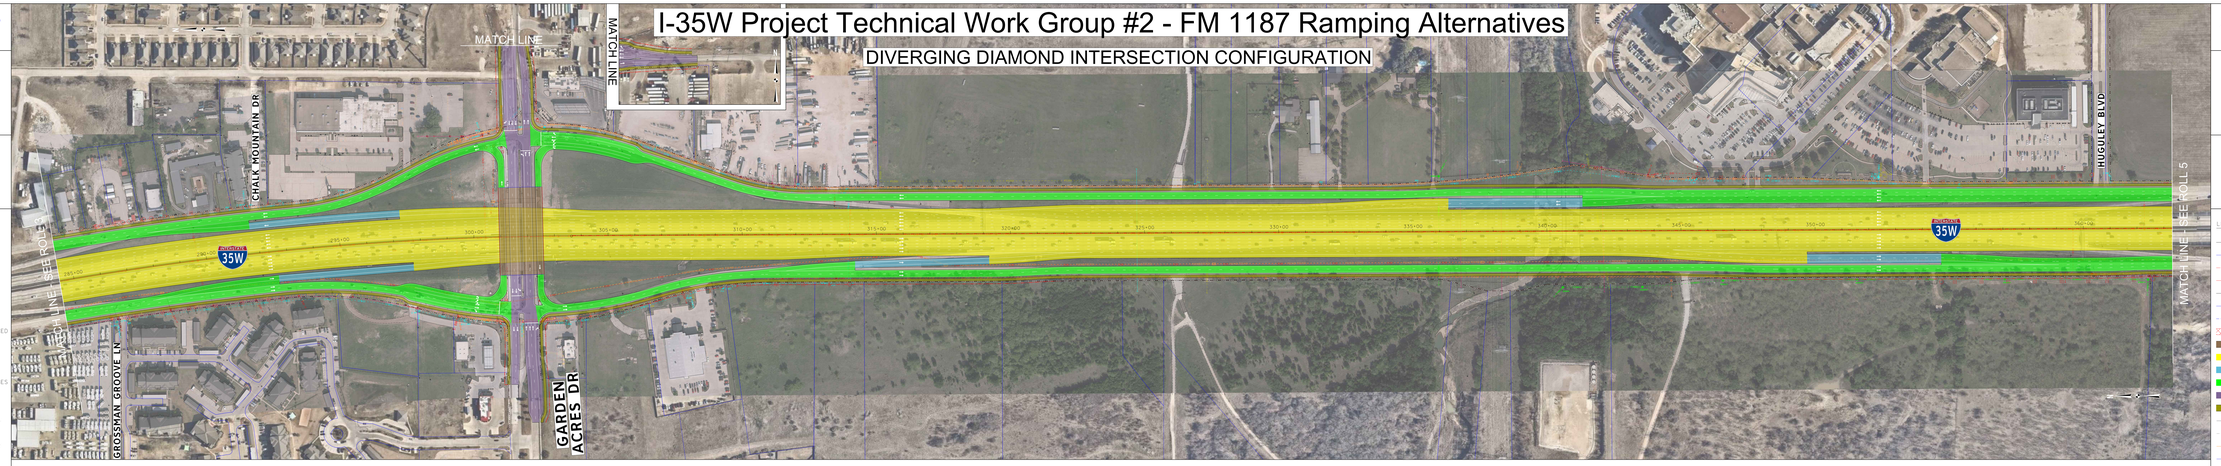

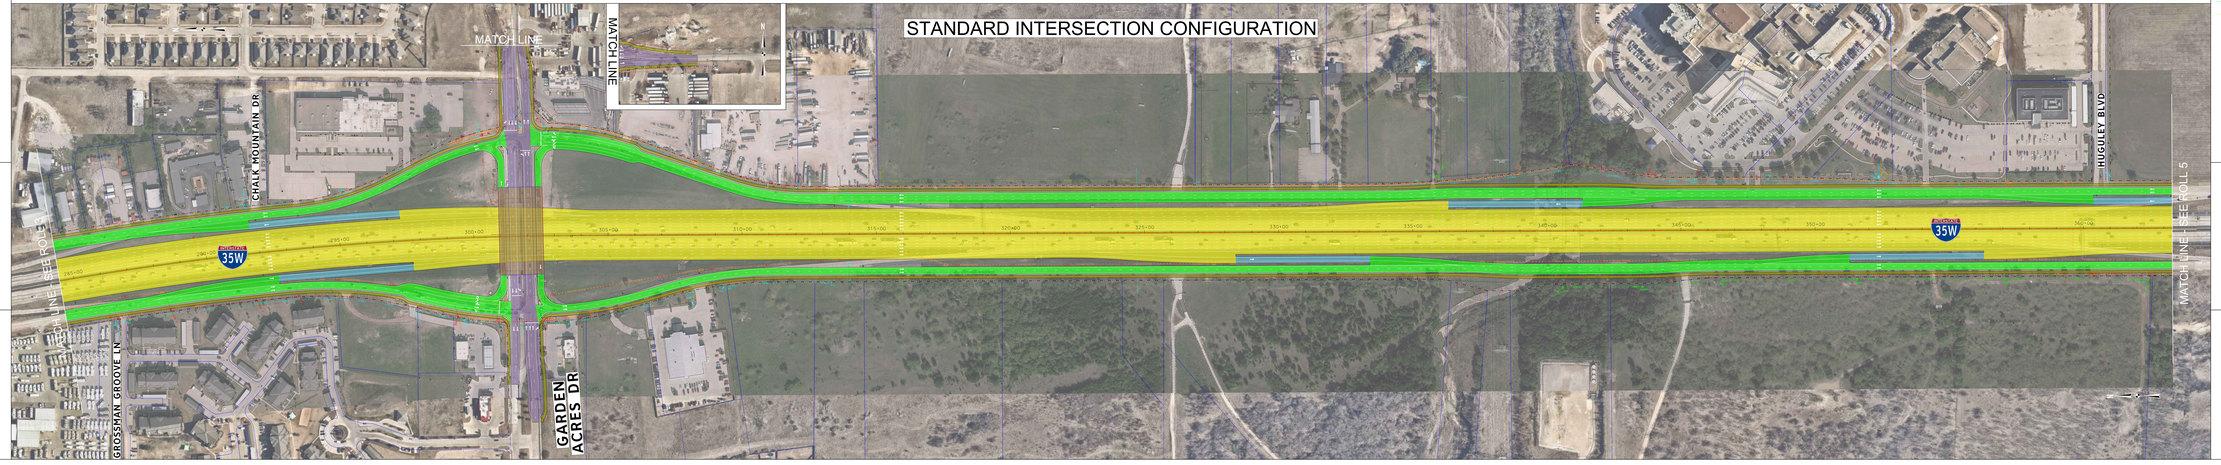

LOCATION MAP
N.T.S.

TEXAS COUNTY MAP
N.T.S.

HALFF

TEXAS DEPARTMENT OF TRANSPORTATION
FORT WORTH DISTRICT
LOYL C. BUSSELL, P.E., DISTRICT ENGINEER

TECHNICAL WORK GROUP #2
I-35W PROJECT
FROM I-20 TO SH 174

TARRANT AND JOHNSON COUNTIES, TEXAS
CSJ: 0014-02-050

MAY 7, 2020
ROLL 4 OF 7

PRELIMINARY
SUBJECT TO CHANGE

LEGEND

- EXISTING ROW
- EXISTING PROPERTY LIMITS
- EXISTING CENTERLINE
- PROPOSED ROW
- PROPOSED EDGE OF PAVEMENT
- PROPOSED BRIDGE ABUTMENT
- PROPOSED BRIDGE BENT
- PAVEMENT / BRIDGE TO BE REMOVED
- PROPOSED BRIDGE
- PROPOSED MAIN LANES
- PROPOSED RAMP
- PROPOSED FRONTAGE ROAD/BYPASSES
- PROPOSED CROSS STREET
- PROPOSED SIDEWALK
- EXISTING PLANIMETRIC FEATURES
- EXISTING CONTOURS (5-FT)
- EXISTING TELE / CABLE / FIBER
- EXISTING WATER LINE
- EXISTING ELECTRIC LINE
- EXISTING SANITARY SEWER LINE
- EXISTING GAS / PETROLEUM LINE

LOCATION MAP
N.T.S.

TEXAS COUNTY MAP
N.T.S.

HALFF