TEXAS DEPARTMENT OF TRANSPORTATION
FORT WORTH DISTRICT
LOYL C. BUSSELL, P.E. - DISTRICT ENGINEER

NORTHBOUND
ALTERNATIVE A3 PROFLE

ALTERNATIVE A3

PRELIMINARY DESIGN CONCEPT
SOUTHEAST CONNECTOR

I-20
CSJ : 0008-13-206
FROM I-20/I-820 INTERCHANGE TO FOREST HILL DRIVE
CSJ : 2374-05-066
FROM I-820 TO PARK SPRINGS BLVD
I-820
CSJ : 0008-13-125
FROM I-20 TO BRENTWOOD STAIR RD
US 287
CSJ : 0172-06-080
FROM I-820/US 287 INTERCHANGE TO BISHOP ST
CSJ : 0172-09-028
FROM I-20 INTERCHANGE TO SUBLETT RD

ROADWAY TYPE	FUNCTIONAL CLASSIFICATION	DESIGN SPEED
I-20 GENERAL PURPOSE LANES	URBAN INTERSTATE	50 MPH 70 MPH (STYLE B/C TO SOUTHEAST CONNECTOR)
I-820 GENERAL PURPOSE LANES	URBAN INTERSTATE	50 MPH
US 287 GENERAL PURPOSE LANES	URBAN FREEWAY	50 MPH
COLLECTOR DISTRIBUTORS	URBAN INTERSTATE	50 MPH
DIRECT CONNECTORS	URBAN INTERSTATE	50 MPH
RAMPS D-20 AND I-820)	URBAN INTERSTATE	50 MPH
RAMPS D-287	URBAN FREEWAY	50 MPH
FRONTAGE ROADS	URBAN COLLECTOR	40 MPH
BY-PASS FRONTAGE ROADS	URBAN COLLECTOR	40 MPH
I-20 RAMP	URBAN COLLECTOR	35 MPH
CONNECTIONS TO CRAIG ST	URBAN COLLECTOR	35 MPH
FOREST HILL DRIVE	URBAN ARTERIAL	40 MPH
BISHOP STREET (US 287 HIGHWAY)	URBAN ARTERIAL	40 MPH
BOMBAY SPRINGS RD	URBAN ARTERIAL	40 MPH
LITTLE ROAD	URBAN ARTERIAL	40 MPH
GREEN OAKS BOULEVARD	URBAN ARTERIAL	40 MPH
KELLY ELLIOTT ROAD	URBAN ARTERIAL	40 MPH
BRENTWOOD STAIR	URBAN ARTERIAL	40 MPH
SH 180 (LANCASTER AVENUE)	URBAN ARTERIAL	40 MPH
SPUR 303 (ROSEDALE BOULEVARD)	URBAN ARTERIAL	40 MPH
BOOT RANCH	URBAN ARTERIAL	40 MPH
MILLER AVENUE	URBAN ARTERIAL	40 MPH
HARTMAN ROAD	URBAN COLLECTOR	35 MPH
CRAIG STREET	URBAN COLLECTOR	35 MPH
CHASE STREET	URBAN COLLECTOR	35 MPH
RAMEY AVENUE	URBAN COLLECTOR	35 MPH
WILBARGER STREET	URBAN COLLECTOR	35 MPH
MARTIN STREET	URBAN COLLECTOR	35 MPH
WILLOW LANE AVENUE	URBAN COLLECTOR	35 MPH
VILLAGE CREEK	URBAN COLLECTOR	35 MPH
ERATH STREET	LOCAL ROAD	30 MPH
CARDY STREET	LOCAL ROAD	30 MPH

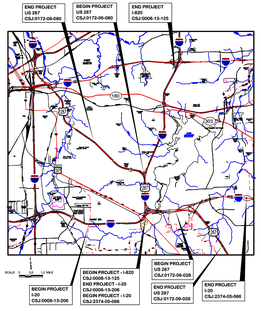

PROJECT LOCATION MAP/KEYMAP

Southeast CONNECTOR

Texas Department of Transportation
Civil & Traffic Engineering
SC PDPS 05-2010

NOT APPROVED FOR CONSTRUCTION, BIDDING, OR ISSUE PERMIT PURPOSES

PREPARED BY CVN, ASSOCIATES, INC.
TBPE REGISTRATION NO. F-1054FM
UNDER THE SUPERVISION OF

CHAD HENDERSON, P.E.
LICENSE NO. 97332

NASIER ABUKAAD, PE, ACP
LICENSE NO. 83202

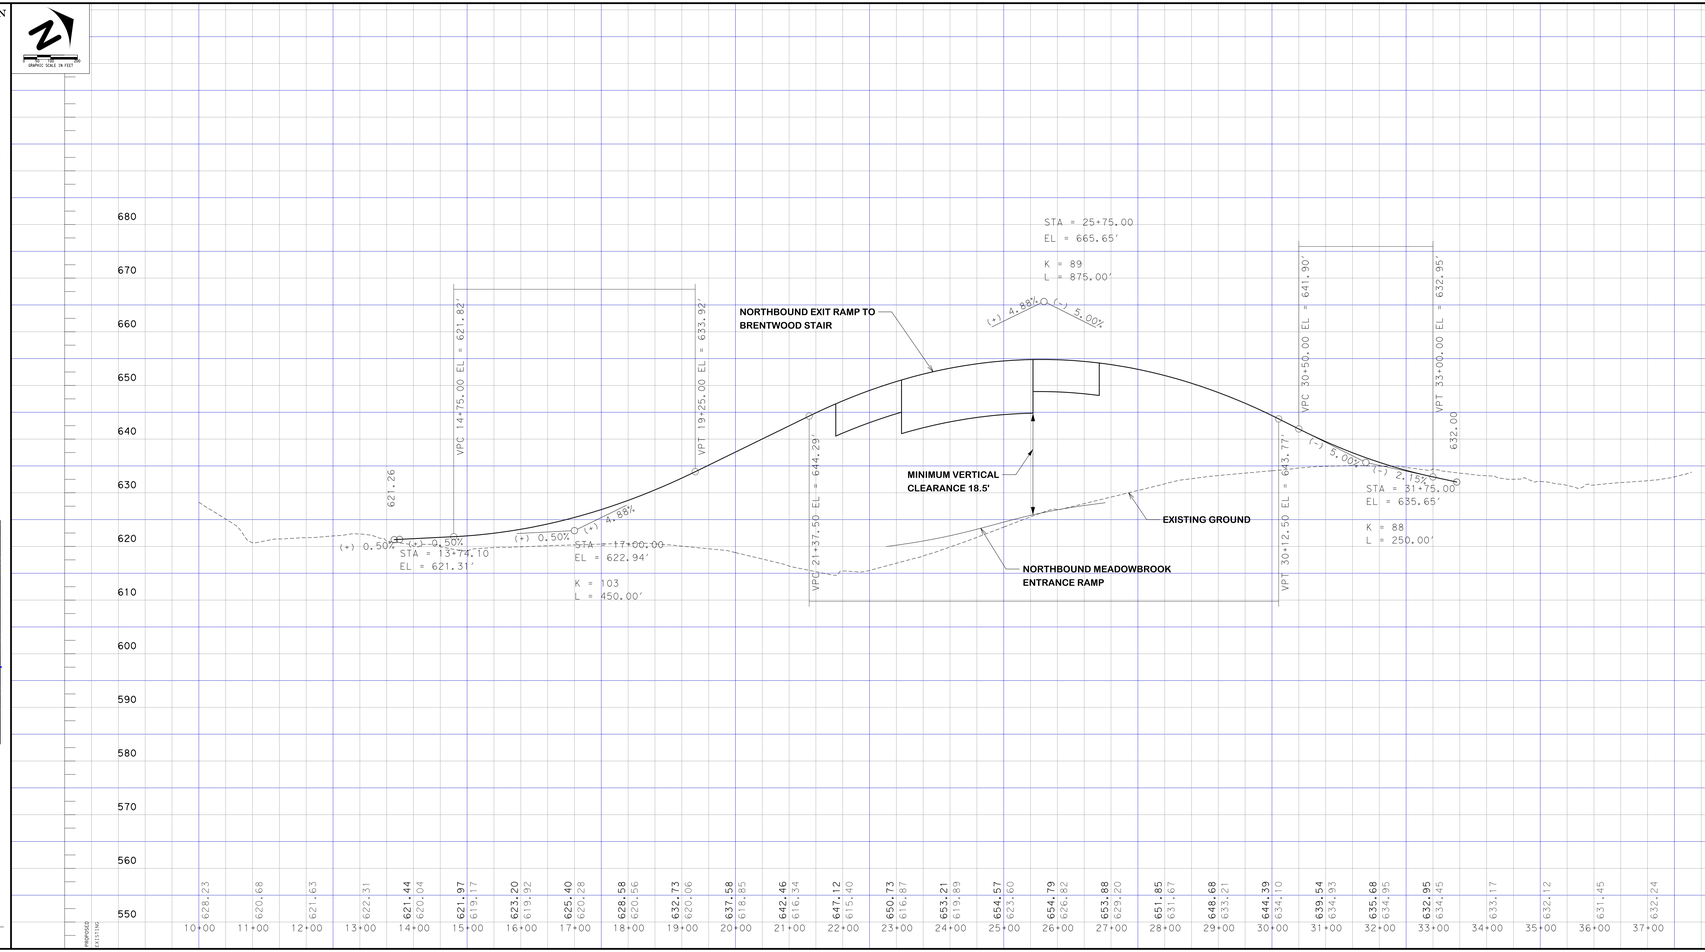

PROPOSED
C:\13\17\NC

COUNTY: TARR AND DALLAS
DATE: NOVEMBER 2016

PRELIMINARY DESIGN CONCEPT FOR SOUTHEAST CONNECTOR

ROLL 7 OF 8

Texas Department of Transportation

COUNTY: TARR AND DALLAS
DATE: NOVEMBER 2016
PRELIMINARY DESIGN CONCEPT FOR SOUTHEAST CONNECTOR
ROLL 7 OF 8
Texas Department of Transportation