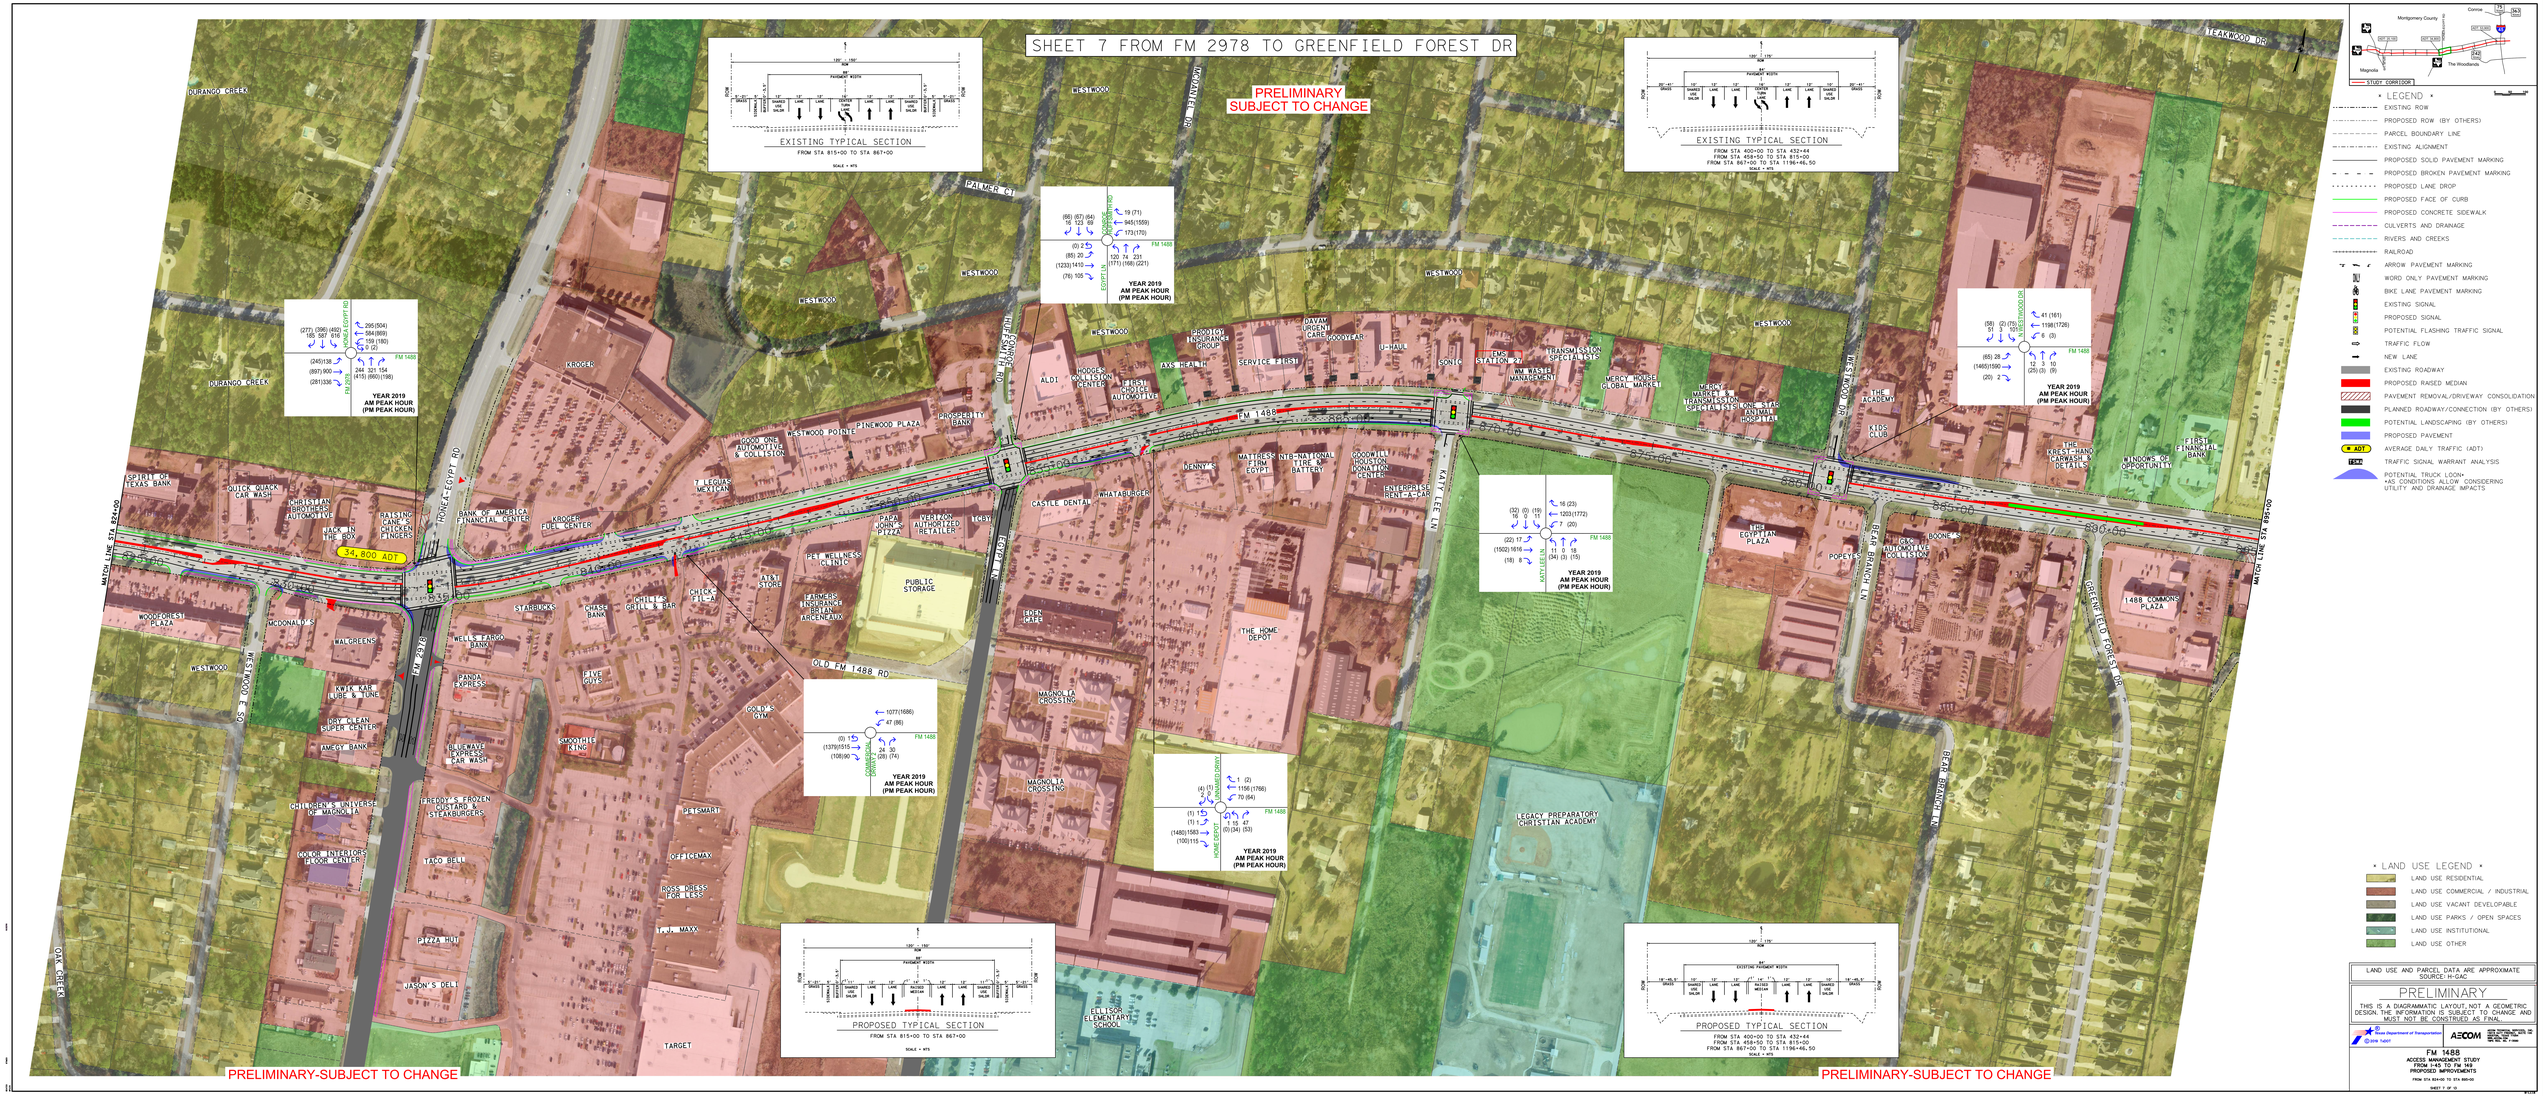
SHEET 7 FROM FM 2978 TO GREENFIELD FOREST DR
PRELIMINARY
SUBJECT TO CHANGE
EXISTING TYPICAL SECTION
FROM STA 815+00 TO STA 867+00
EXISTING TYPICAL SECTION
FROM STA 400+00 TO STA 432+44
FROM STA 458+50 TO STA 815+00
FROM STA 867+00 TO STA 1196+46.50
PROPOSED TYPICAL SECTION
FROM STA 815+00 TO STA 867+00
PROPOSED TYPICAL SECTION
FROM STA 400+00 TO STA 432+44
FROM STA 458+50 TO STA 815+00
FROM STA 867+00 TO STA 1196+46.50
YEAR 2019
AM PEAK HOUR
(PM PEAK HOUR)
34,800 ADT
FM 1488
FM 2978
OLD FM 1488 RD
KATY LEE LN
HONEA EGYPT RD
GREENFIELD FOREST DR
BEAR BRANCH LN
WESTWOOD DR
TEAKWOOD DR
PALMER CT
MCDANIEL DR
DURANGO CREEK
OAK CREEK
MATCH LINE STA 824+00
MATCH LINE STA 895+00
PUBLIC STORAGE
THE HOME DEPOT
LEGACY PREPARATORY CHRISTIAN ACADEMY
ELLISOR ELEMENTARY SCHOOL
PRELIMINARY-SUBJECT TO CHANGE
PRELIMINARY-SUBJECT TO CHANGE
LEGEND
EXISTING ROW
PROPOSED ROW (BY OTHERS)
PARCEL BOUNDARY LINE
EXISTING ALIGNMENT
PROPOSED SOLID PAVEMENT MARKING
PROPOSED BROKEN PAVEMENT MARKING
PROPOSED LANE DROP
PROPOSED FACE OF CURB
PROPOSED CONCRETE SIDEWALK
CULVERTS AND DRAINAGE
RIVERS AND CREEKS
RAILROAD
ARROW PAVEMENT MARKING
WORD ONLY PAVEMENT MARKING
BIKE LANE PAVEMENT MARKING
EXISTING SIGNAL
PROPOSED SIGNAL
POTENTIAL FLASHING TRAFFIC SIGNAL
TRAFFIC FLOW
NEW LANE
EXISTING ROADWAY
PROPOSED RAISED MEDIAN
PAVEMENT REMOVAL/DRIVEWAY CONSOLIDATION
PLANNED ROADWAY/CONNECTION (BY OTHERS)
POTENTIAL LANDSCAPING (BY OTHERS)
PROPOSED PAVEMENT
AVERAGE DAILY TRAFFIC (ADT)
TRAFFIC SIGNAL WARRANT ANALYSIS
POTENTIAL TRUCK LOON*
*AS CONDITIONS ALLOW CONSIDERING UTILITY AND DRAINAGE IMPACTS
LAND USE LEGEND
LAND USE RESIDENTIAL
LAND USE COMMERCIAL / INDUSTRIAL
LAND USE VACANT DEVELOPABLE
LAND USE PARKS / OPEN SPACES
LAND USE INSTITUTIONAL
LAND USE OTHER
LAND USE AND PARCEL DATA ARE APPROXIMATE
SOURCE: H-GAC
PRELIMINARY
THIS IS A DIAGRAMMATIC LAYOUT, NOT A GEOMETRIC DESIGN. THE INFORMATION IS SUBJECT TO CHANGE AND MUST NOT BE CONSTRUED AS FINAL.
Texas Department of Transportation
AECOM
FM 1488
ACCESS MANAGEMENT STUDY
FROM I-45 TO FM 149
PROPOSED IMPROVEMENTS
FROM STA 824+00 TO STA 895+00
SHEET 7 OF 10