SCHEMATIC LAYOUT

# FM 2920

COUNTY: HARRIS
CSJ: 2917-01-035, ETC
DISTRICT: HOUSTON
DATE: 04/2024
SHEETS TO: SH 249
APPROVED: _____

NOT A BIDDING DOCUMENT
ALDRICH, GRAHAM P.
108745
04/12/2024

LEGEND

| OBJECT/ITEM | SYMBOL | ABBR. | LEVEL |
|---|---|---|---|
| PROPERTY RIGHT OF WAY | | | |
| EASTING RIGHT OF WAY | | | |
| EXISTING ROW | | | |
| PROPOSED ROW | | | |
| EXISTING CENTERLINE | | | |
| PROPOSED CENTERLINE | | | |
| EXISTING EDGE OF PAVEMENT | | | |
| PROPOSED EDGE OF PAVEMENT | | | |
| EXISTING TOP OF CURB | | | |
| PROPOSED TOP OF CURB | | | |
| EXISTING TOE GUARDRAIL/ TXDOT | | | |
| PROPOSED TRAFFIC | | | |
| PROP MEDIAN / EXISTING R.O.W. | | | |
| PROPOSED LANE LINE | | | |
| PROPOSED LANE EDGE LINE | | | |
| PROPOSED LANE EDGE LINE | | | |

NOTE

THE PROPOSED ROW SHOWN ON THESE SHEETS REFLECT SOLELY THE PROPOSED ROADWAY FOOTPRINT AS SHOWN ON PROPOSED TYPICAL SECTIONS. ADDITIONAL ROW MAY BE REQUIRED TO ACCOMODATE RUNOFF RETENTION OR DETENTION WHERE APPLICABLE, AS DETERMINED AT A LATER DATE.

SCALE

0 50 100 200

DESIGN CRITERIA

FUNCTIONAL CLASSIFICATION: MAJOR COLLECTOR
URBAN/RURAL: SUBURBAN COLLECTOR
DESIGN SPEED: 50 MPH


LANDTECH
engineering | surveying
2525 North Loop West, Suite 600, Houston, TX 77008
T: 713.863.7004 F: 713.863.8171
TBPE Registration No: F-3364 TBPLS Registration No: 10055300

VICINITY MAP
N.T.S.

EXISTING FM 2920 TYPICAL SECTION
BU 290 TO CYPRESS ROSEHILL RD

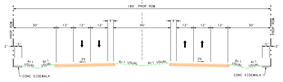


PROPOSED FM 2920 TYPICAL SECTION
4 LANE W/ DEPRESSED MEDIAN
STA. 79+03 TO STA. 391+85

EXISTING FM 2920 TYPICAL SECTION
CYPRESS ROSEHILL RD TO SH 249

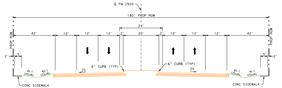


PROPOSED FM 2920 TYPICAL SECTION
4 LANE W/ RAISED MEDIAN
STA. 391+85 TO CYPRESS ROSEHILL RD

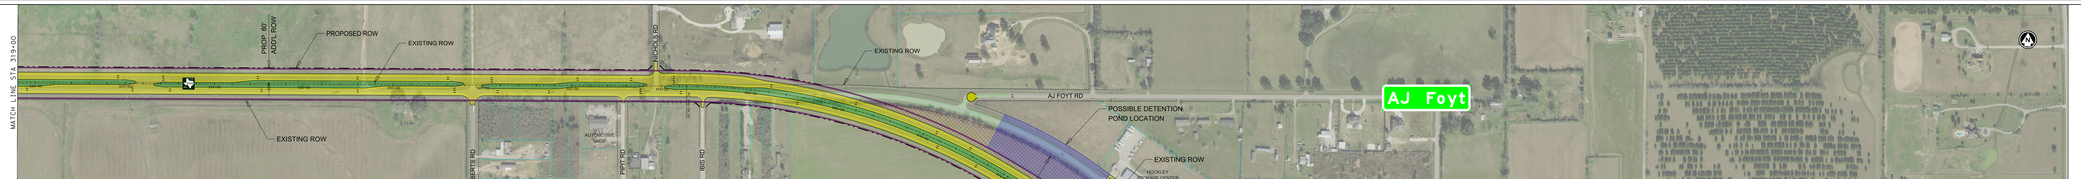

HOUSTON DISTRICT
PROJECT DEVELOPMENT
FM 2920
PRELIMINARY
SUBJECT TO CHANGE