HOUSTON DISTRICT
PROJECT DEVELOPMENT

FM 2920

PRELIMINARY
SUBJECT TO CHANGE

SCHEMATIC LAYOUT
FM 2920

COUNTY: HARRIS CSJ: 1941-01-029, ETC
LIMITS FROM: SLIS 249 DATE: 10/25/2021
LIMITS TO: SH 99 APPROVED: J.T.

NOT A BIDDING DOCUMENT
SLIDES: ORIGINAL 8.5 ITEM NO. DSTN

LEGEND

DESCRIPTION	SYMBOLOGY	WIDTH	LEVEL/COLOR
EXISTING EDGE OF SELF STAND OF WAY		N	EXISTING 4
PROPOSED EDGE OF SELF STAND OF WAY		W	PROP 4
EXISTING EDGE OF SELF STAND OF WAY		N	OTHR 1
PROPOSED EDGE OF SELF STAND OF WAY		W	OTHR 1
EXISTING RIGHT-OF-WAY		N	EXIST 10
EXISTING EASEMENT		N	EASE 20
PROPOSED LOSS RIGHT-OF-WAY		W	EASE 4
PROPOSED LOSS PROPERTIES		W	EASE 4
EXISTING R&B RIGHT-OF-WAY		N	EASE 4

NOTES

1) THE PROPOSED ROW SHOWN ON THESE SHEETS REFLECT EQUALLY THE PROPOSED RIGHT-OF-WAY WIDTHS FOR THE PROPOSED TYPICAL SECTIONS. ADDITIONAL ROW MAY BE REQUIRED TO ACCOMODATE IN-DEPTH RETENTION OR DETENTION WHICH WILL BE DETERMINED AT A LATER DATE.
2) FOR MORE INFORMATION ON TYPICAL SECTION, SHOWN WITH ULTIMATE CURB AND GUTTER HORIZONTAL CONFIGURATION, REFER TO SHEET(S) 07-10* INCORPORATING SHOULDERS.

SCALE
1" = 100' 0' 100' 200' 400'

DESIGN CRITERIA

FUNCTIONAL CLASSIFICATION: MAJOR COLLECTOR
DESIGN ENTITY/AO: SUBURBAN COLLECTOR
DESIGN SPEED: 50 MPH

VICINITY MAP
N.T.S.

LANDTECH
engineering | surveying
2525 North Loop West, Suite 550
Houston, Texas 77008
T. 713-862-7696 F. 713-862-4131
www.landtechusa.com
TBPE Registration No. 4003-A

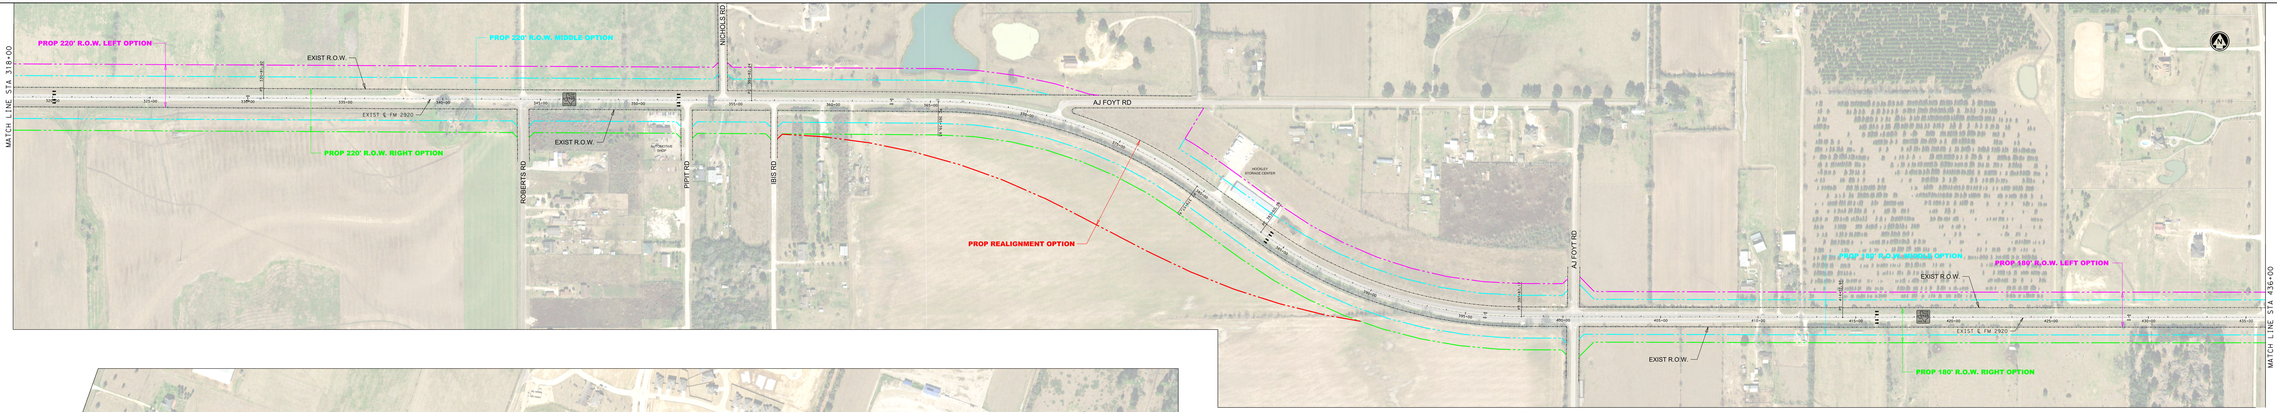

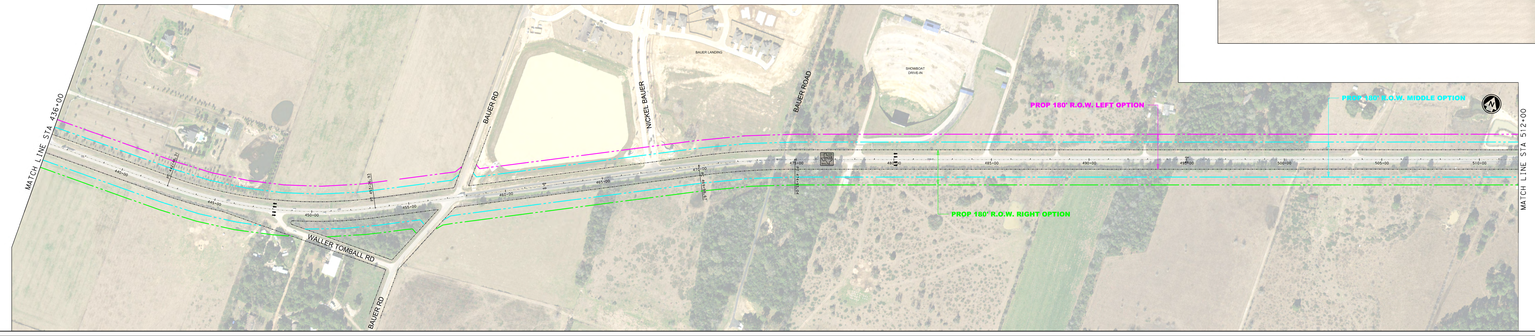

HOUSTON DISTRICT
PROJECT DEVELOPMENT

FM 2920

PRELIMINARY
SUBJECT TO CHANGE