HOUSTON DISTRICT
PROJECT DEVELOPMENT

FM 2100 PUBLIC HEARING SCHEMATIC

PRELIMINARY
NOT FOR BIDDING

SCHEMATIC LAYOUT

FM 2100

COUNTY	DISTRICT	CSJ	CONTROL SECTION JOB (CSJ)
HARRIS	HOUSTON	0912-00-XXX	

SCALE: 1" = 400'

LEGEND

LEGEND	SYMBOL	ABBR.	DESCRIPTION
EXISTING RIGHT-OF-WAY			
PROPOSED R.O.W.			
EXISTING CURB & GUTTER			
PROPOSED CURB & GUTTER			
EXISTING SIDEWALK			
PROPOSED SIDEWALK			
EXISTING BRIDGE			
PROPOSED BRIDGE			
EXISTING DRAINAGE			
PROPOSED DRAINAGE			
EXISTING UTILITIES			
PROPOSED UTILITIES			
EXISTING RAILROAD			
PROPOSED RAILROAD			
EXISTING CONTROL OF ACCESS			
PROPOSED CONTROL OF ACCESS			
EXISTING TOLL			
PROPOSED TOLL			
EXISTING CENTERLINE			
PROPOSED CENTERLINE			
EXISTING LANE LINE			
PROPOSED LANE LINE			
EXISTING EDGE OF PAVEMENT			
PROPOSED EDGE OF PAVEMENT			
EXISTING MEDIAN			
PROPOSED MEDIAN			
EXISTING TRAFFIC FLOW			
PROPOSED TRAFFIC FLOW			

COLORFILL LEGEND

EXISTING	
PROPOSED	
SHADE	

SCALE

0' 200' 400' 800'

DESIGN CRITERIA

FUNCTIONAL CLASSIFICATION: URBAN PRINCIPAL ARTERIAL
BASE LINE TECHNICAL CRITERIA: LOW SPEED URBAN
DESIGN SPEED: 45 MPH (PROPOSED)
CONSTRUCTION YEAR DESIGN SPEED: 45 MPH

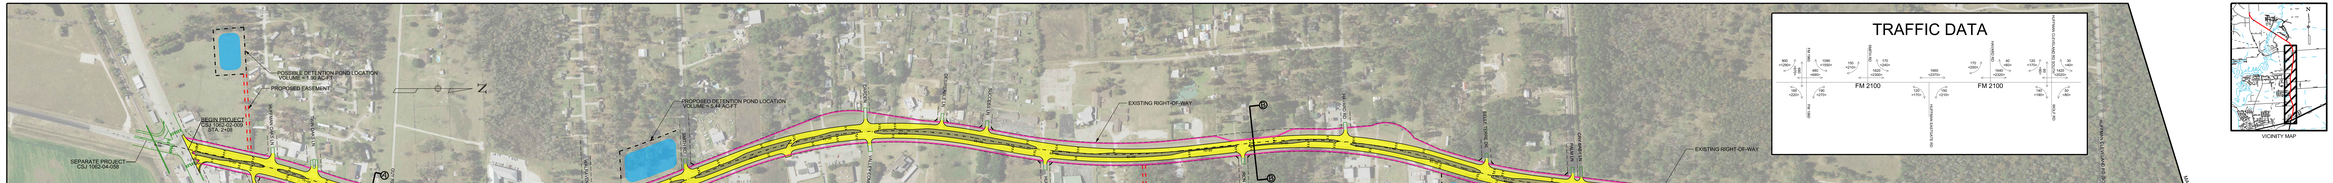

TRAFFIC DATA

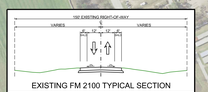

EXISTING FM 2100 TYPICAL SECTION

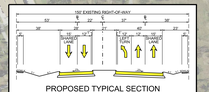

PROPOSED TYPICAL SECTION
SECTION A-A

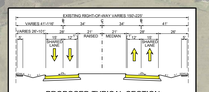

PROPOSED TYPICAL SECTION
STA. 35+00 TO 55+00

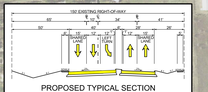

PROPOSED TYPICAL SECTION
SECTION B-B

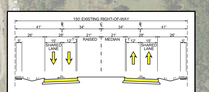

PROPOSED TYPICAL SECTION
STA. 85+00 TO 135+00